



AMENDED PLANS RECEIVED

DATE 16/11/09


320090728

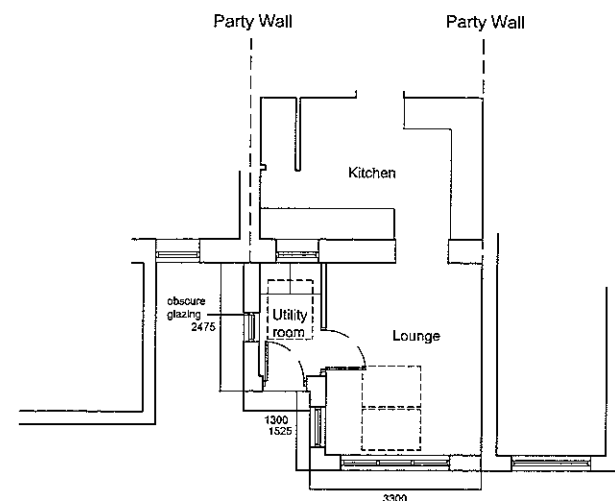


Proposed Side Plan Scale: 1:100

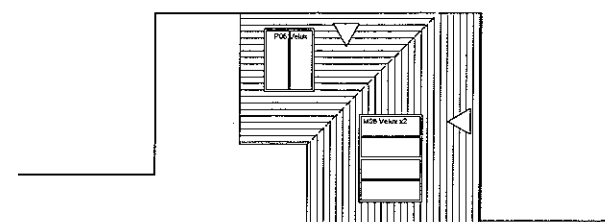


Proposed Rear Plan Scale: 1:100

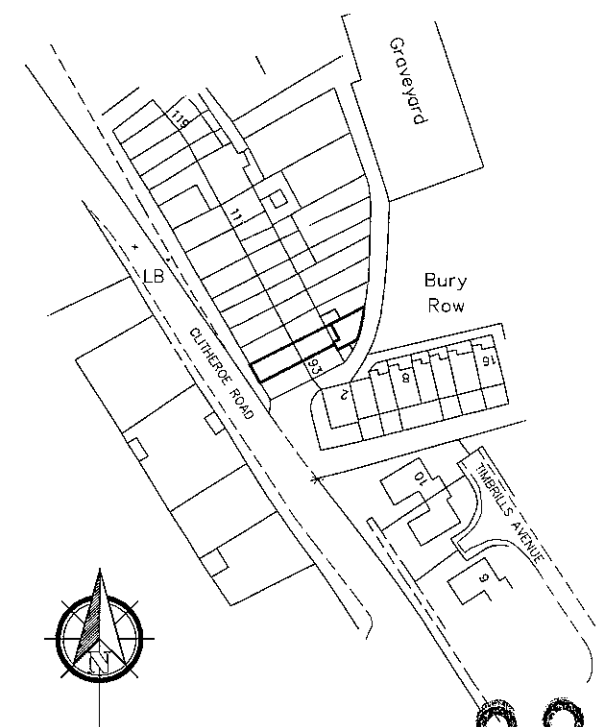


Proposed Location Plan Scale: 1:1250

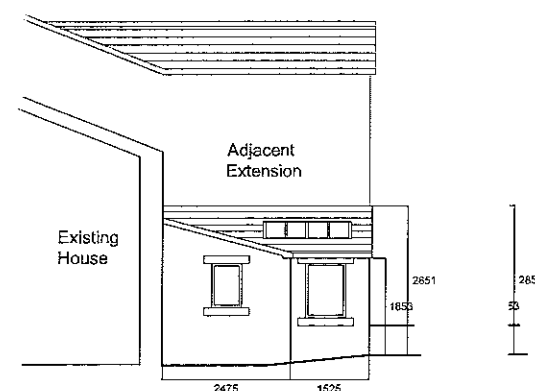

Proposed Side Elevation Scale: 1:100

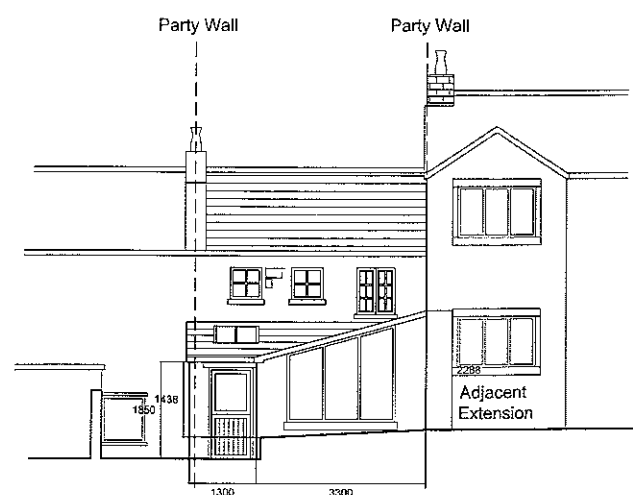

Proposed Rear Elevation Scale: 1:100

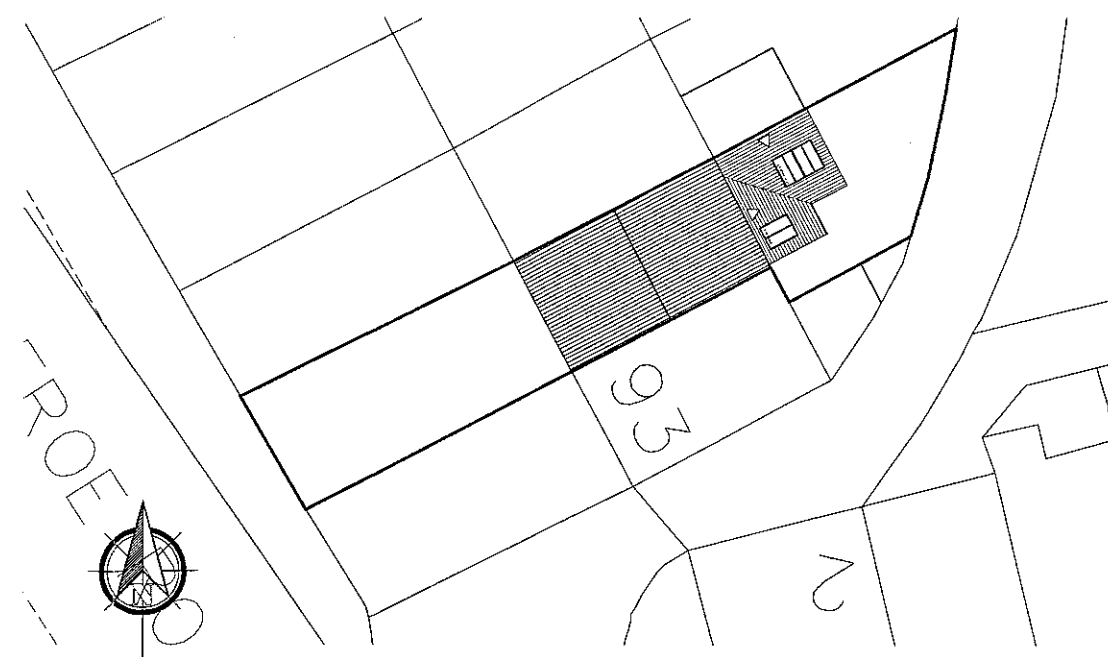

Proposed Site Plan Scale: 1:200

Notes:

All work is to be carried out to the latest current British standards Codes of Practice and recognised working practices.

All work and materials should comply with Health and Safety legislation

All work and materials to be approved by the District Authority Building Control Officer

All dimensions are in millimetres unless where explicitly shown otherwise

The contractor should check and certify all dimensions as work proceeds and notify the architect of any discrepancies.

Do not scale off the drawings, if in doubt ask

AMENDED PLANS RECEIVED

DATE 16/11/09

Amendment A: 16.11.09 Doorway to Utility Room moved to Rear Elevation

Alan Kinder Associates

Town Planning and Development Consultants
79 Manchester Road
Burnley
Lancashire BB11 1JY

T: 01282 453938
M: 07977 546580
F: 01282 452875



TOWN PLANNING AND DEVELOPMENT CONSULTANTS

Title: Extension to existing dwelling
Clitheroe Rd.
Saddan
PROPOSED LAYOUT

Project No: SH/01 Dwg 02A

Drawn: NB

Client: Mr & Mrs Sharpe

Date: 13 07 09

Scale: 1:100

Amendments:

A