



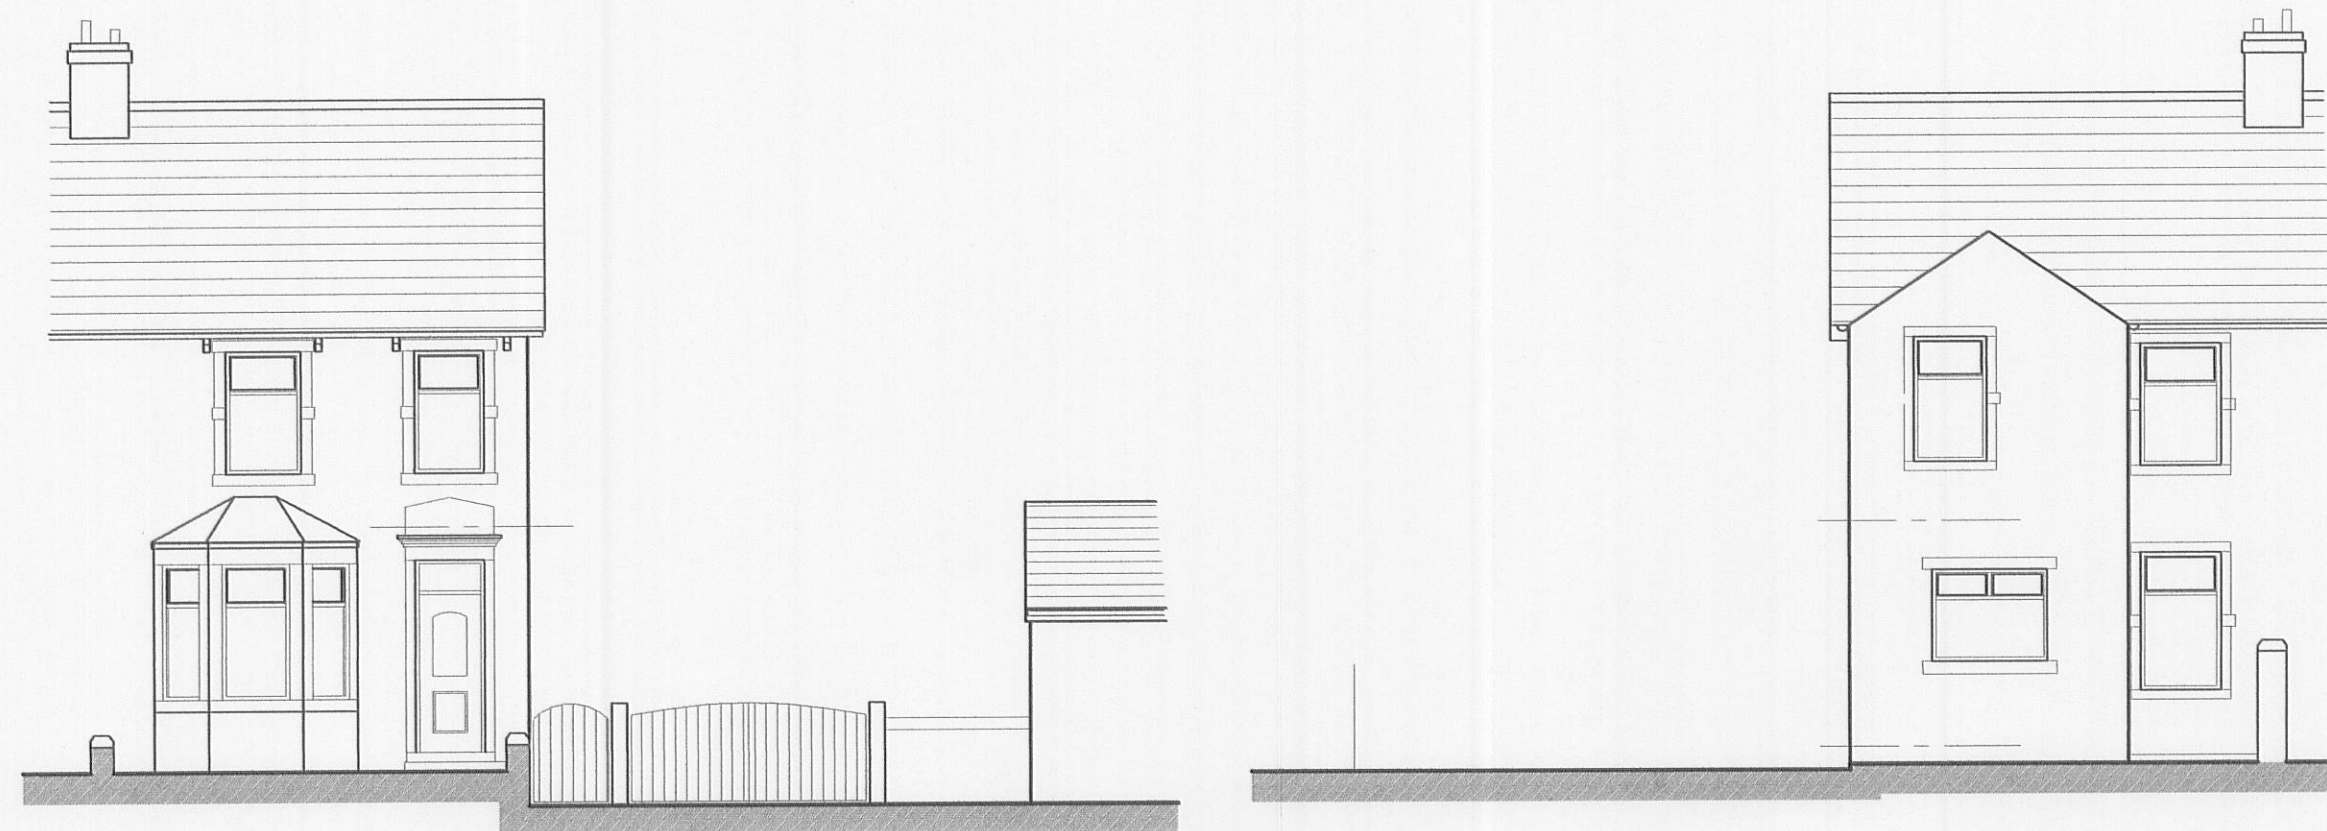


front elevation

rear elevation

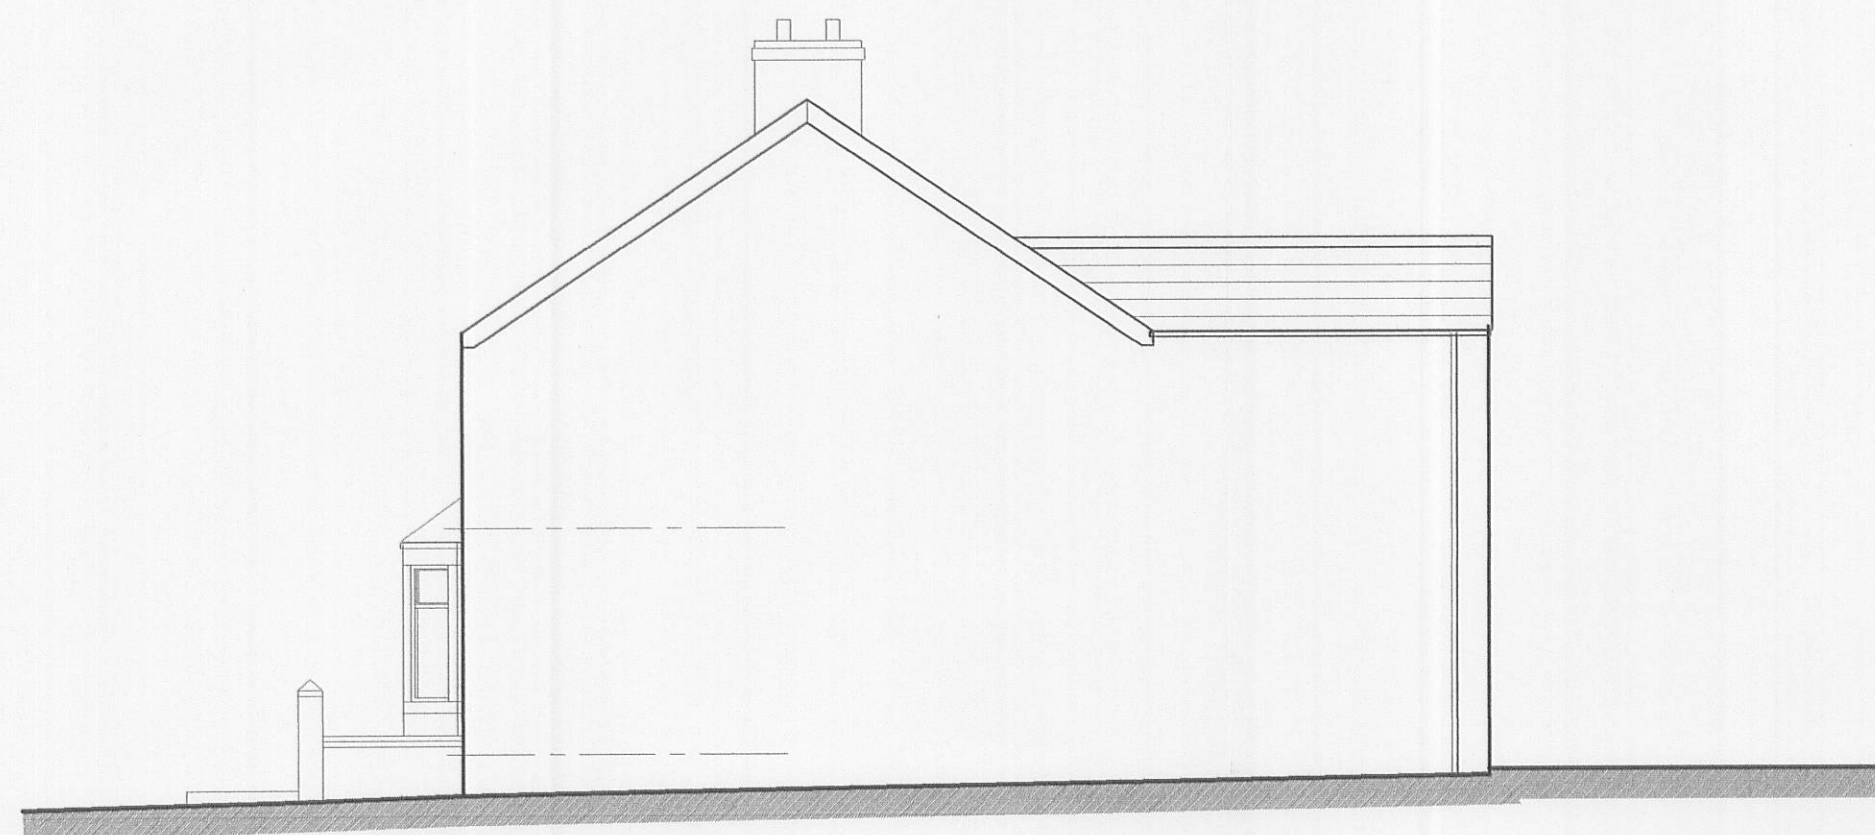

side elevation

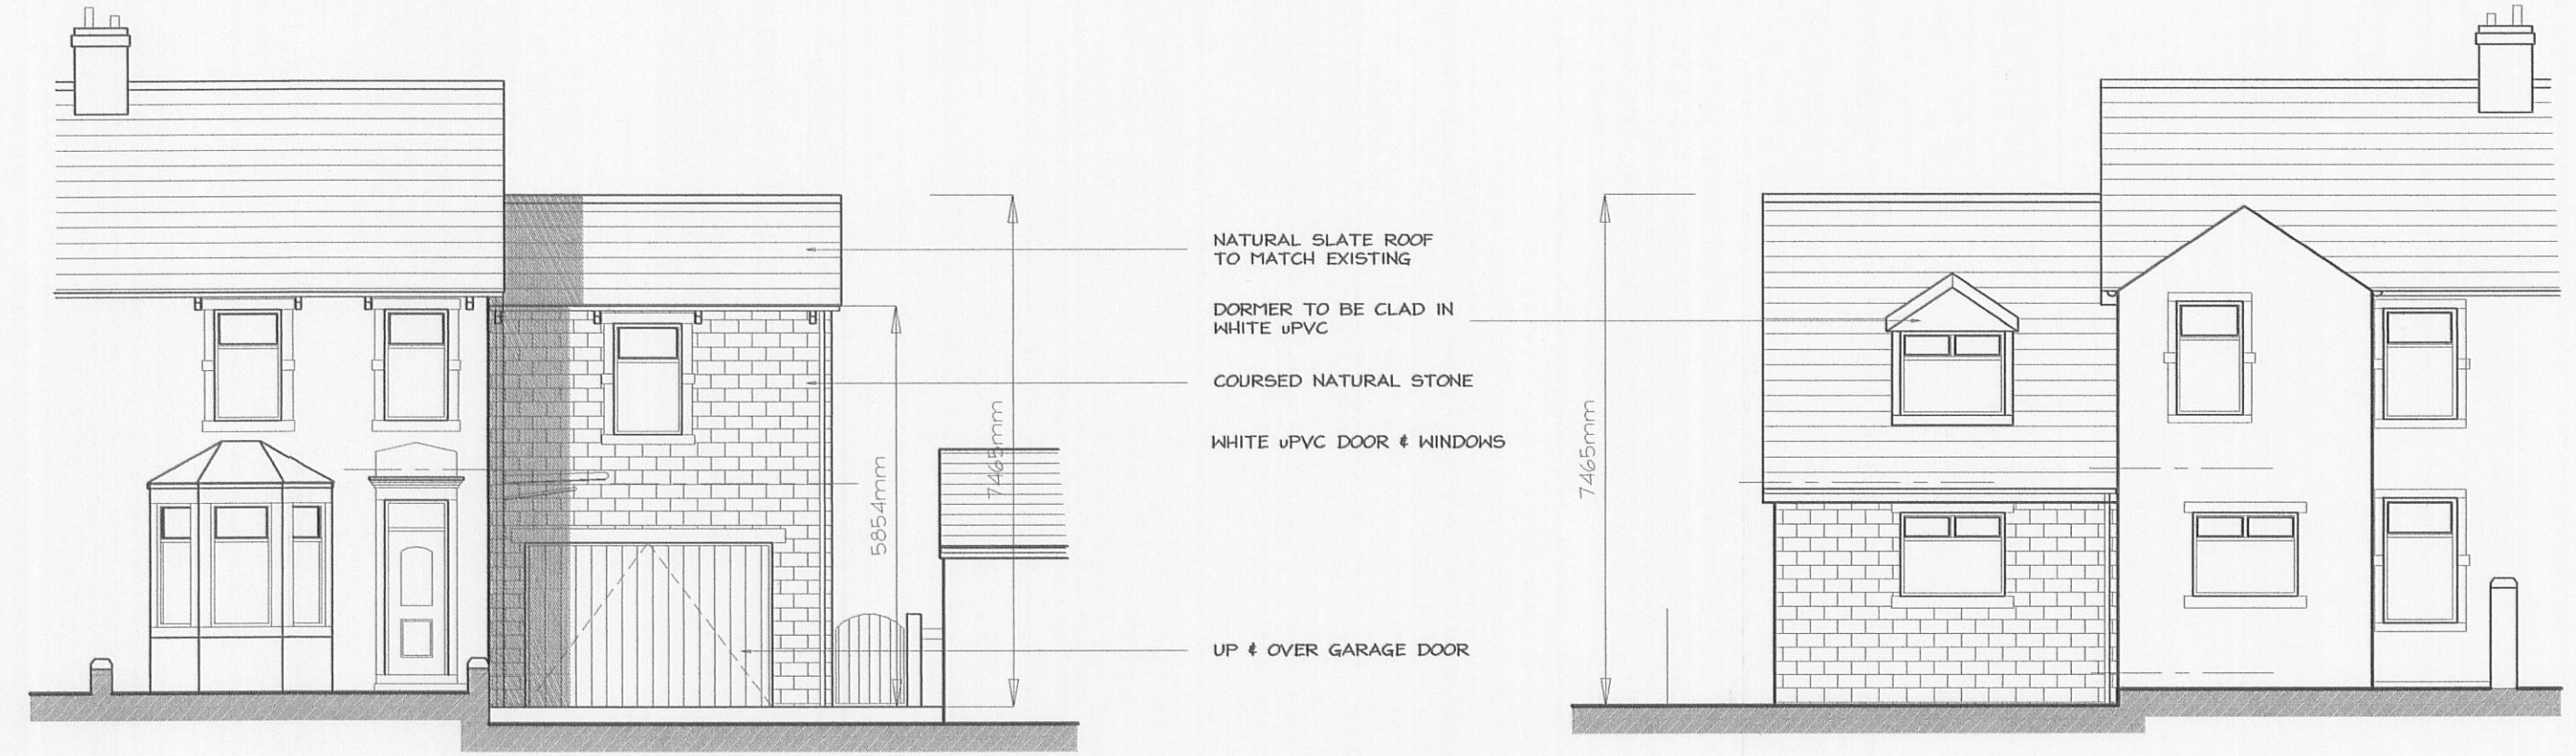


front elevation


rear elevation




side elevation

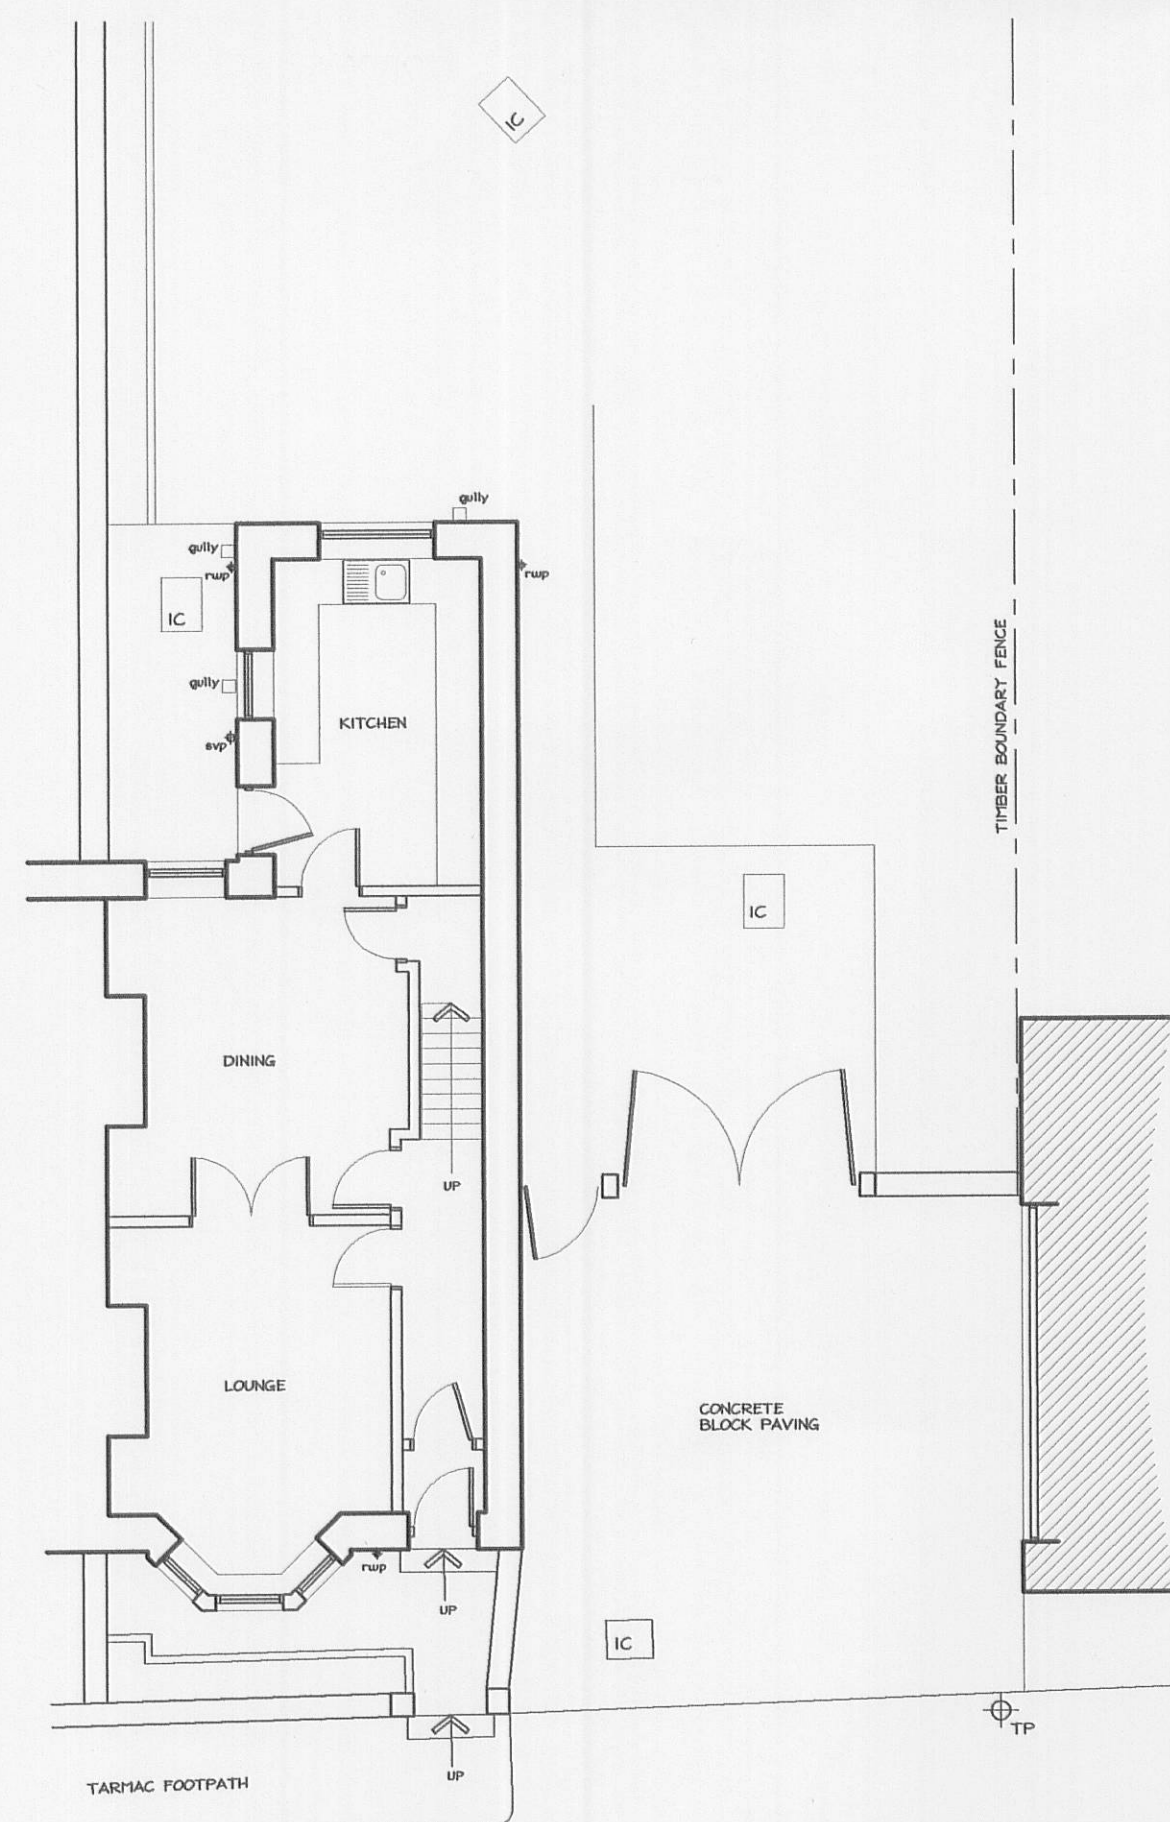


ground floor plan
EXISTING

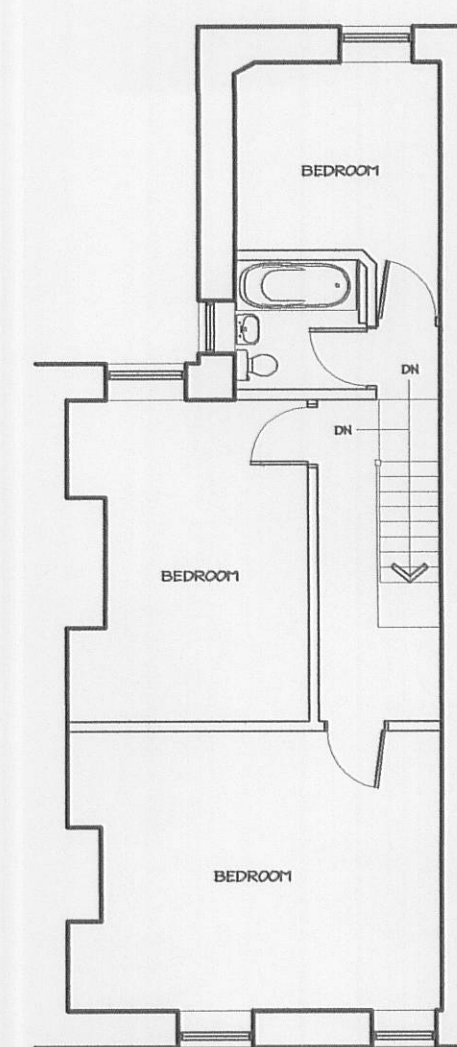

first floor plan

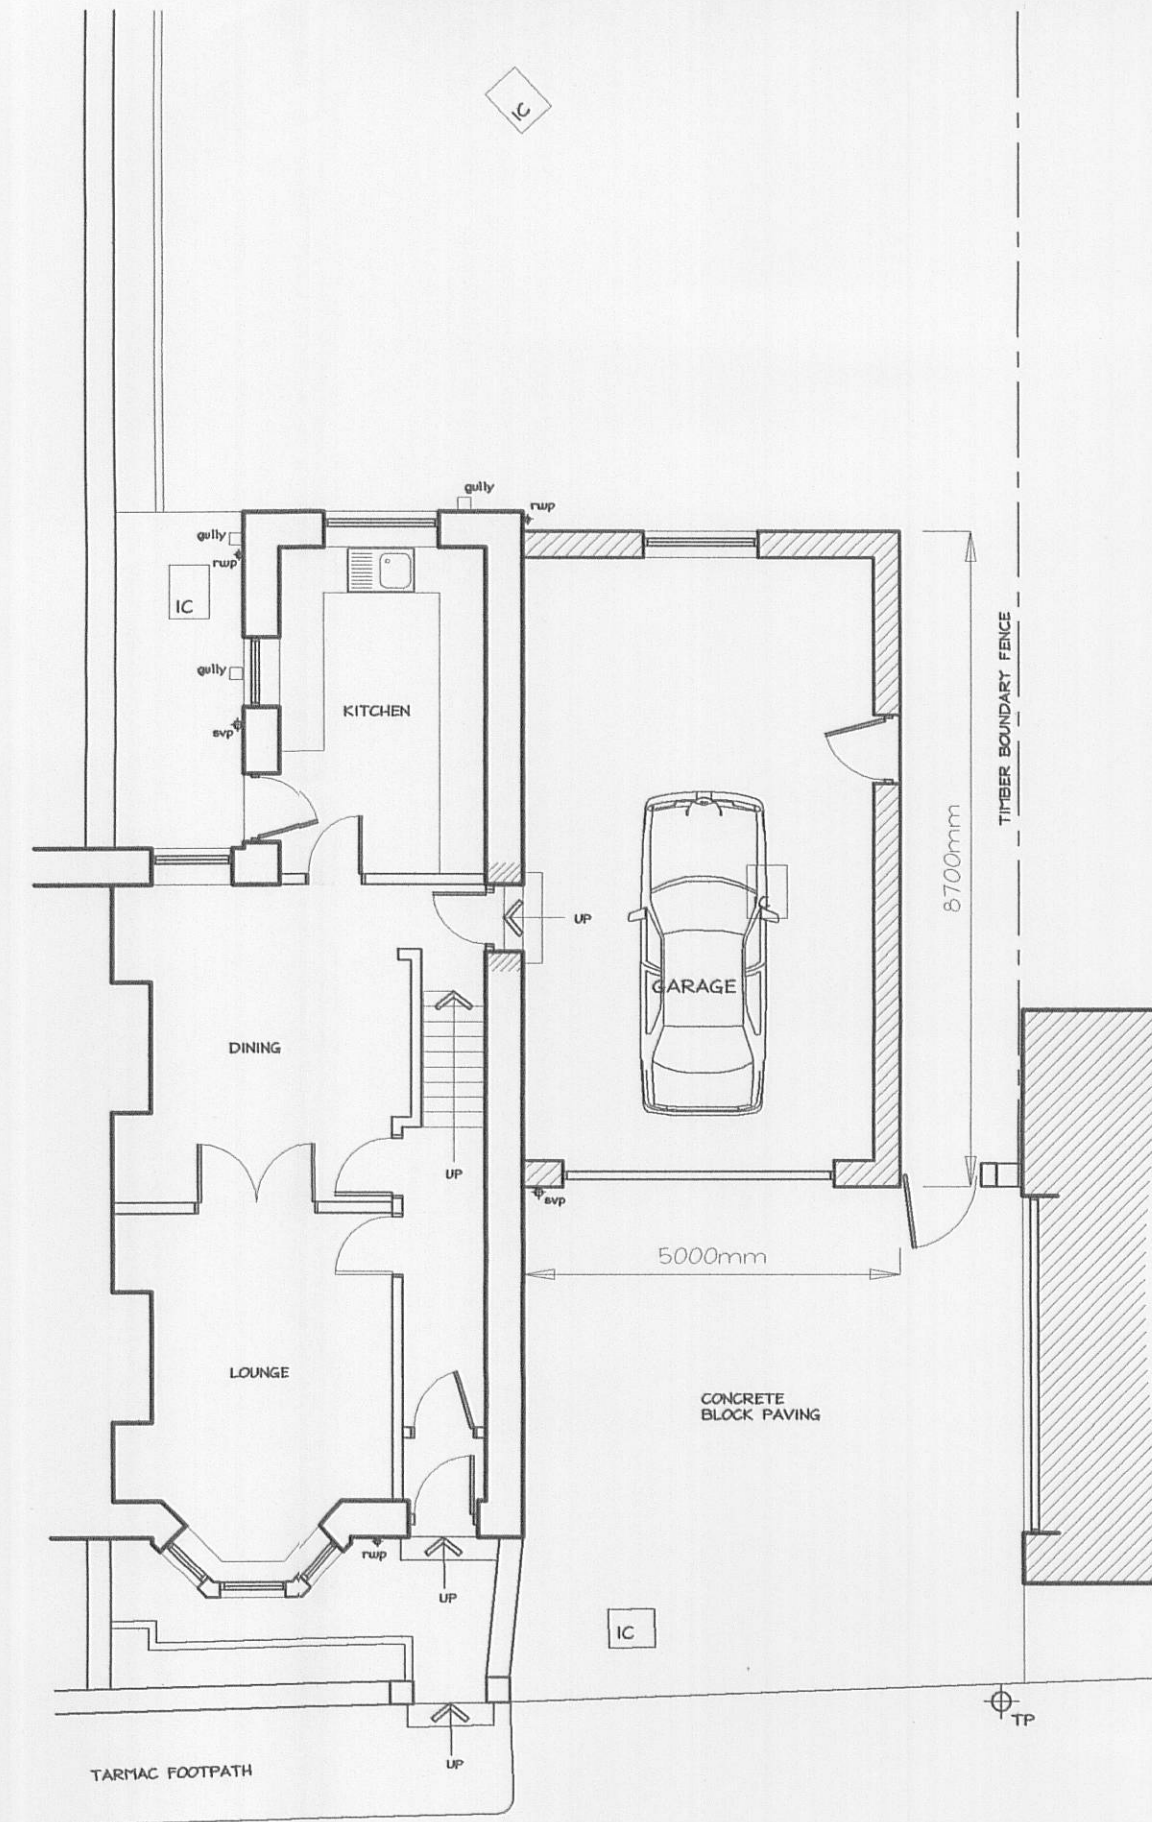

ground floor plan
PROPOSED

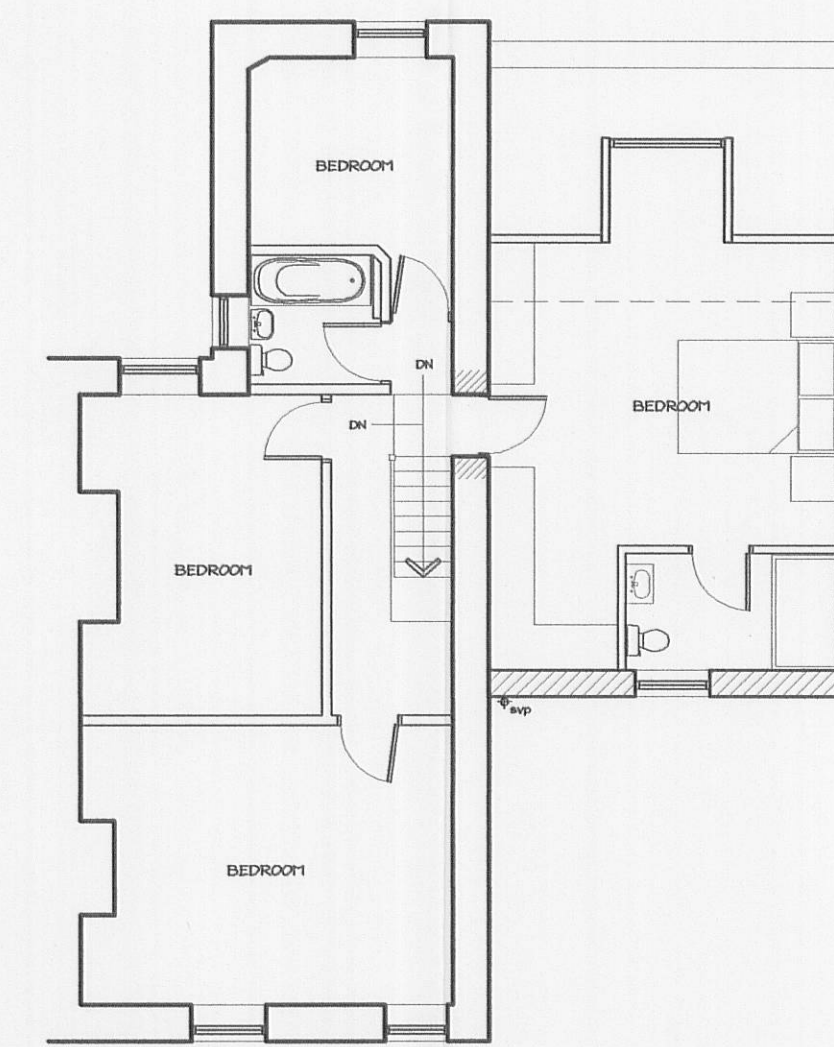

first floor plan

320090729P

Revisions A AMENDED DRAWING AFTER MEETING WITH CLIENT 4/8/09

Project: PROPOSED TWO STOREY EXTENSION AT, 5 UNION STREET, LOW MOOR, CLITHEROE.

Drawing: planning scheme.

Client: MR. & MRS. T. WHITTAKER

adm design

Brook Lea, Colne Road, Sough, Barnoldswick, Lancashire. BB10 6TD.
Tel: 01282 853335 - Mobile: 07951 557204 - Email: adm@adm-design.co.uk

Scale(s): 1:100 @ A1 Date: 24/6/09

Drawing no. ADM/09/31/01 Rev. A