



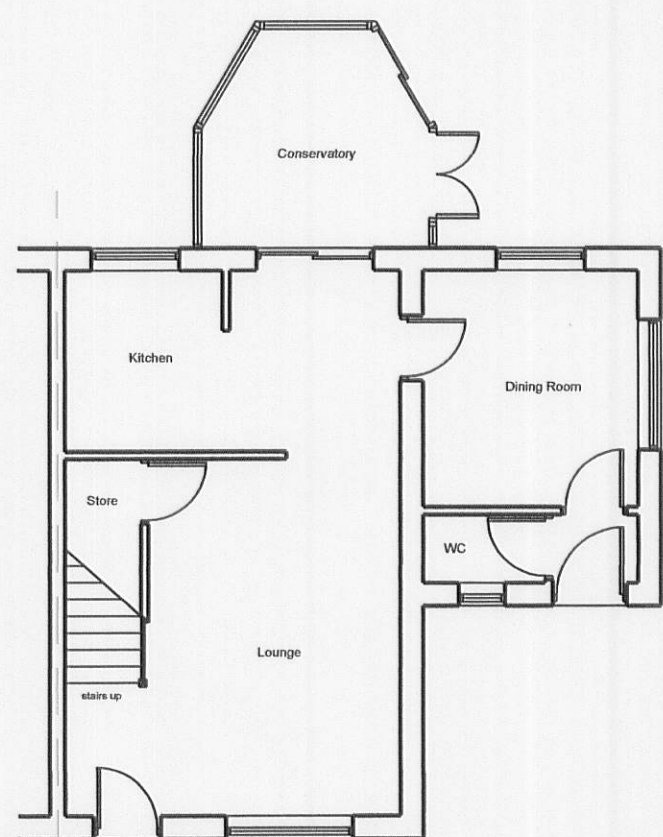

Existing Ground Floor Plan

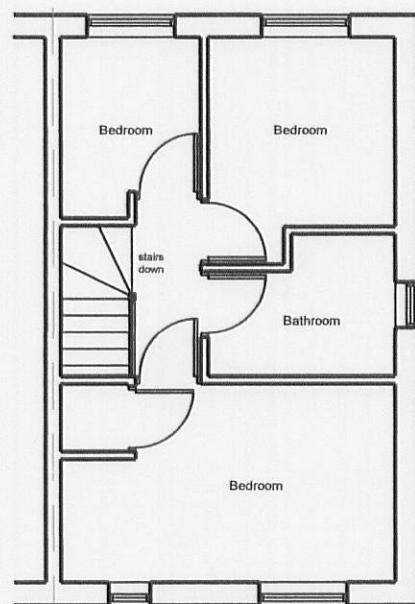

Existing First Floor Plan




Existing Front Elevation



Existing Gable Elevation



Existing Rear Elevation

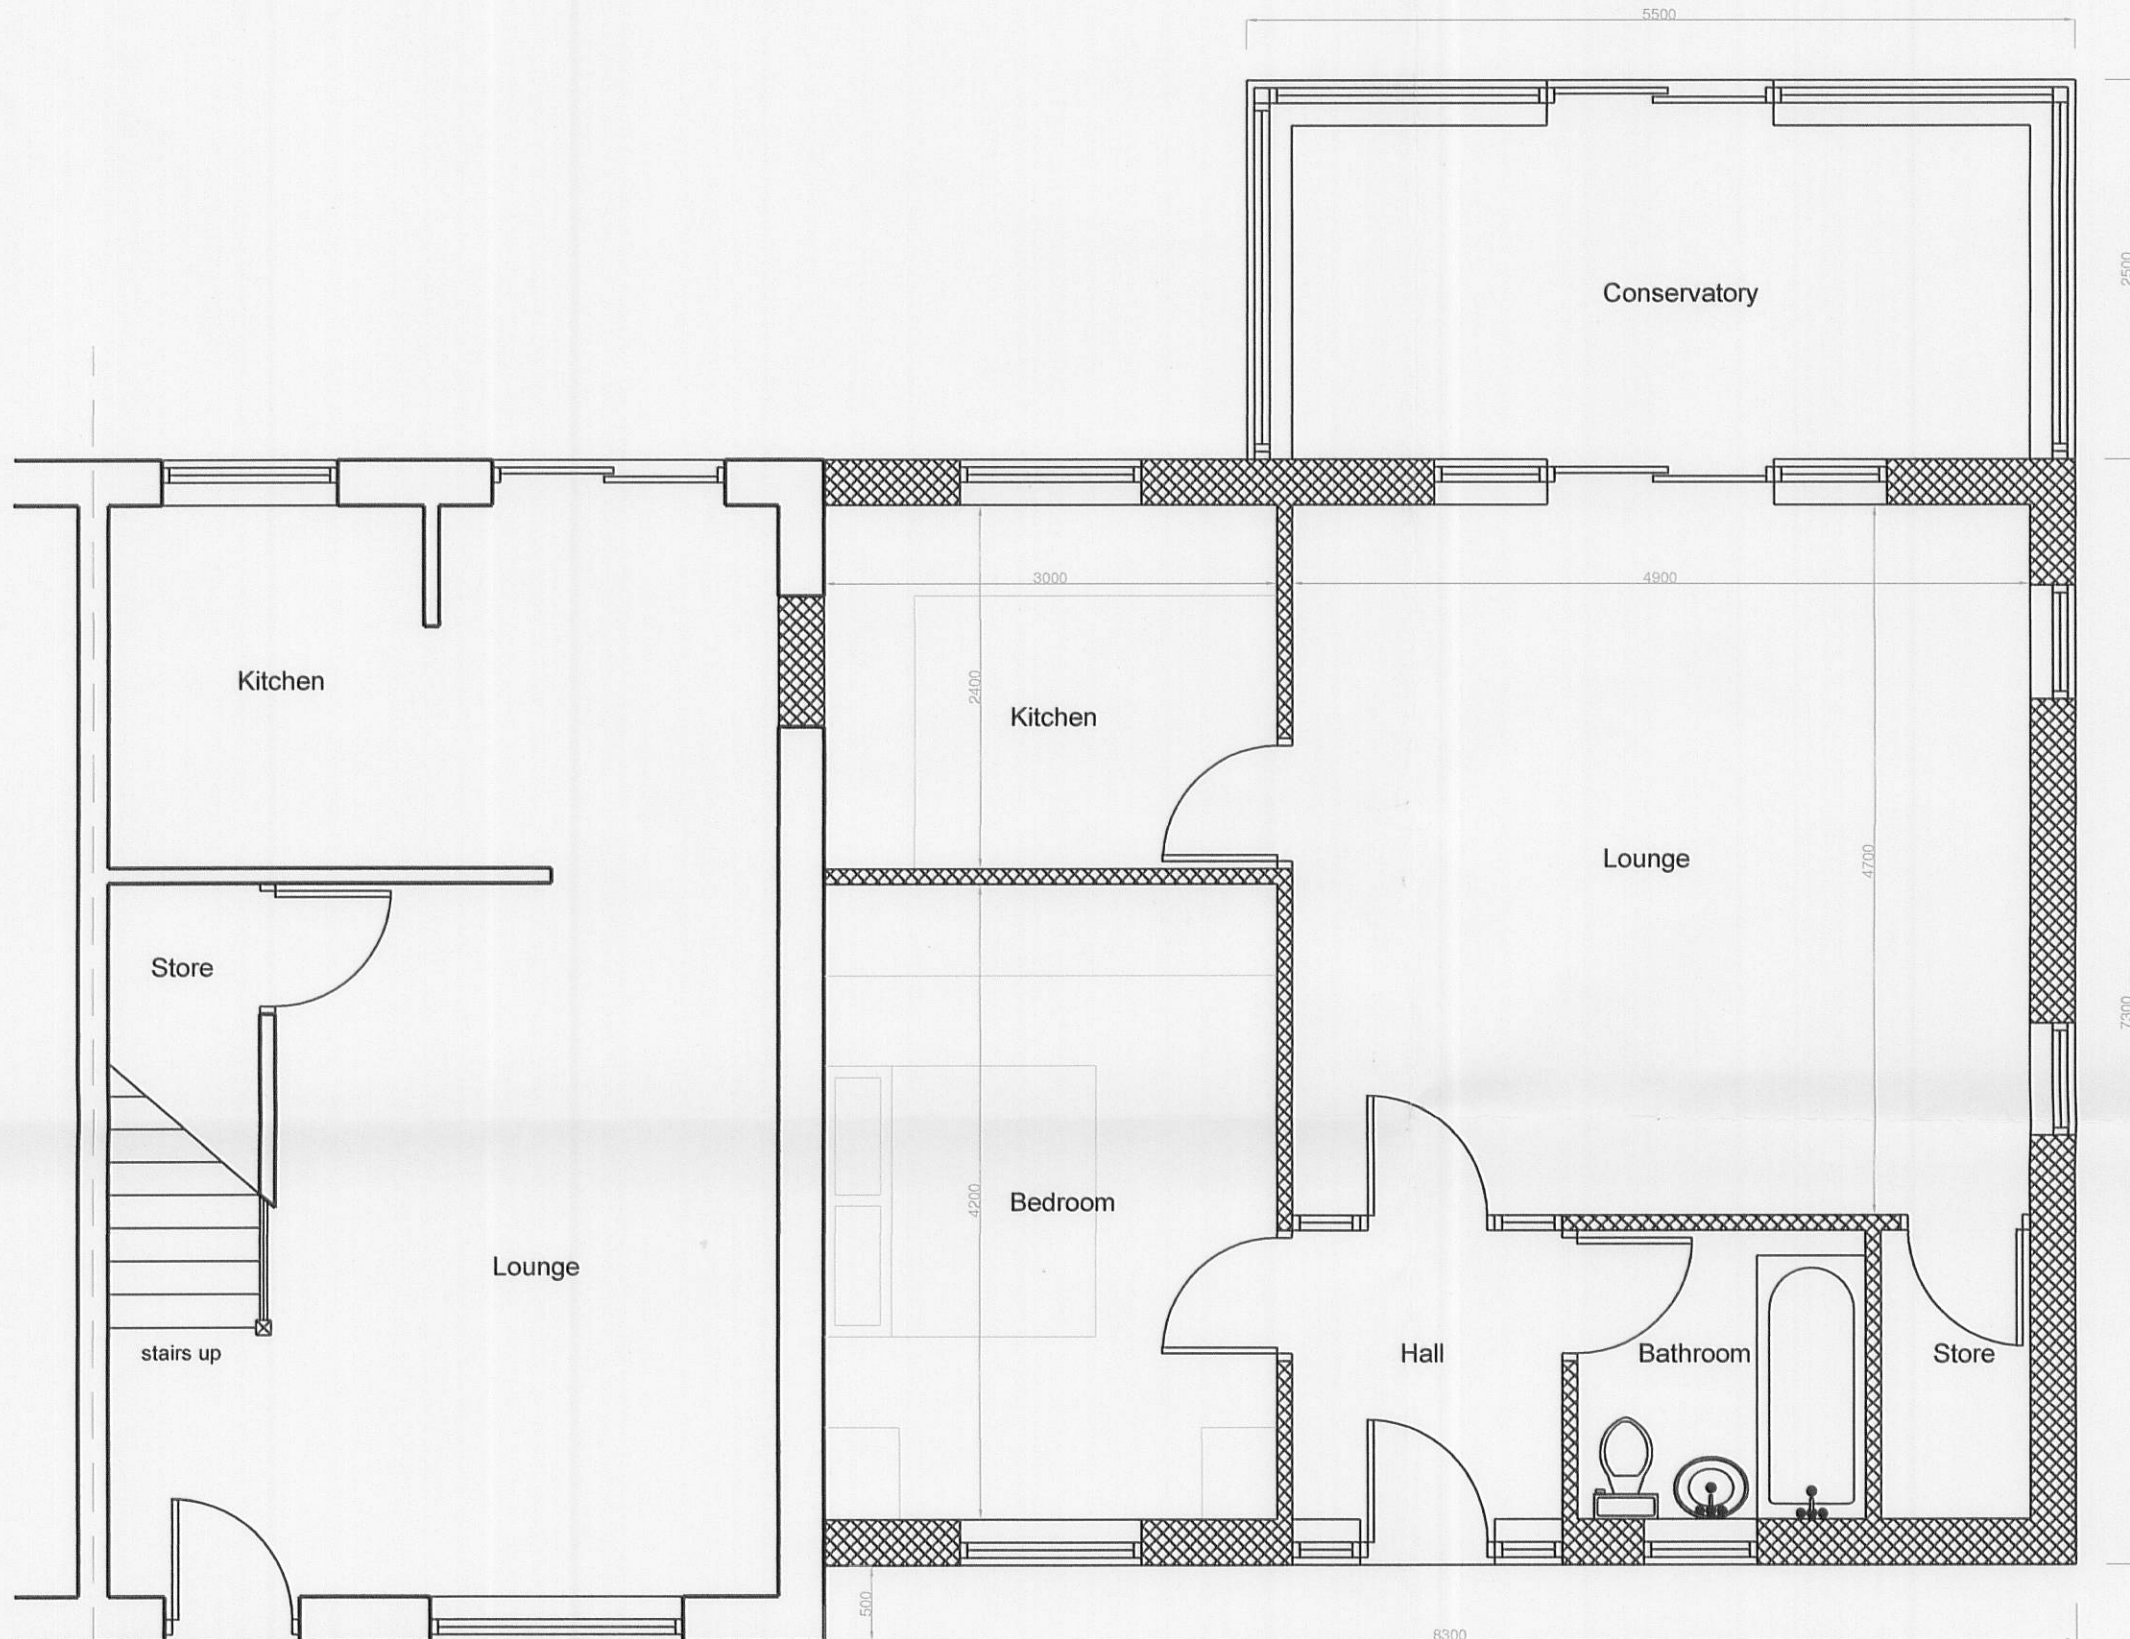

Proposed Ground Floor Plan



Proposed Front Elevation



Proposed Gable Elevation



Proposed Rear Elevation

320090732P

|                                                                      |           |       |
|----------------------------------------------------------------------|-----------|-------|
| Project                                                              |           |       |
| Planning Application:<br>27 Cringle Way, Clitheroe, Lancs<br>BB7 2ES |           |       |
| Description                                                          |           |       |
| Existing Plans and Elevations<br>Proposed Plans and Elevations       |           |       |
| Client                                                               |           |       |
| Mr & Mrs Ingham                                                      |           |       |
| Scale                                                                | Date      | Drawn |
| 1:100 / 1:50                                                         | August 09 |       |
| Drawing Number                                                       |           |       |