
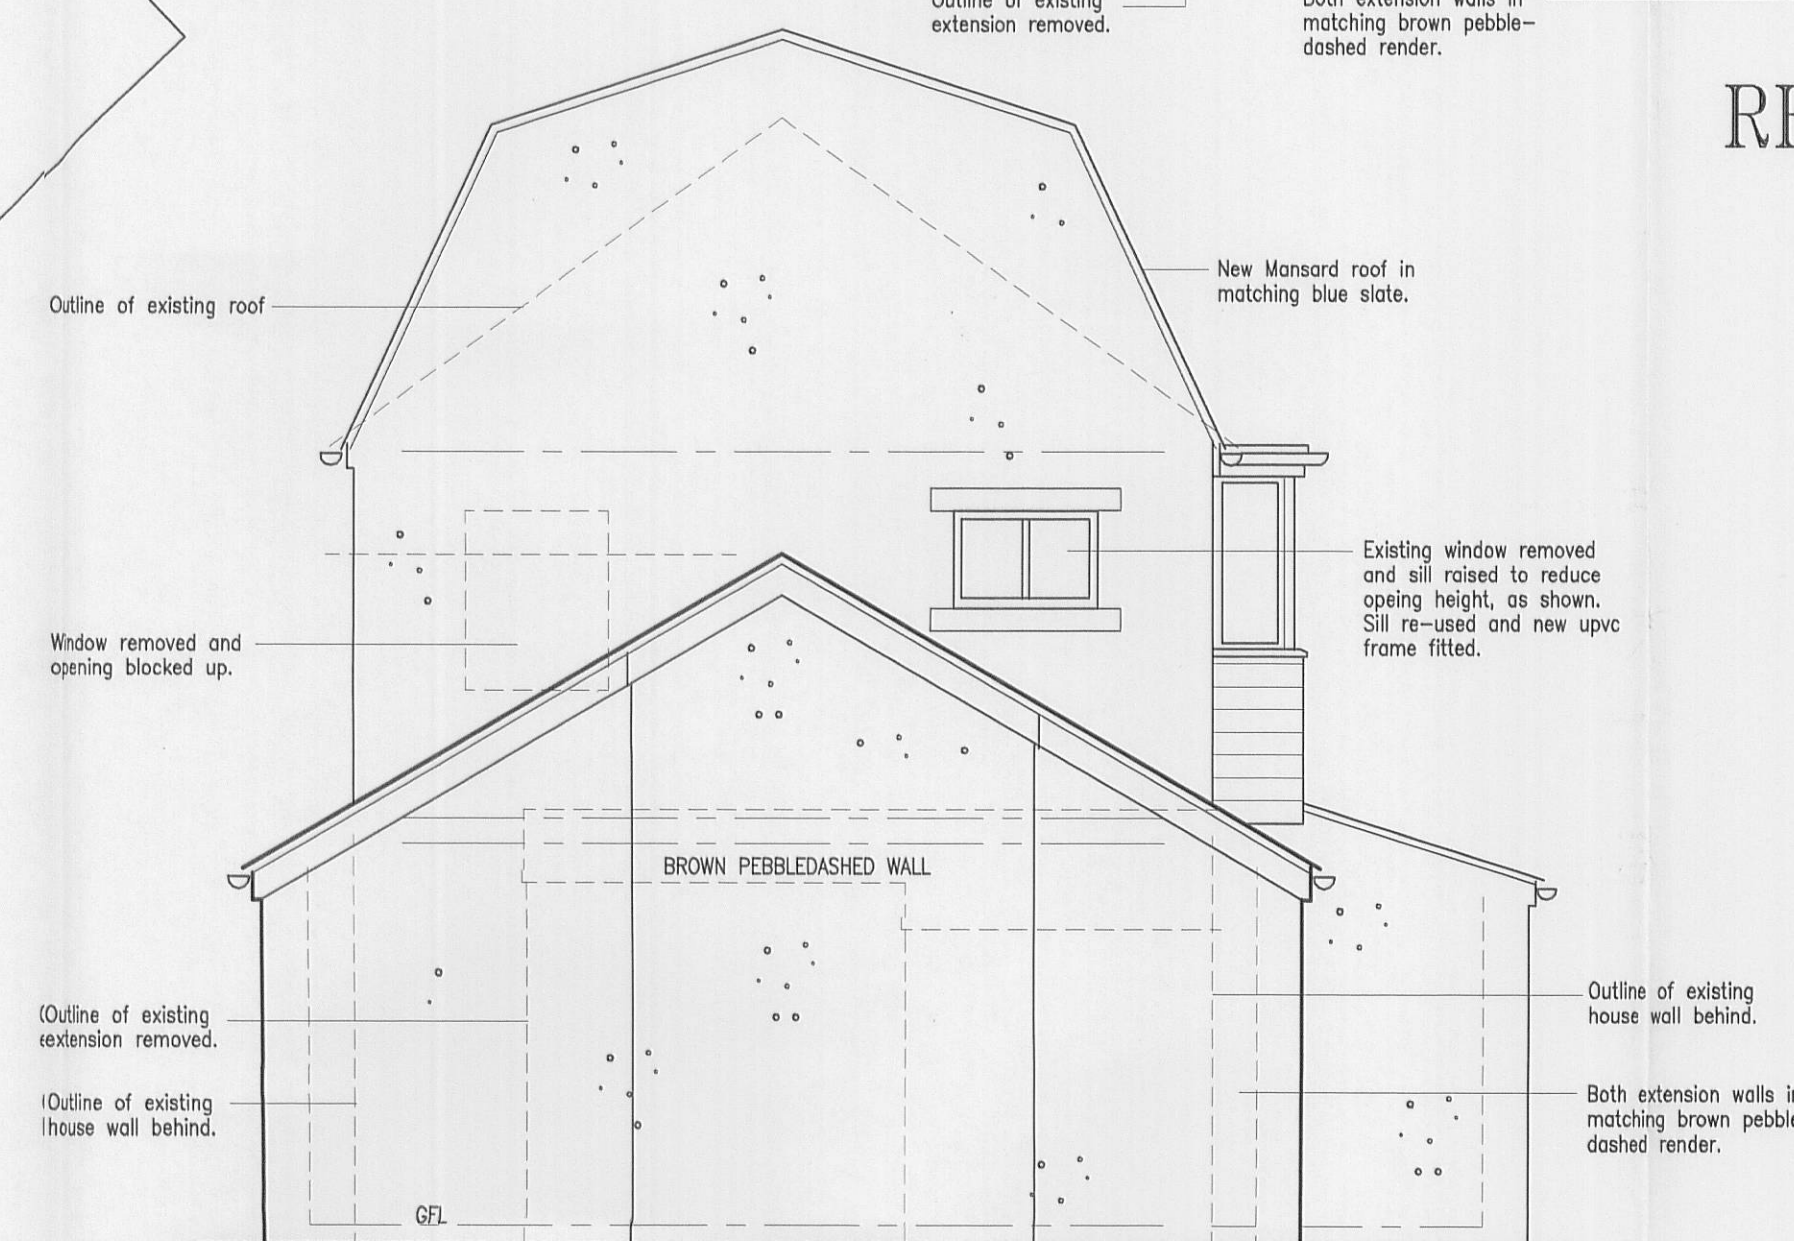
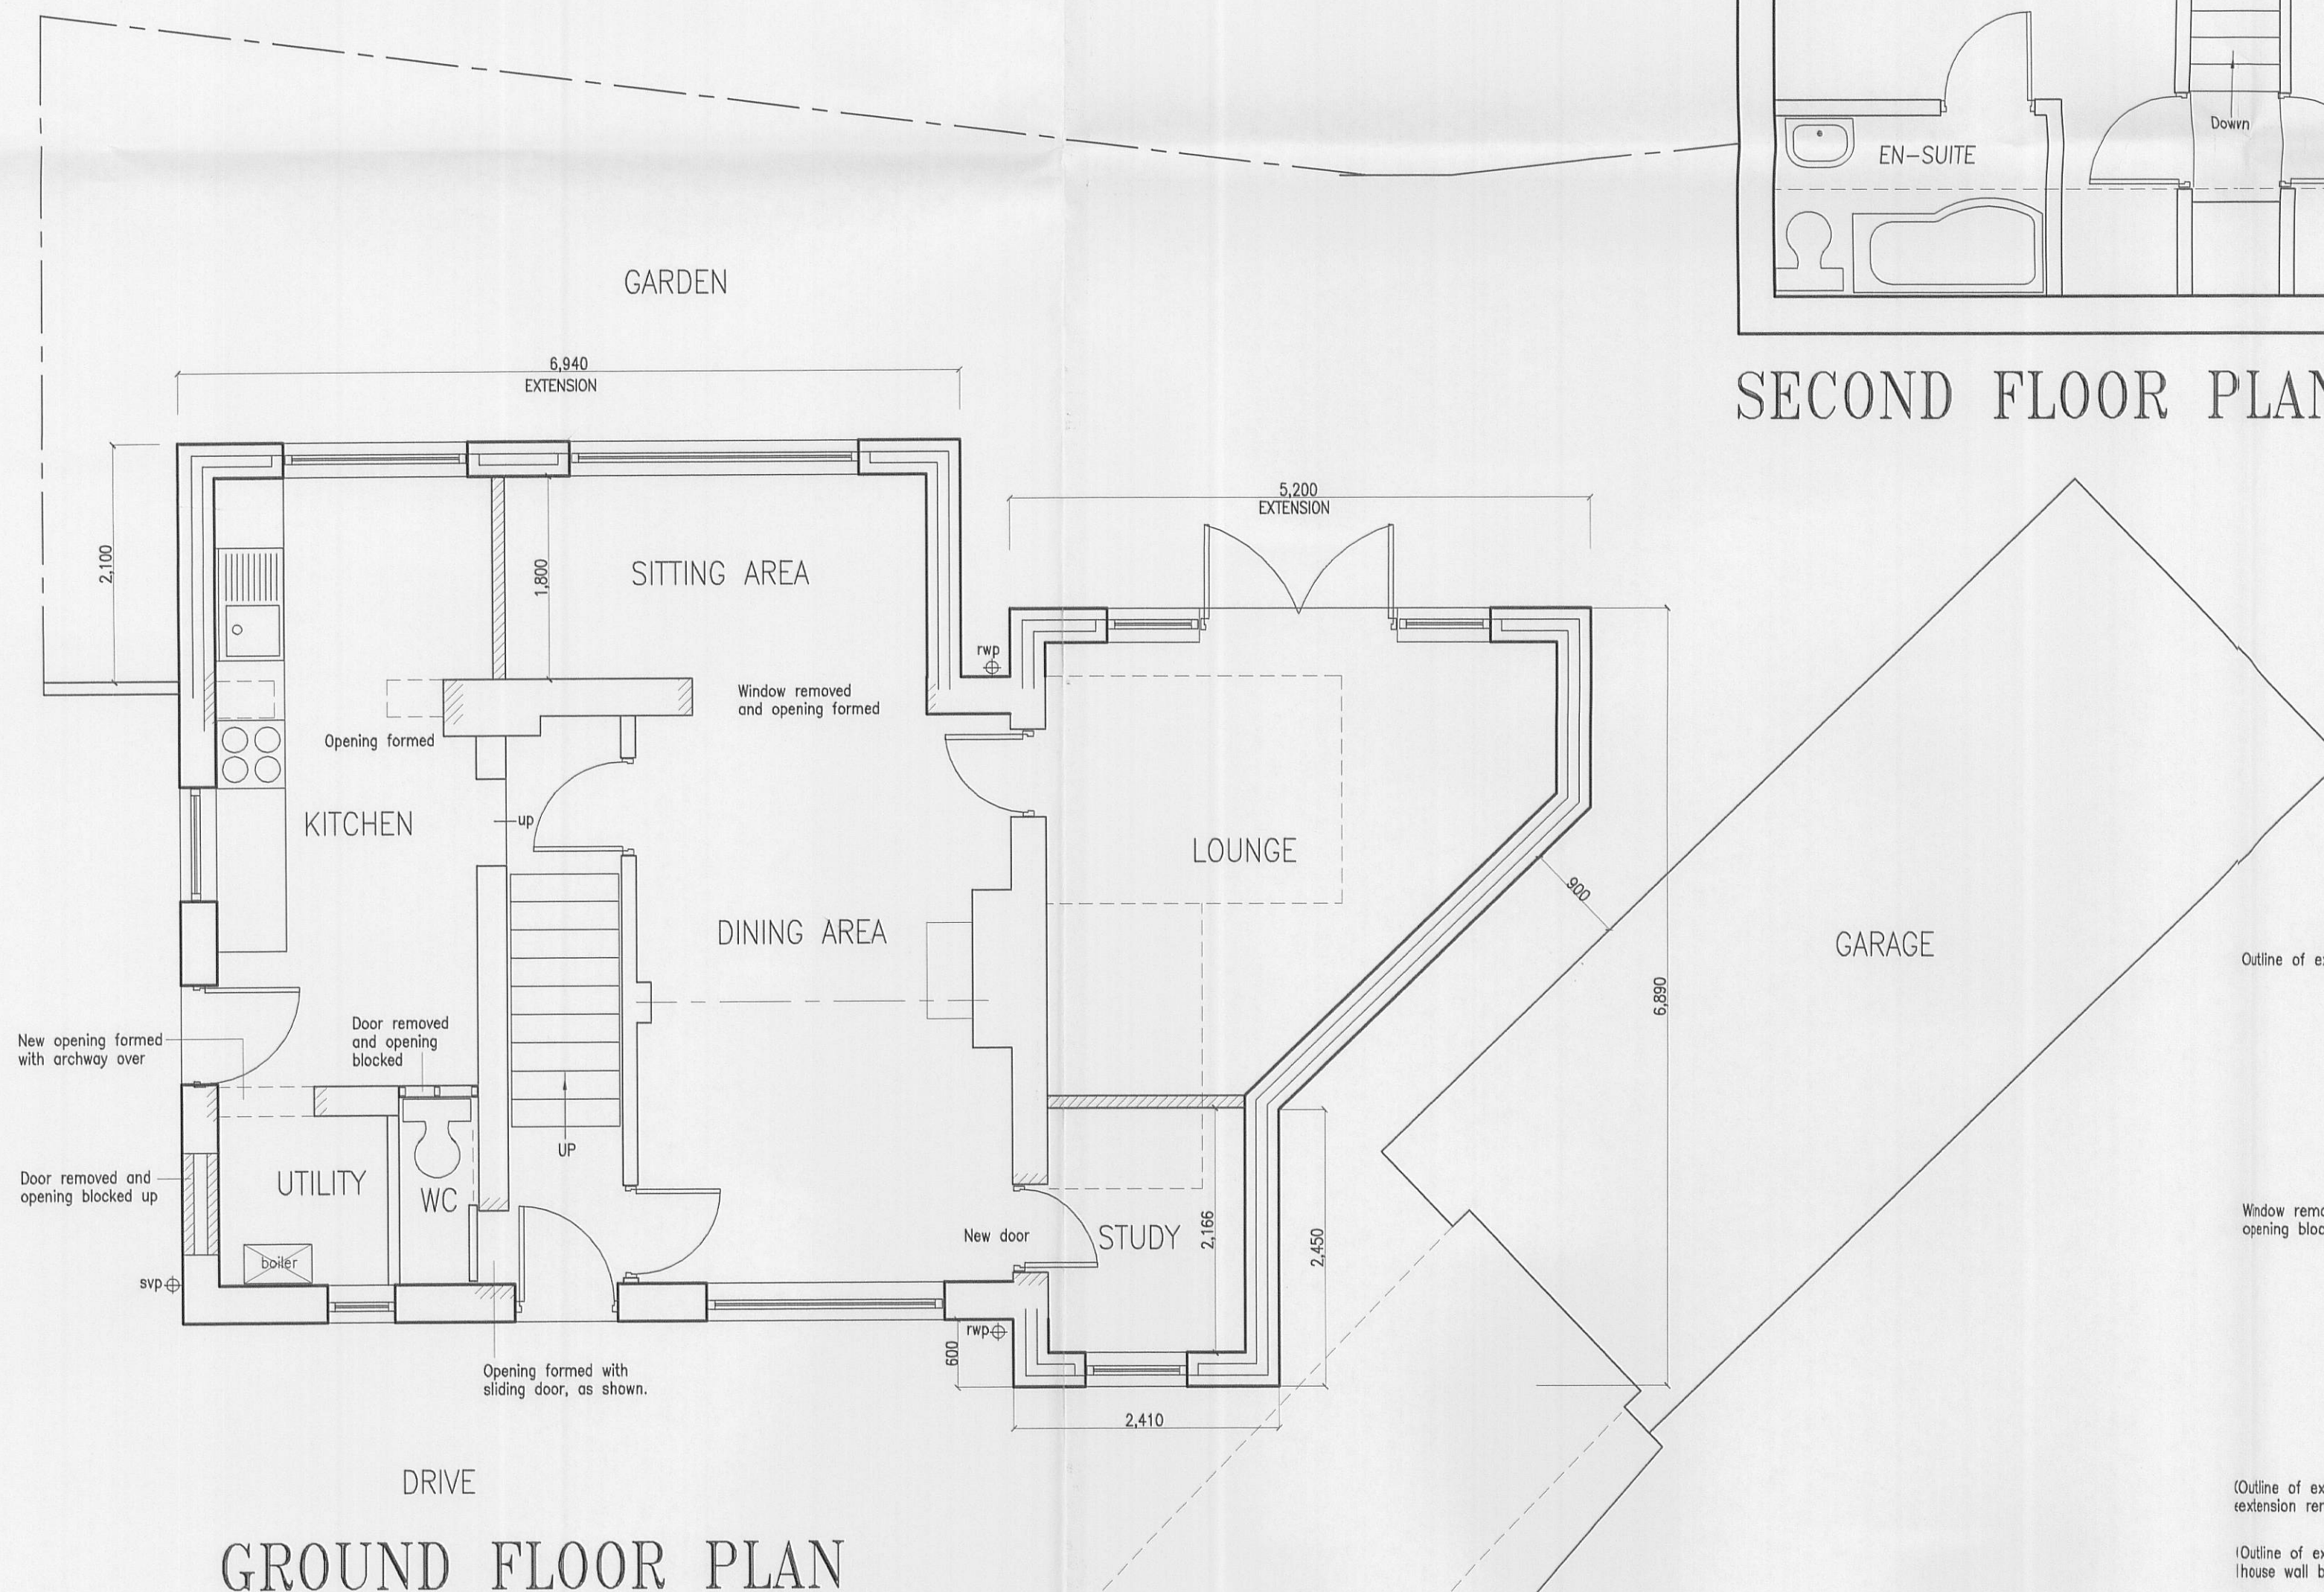
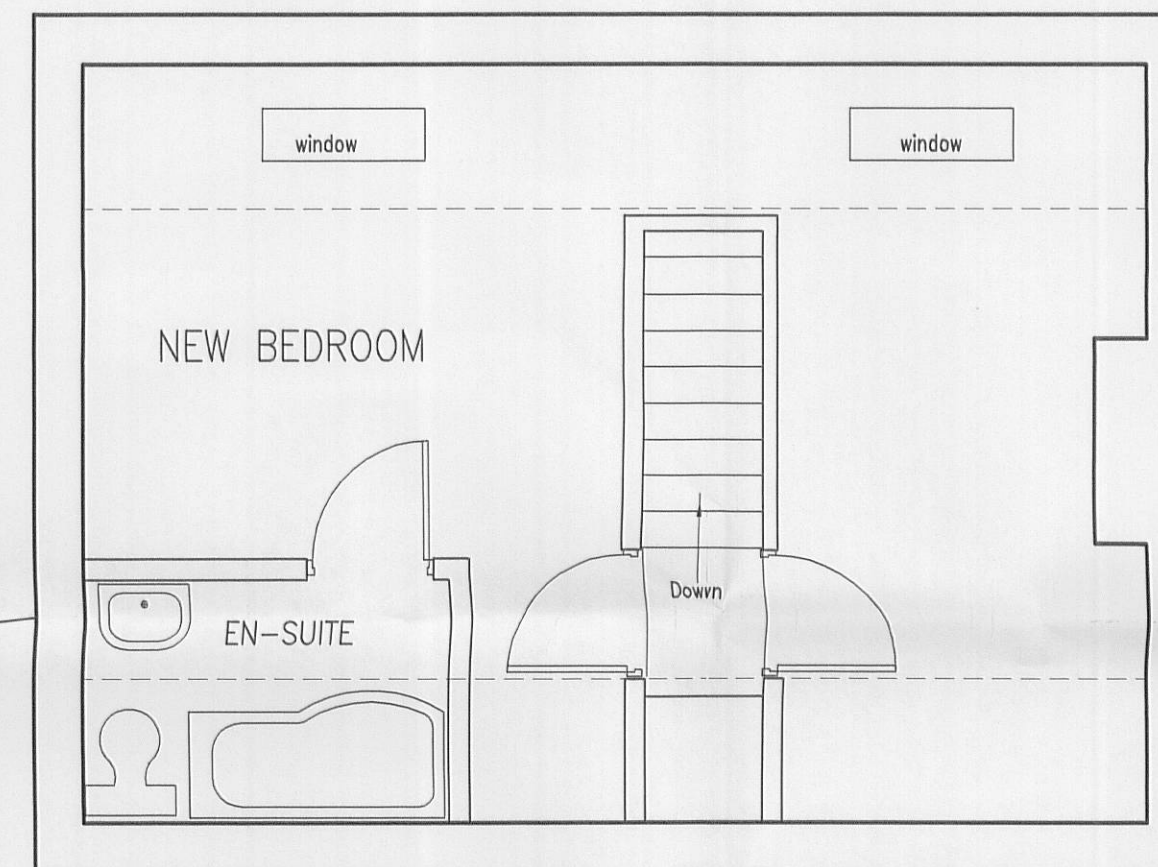
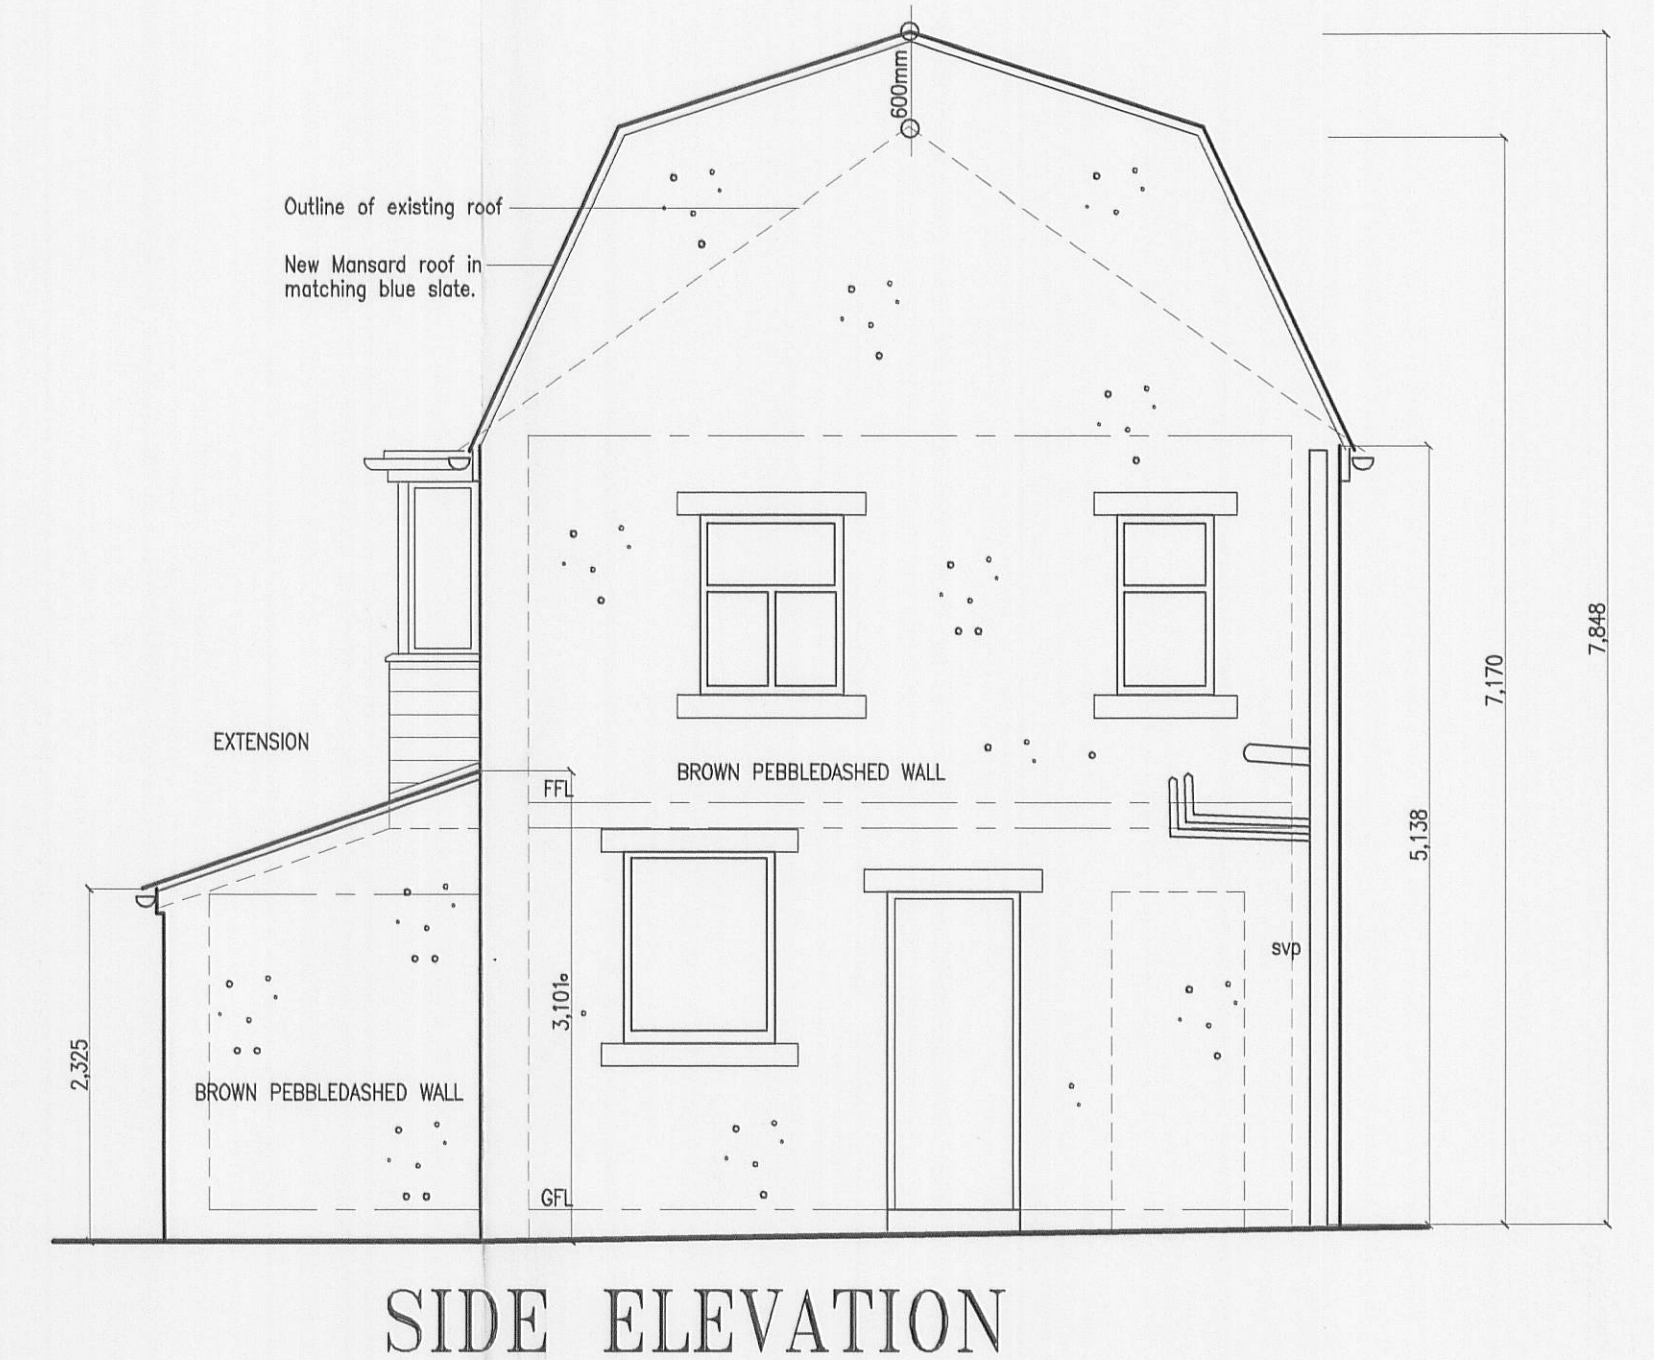
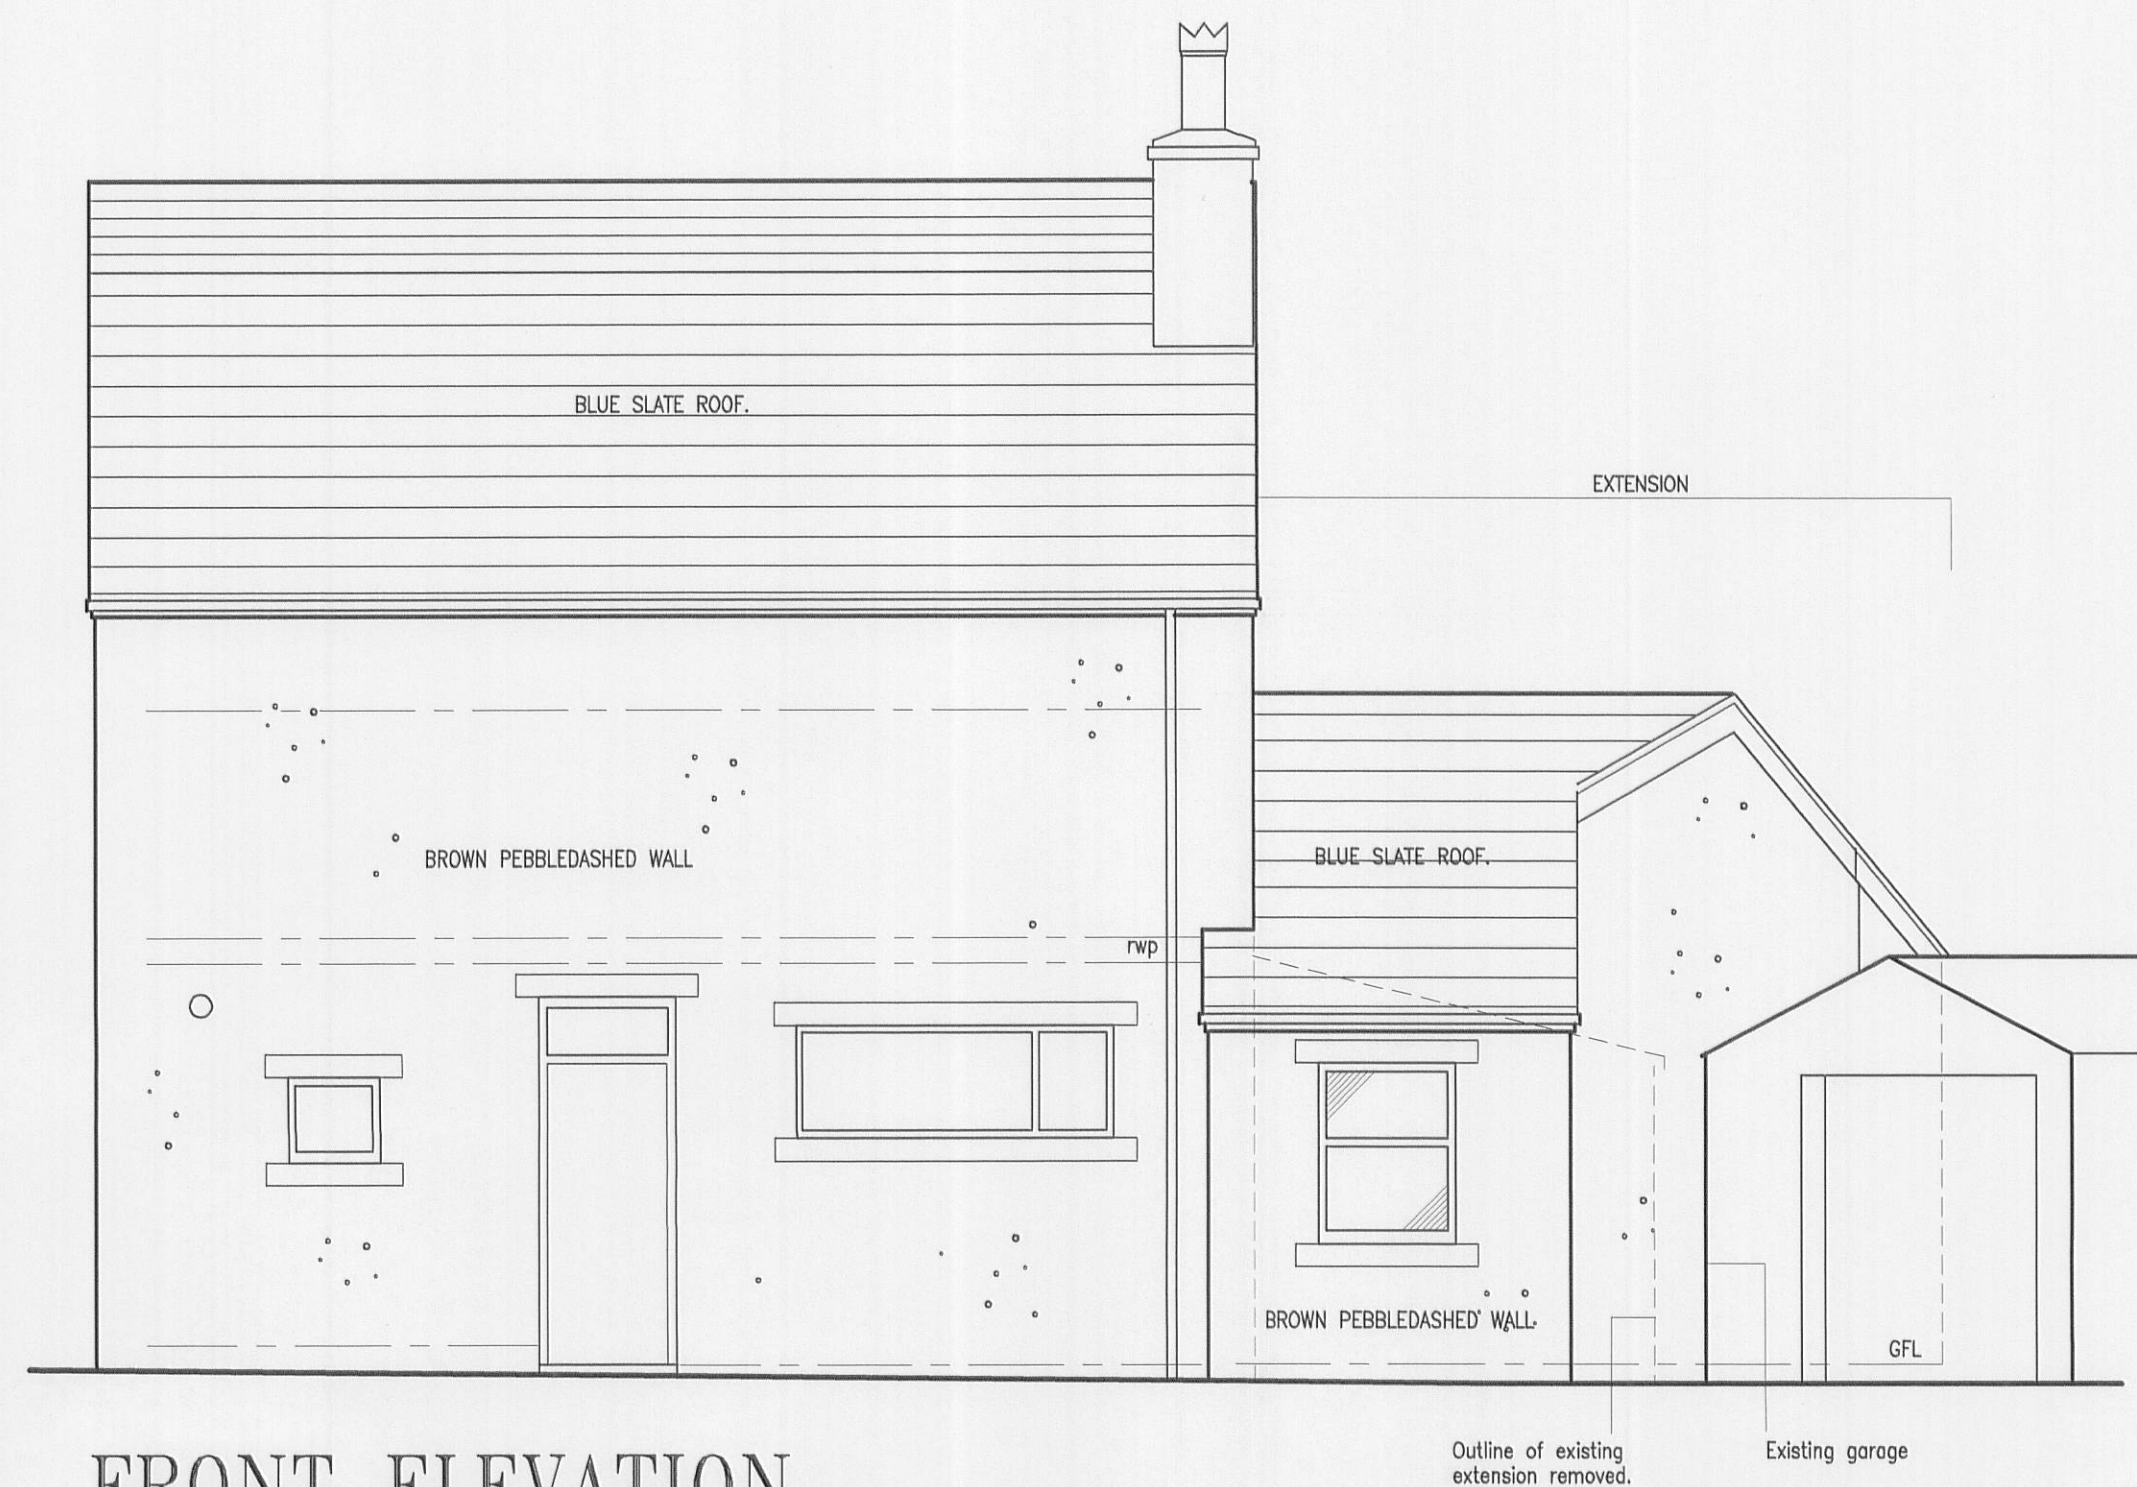


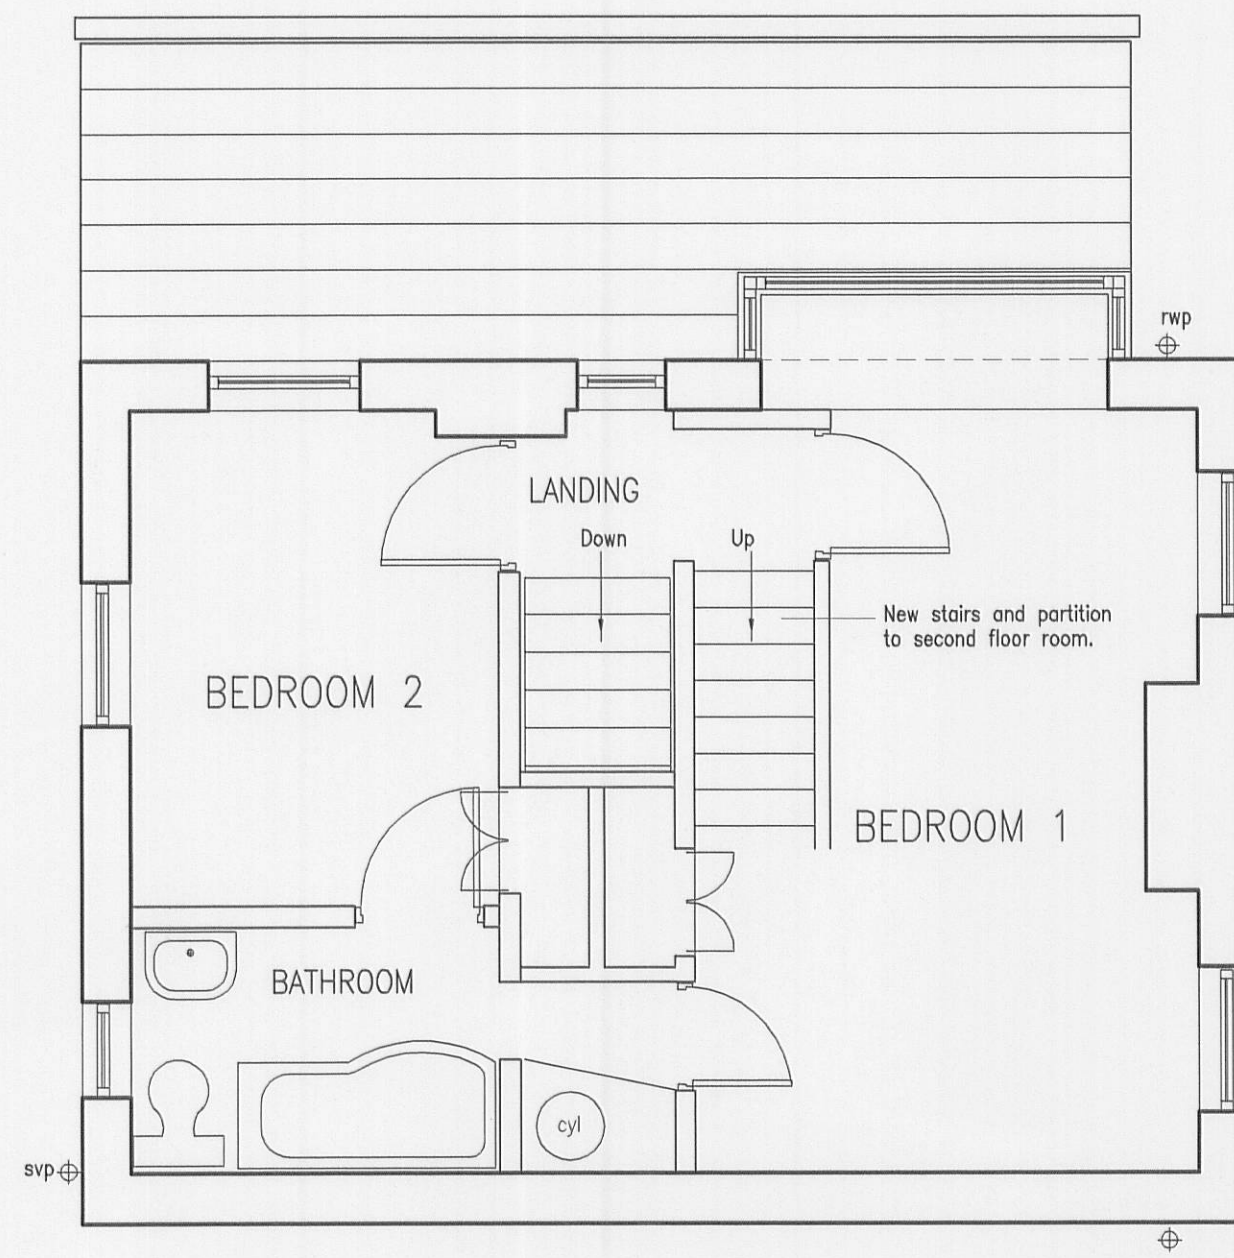

REV B. 10/8/09 EXTENSION REDUCED TO SINGLE STOREY AND MANSARD ROOF ADDED.
REV A. 1/5/09 WINDOW REMOVED FROM FRONT ELEVATION.

Project: Proposed Extension to Five Fells Cottage, Kirkmoor Road, Clitheroe, For Mr and Mrs Halliwell.			Ron Valovin, Architectural Services, 9 Green Drive, Clitheroe, Lancs. BB7 2BB. Tel. 01200427167.
Title: PROPOSED PLANS			
Scale: 1 to 50	Date: 25/2/09	Drawn: RMV	File Name: 366-2B