




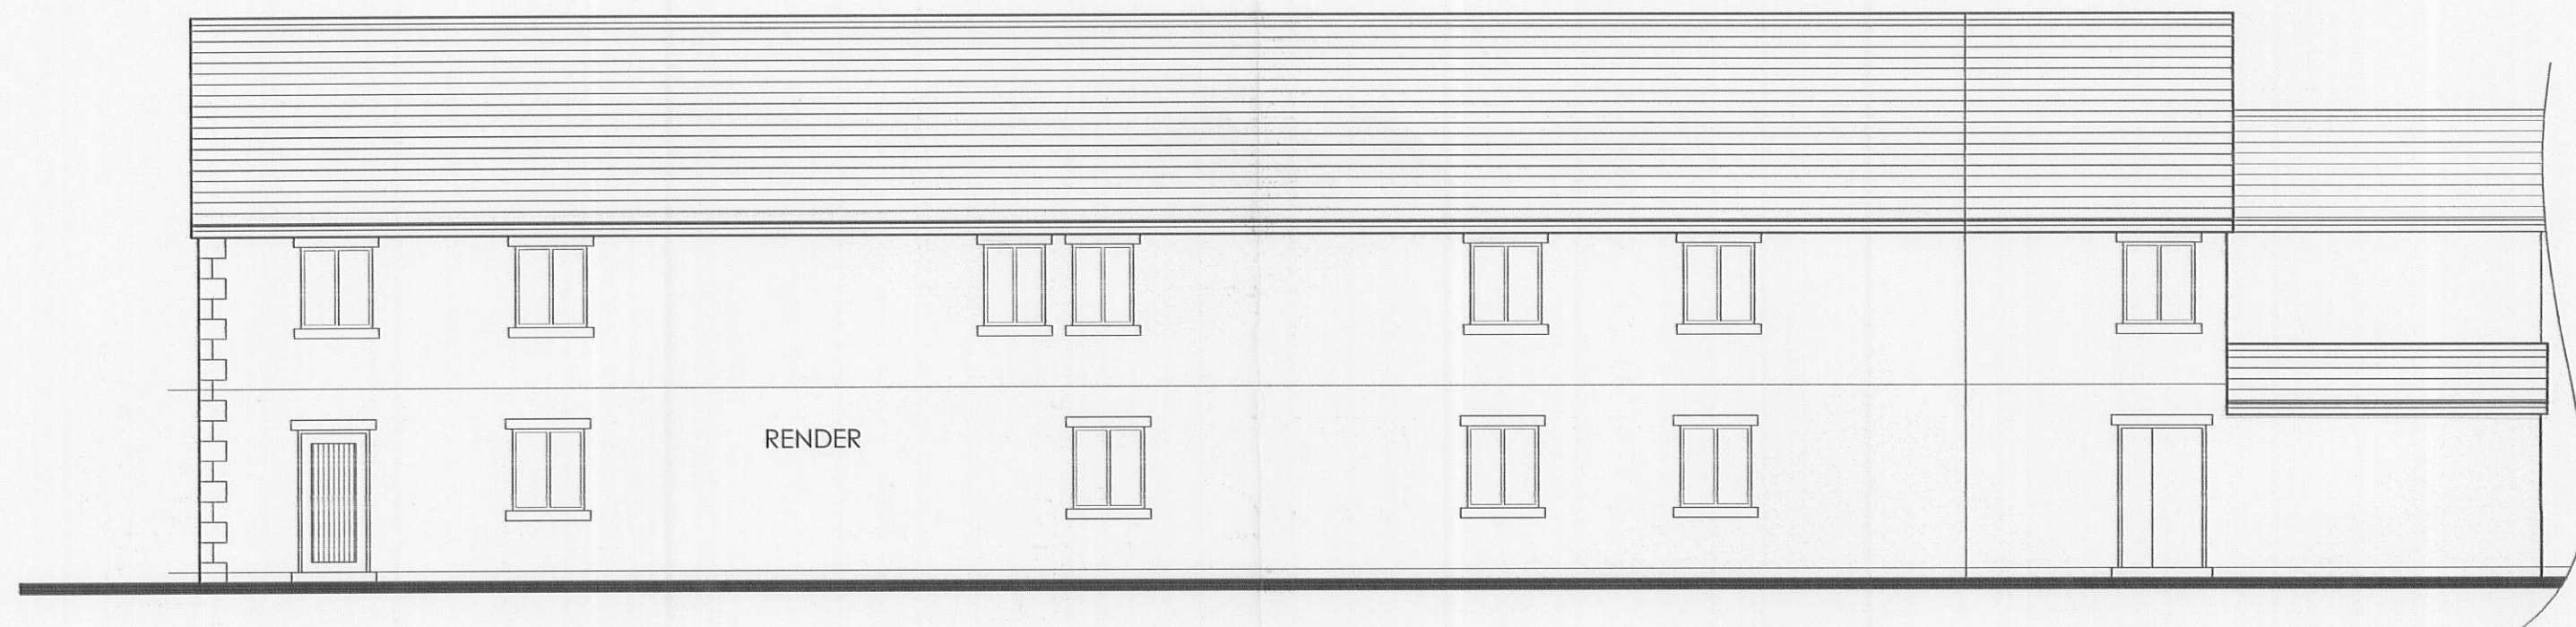


PROPOSED NORTH ELEVATION

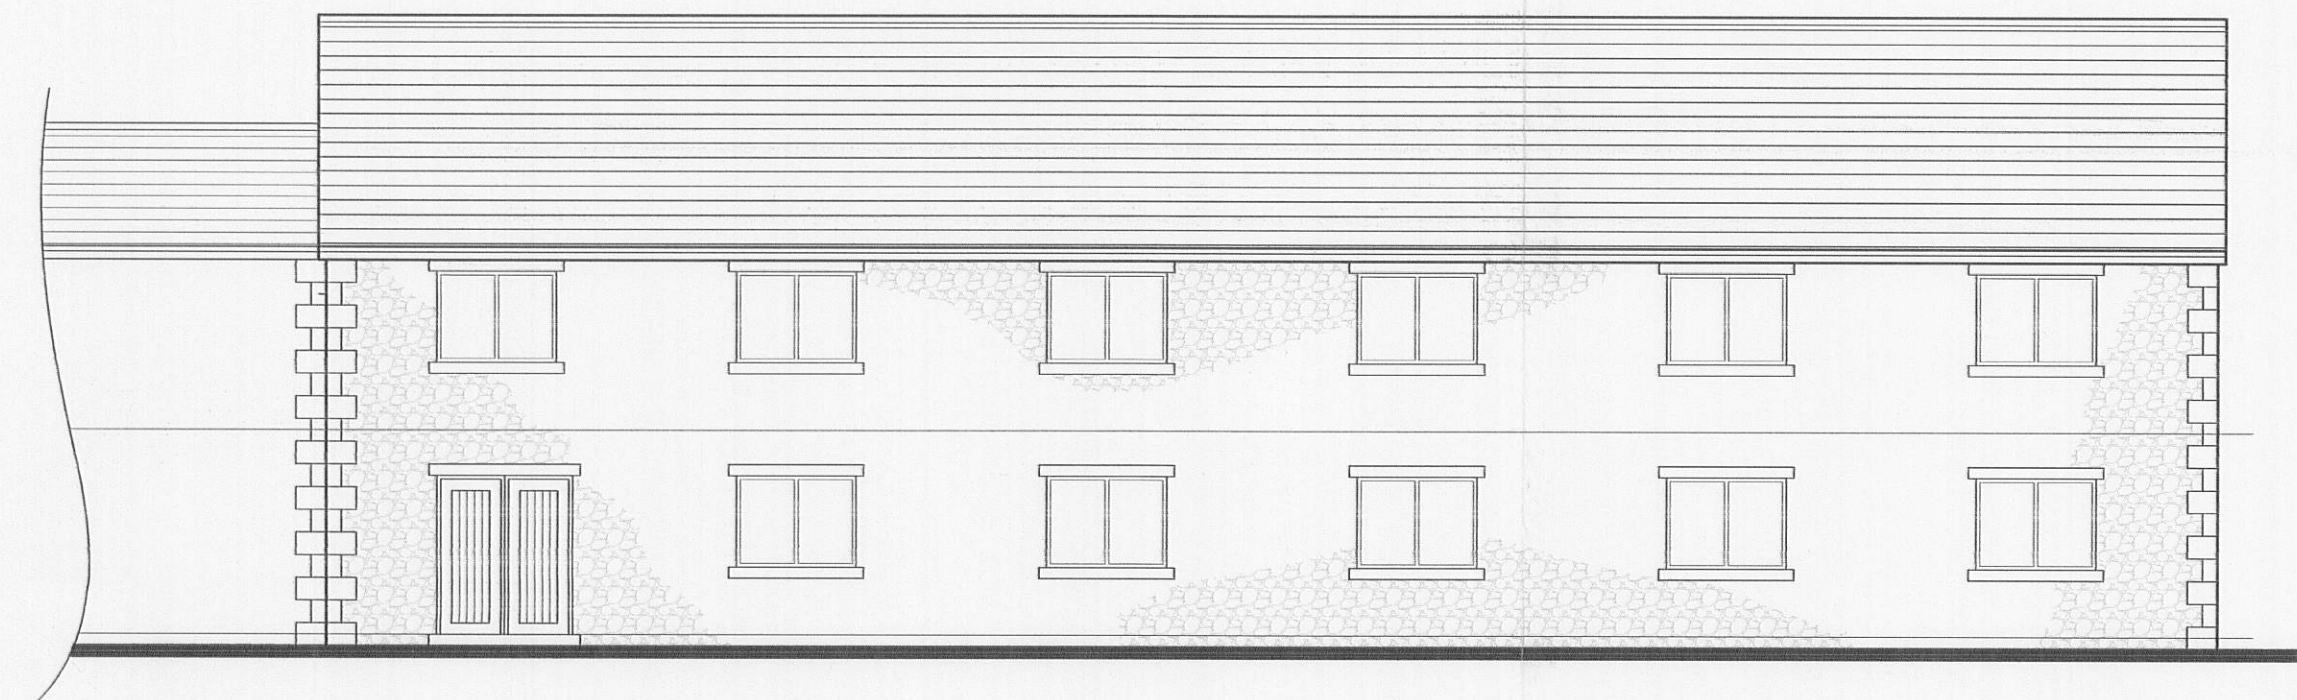


PROPOSED SOUTH ELEVATION

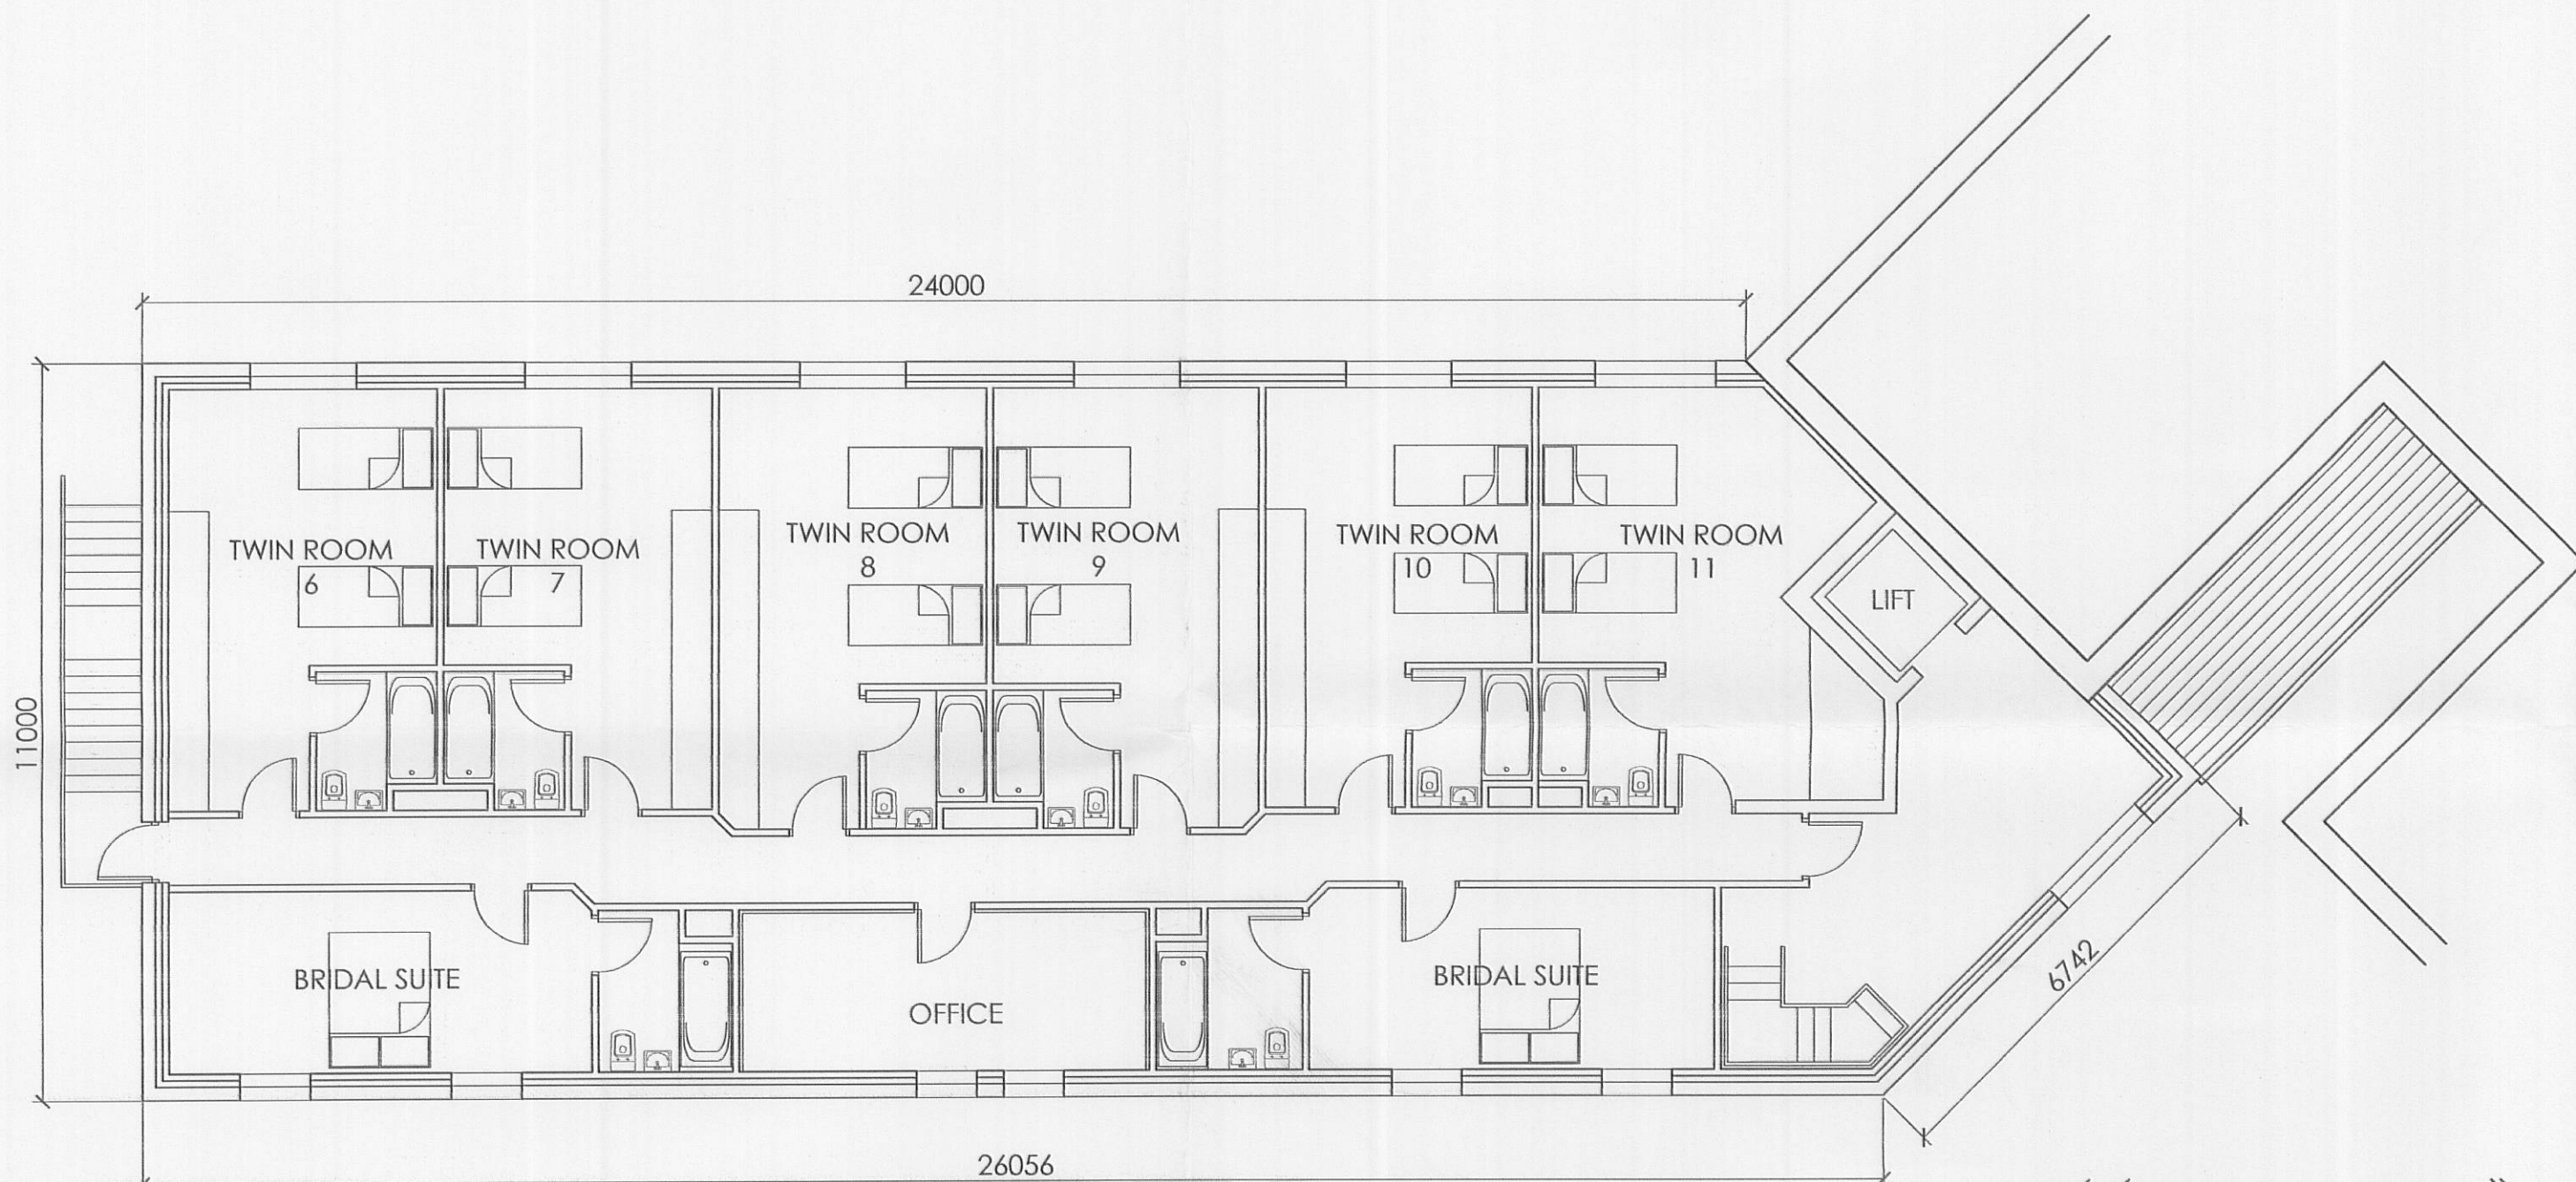

PROPOSED FIRST FLOOR PLAN

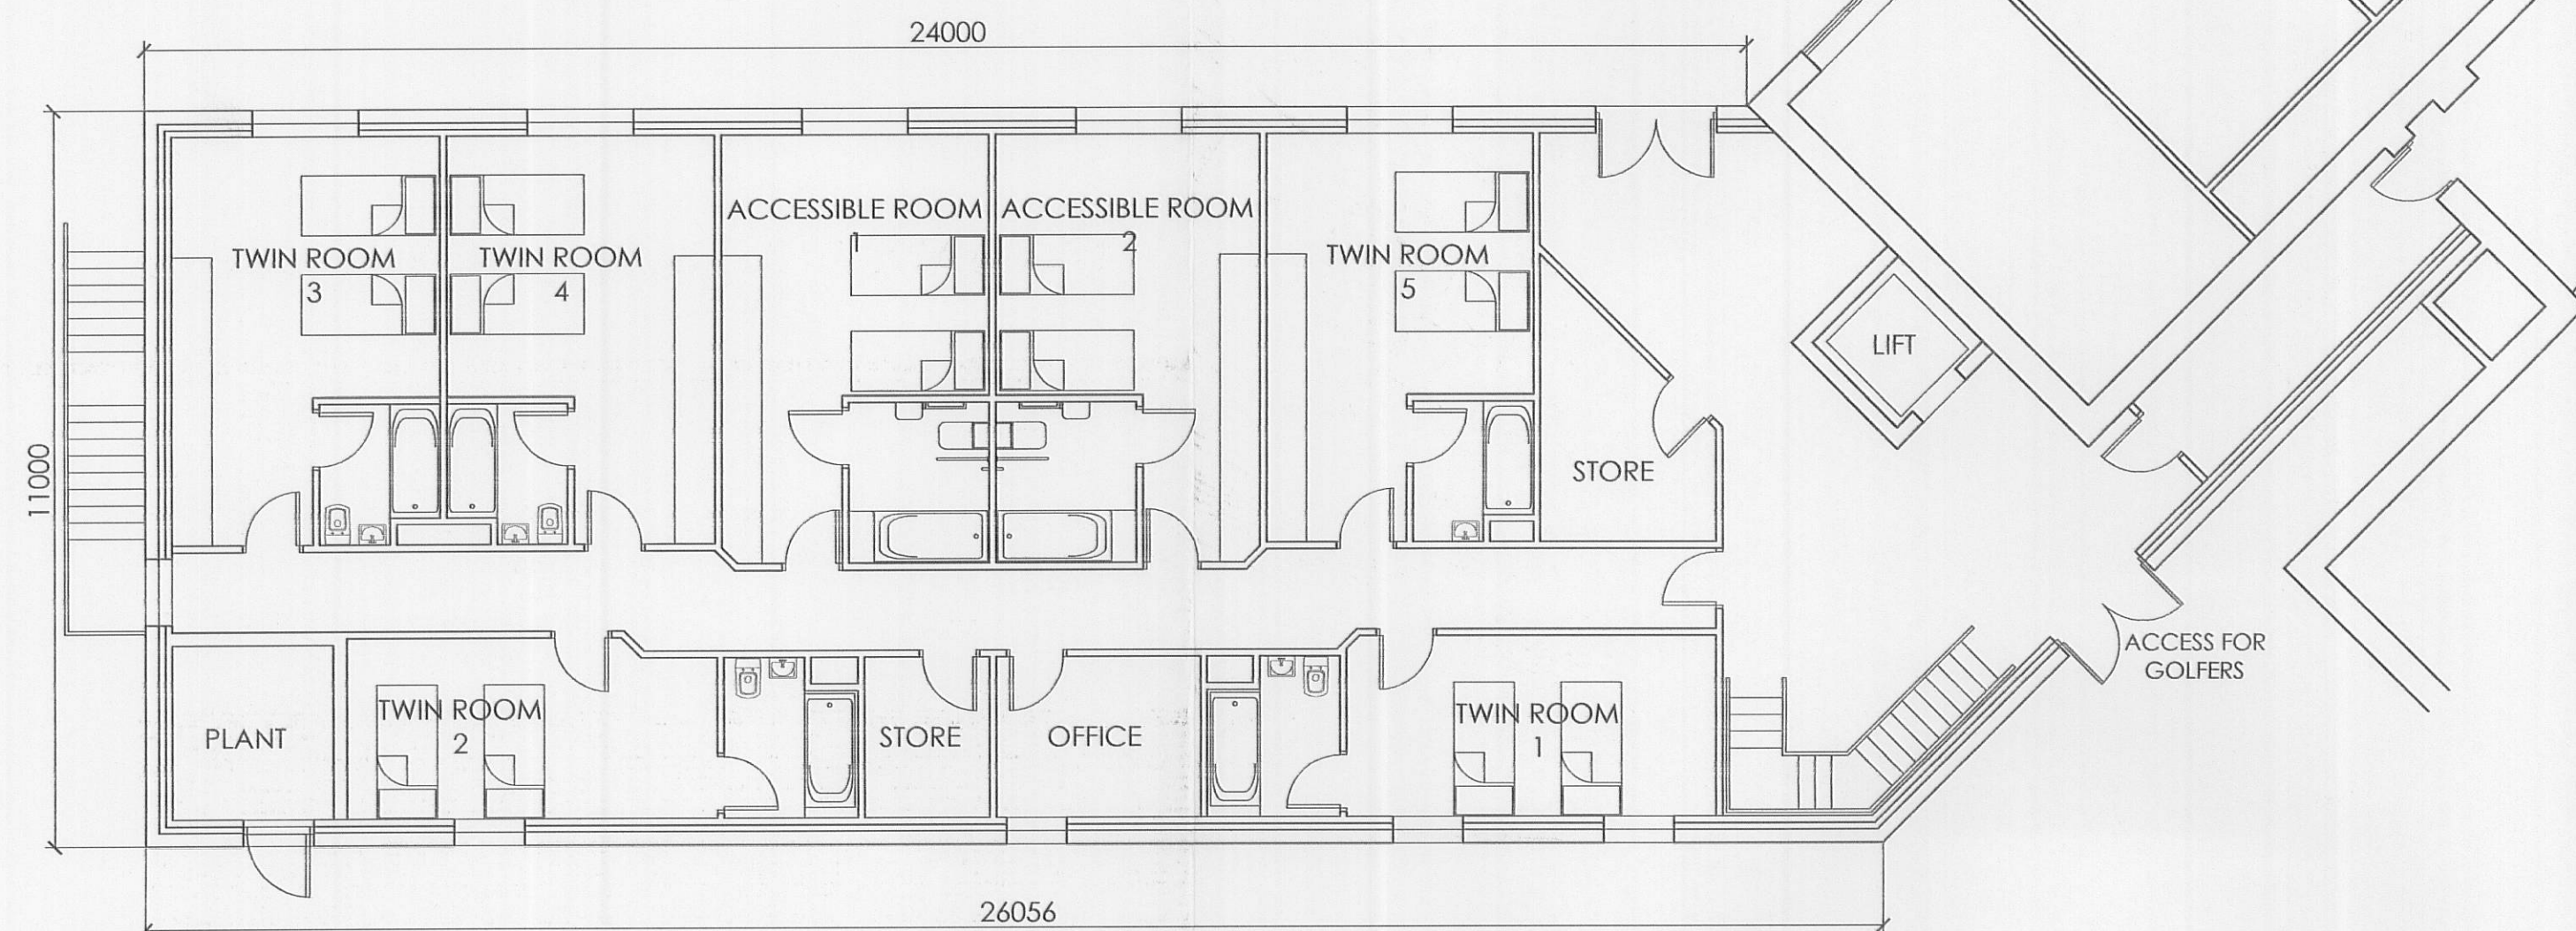


PROPOSED GROUND FLOOR PLAN

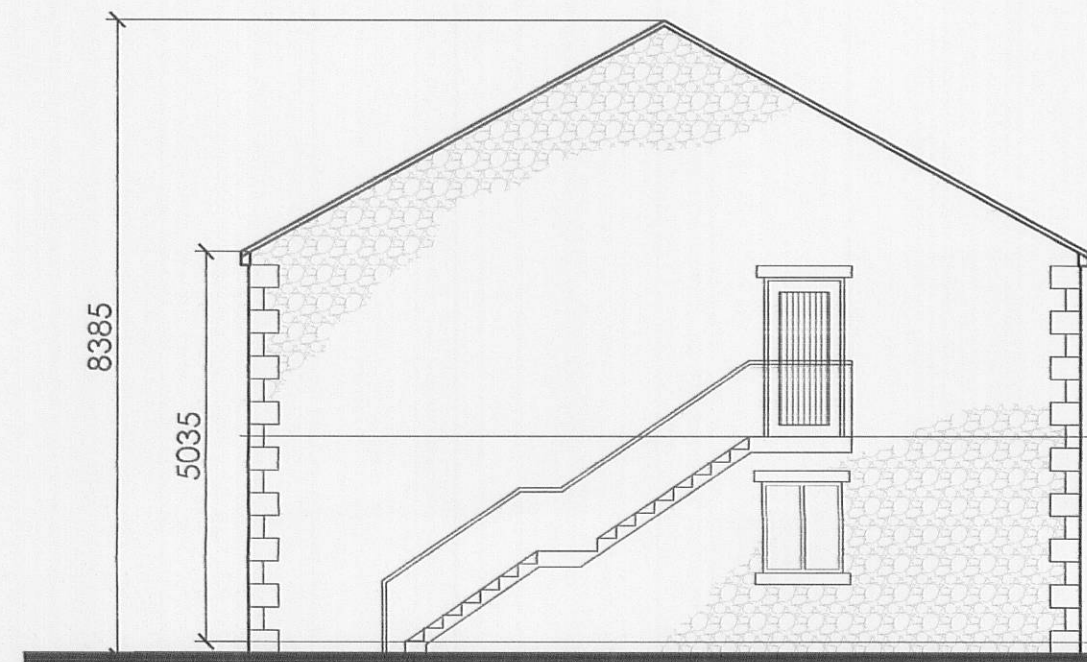

PROPOSED WEST ELEVATION

NOTE
BOTH PLANS and ELEVATIONS RESPECT
THE FOOTPRINT AND THE HEIGHTS AS THE
APPROVED PLANNING APPLICATION REF:
320050044P DATED 30 MARCH 2005.
THE INTERNAL LAYOUTS HAVE BEEN
REVISED THEREFORE THIS NECESSITATES
WINDOW / DOOR LOCATIONS TO BE
RELOCATED AS SHOWN.

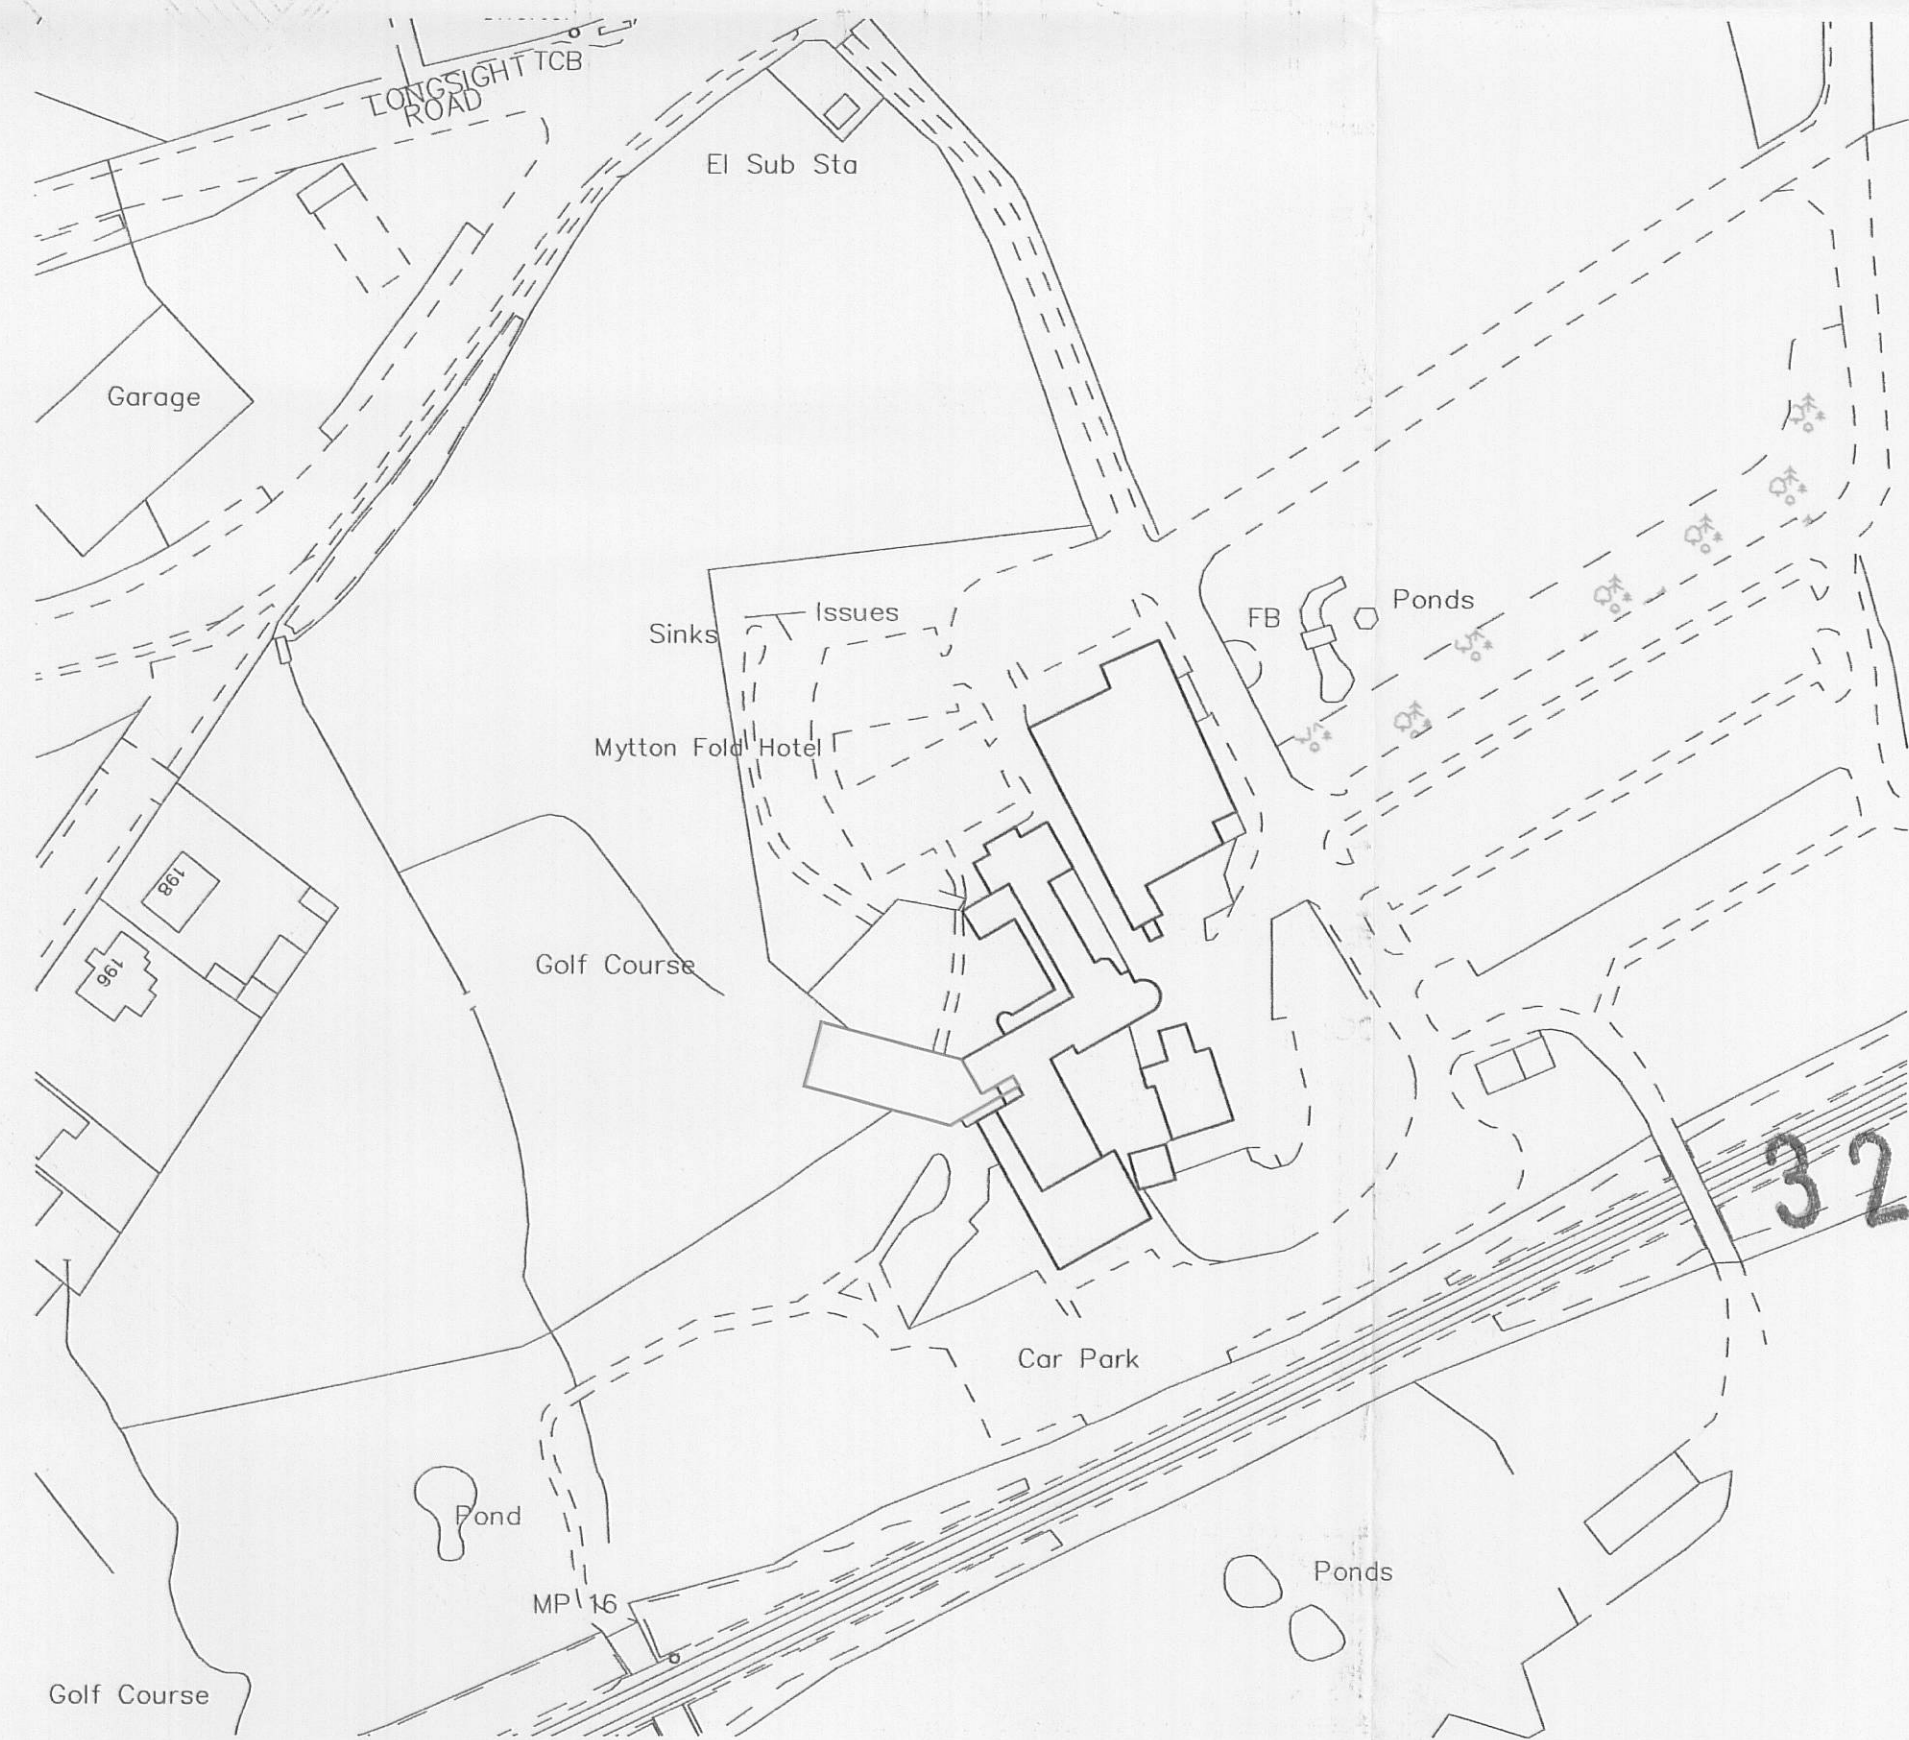

LOCATION PLAN @ 1:1250

Notes:

This drawing and design are copyright and may not be reproduced without the written consent of the JYM Partnership.

All dimensions are to be checked and verified on site prior to commencement of any works, and/or preparation of any shop drawings. Sizes of and dimensions to any structural elements are indicative only. See structural engineers drawings for actual sizes / dimensions. Sizes of and dimensions to any service elements are indicative only. See service engineers drawings for actual sizes and dimensions.

This drawing to be read in conjunction with all relevant Architect's drawings, specifications and/or bills of quantities as issued with other Consultants' information. If in doubt please ask.

DO NOT SCALE FROM THIS DRAWING.

A 12.08.09 STAIRS RELOCATED and ACCESSIBLE BEDROOMS ADDED.

Rev	Date	Revision
-----	------	----------

JYM
partnership

Oak House 28 Sceptre Way
Bamber Bridge Preston PR5 6AW
Tel : 01772 323666
Fax : 01772 338611
Email: jym@jympartnership.co.uk
www.jympartnership.co.uk

project:
Mytton Fold Hotel,
Whalley Road, Langho,
Blackburn. BB6 8AB.

client:
Mrs.B. Bryan.

drawing title:
Proposed plans and
elevations.

scale:
1:100 and 1:1250 at A1

drawn: MS. checked:

date:
July 2009.

project no.	drg. no.	rev.
0905	100	A