




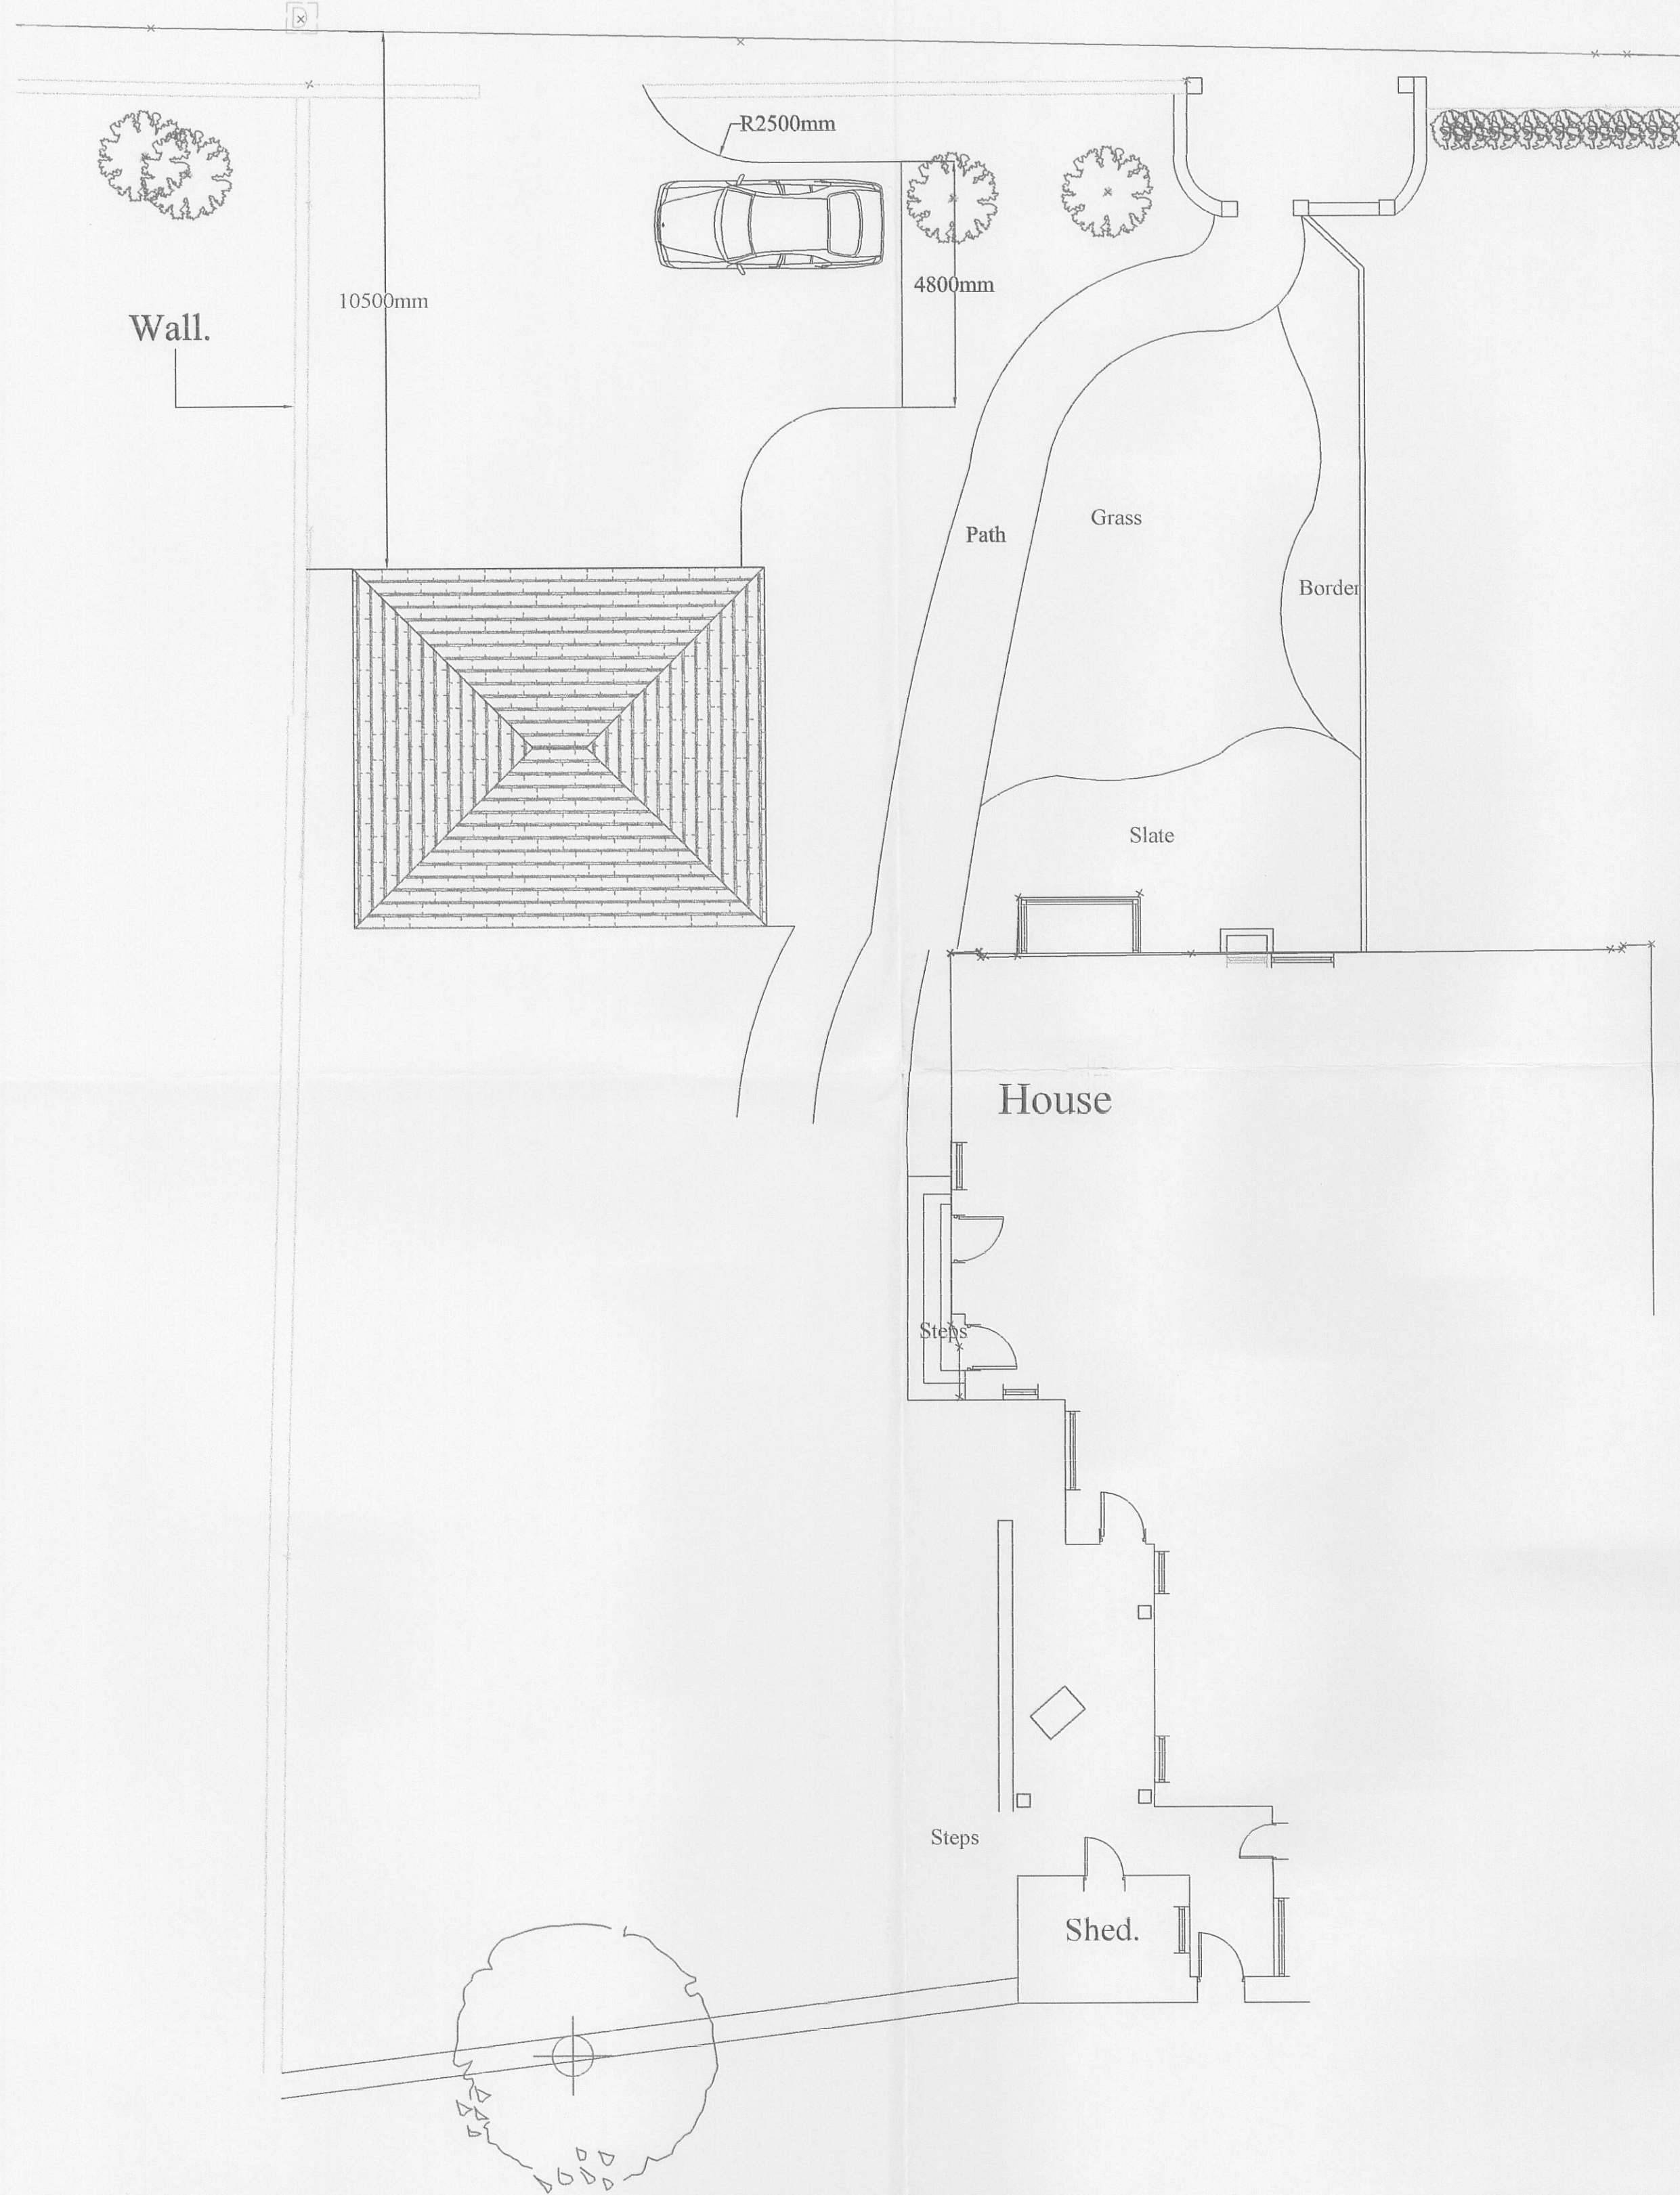


Proposed Site Plan. Scale 1:100

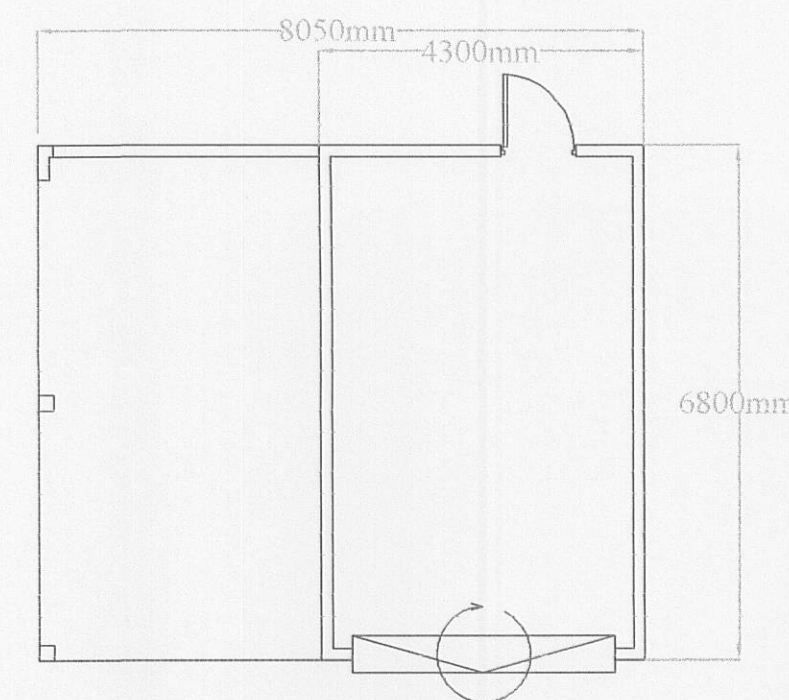



Plan Scale 1:100

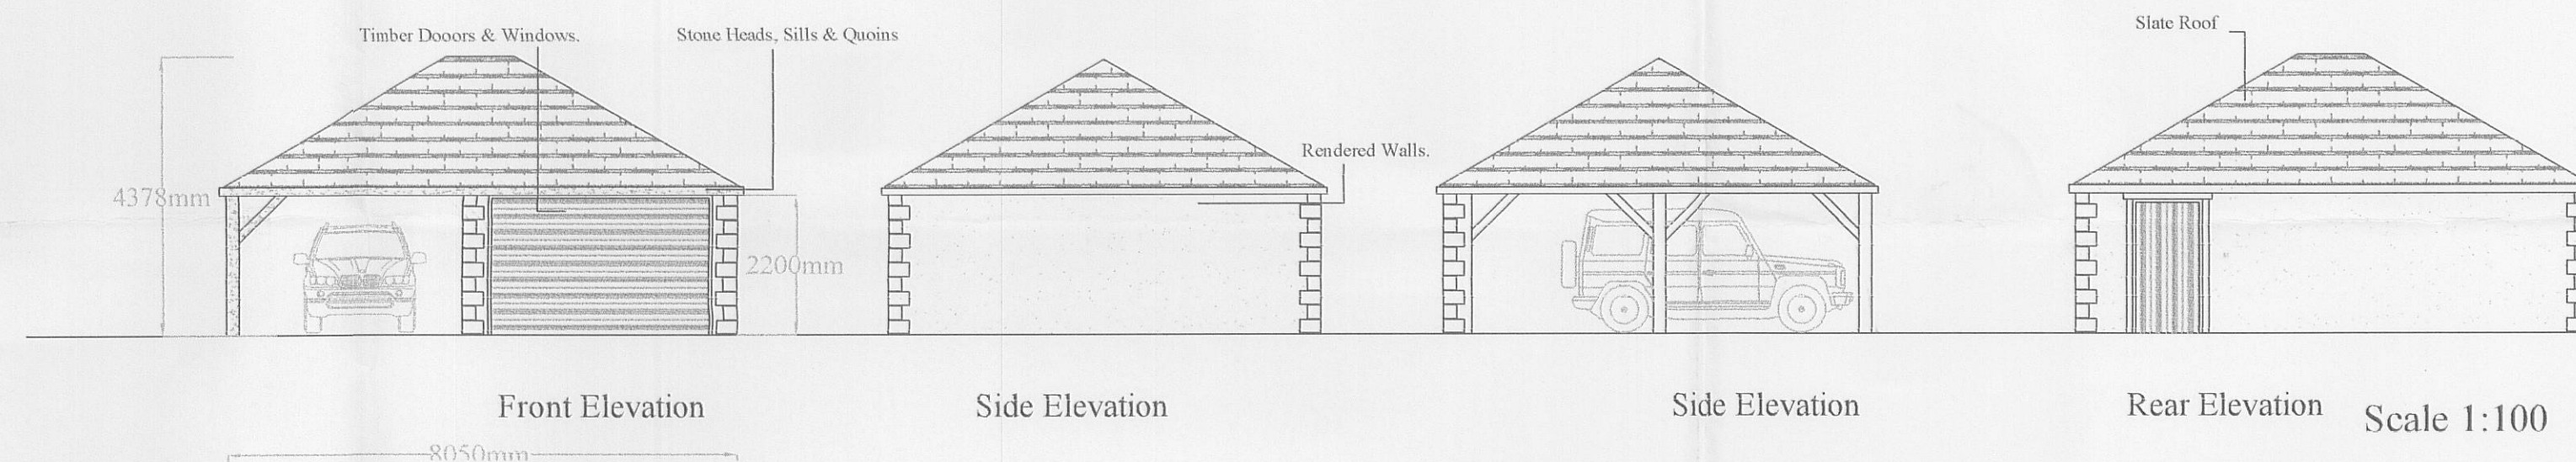

Section along length of drive. Scale 1:100

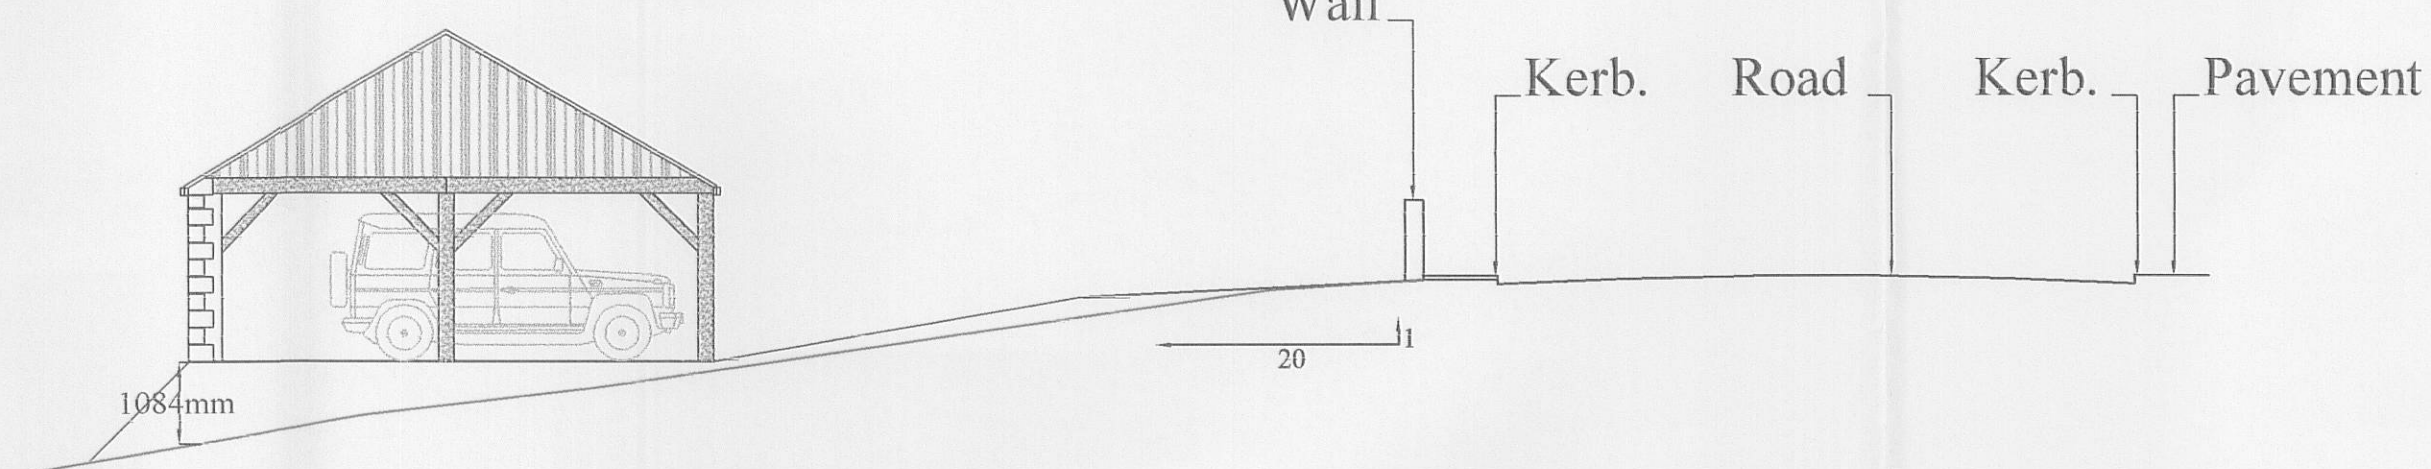

View from front of property. Scale 1:100

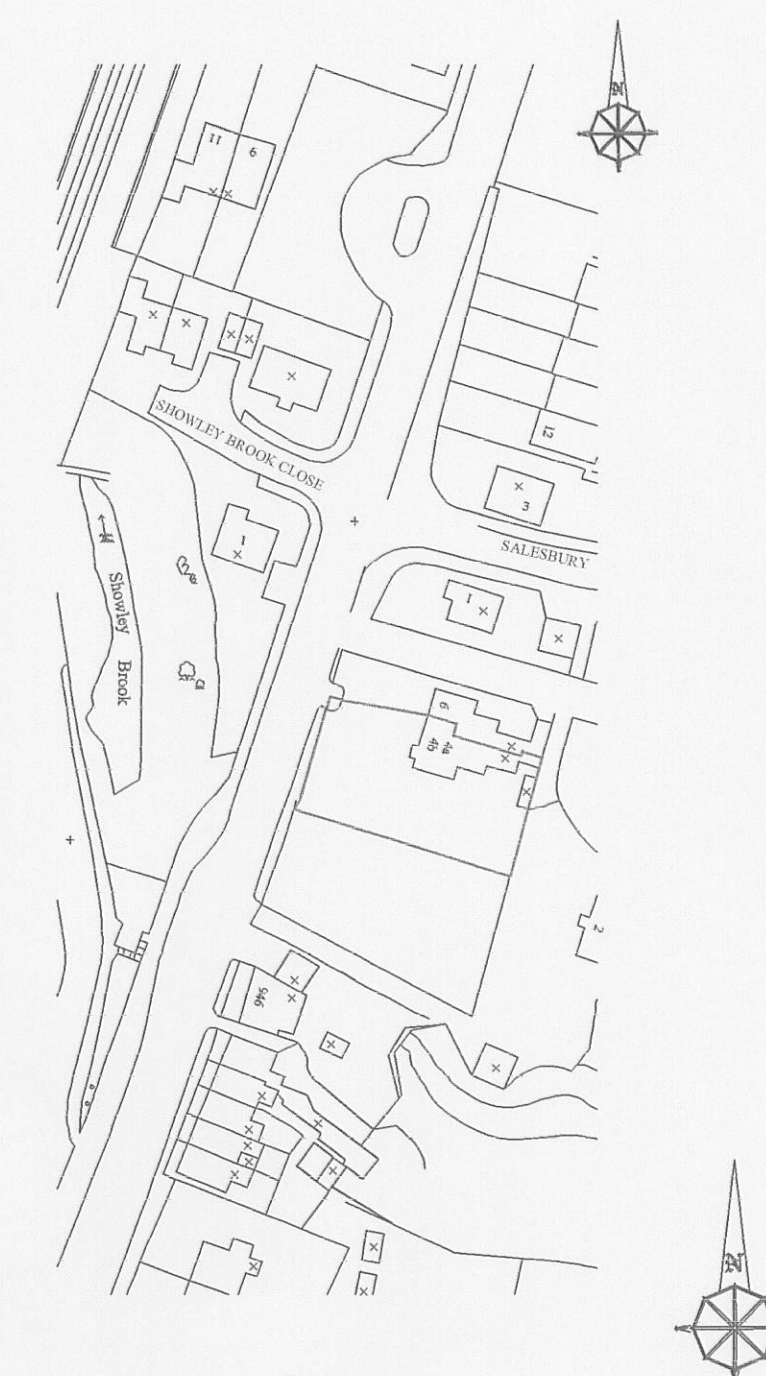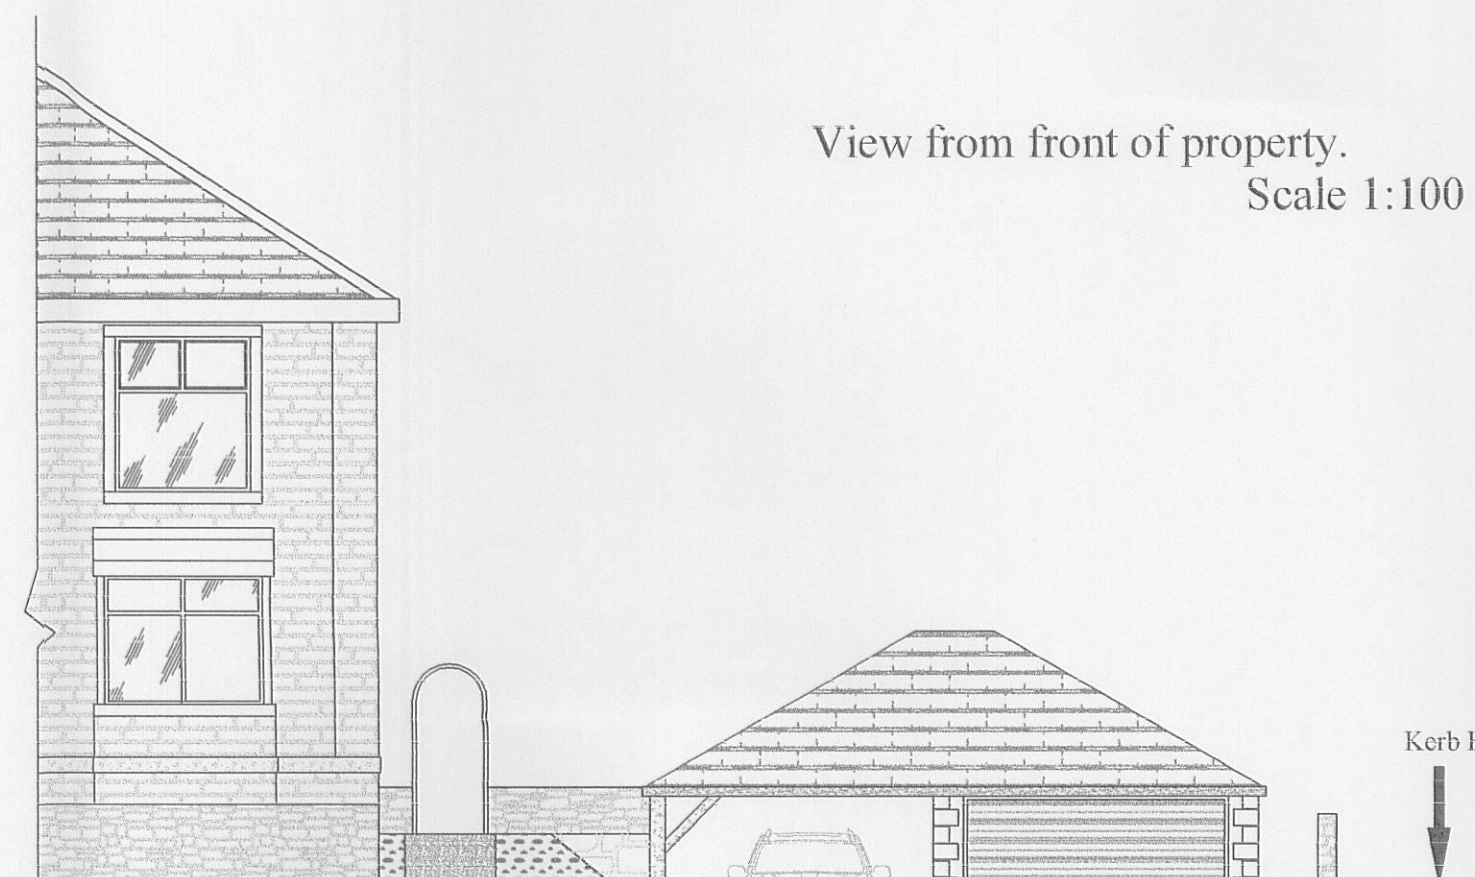

Location Plan. Scale 1:1250

320090744P

AMENDED PLANS RECEIVED
DATE 29/9/09

Amend A - plan size reduced

J.HADFIELD. ENGINEERING,SURVEYING.			
Springs House, Chipping, Lancashire. PR3 2GQ. Tel 07740 929096. Fax 08708 362185			
Client's Details, L. Ward.			
Project Details, PROPOSED SITE PLANS AND GARAGE PLANS & ELEVATIONS			
Project Address, THE POPLARS WILPSHIRE			
Project Number, 169 / 201	Date, Aug.09	Scale, 1:100 1:1250	By, JH
DO NOT SCALE THIS DRAWING. CHECK ALL DIMENSIONS ON SITE			
THIS DRAWING IS PROTECTED BY COPYRIGHT. IT MAY NOT BE REPRODUCED IN ANY FORM OR BY ANY MEANS FOR ANY PURPOSE, WITHOUT OBTAINING PRIOR WRITTEN PERMISSION FROM J.HADFIELD, ENGINEERING,SURVEYING.			