

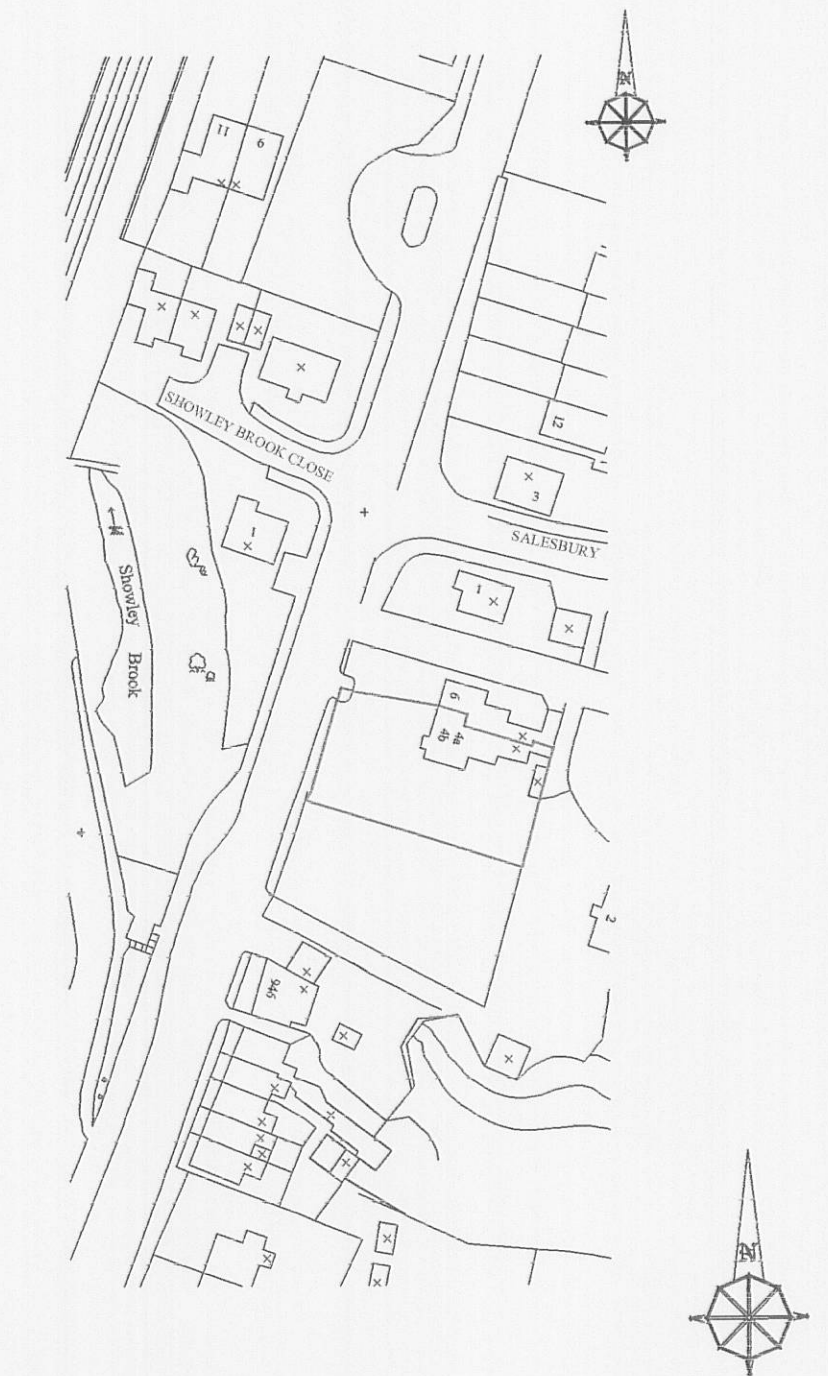
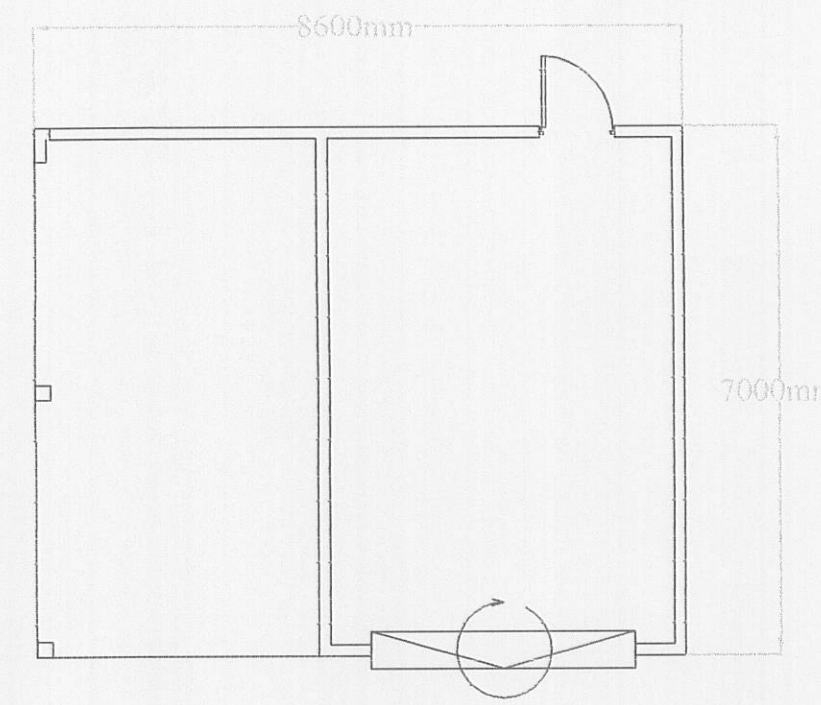
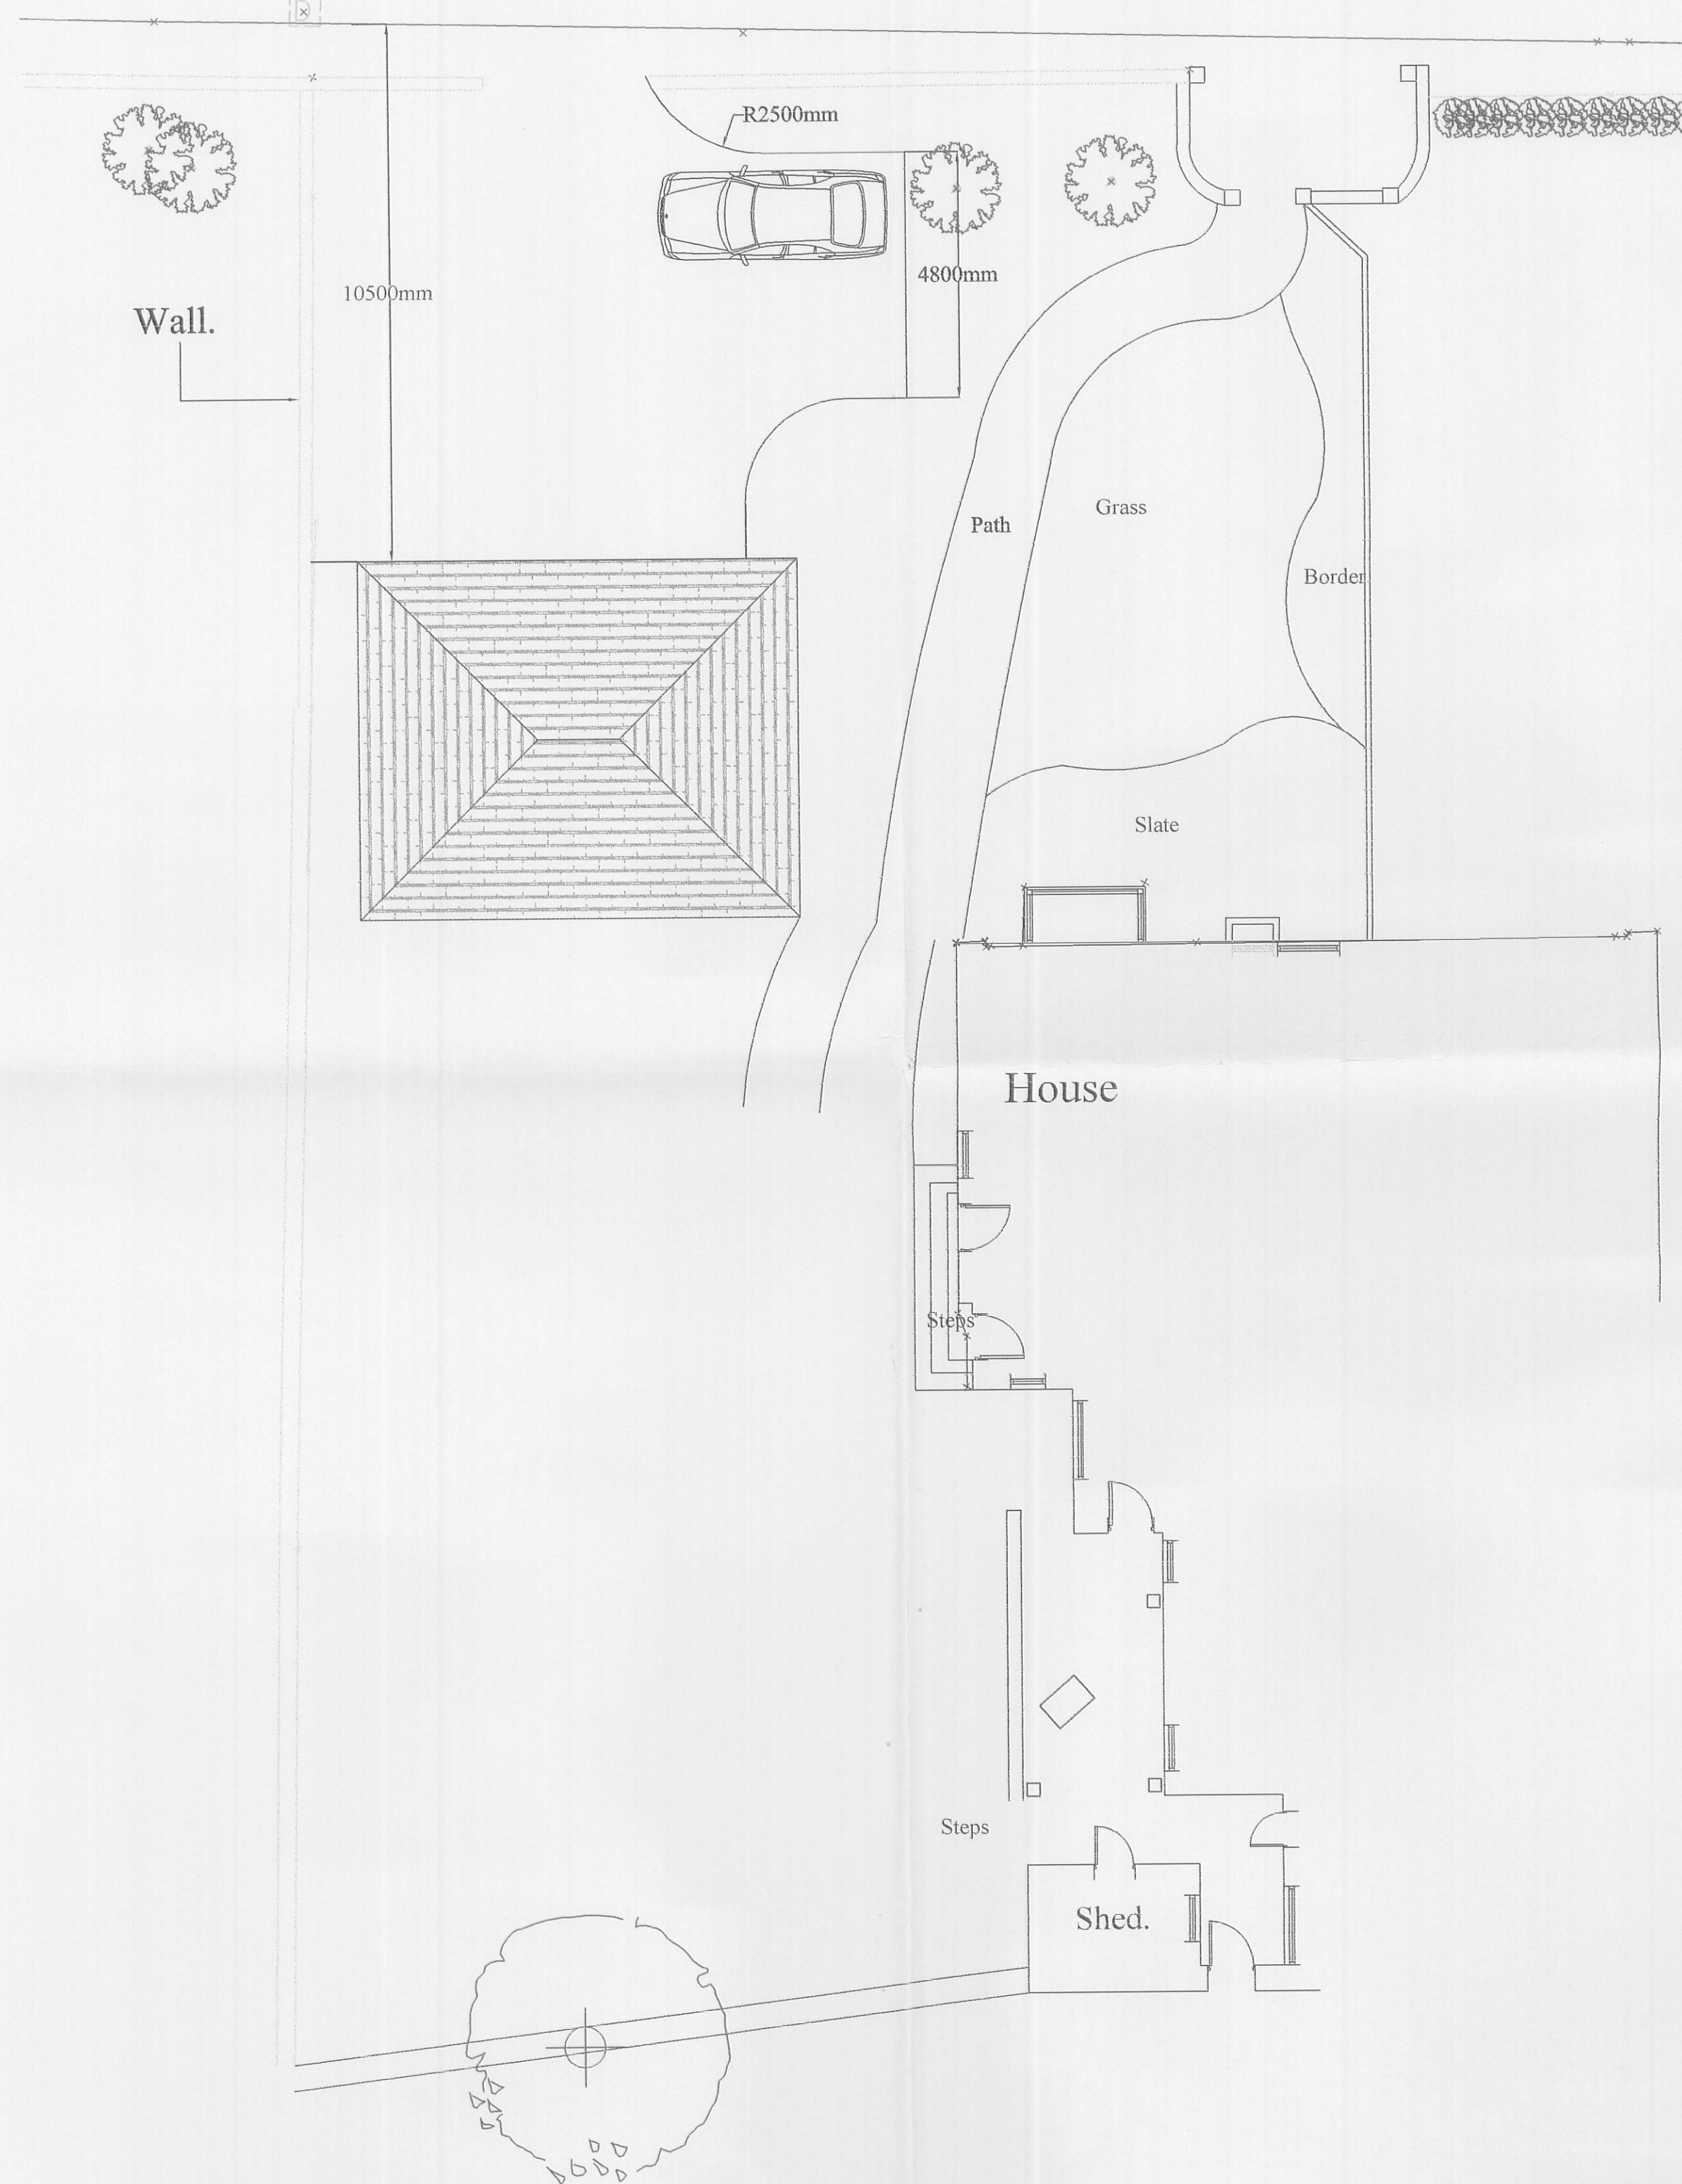


Section along length of drive. Scale 1:100

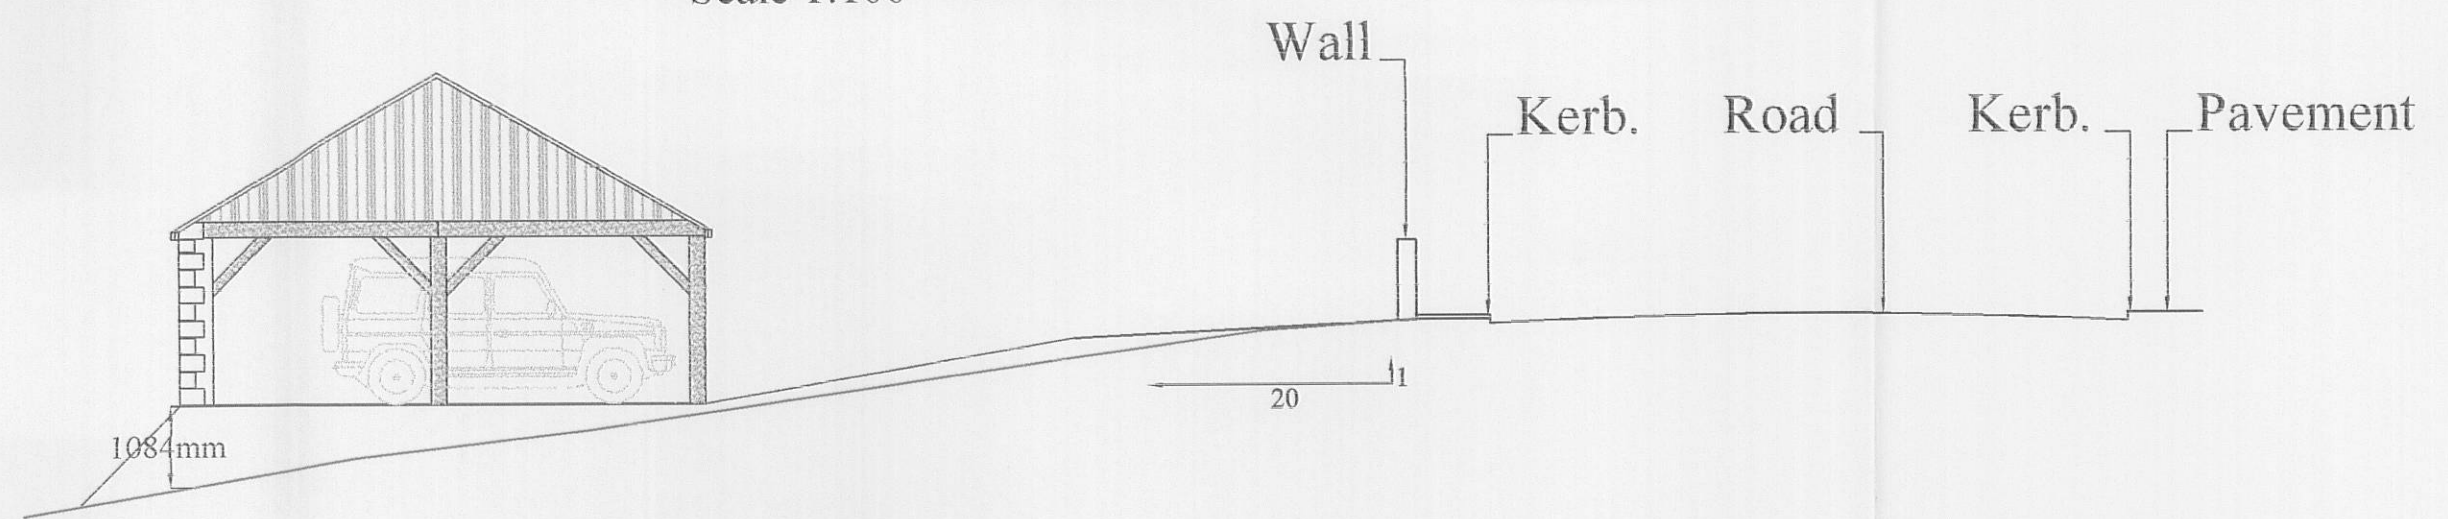

View from front of property. Scale 1:100

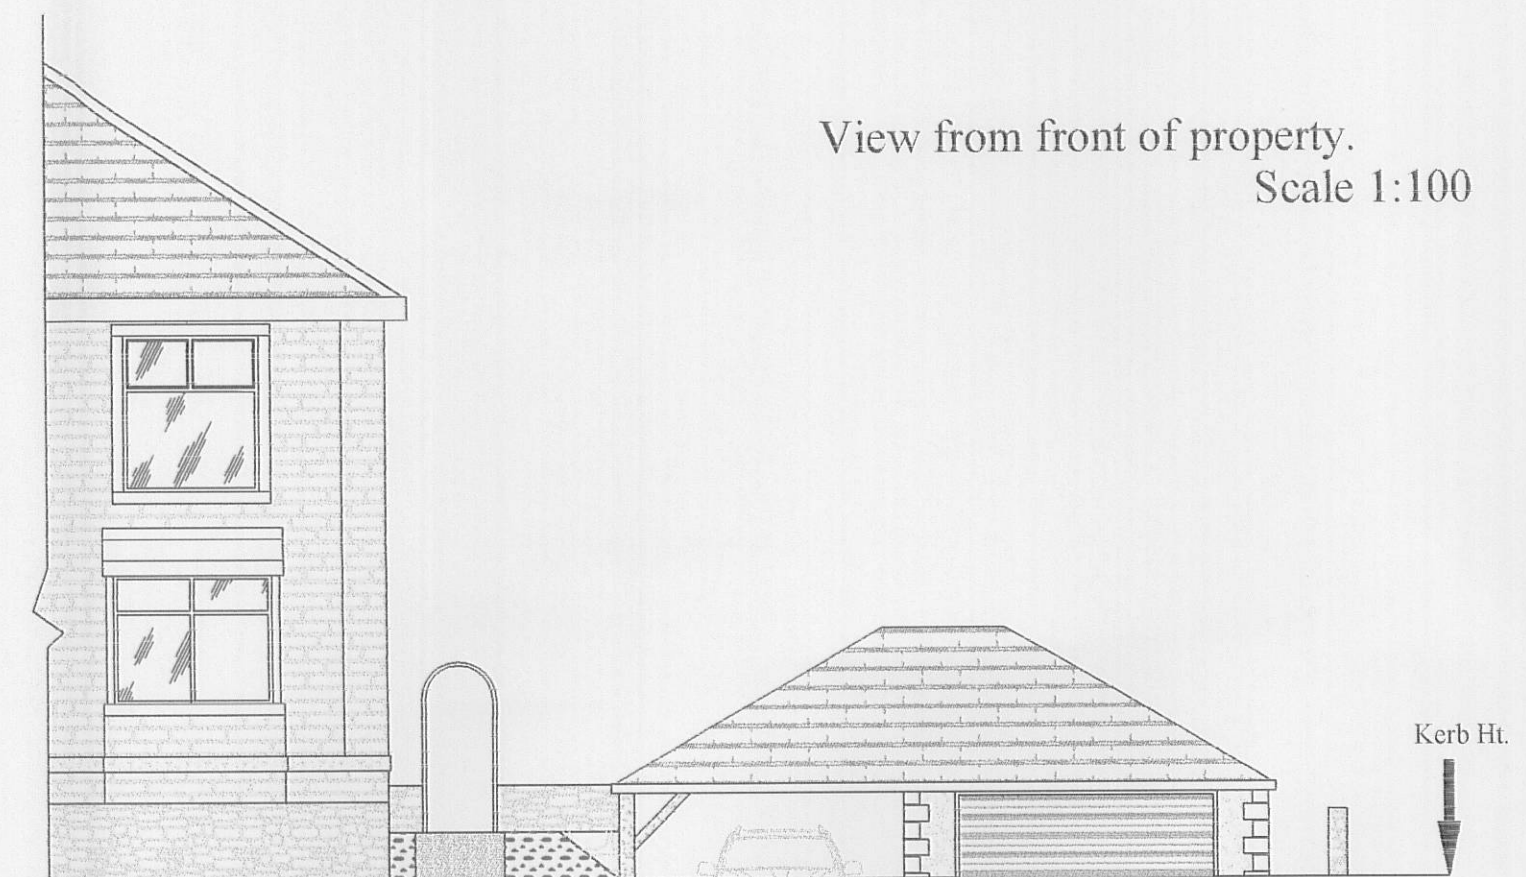

320090744P

**J.HADFIELD.
ENGINEERING,SURVEYING.**

Spring House, Chipping, Lancashire. PR3 2GQ.
Tel 07740 929096. Fax 08708 362185

Clients Details,
L. Ward.

Project Details,
PROPOSED SITE PLANS
AND GARAGE PLANS & ELEVATIONS

Project Address,
THE POPLARS
WILPSHIRE

Project Number, 169 / 201	Date, Aug.09	Scale, 1:100 1:1250	By, JH
------------------------------	-----------------	---------------------------	-----------

DO NOT SCALE THIS DRAWING. CHECK ALL DIMENSIONS ON SITE

THIS DRAWING IS PROTECTED BY COPYRIGHT. IT MAY NOT BE REPRODUCED IN ANY FORM OR BY ANY MEANS FOR ANY PURPOSE, WITHOUT GRANTING PRIOR WRITTEN PERMISSION FROM J.HADFIELD, ENGINEERING,SURVEYING.