




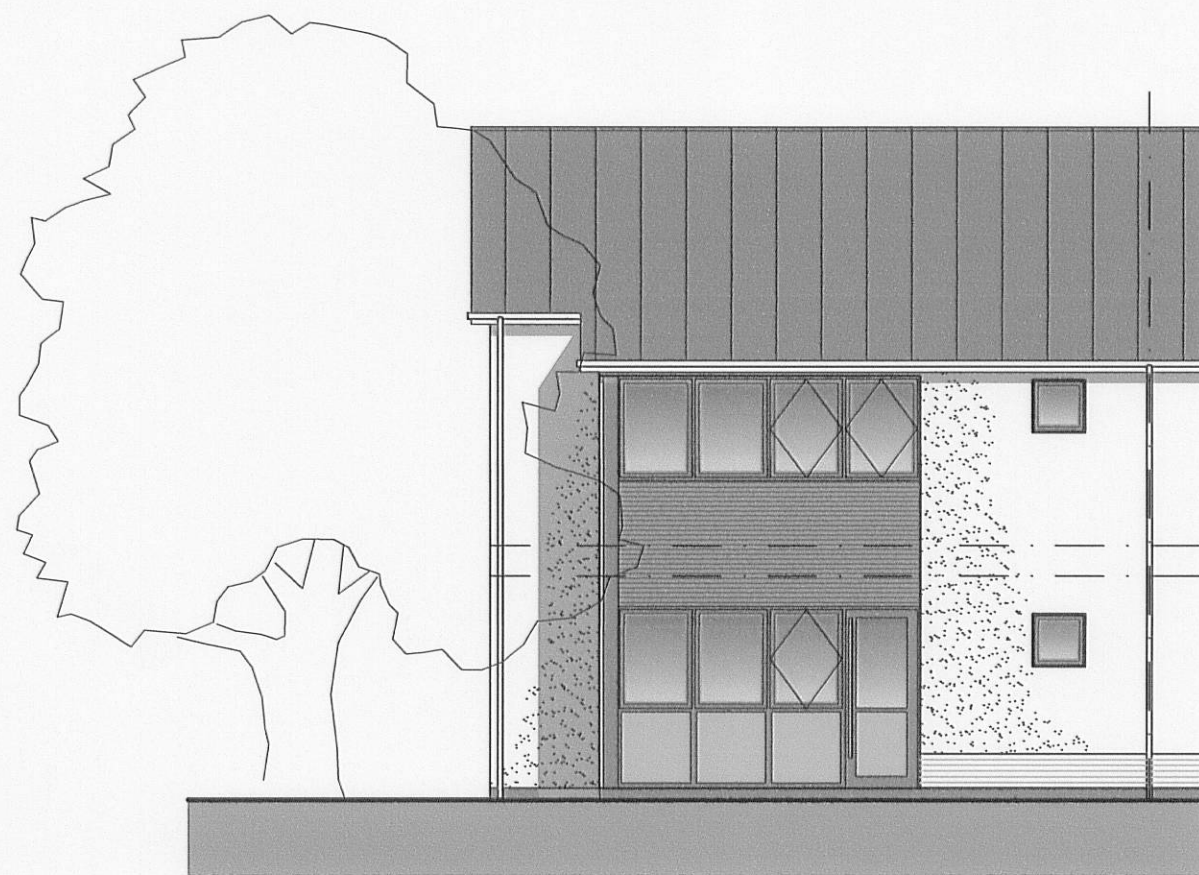

Individual Unit:
Front Elevation 1:100

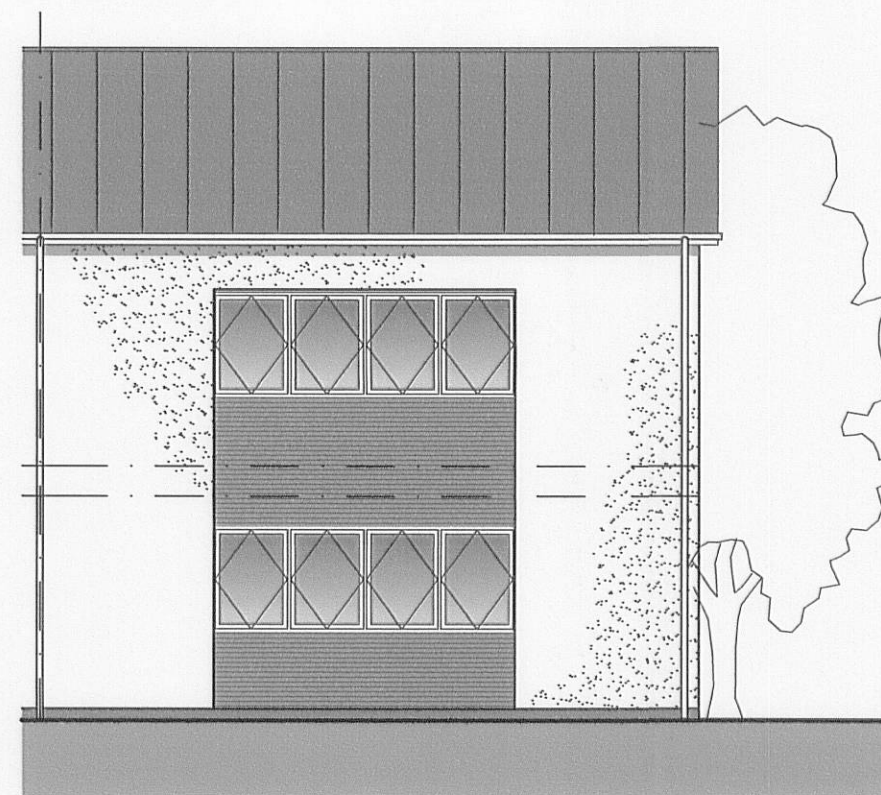


Individual Unit:
Rear Elevation 1:100

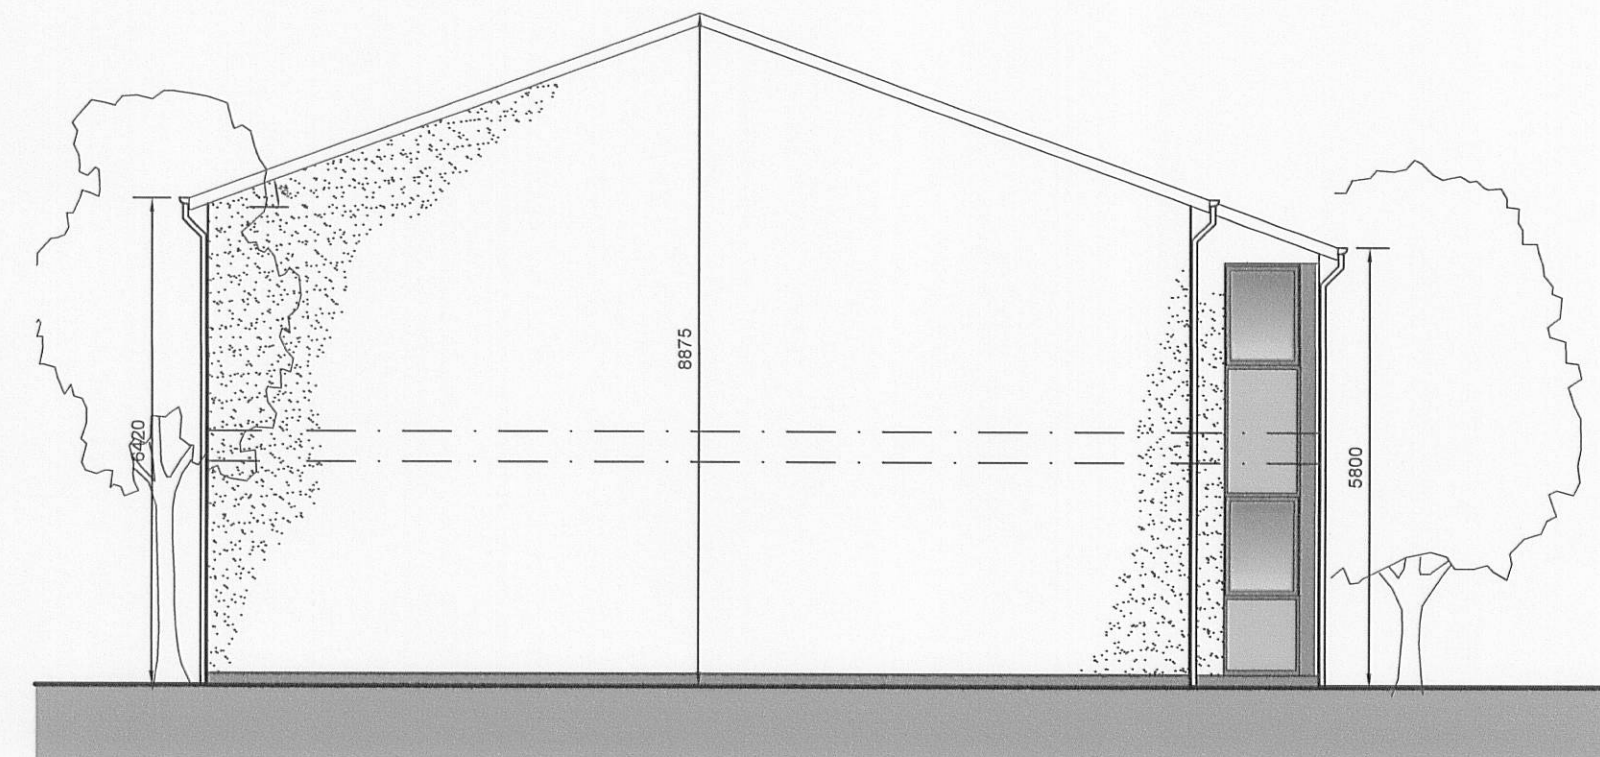


Individual Unit:
Side Elevation 1:100





Front Elevation 1:200

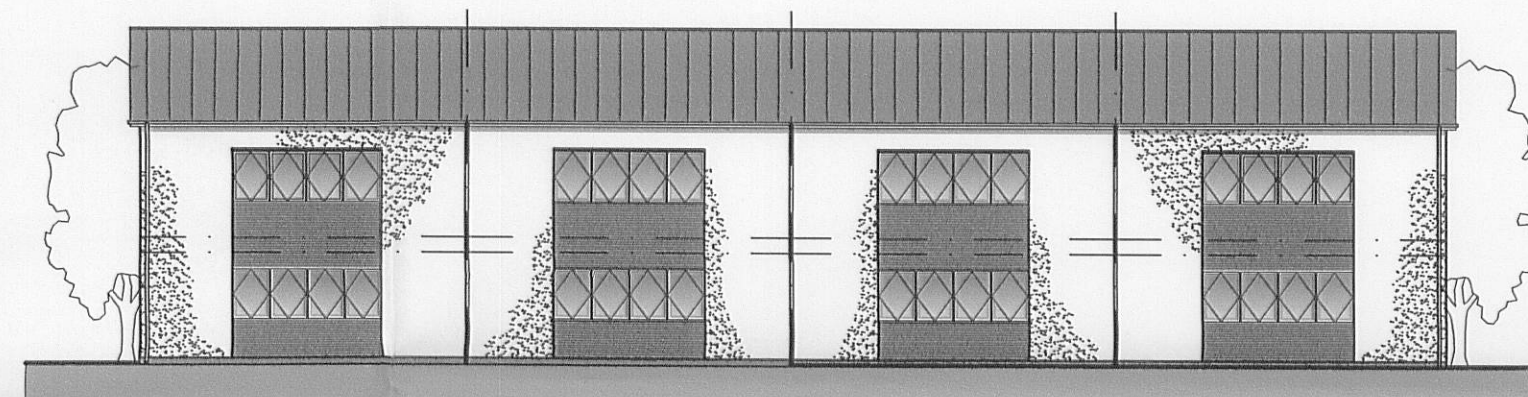

Rear Elevation 1:200

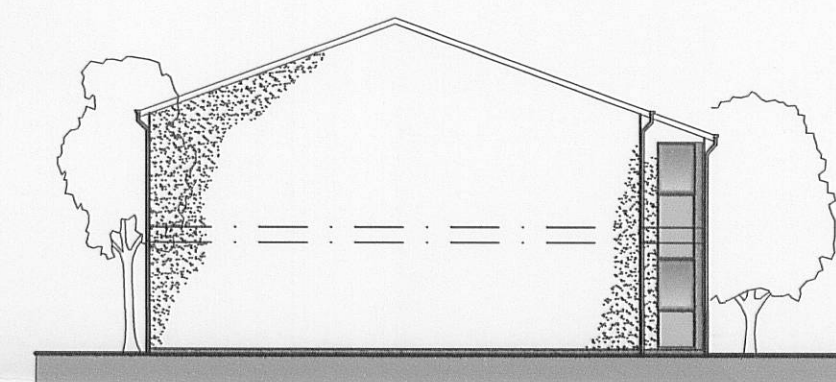

Side Elevation 1:200

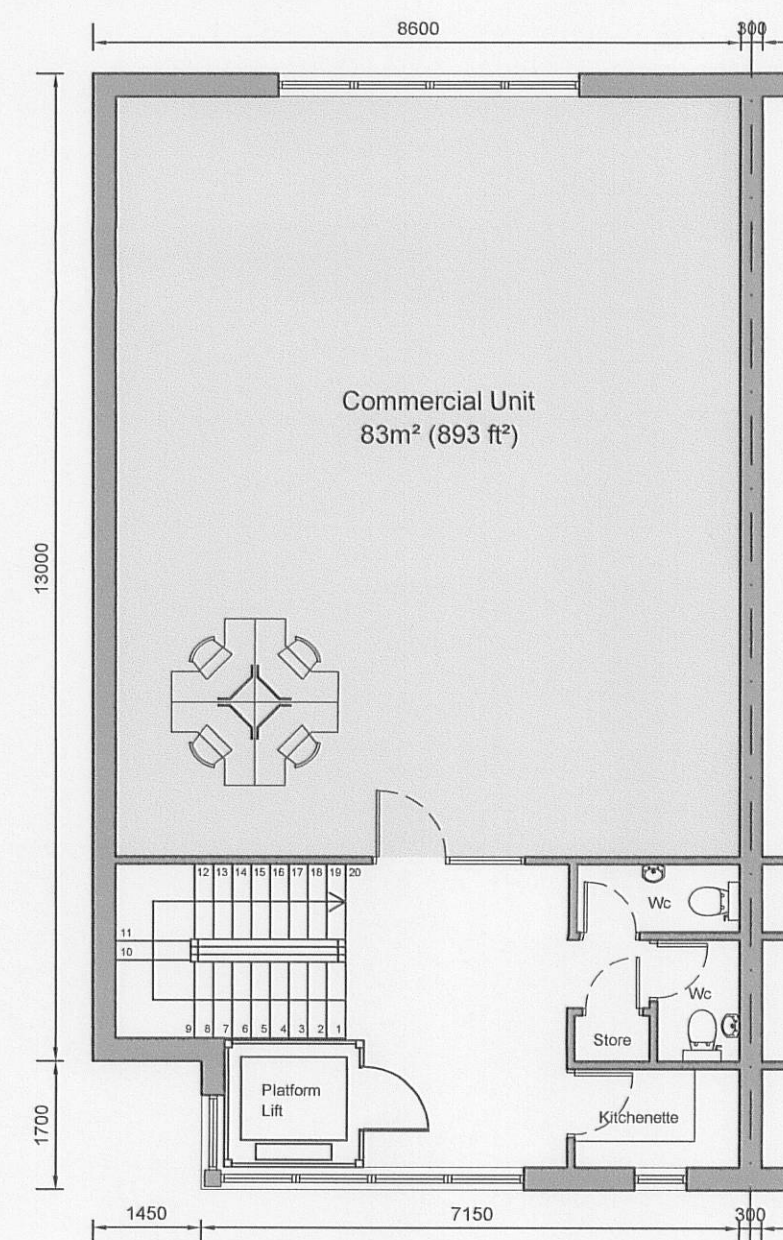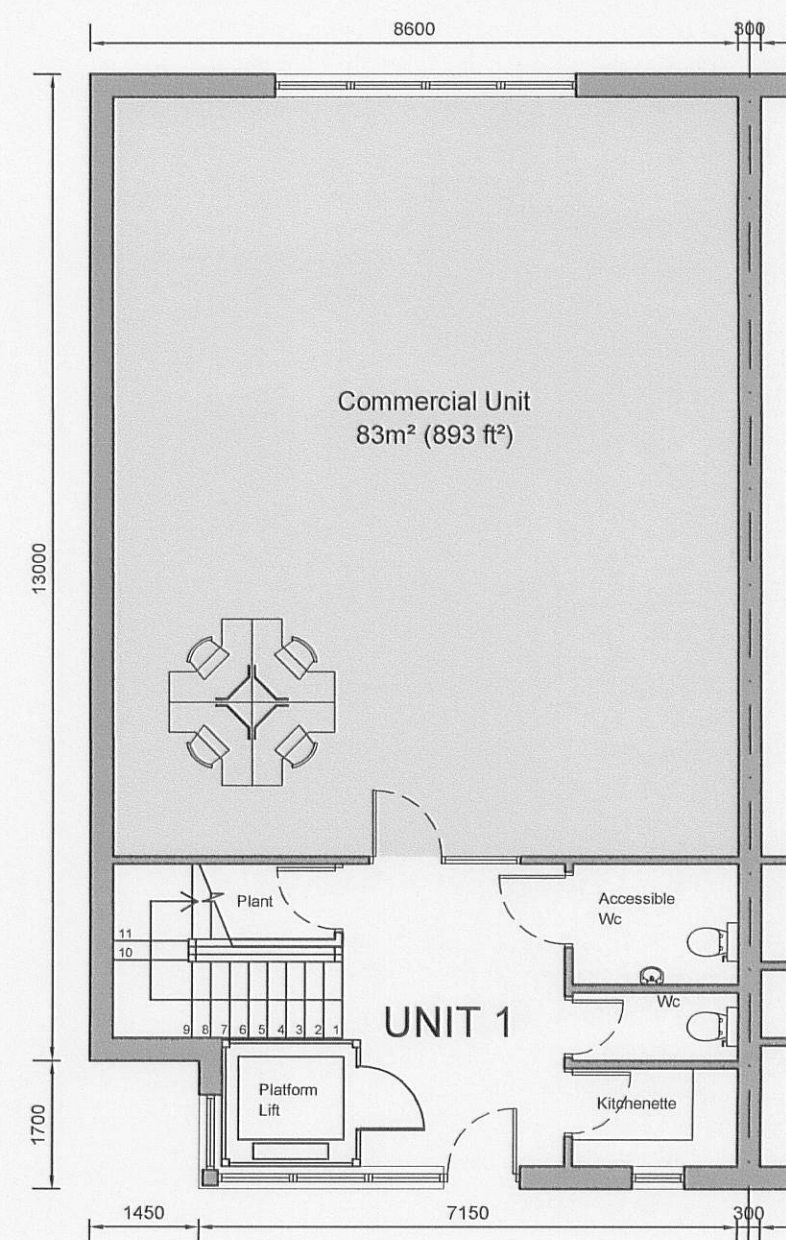

320090791P

PLANNING SUBMISSION

Revisions	
Not to be scaled	
Project	Barrow Brook Business Village Barrow, Clltheroe
	for Newclose Properties Ltd.
Title	PROPOSED COMMERCIAL UNIT
Drawing number	1506-341 1:100/1:200@ A2 08/09

VICTORIA COURT
PENNY STREET
LANCASTER
LA1 1XN

