

HOUSE TYPE G




Front Elevation 1:100


Rear Elevation 1:100

Side Elevation 1:100

Side Elevation 1:100

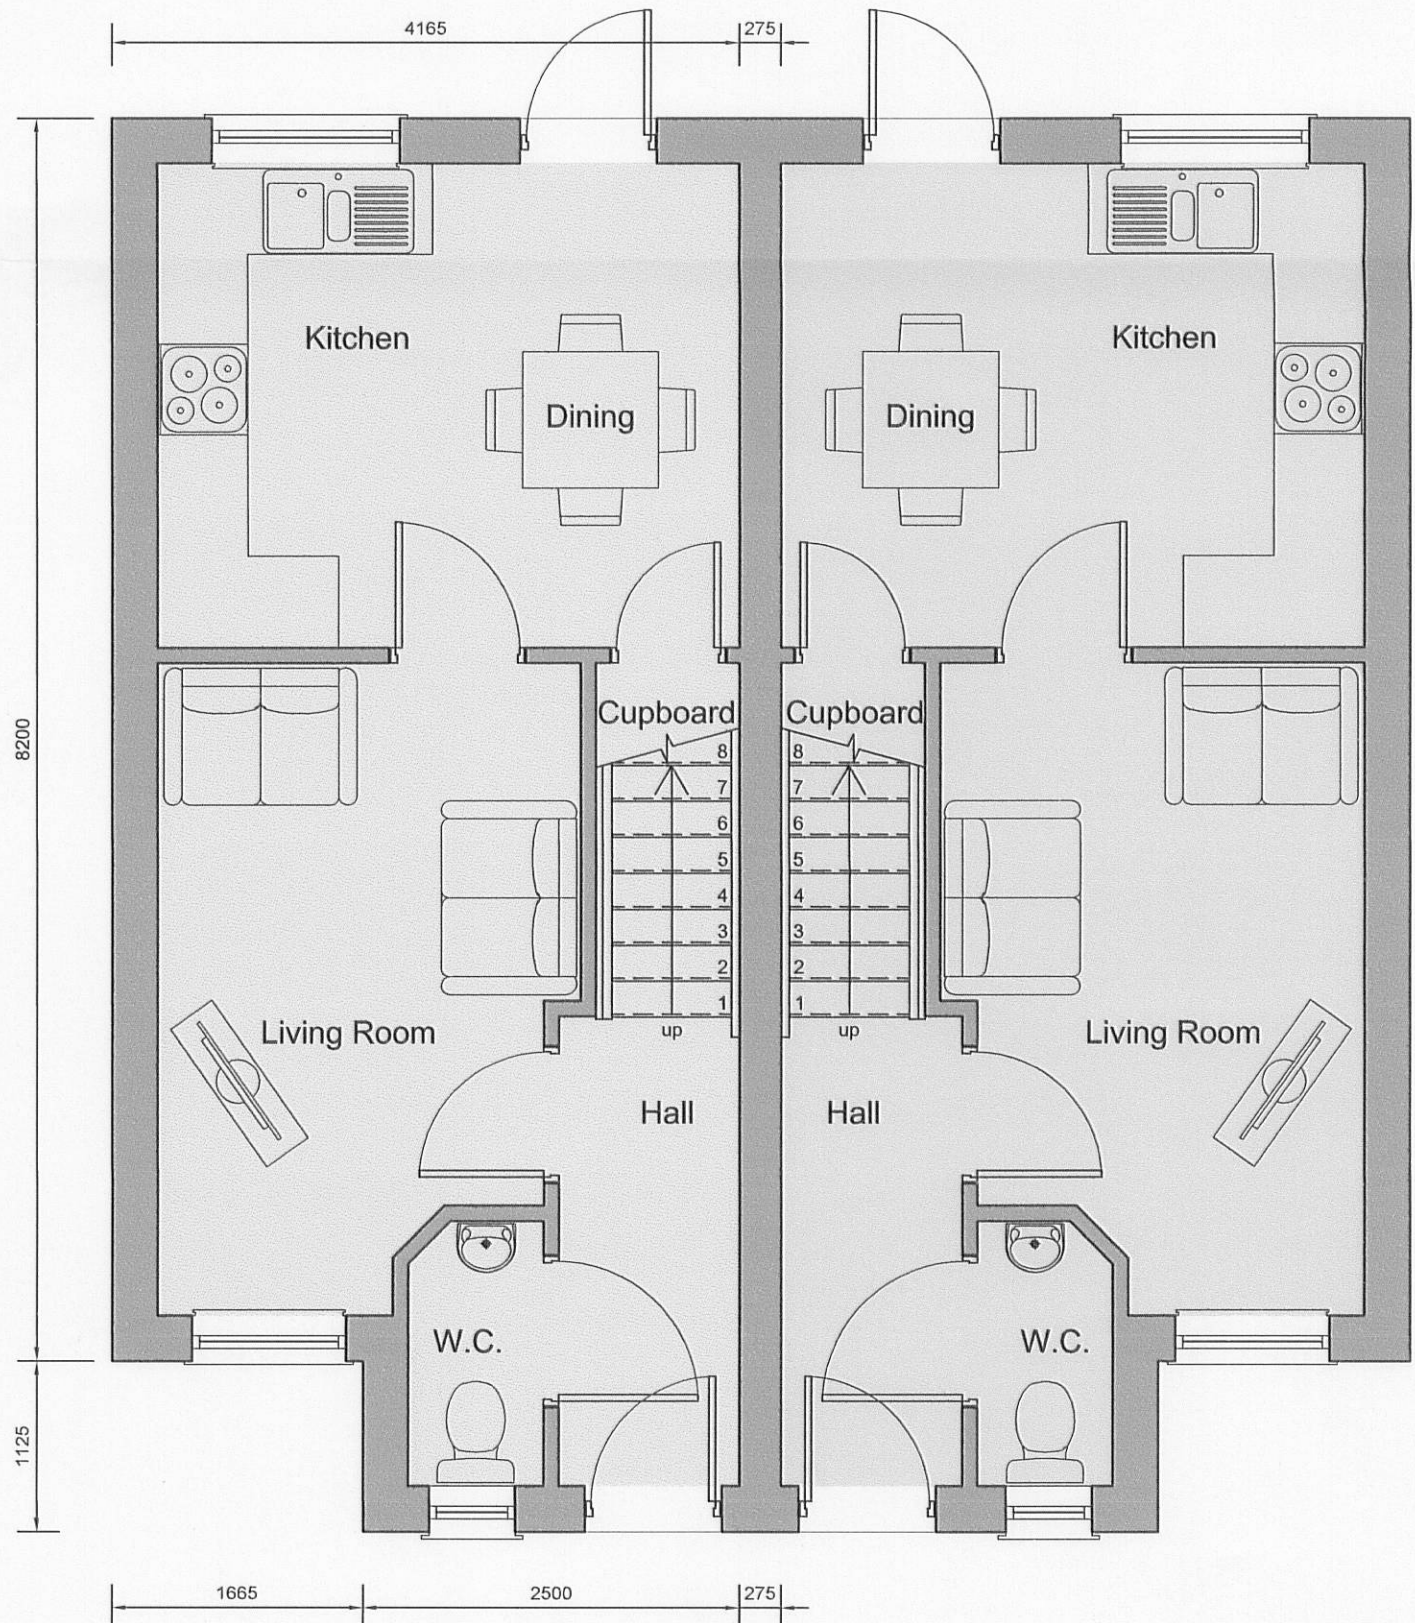

Ground Floor Plan 1:50

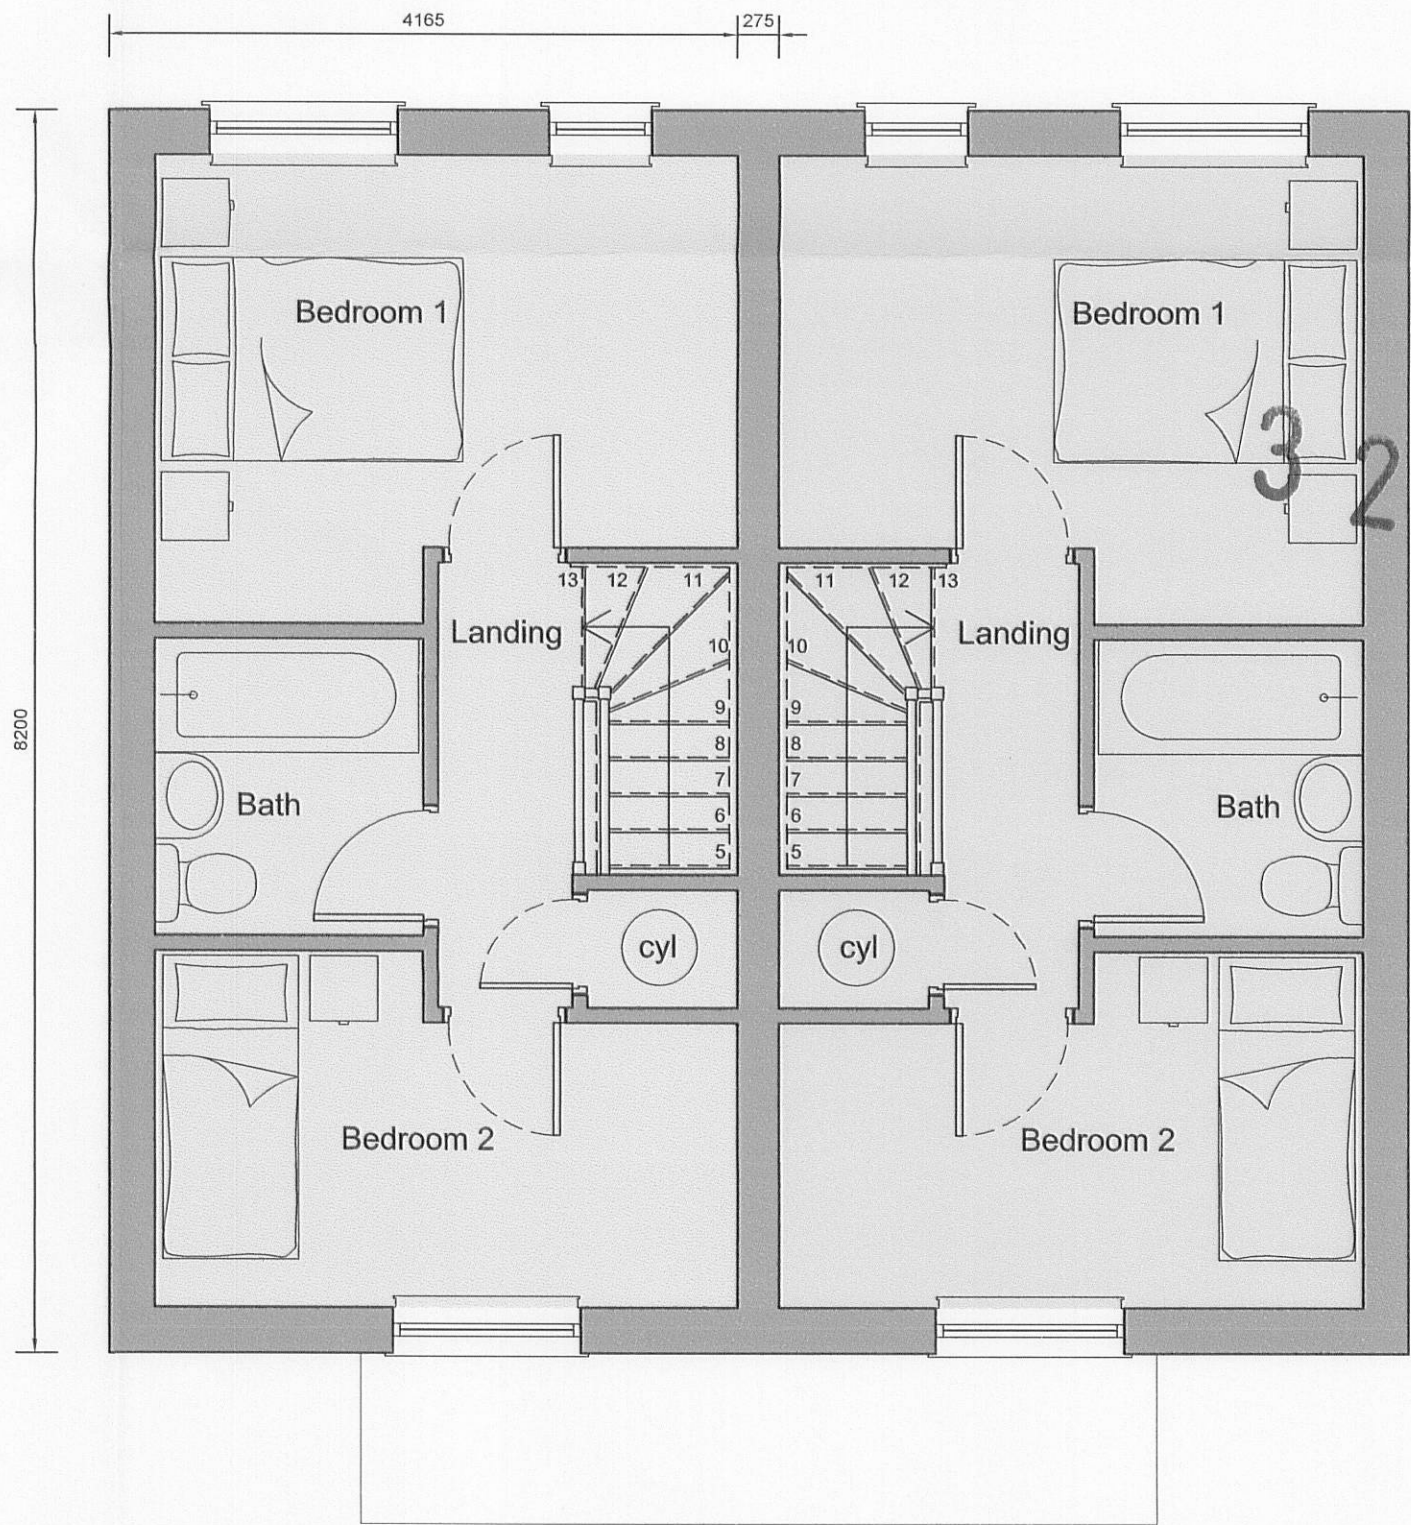

First Floor Plan 1:50

320090791P

PLANNING SUBMISSION

Revisions	Not to be scaled
Project	Barrow Brook Buisness Village Barrow Citheroe Newclose Properties Ltd.
Title	PROPOSED HOUSE TYPE G PLANS & ELEVATIONS
Drawing number	1506-330 1:100/1:50 08/09

VICTORIA COURT
PENNY STREET
LANCASTER
LA1 1XN

TEL: 01524 32479
FAX: 01524 32470
hpa@hparch.co.uk

