

HOUSE TYPE H3




Front Elevation 1:100


Side Elevation 1:100

Rear Elevation 1:100

Side Elevation 1:100

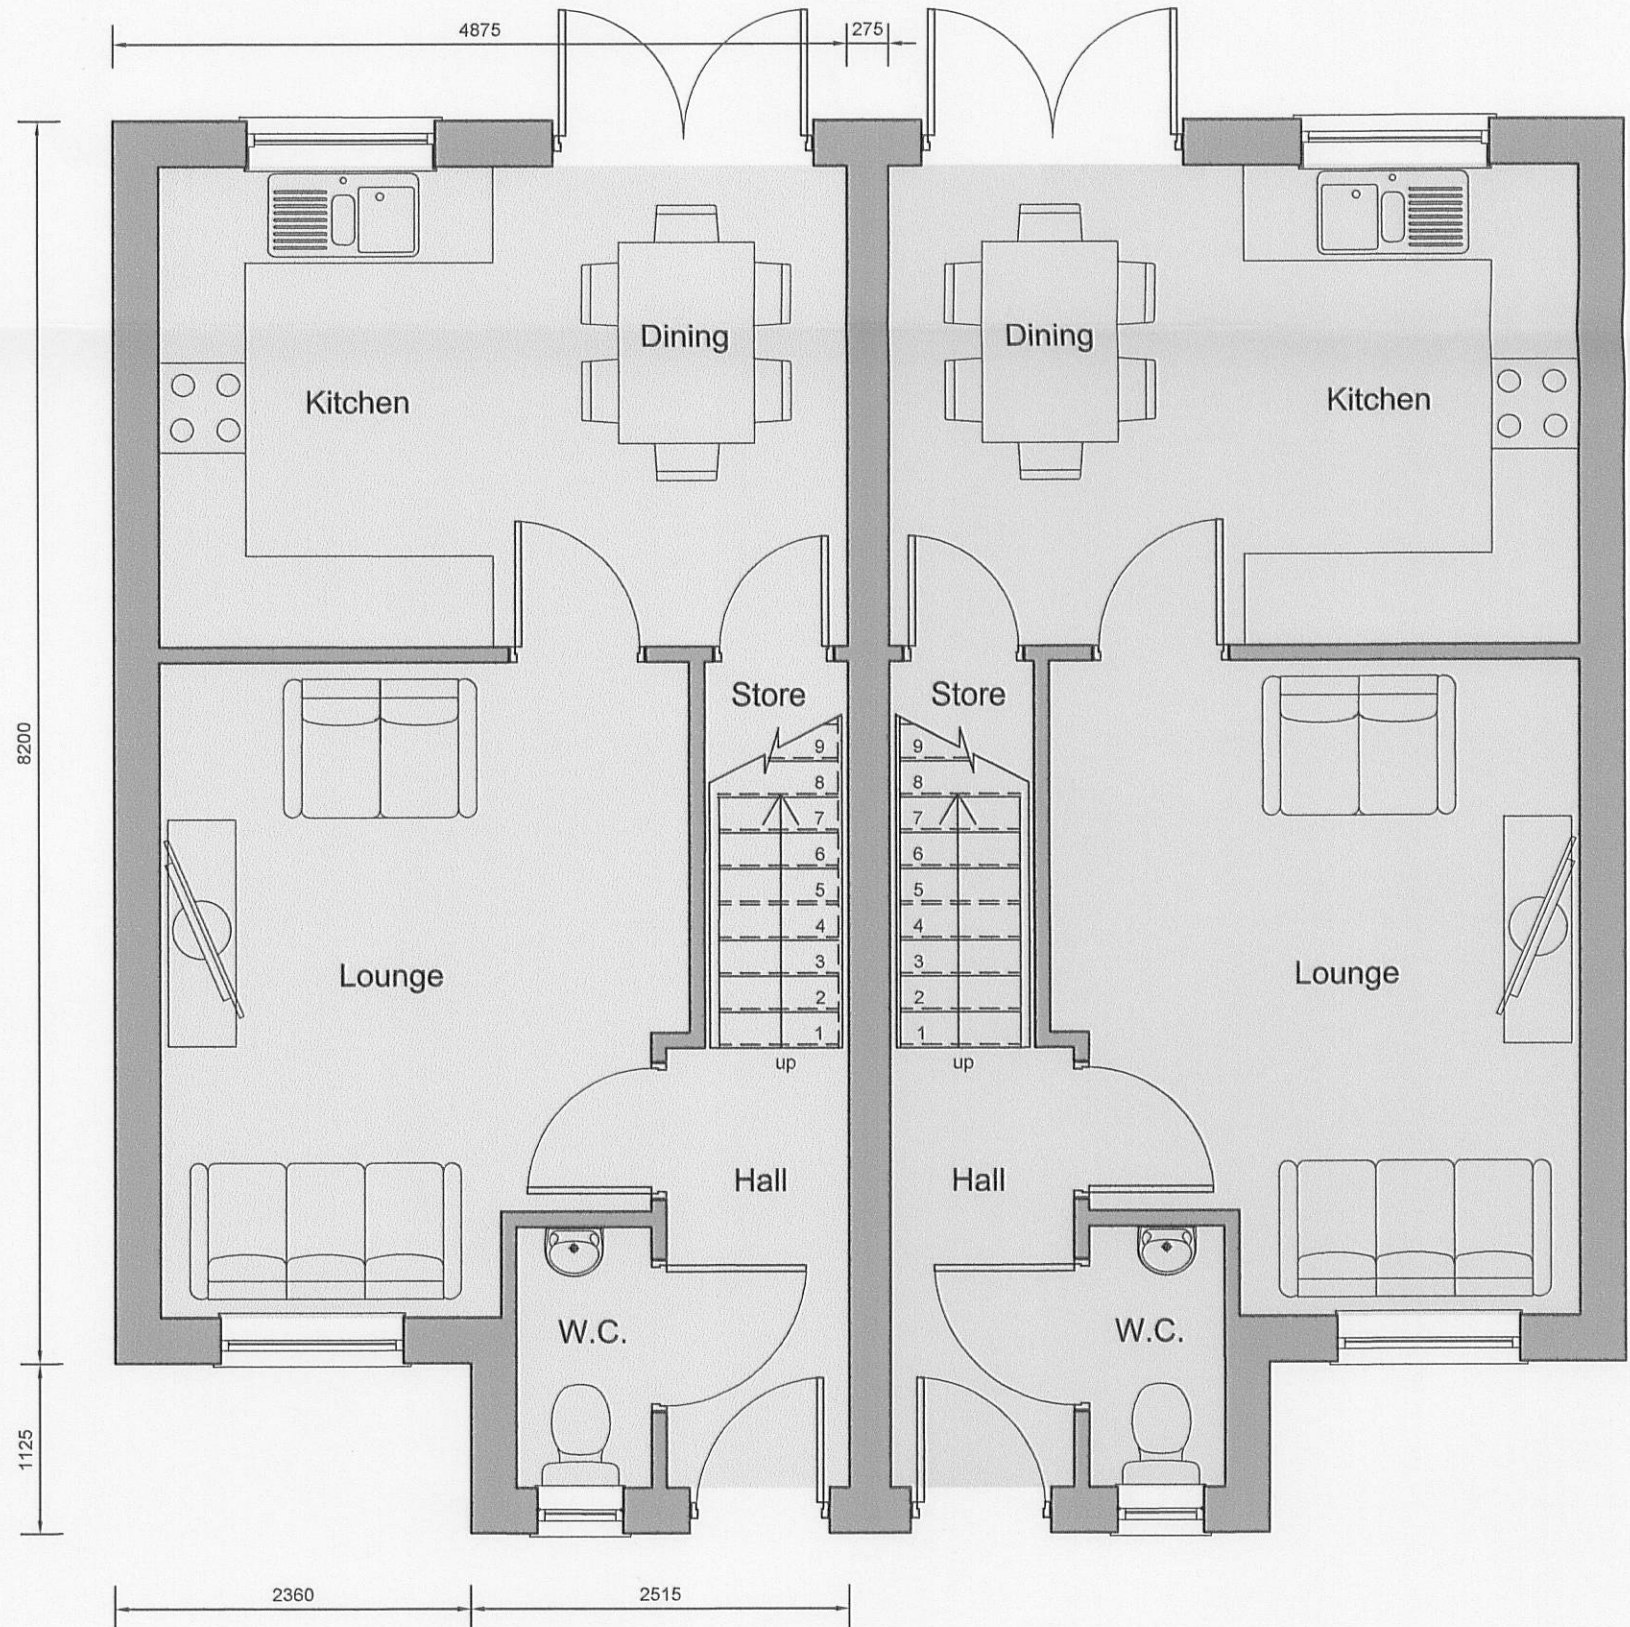

Ground Floor Plan 1:50

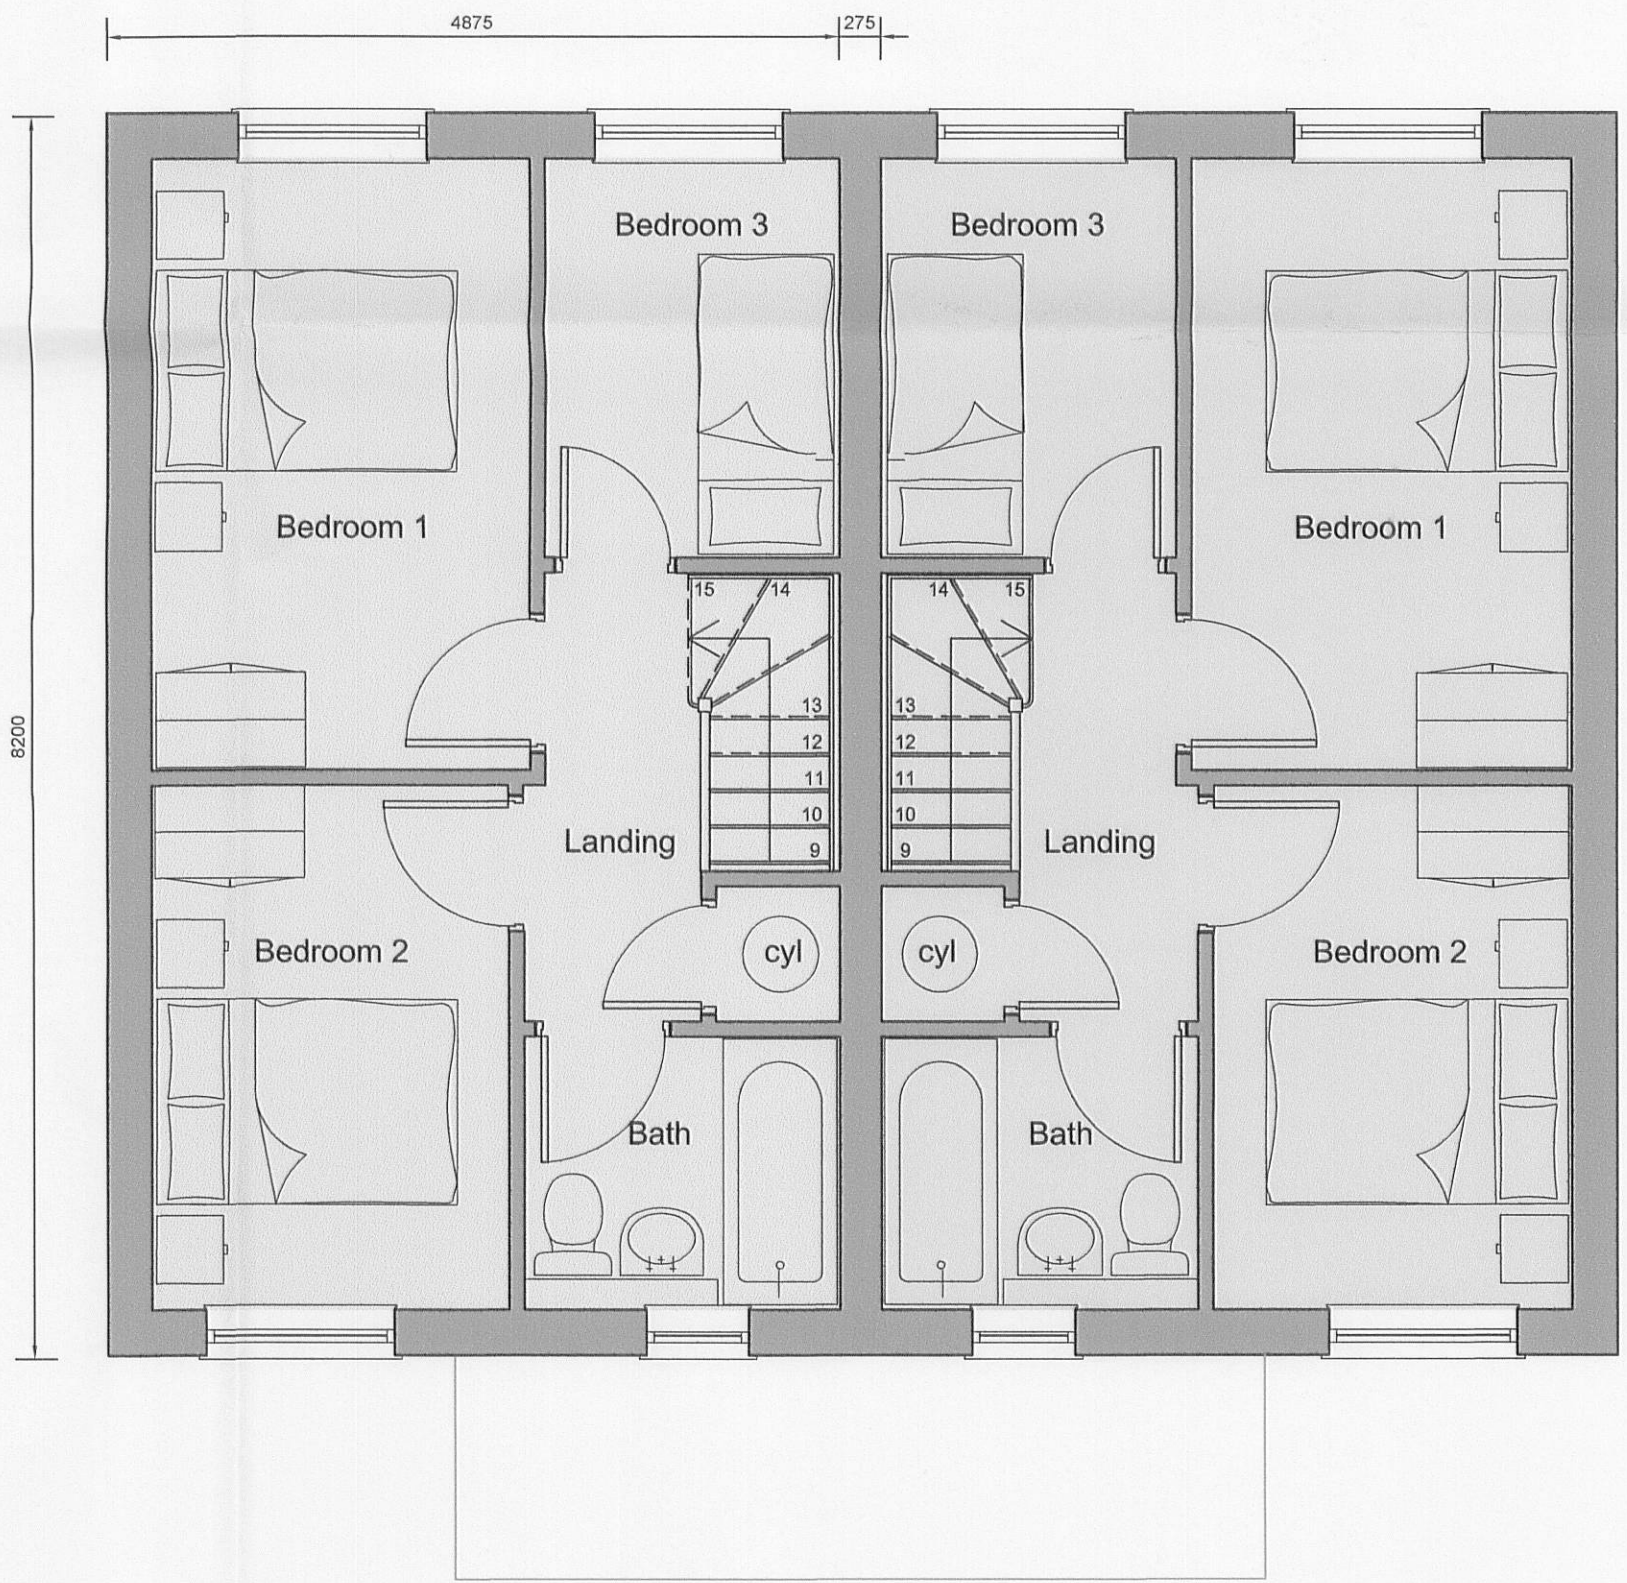

First Floor Plan 1:50

PLANNING SUBMISSION

Revisions	Not to be scaled
Project	Barrow Brook Buisness Village Barrow Citheroe
Title	Newclose Properties Ltd. PROPOSED HOUSE TYPE #3 PLANS & ELEVATIONS
Drawing number	1506-334 1:100/1:50
VICTORIA COURT PENNY STREET LANCASTER LA1 1XN	
TEL: 01524 32479 FAX: 01524 32470 hpa@hparch.co.uk	
hpa HARRISON	