


HOUSE TYPE J3


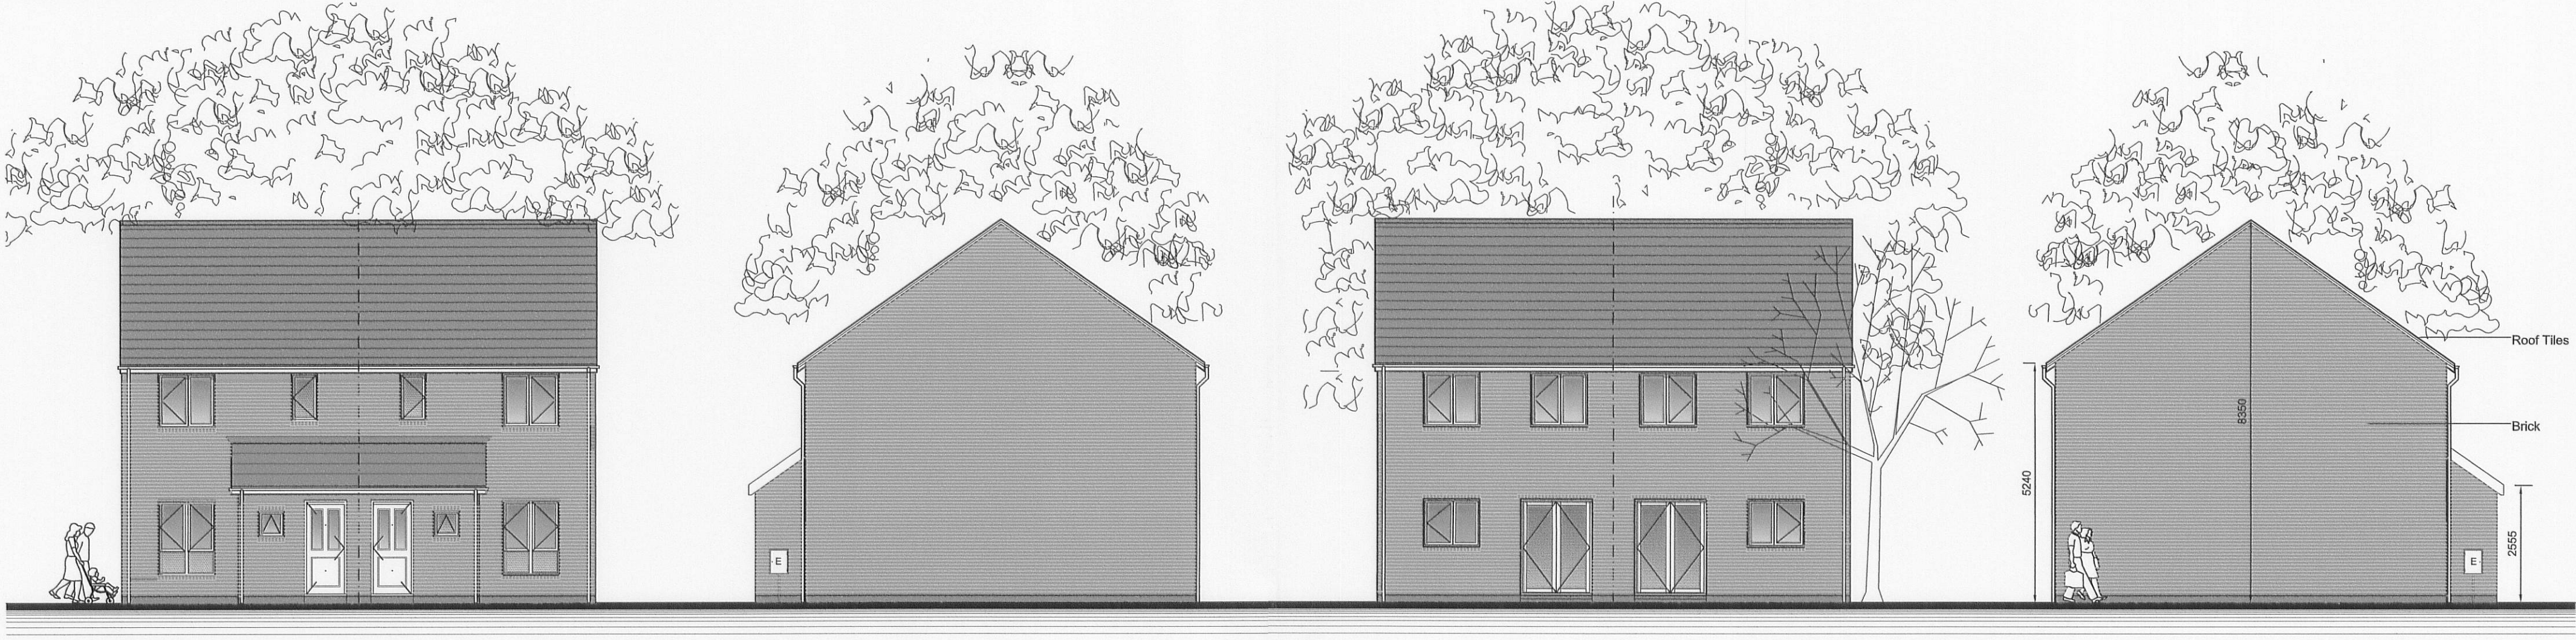


Front Elevation 1:100

Side Elevation 1:100

Rear Elevation 1:100

Side Elevation 1:100

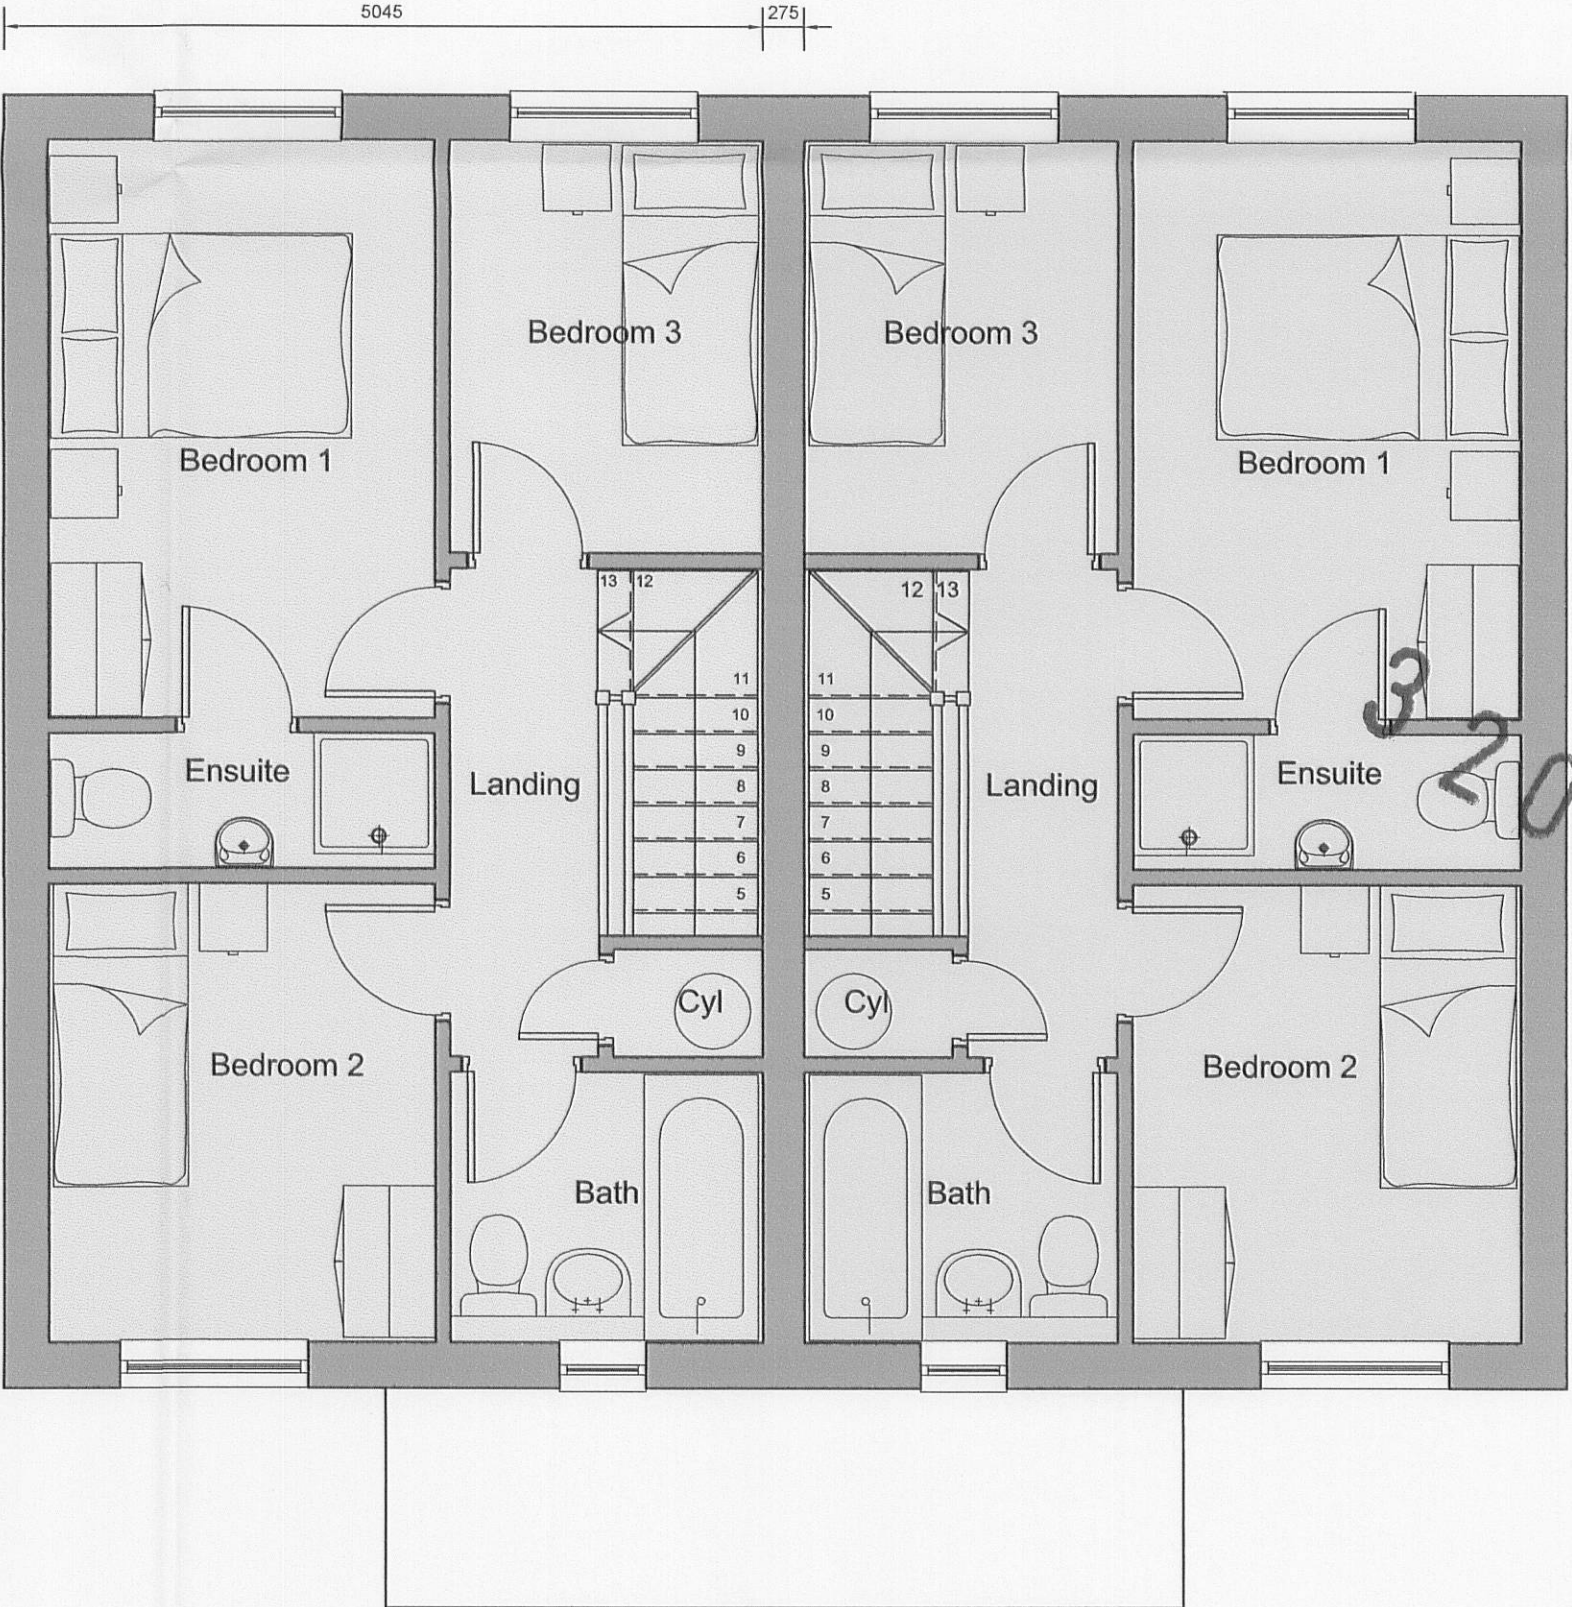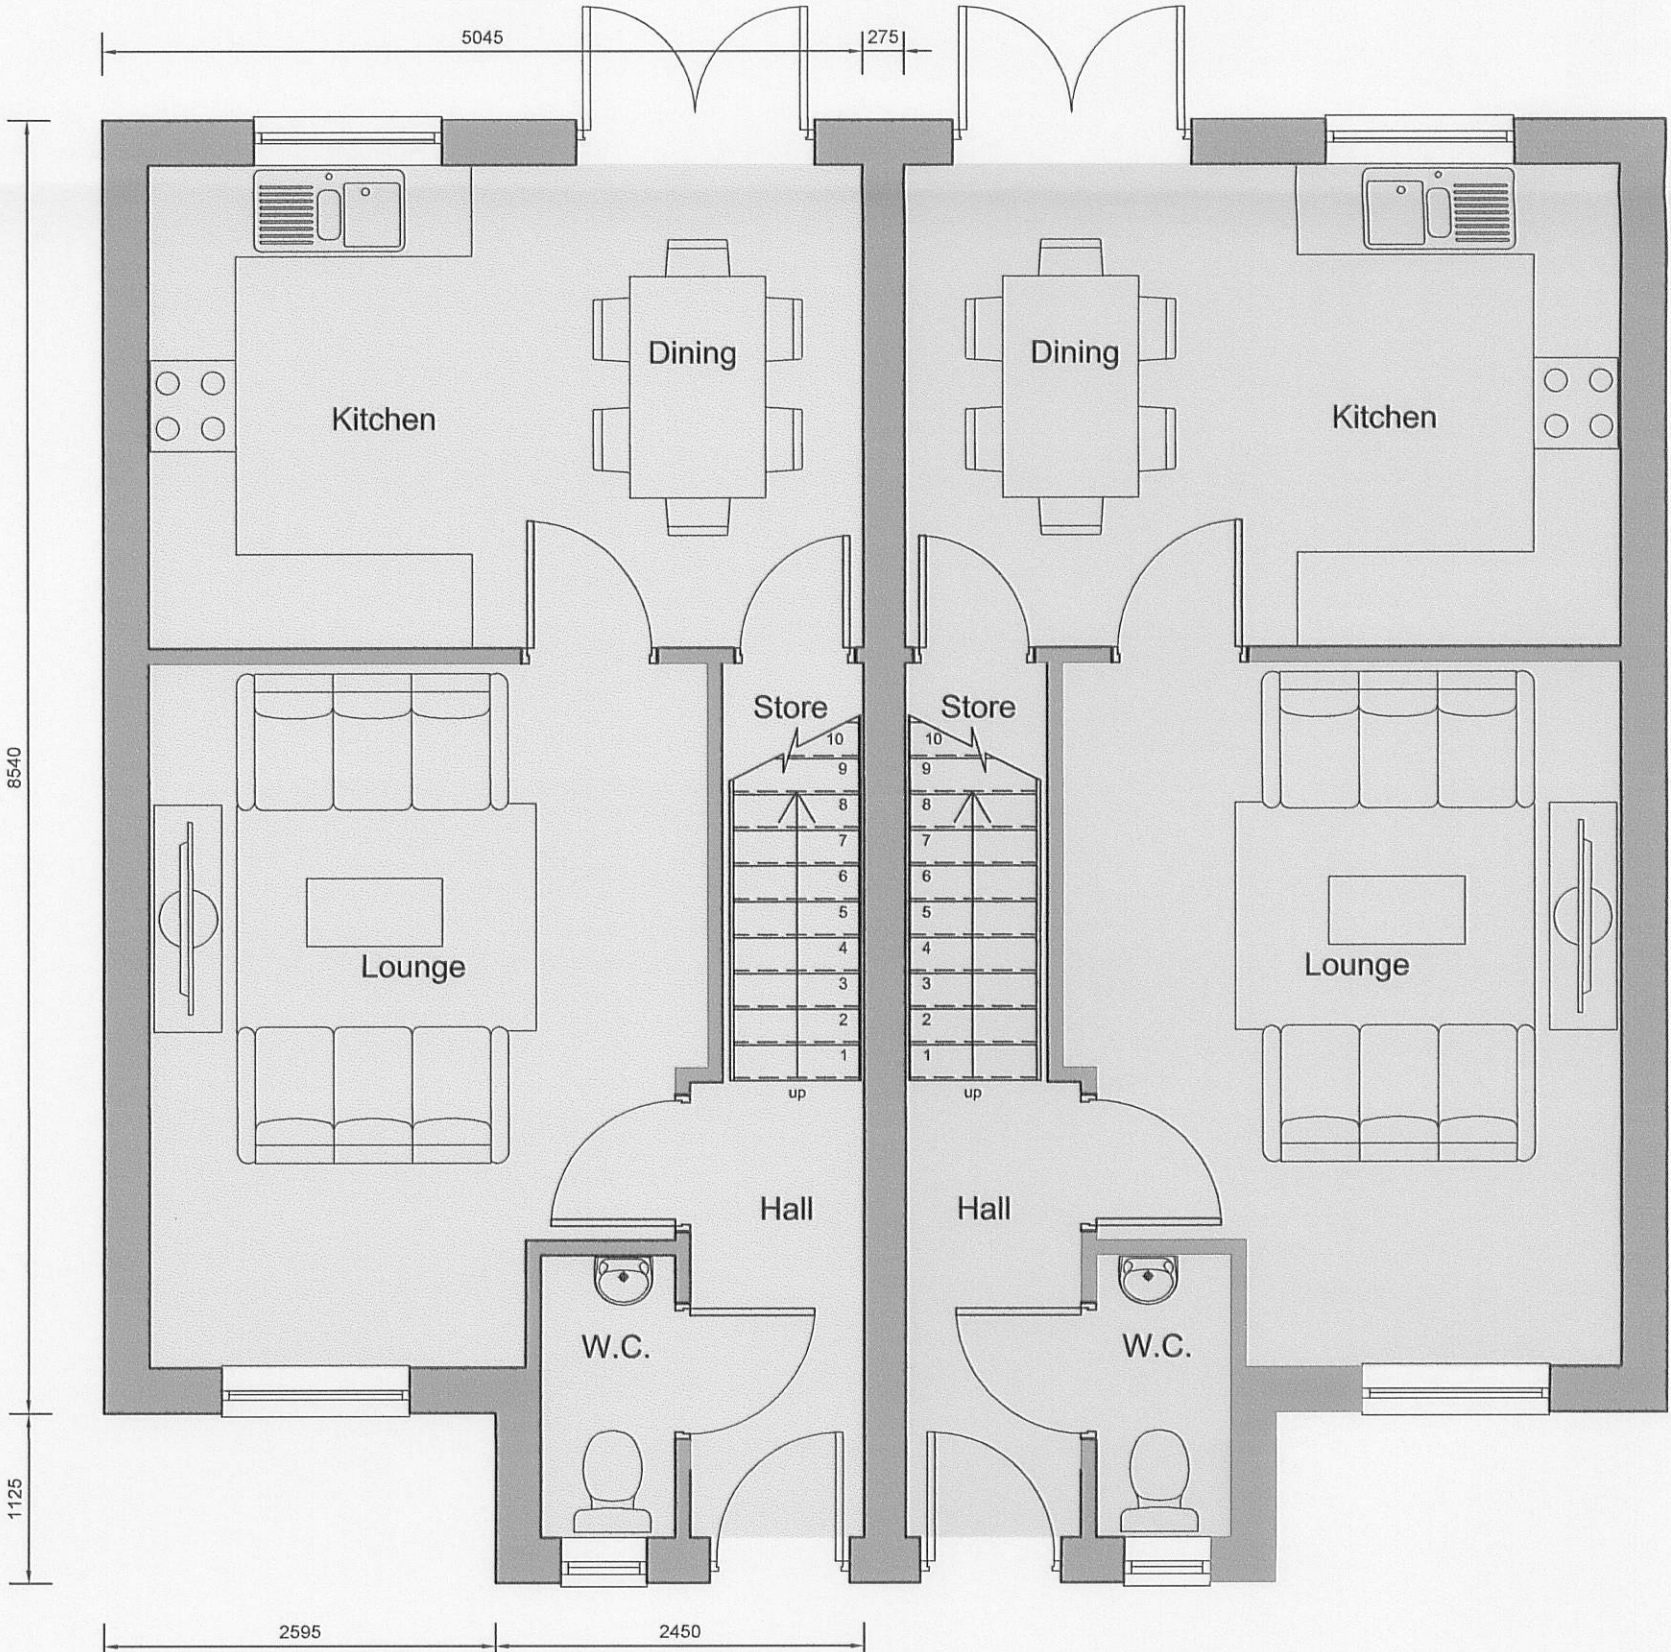

PLANNING SUBMISSION

Revisions	Not to be scaled
Project	Barrow Brook Business Village Barrow Clitheroe Newclose Properties Ltd
Title	PROPOSED HOUSE TYPE J3 PLANS & ELEVATIONS
Drawing number	1506-335 1:100/1:50 09/09

VICTORIA COURT
PENNY STREET
LANCASTER
LA1 1XN

TEL: 01524 32479
FAX: 01524 32470
hpa@hparch.co.uk

