


Proposed Roof Plan

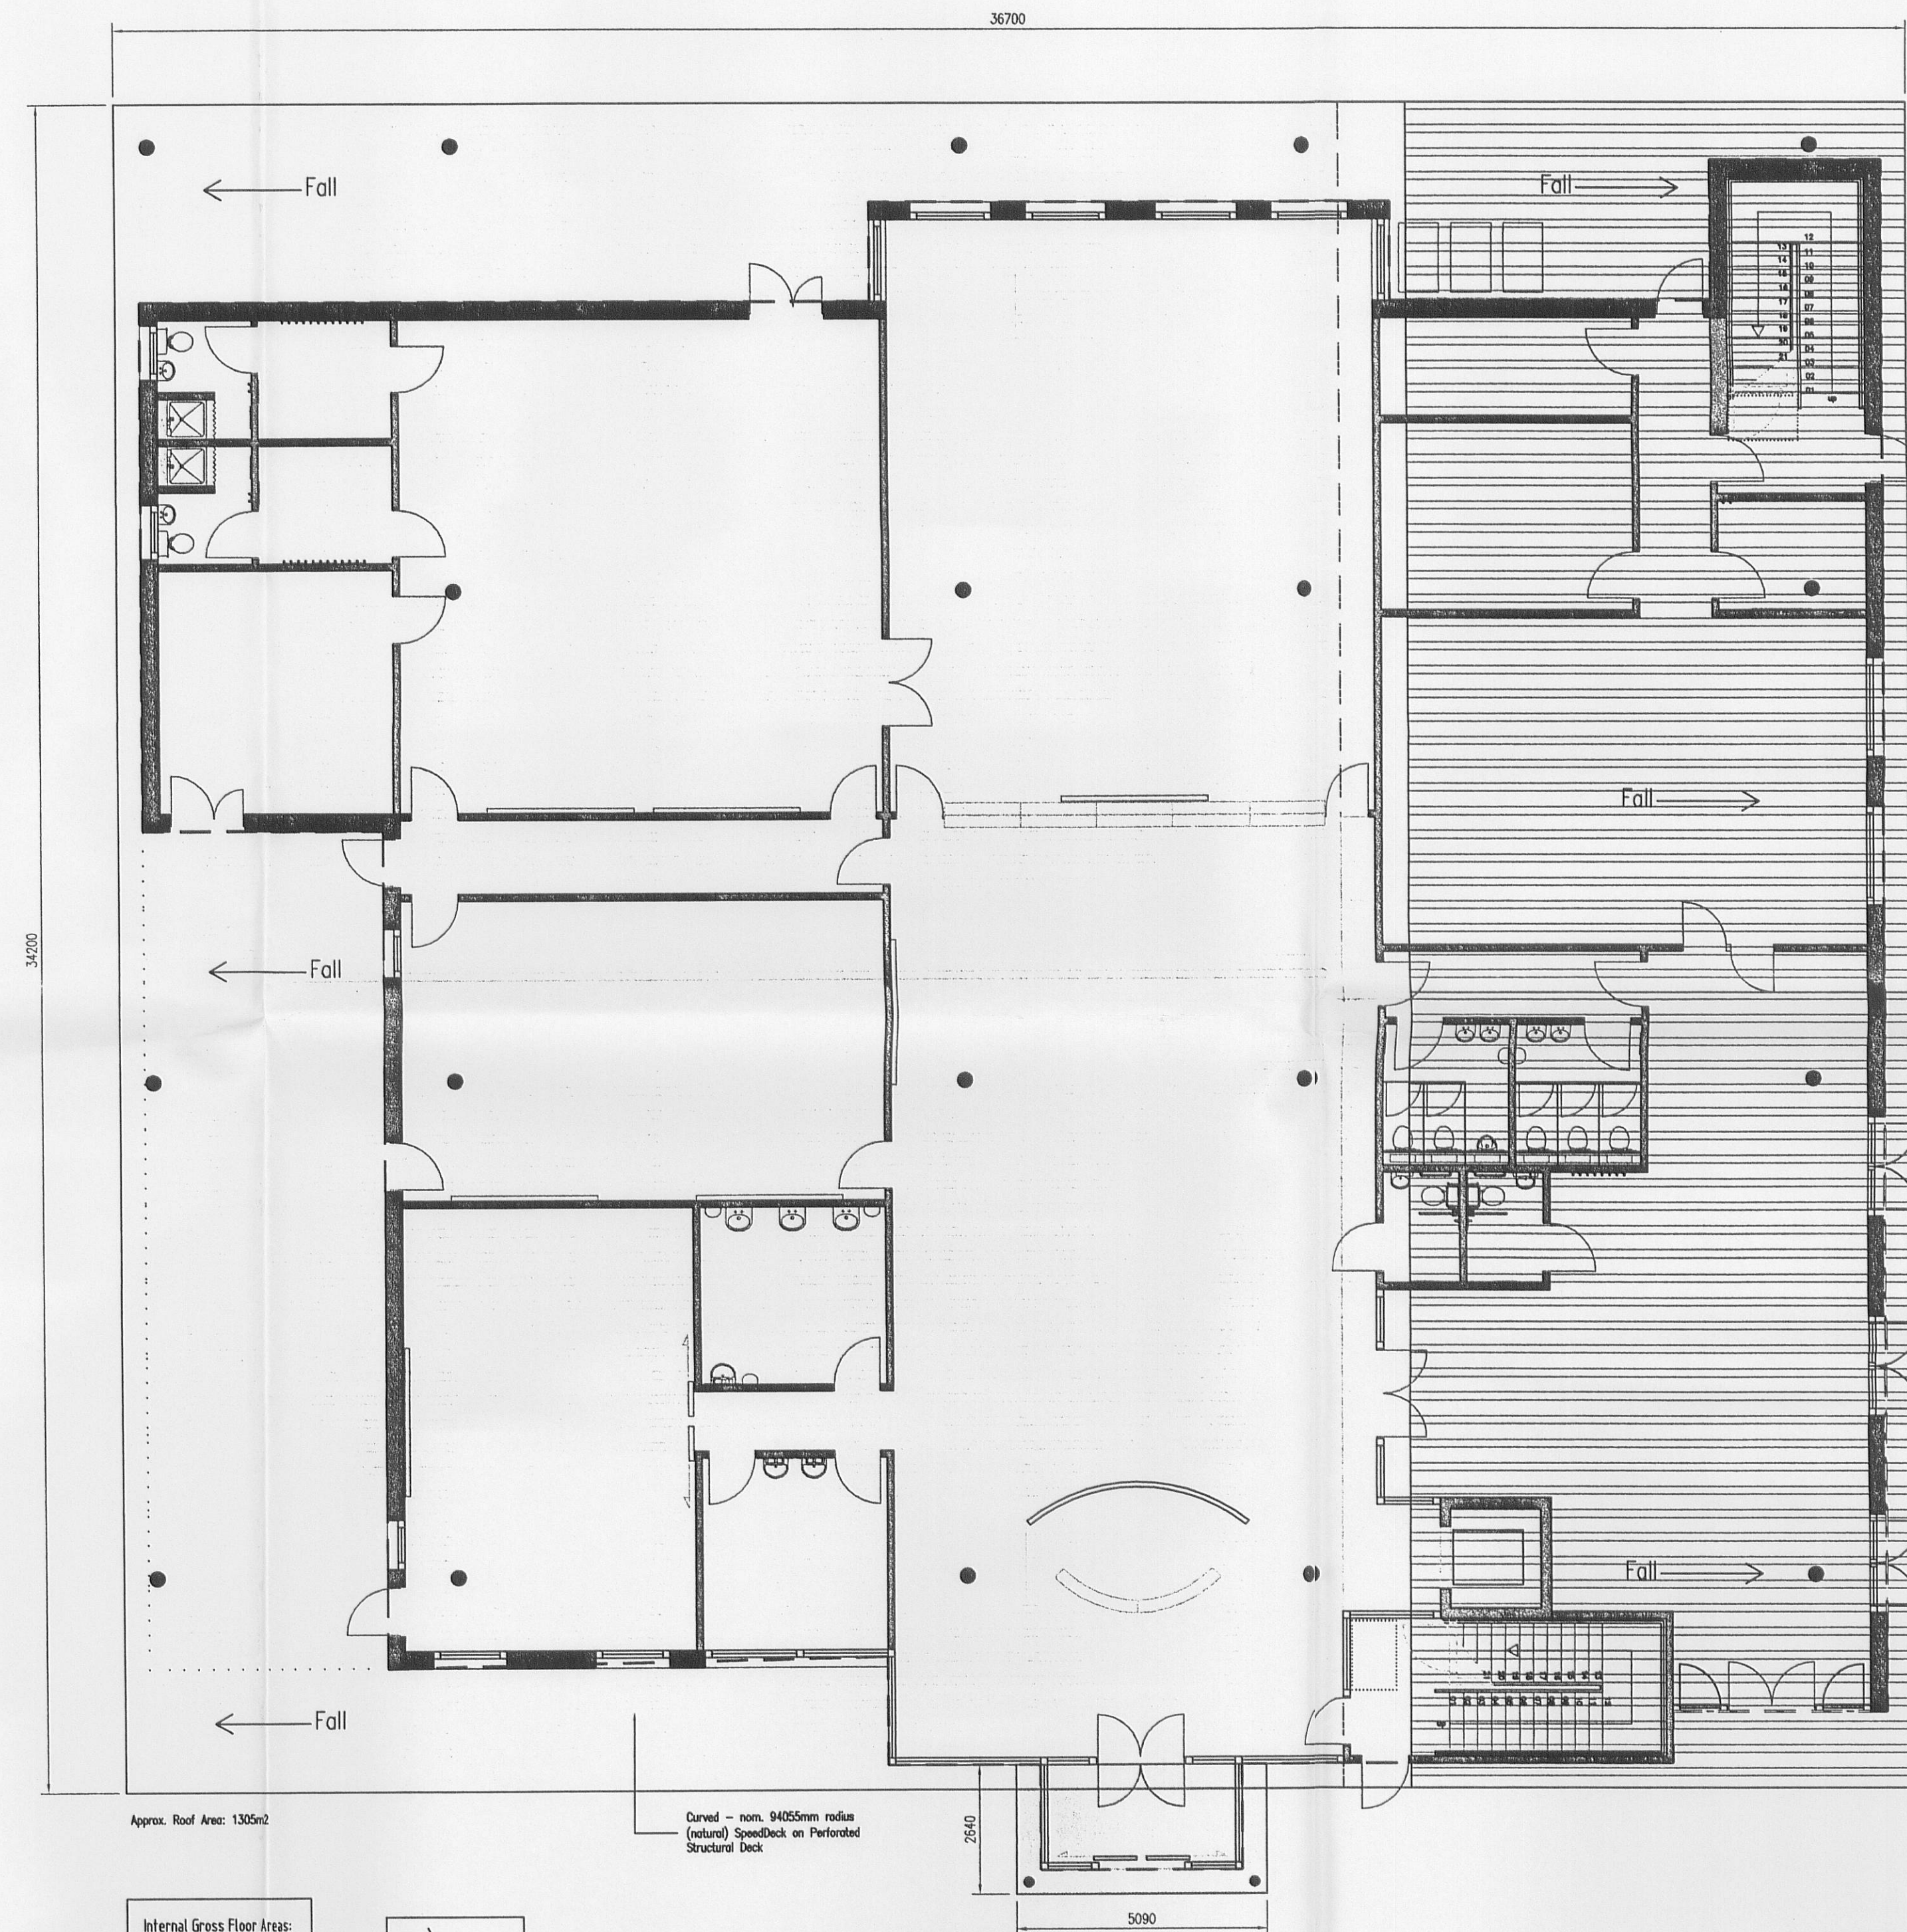

This drawing is copyright to Urban Vision Partnership Limited. It shall not be used without permission for any purpose. Reproduction is only permitted by prior arrangement. Do not scale from this drawing. All discrepancies to be related back to the originator for verification prior to commencing the works. All dimensions are in millimetres unless otherwise stated.

SAFETY, HEALTH AND ENVIRONMENTAL INFORMATION

In addition to the hazards / risks associated with the types of work detailed on this drawing, note the following:

Construction;

Maintenance / Cleaning;

Decommissioning / Demolition;

It is assumed that all works will be carried out by a competent contractor working, where appropriate, to an approved method statement.

320090791P

PLANNING SUBMISSION
23 NOV 2007

rev	description	date	drawn	chk
1				



urbanvision
Urban Vision Partnership Limited
Emerson House, Albert St, Eccles, Manchester M30 0TE T: 0161 779 4800
client
RIBBLESDALE HIGH SCHOOL

project
**Ribblesdale Vocational Learning Centre
RVLC - 'ASPIRE'**

drawing
PROPOSED ROOF PLAN

approval status	date
☐ Feasibility / Sketch	15.11.07
☒ Design	20.02.07
☐ Tender	
☐ Construction	
☐ As Built	

project ref.
PLANNING APPLICATION
drawing number
R-04

scale @ A1
1:100
revision
-

www.urbanvision.org.uk