



EAST ELEVATION




NORTH ELEVATION



WEST ELEVATION



SOUTH ELEVATION

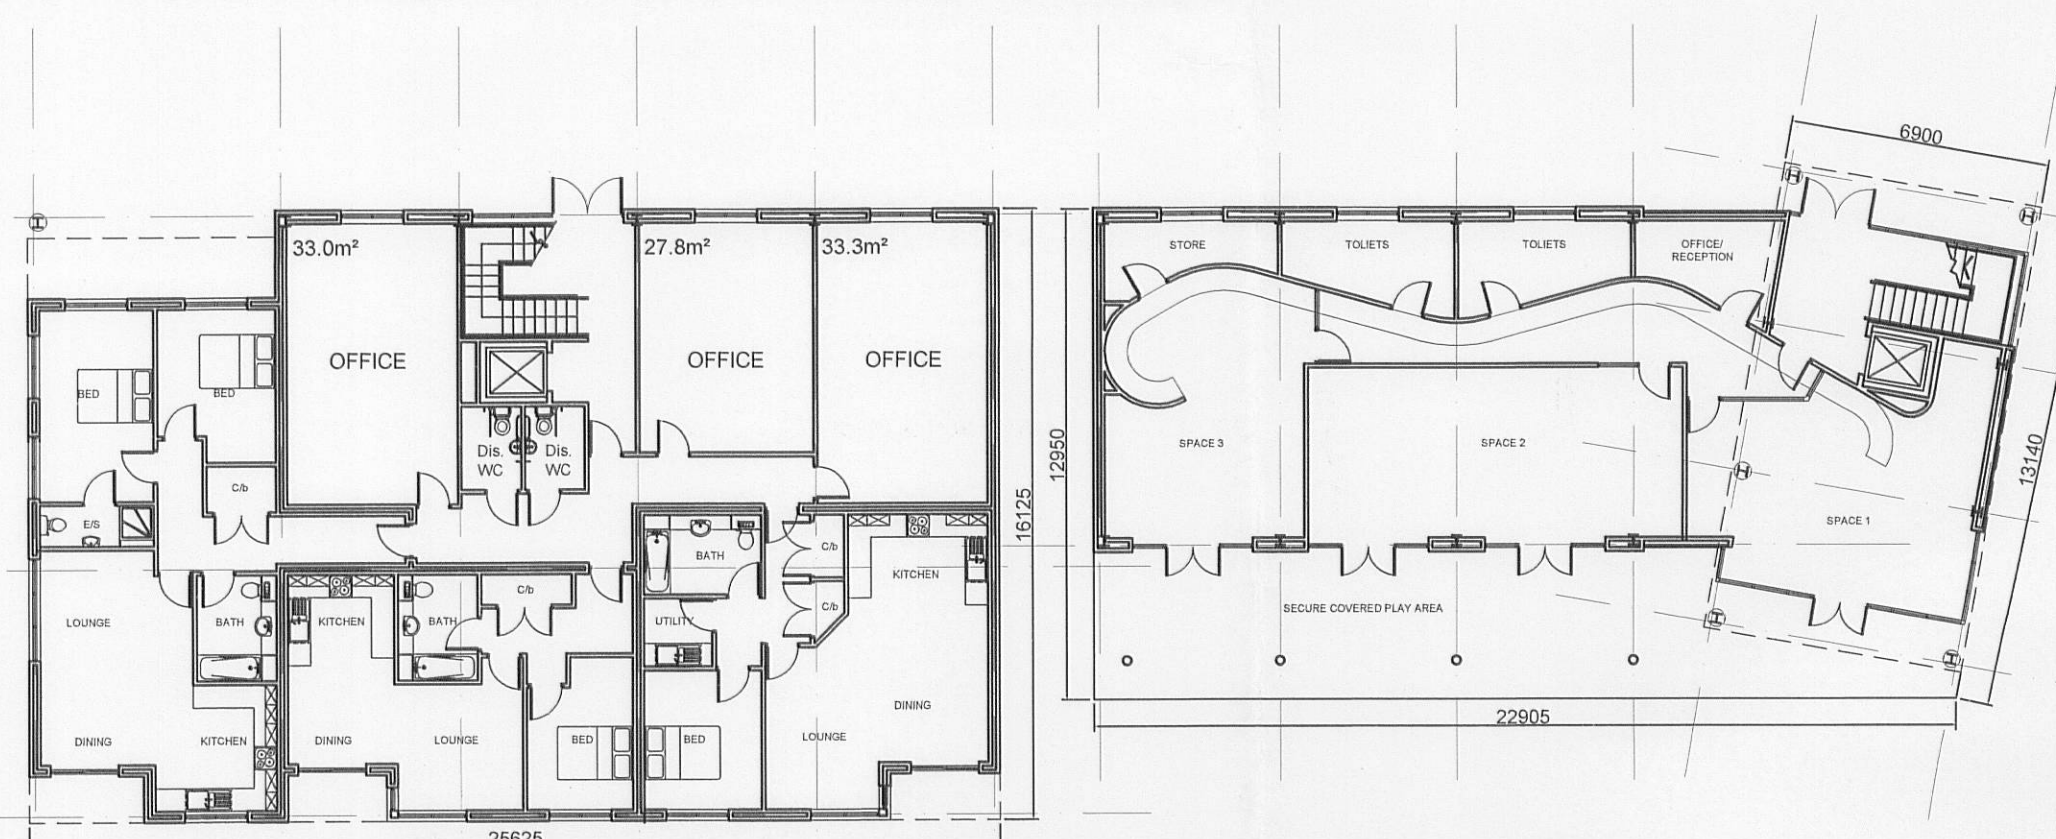


Total
282.3m²
(3,039ft²)

LW

LW-NURSERY

GROUND FLOOR

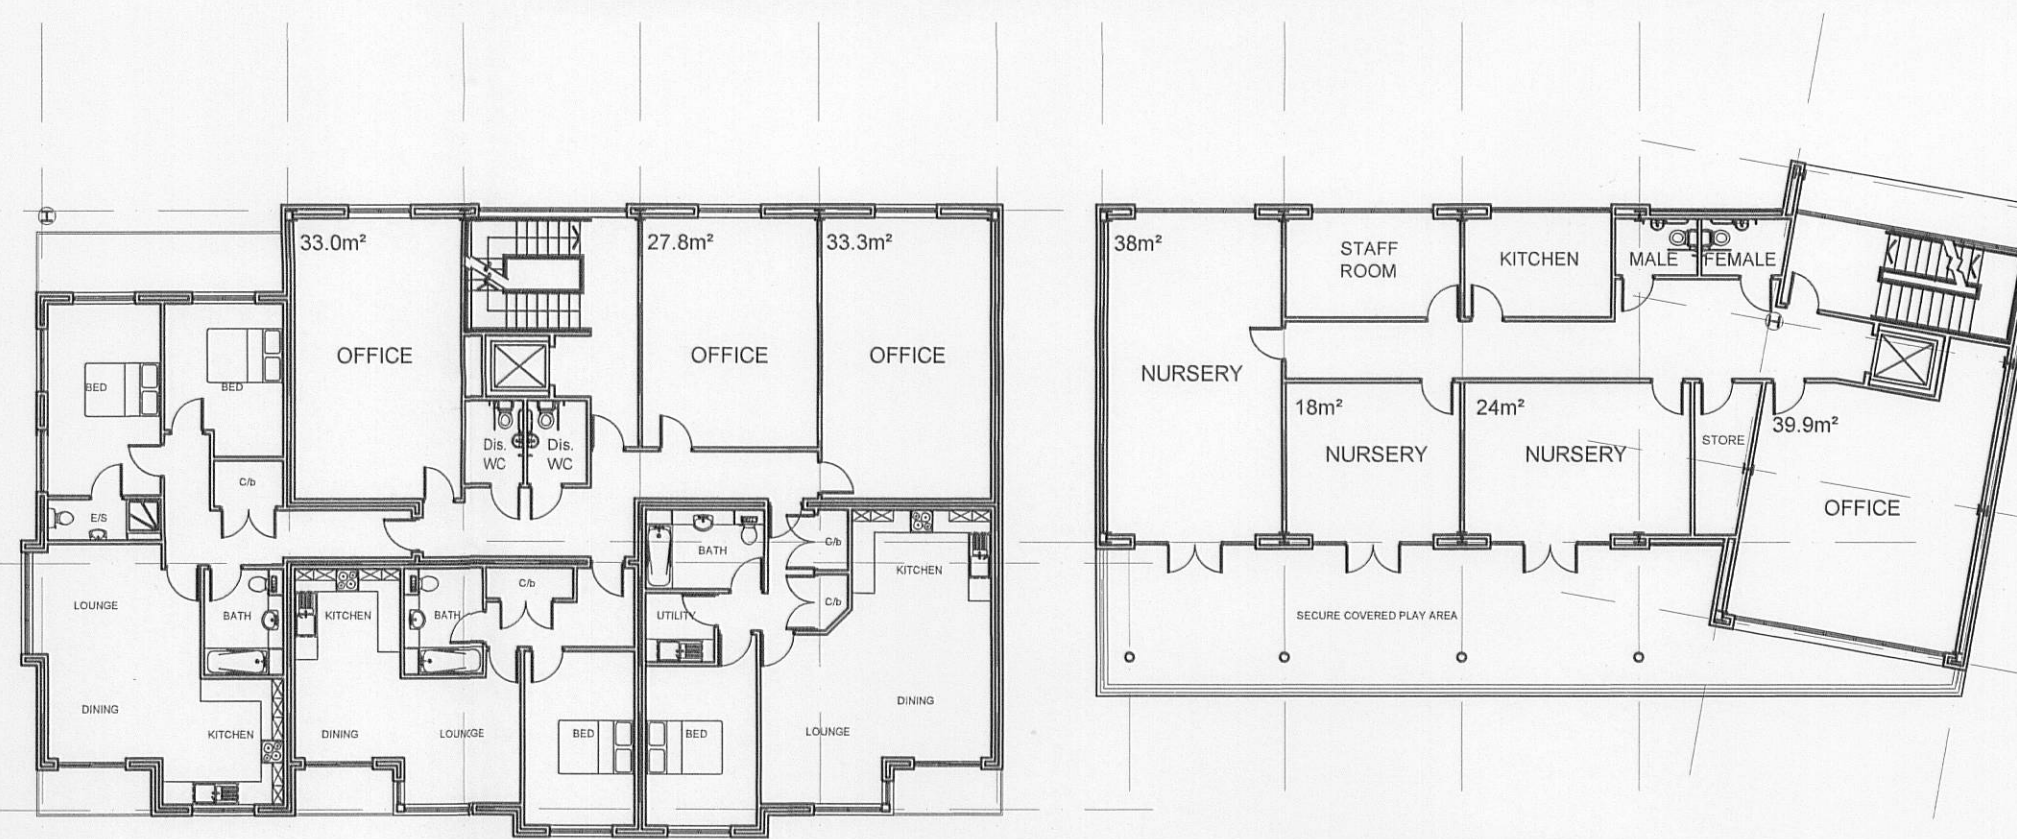

LW

LW-NURSERY

FIRST FLOOR



LW

LW-NURSERY

SECOND FLOOR


3 20090791P

PLANNING SUBMISSION

Revisions	Not to be scaled
Project	Barrow Brook Business Village Barrow, Citheroe
	for Newclose Properties Ltd.
Title	LIVE/WORK & LW NURSERY PROPOSED PLANS, ELEVATIONS
Drawing number	1506-370 1:200 @ A1 09/09

VICTORIA COURT
PENNY STREET
LANCASTER
LA1 1XN

TEL: 01524 32479
FAX: 01524 32470
hpa@hparch.co.uk

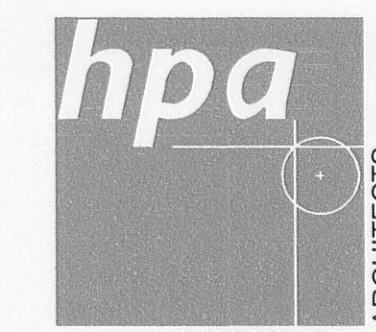

HARRISON PITT