




front elevation (existing)



rear elevation (existing)

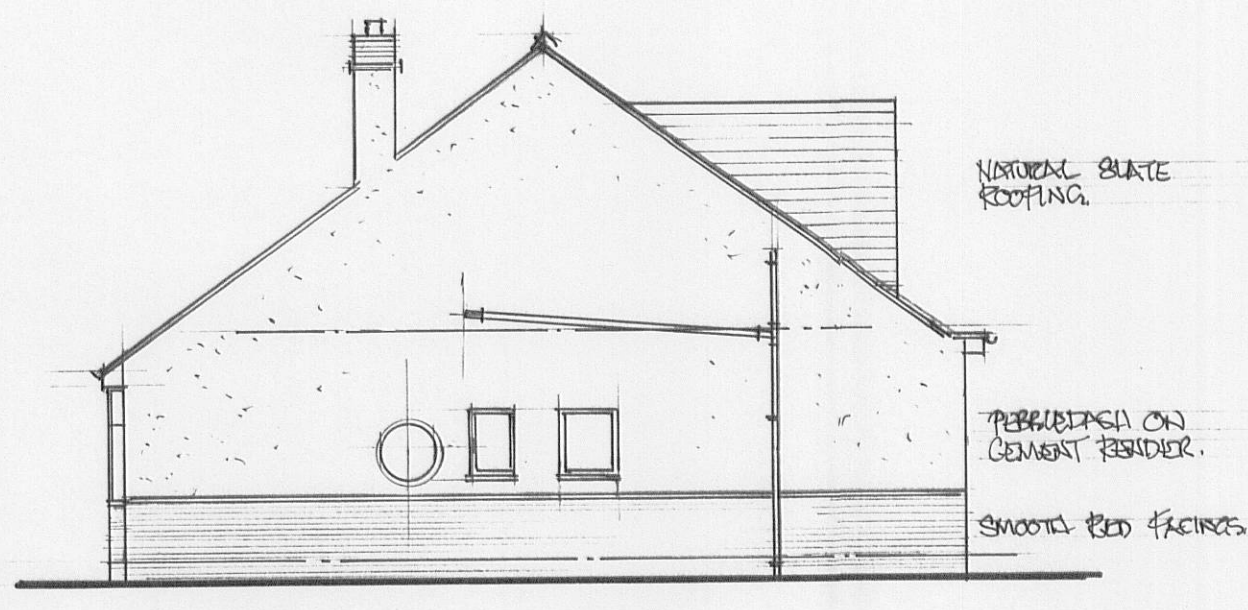


side elevation (existing) north




front elevation (proposed)




rear elevation (proposed)

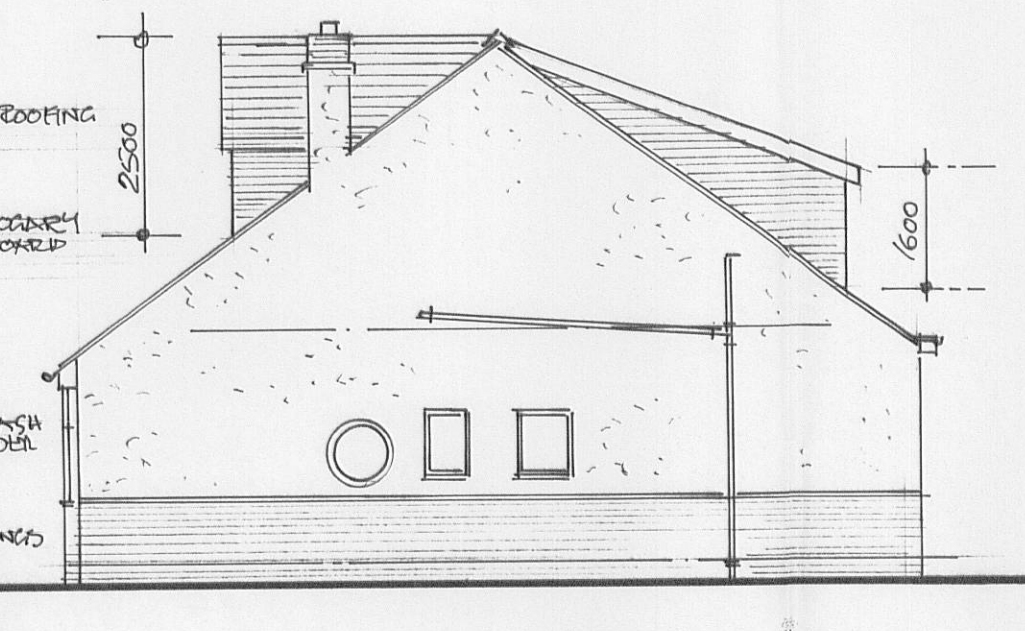


side elevation (proposed) north

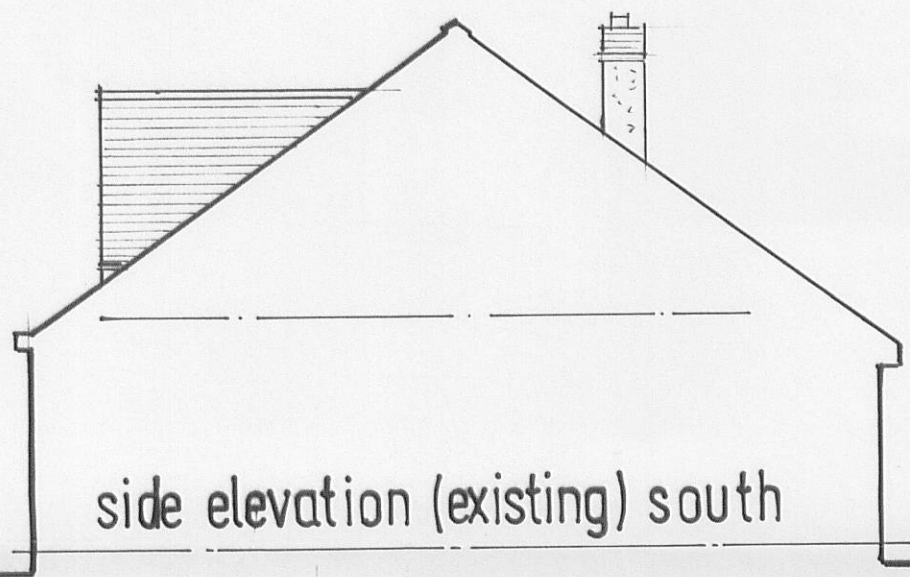


side elevation (existing) south

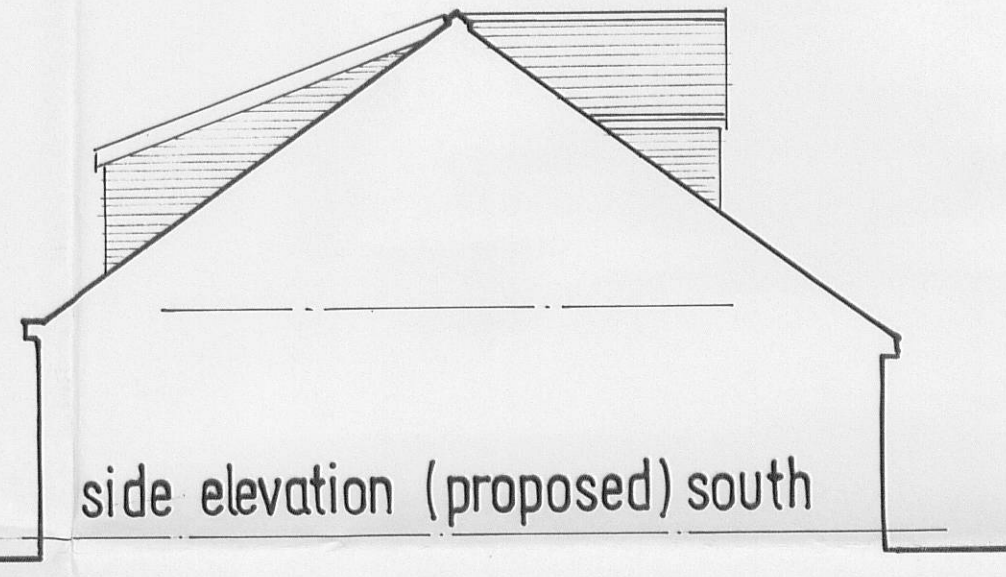

side elevation (proposed) south

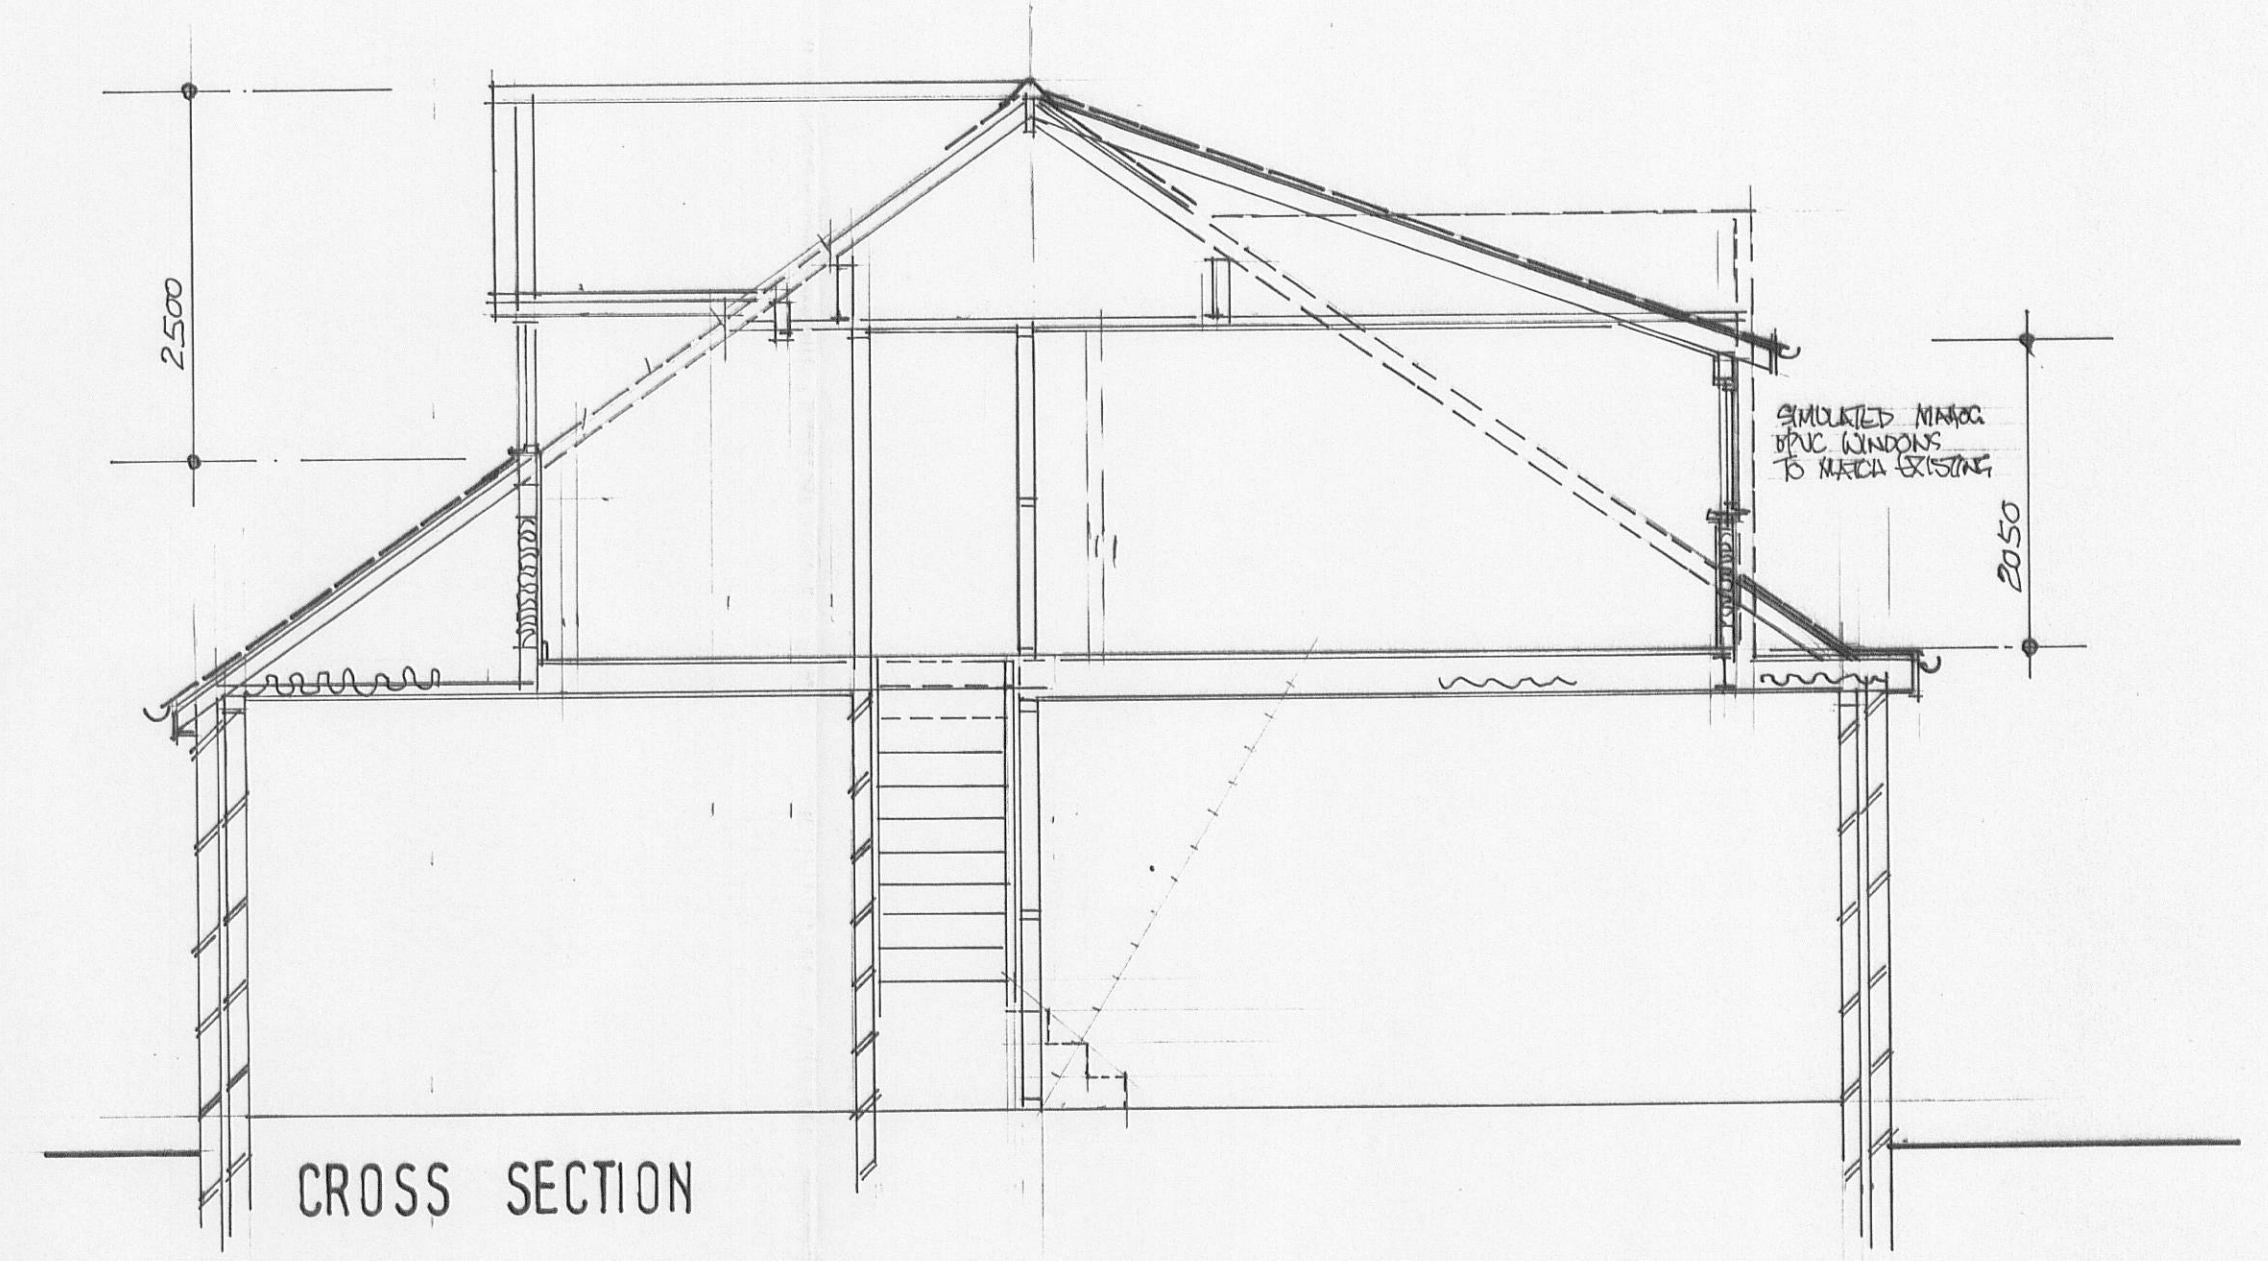


CROSS SECTION

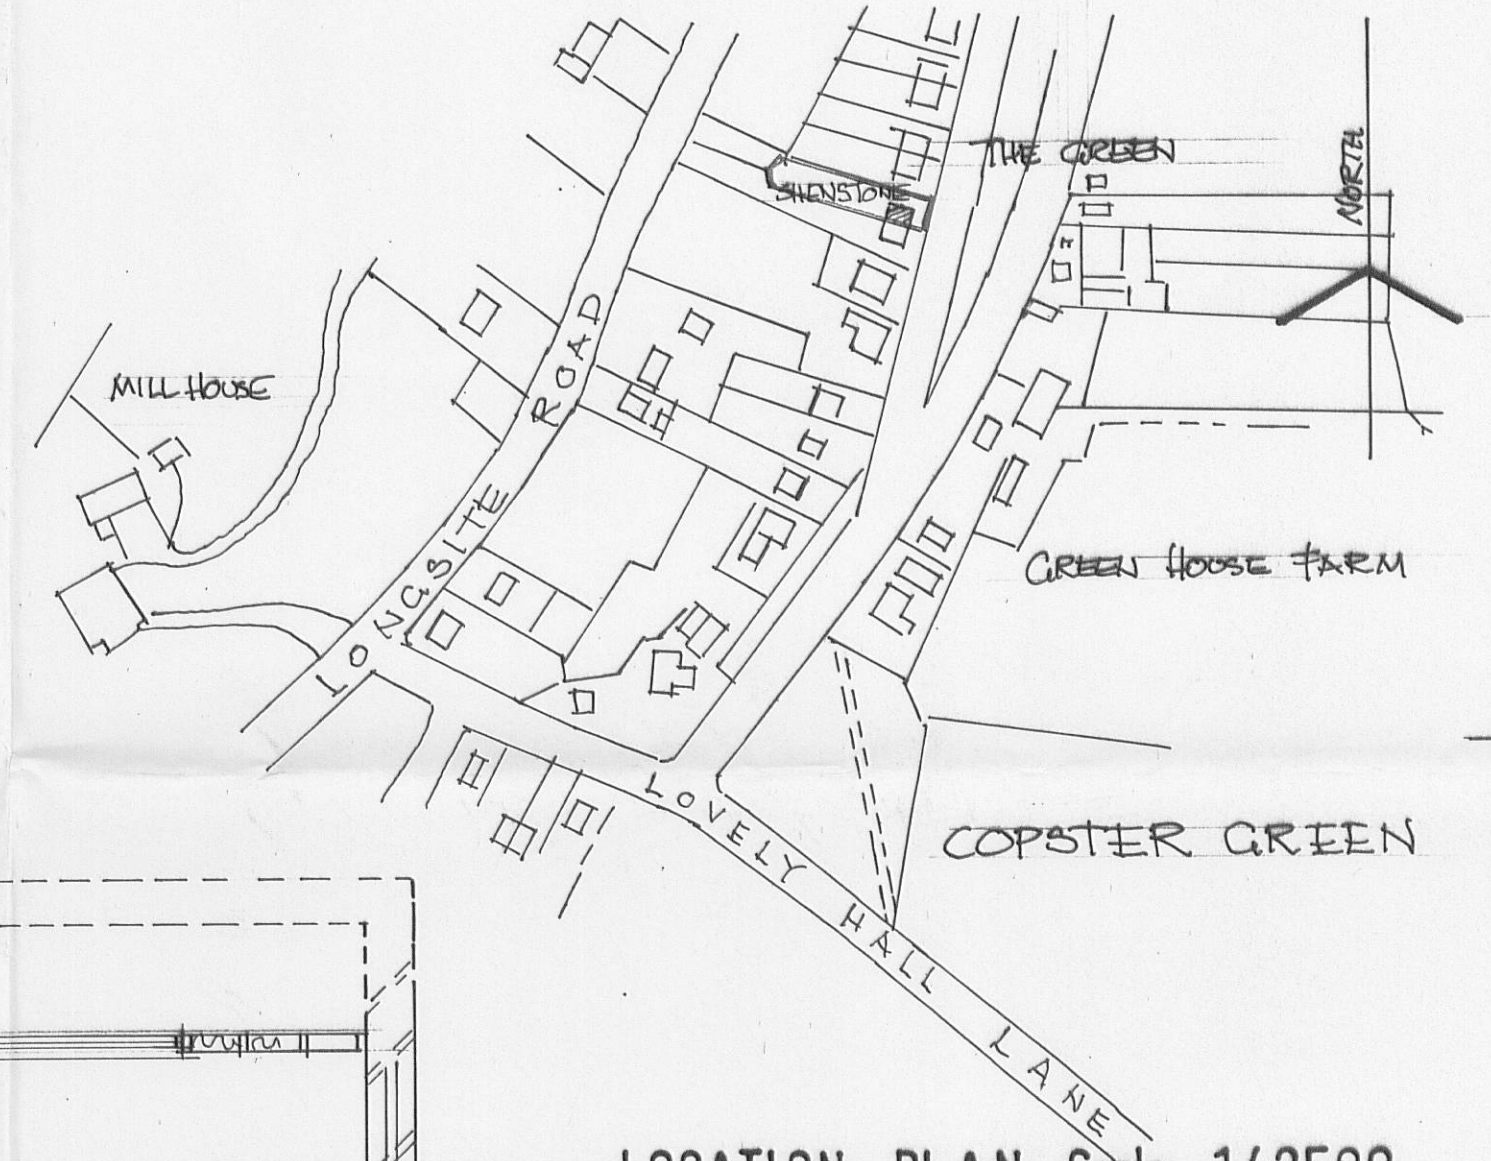


LOCATION PLAN Scale 1/2500


320090851P

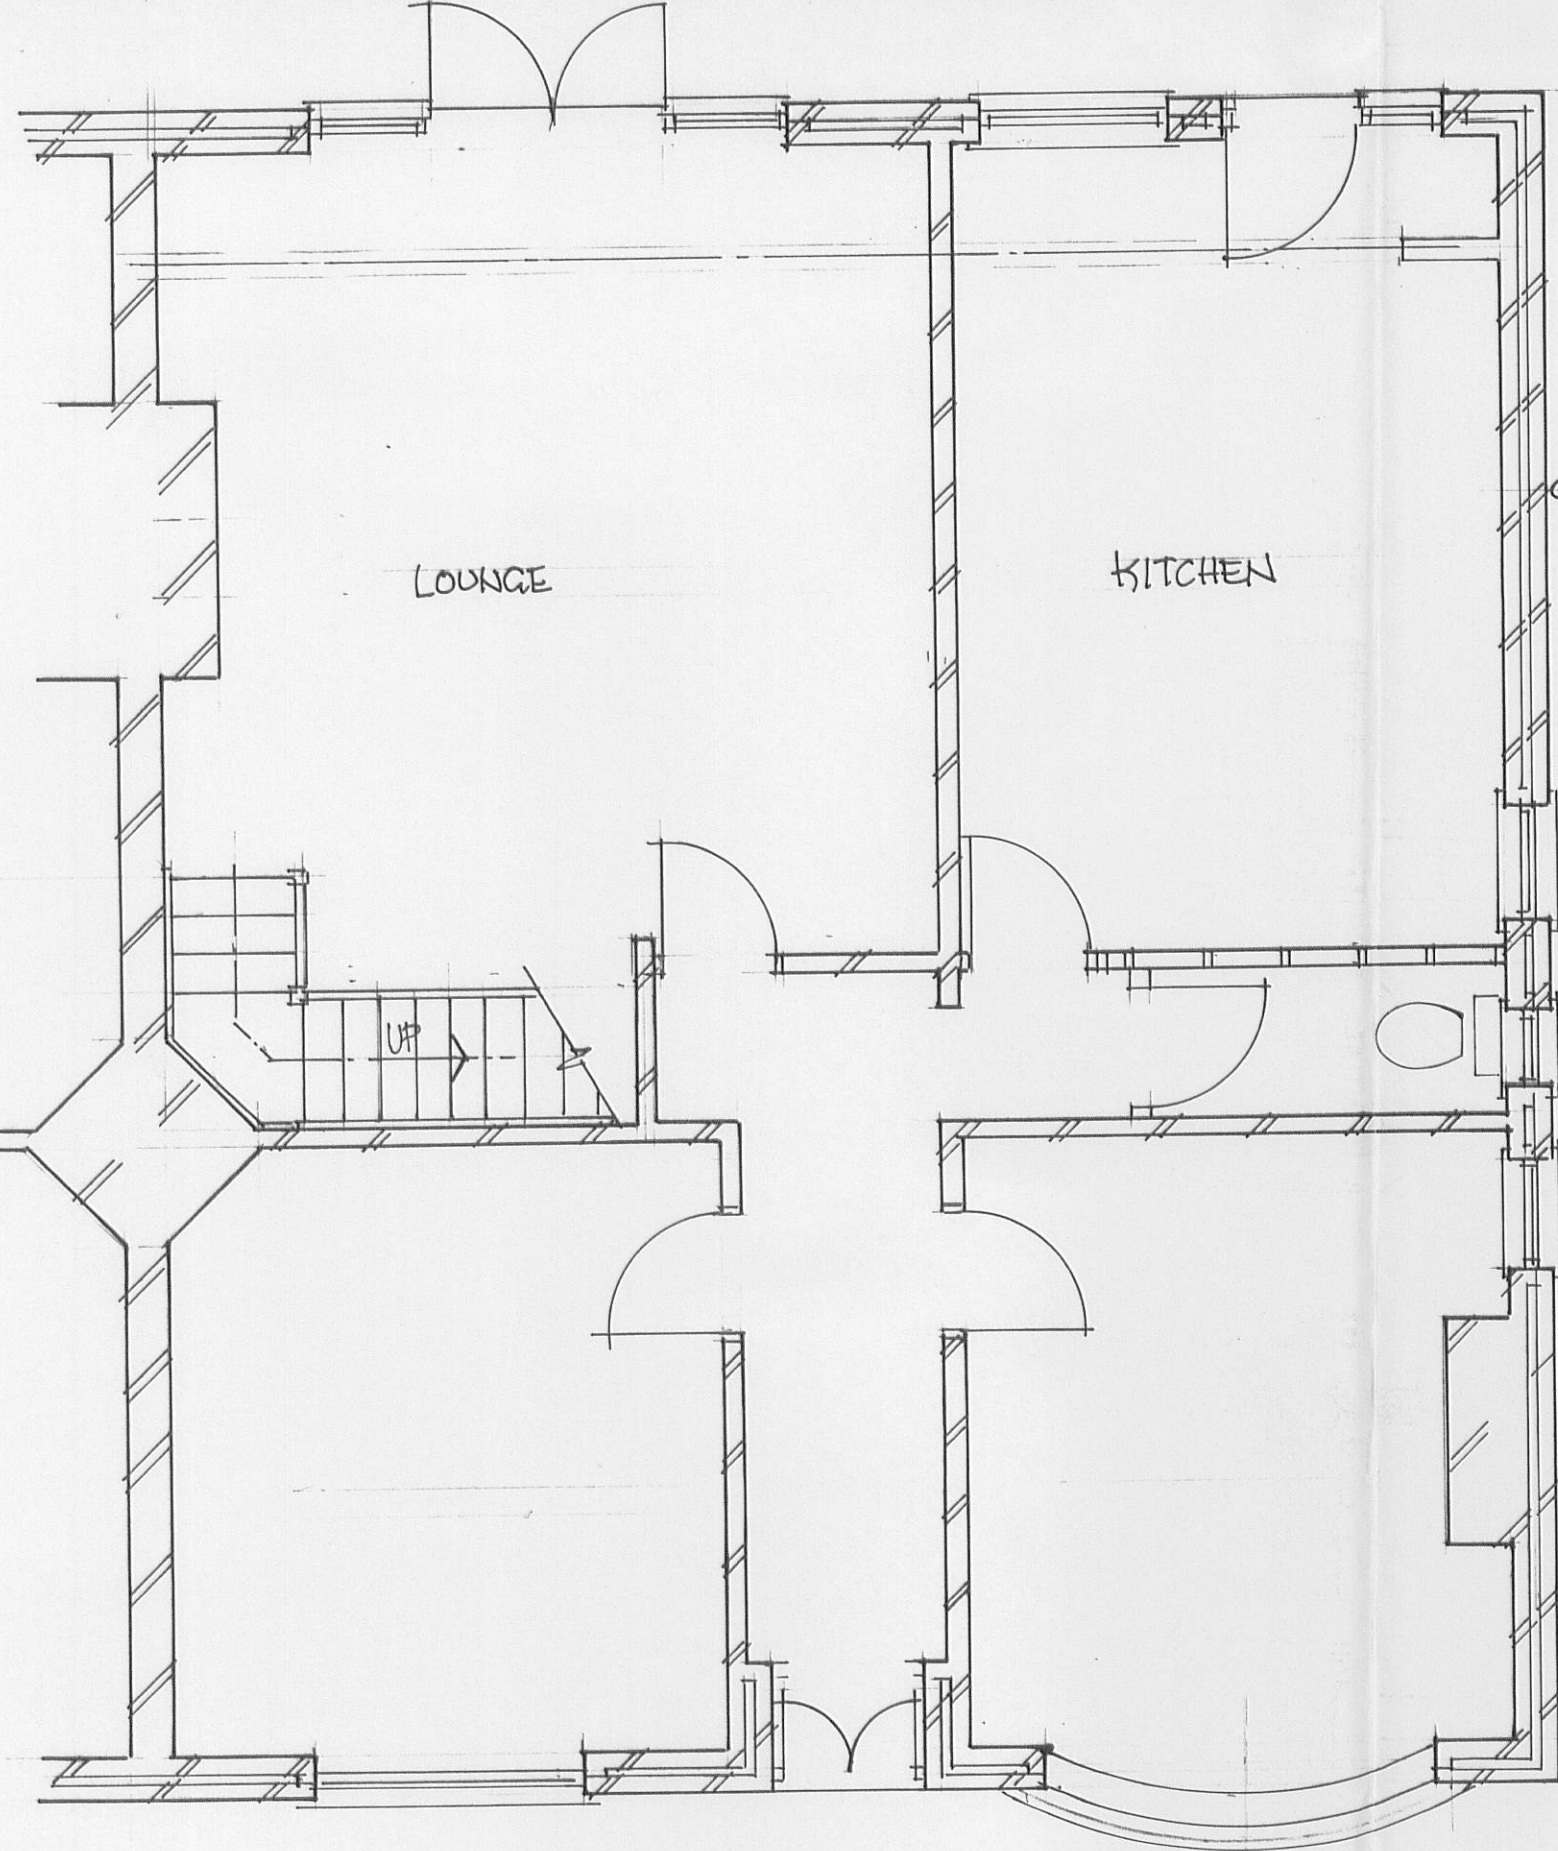

GROUND FLOOR PLAN (EXISTING)

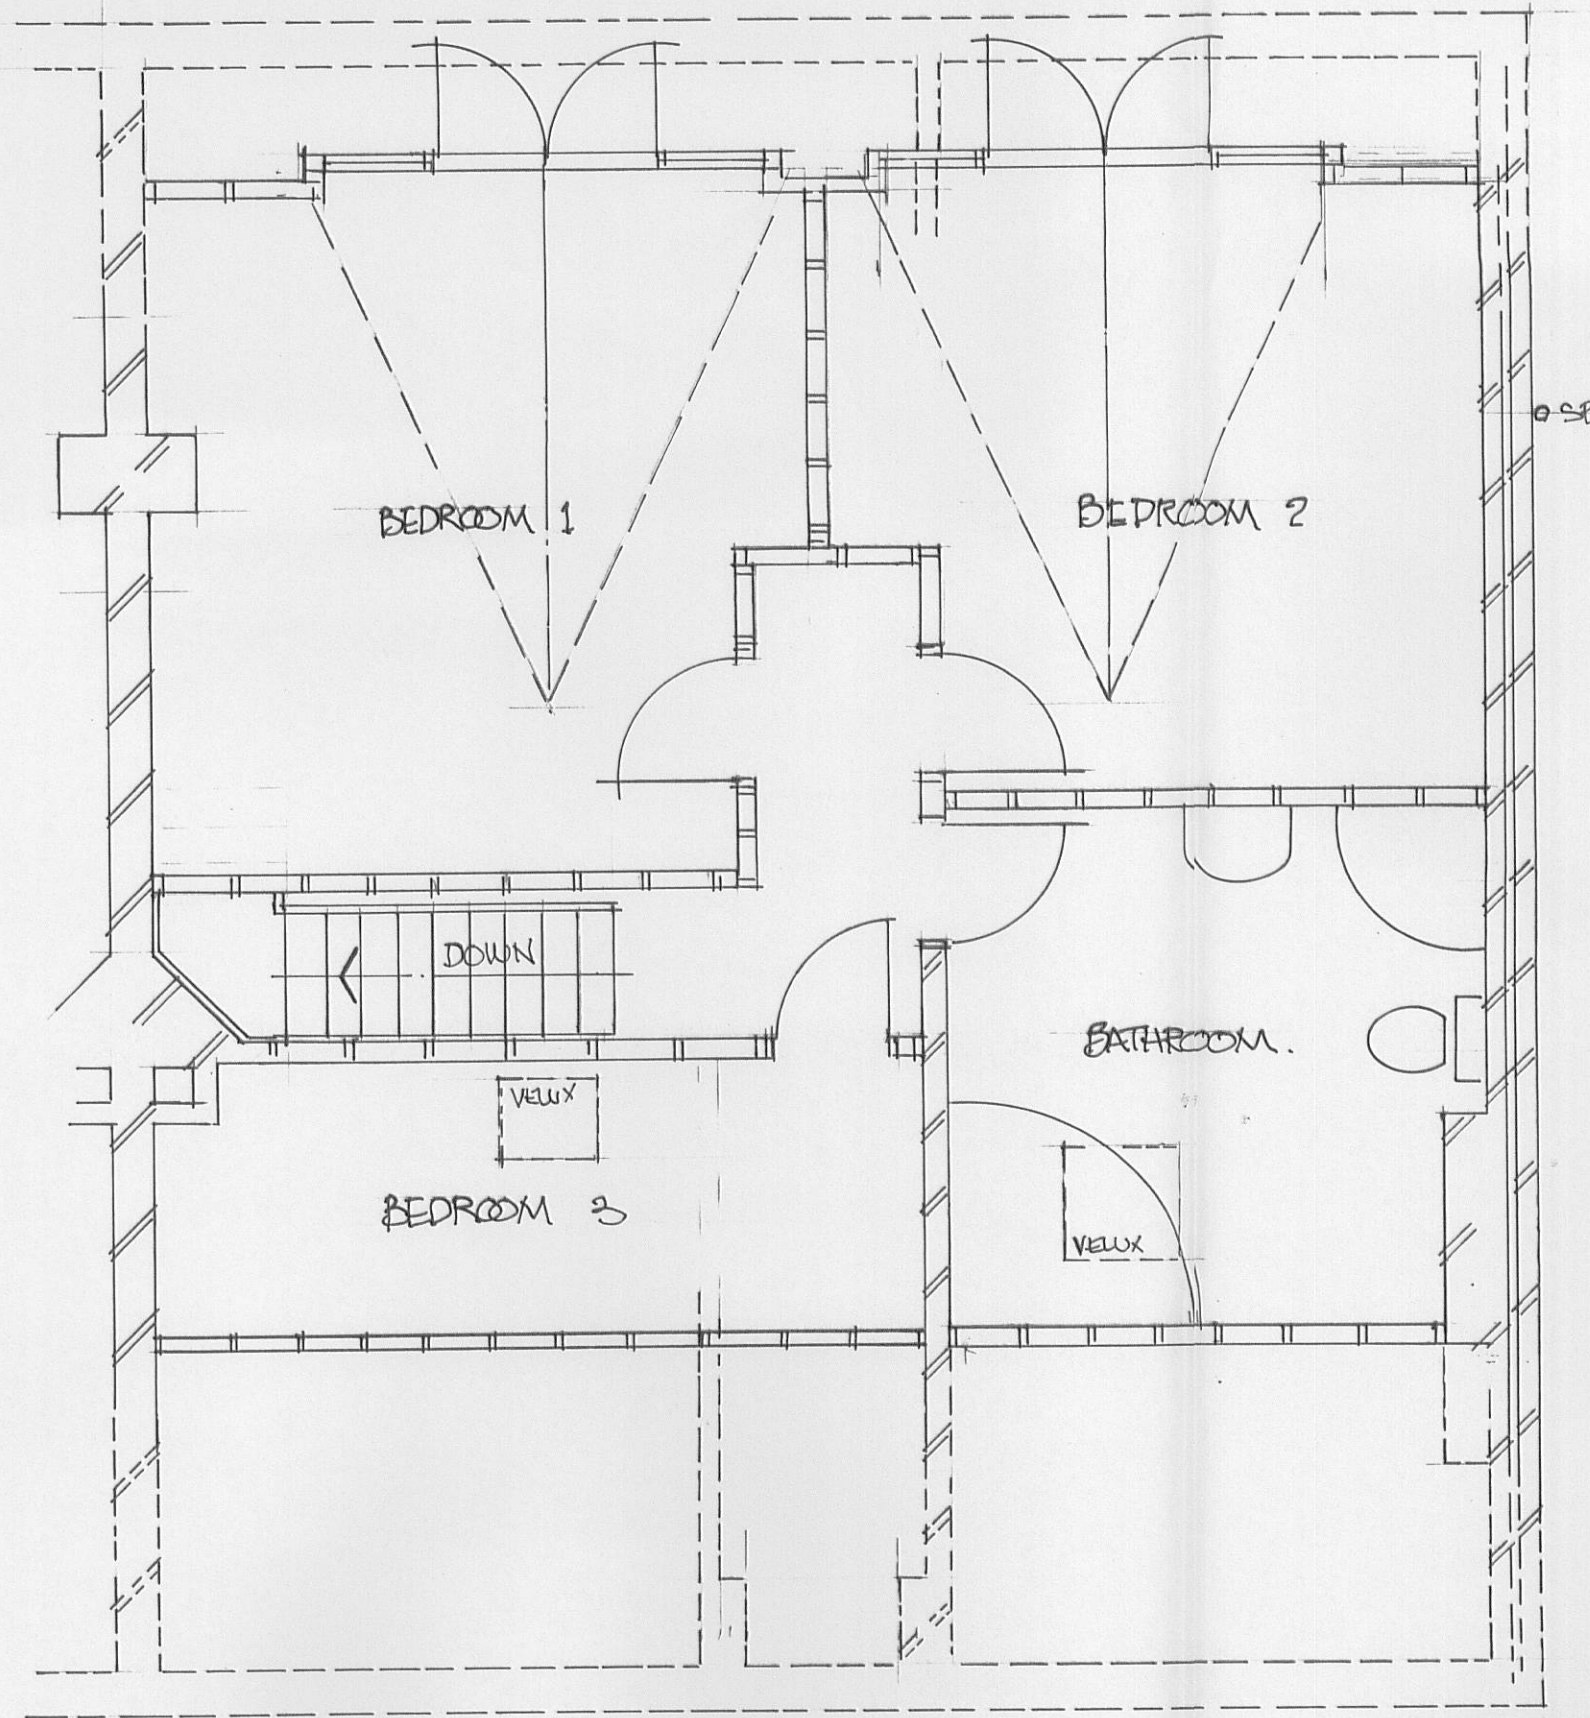

FIRST FLOOR PLAN (EXISTING)

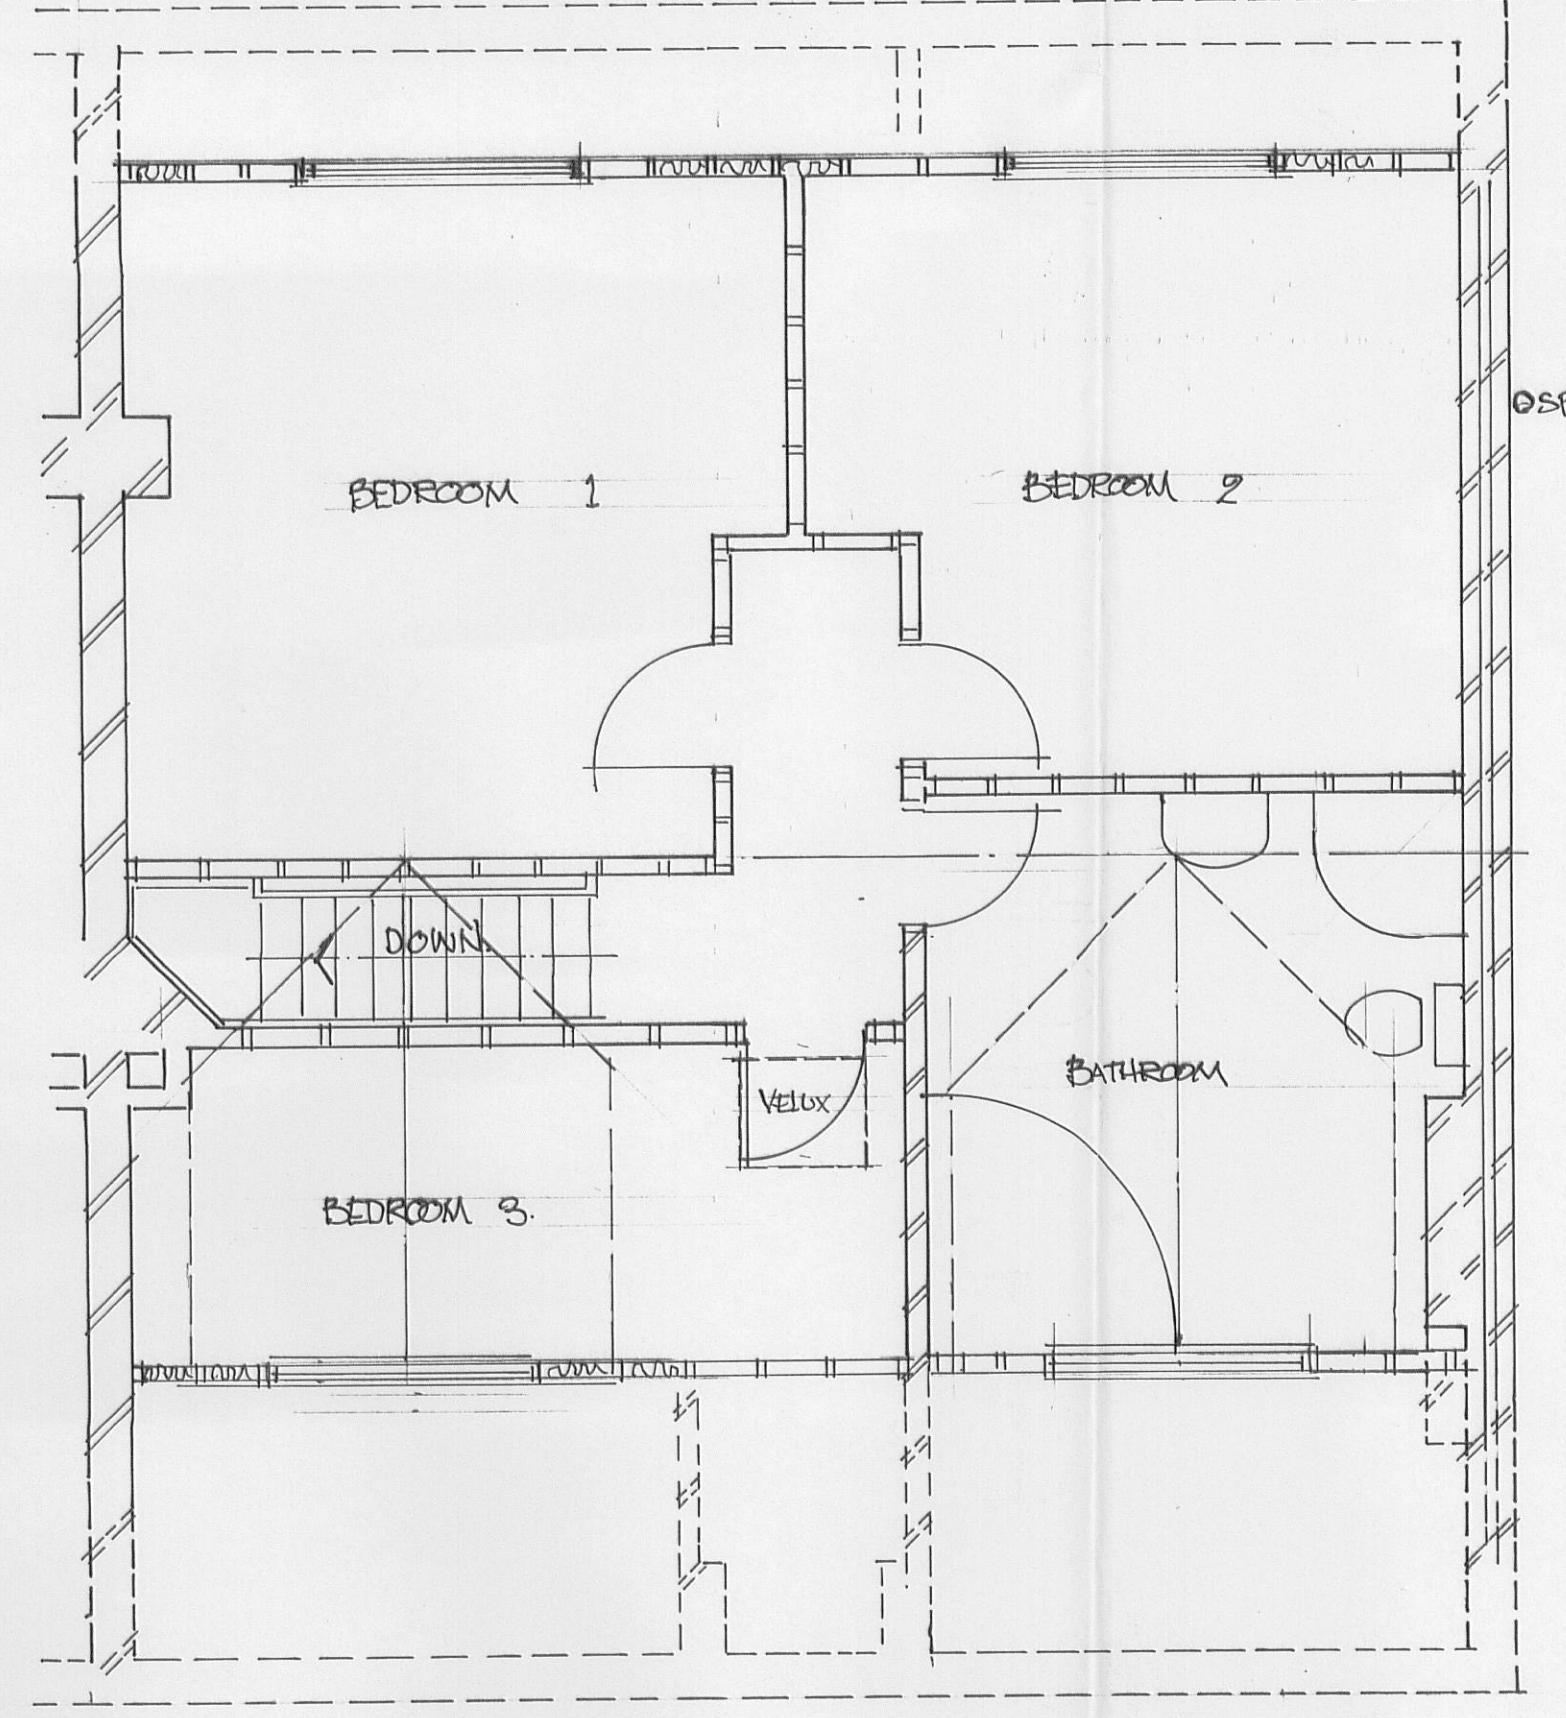

FIRST FLOOR PLAN (PROPOSED)

PLANNING APPLICATION ISSUE 14/09/09

NEWHEY LOFT CONVERSIONS LTD.



PROPOSED DORMER EXTENSIONS  
FOR MR. JONATHAN EVANS  
AT 'SHENSTONE'  
OFF LOVELY HALL LANE,  
COPSTER GREEN, CLAYTON-LE-DALE,  
BLACKBURN.

DRAWING NUMBER  
P1305/09

DRAWN BY  
DATE 14/09/09