



ORDNANCE SUR
LOCATION PLAN

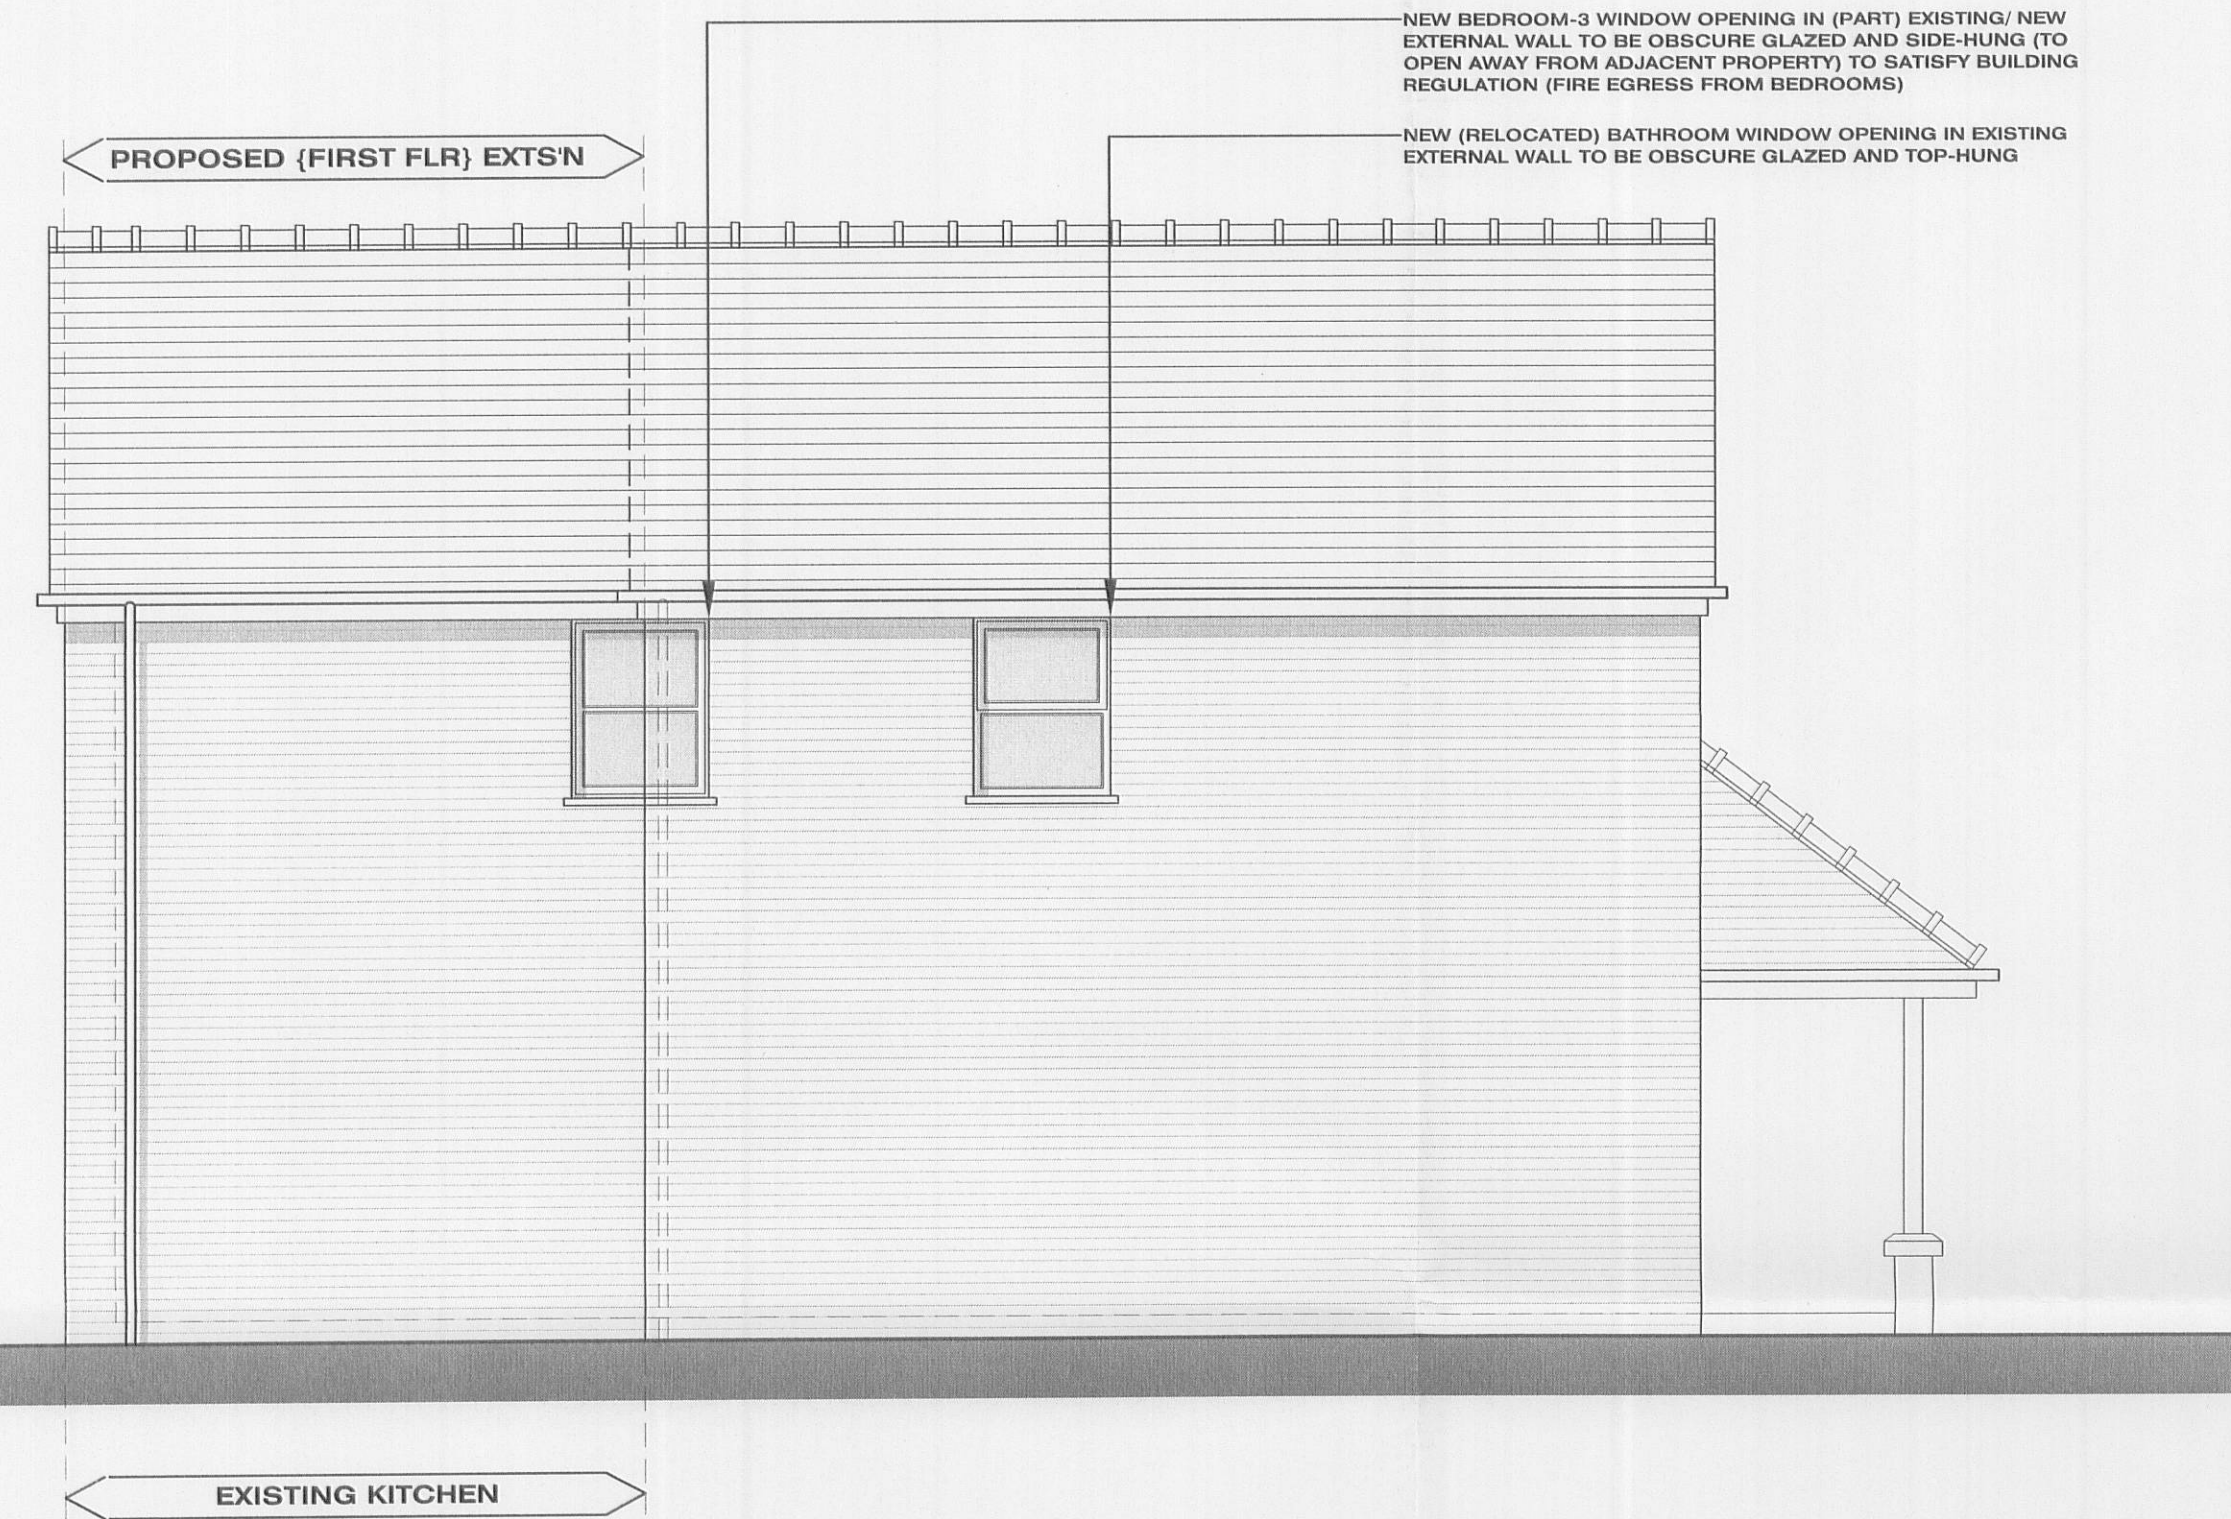


SOUTH EAST (REAR)
ELEVATION


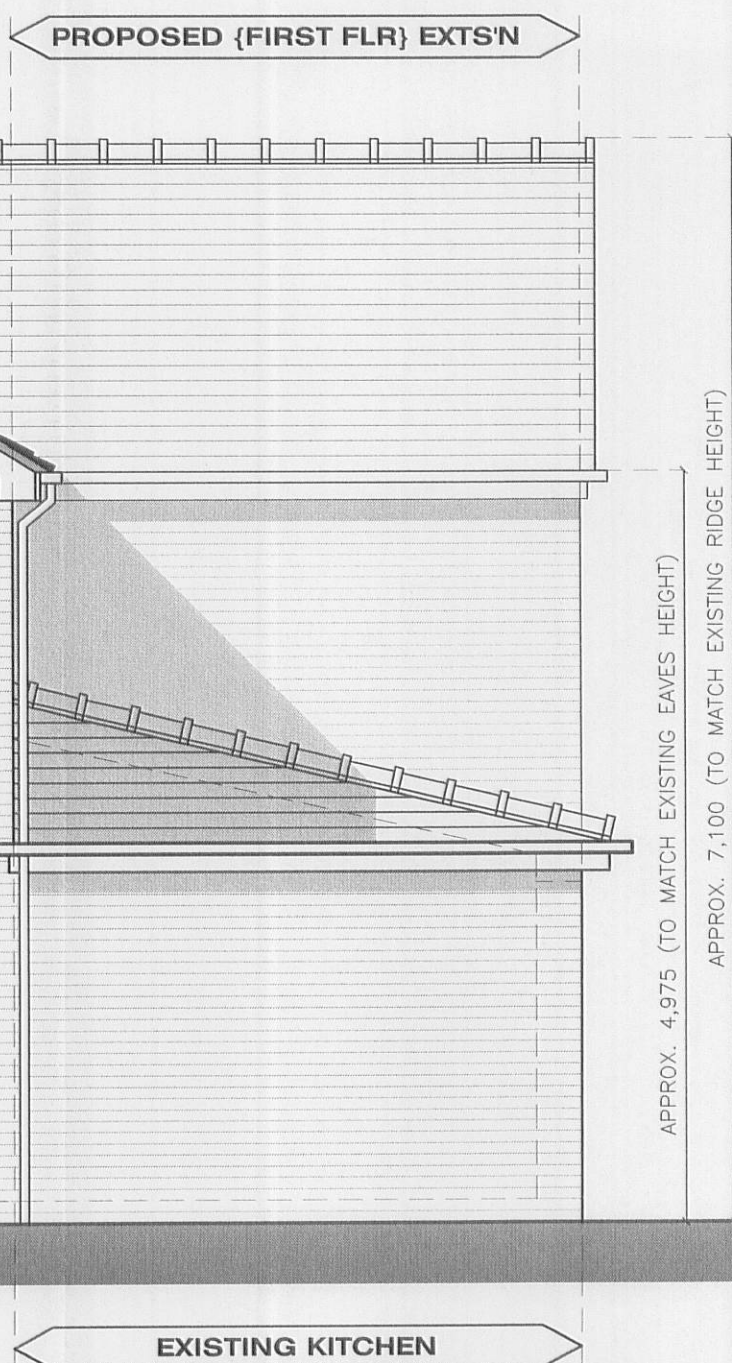


NORTH EAST (REAR) ELEVATION

FIRST FLOOR PLAN

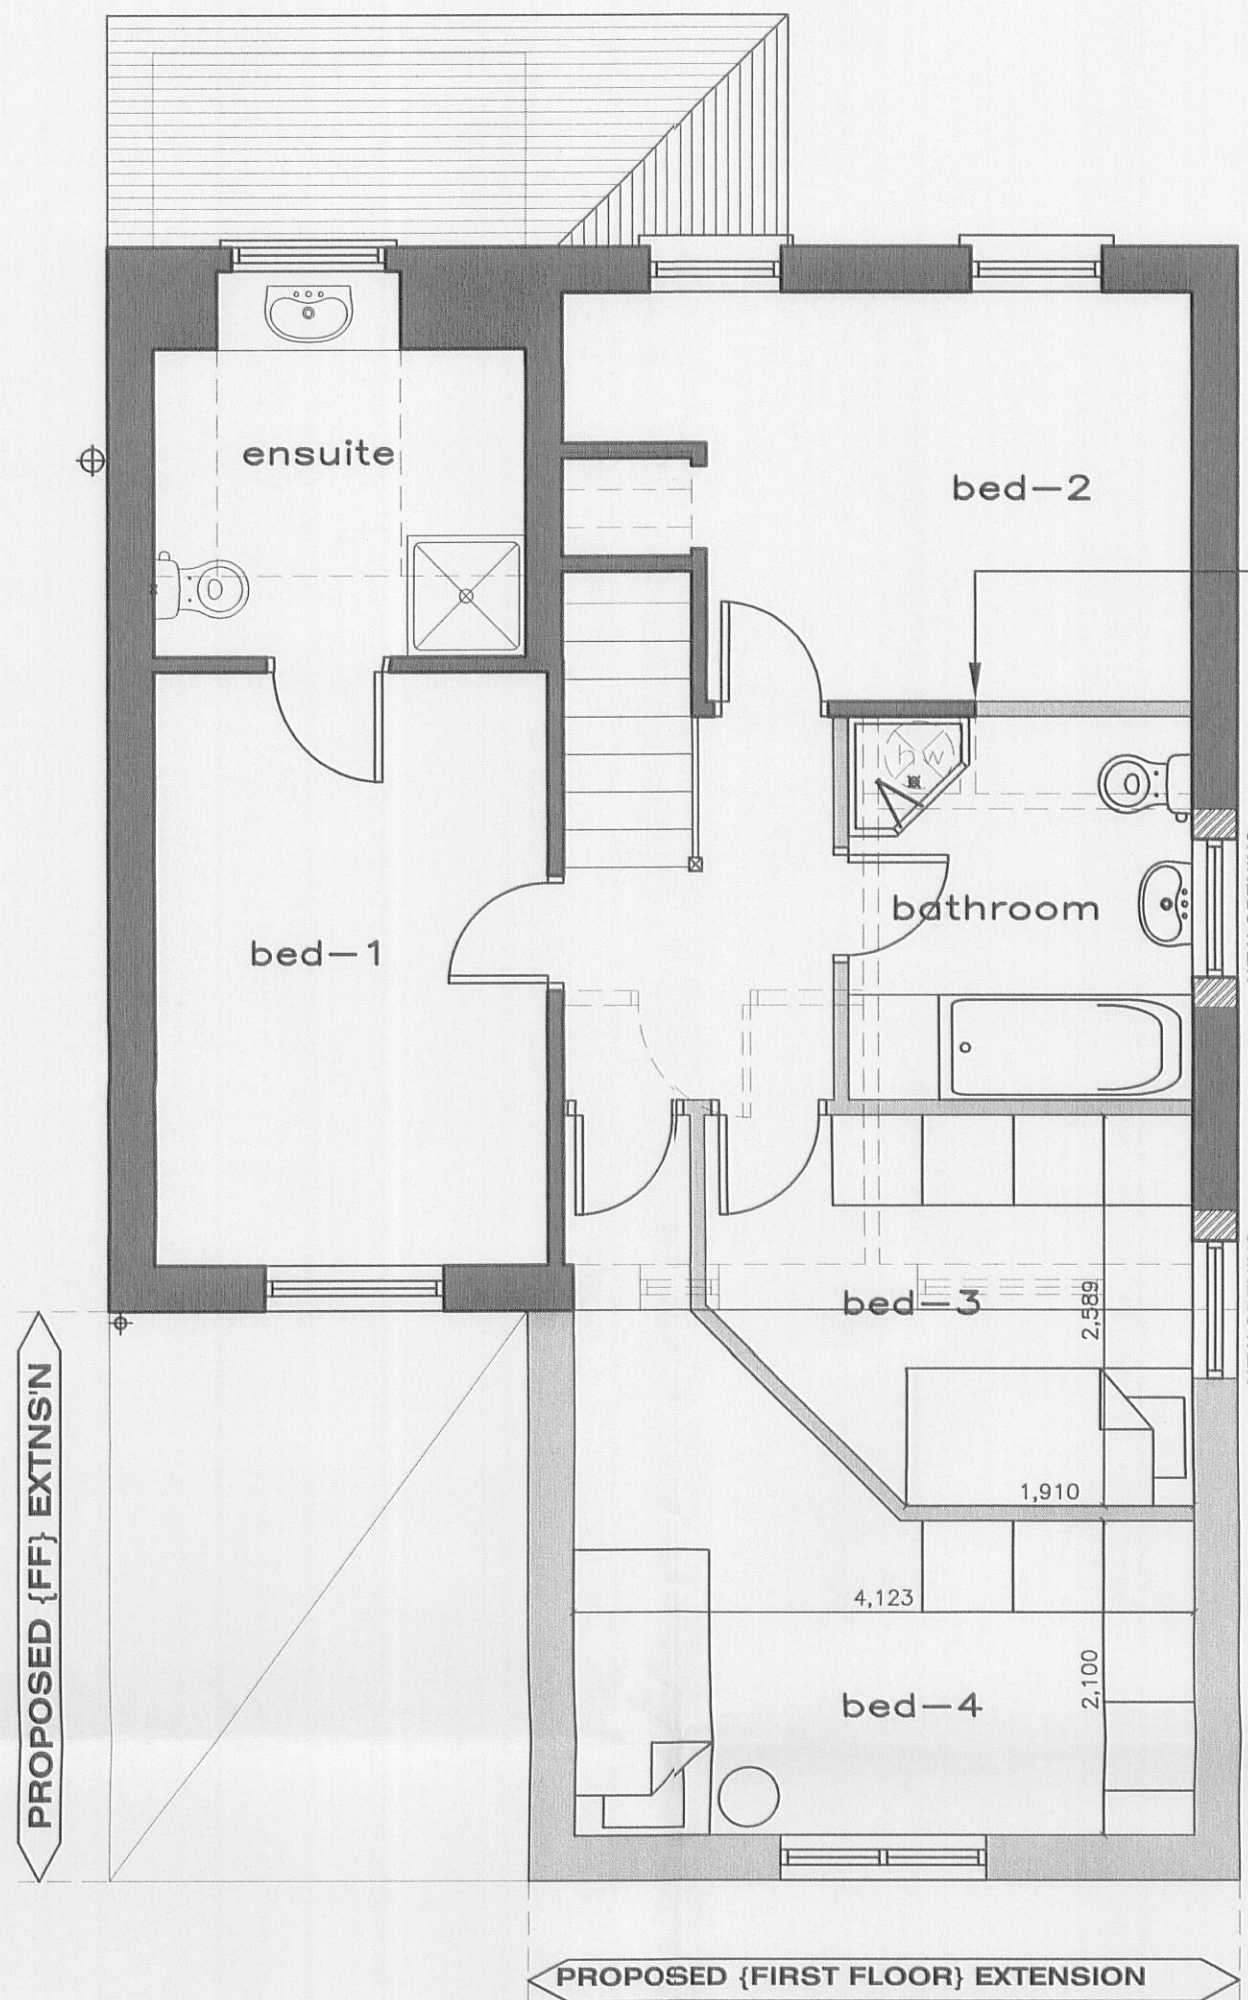

GROUND FLOOR PLAN

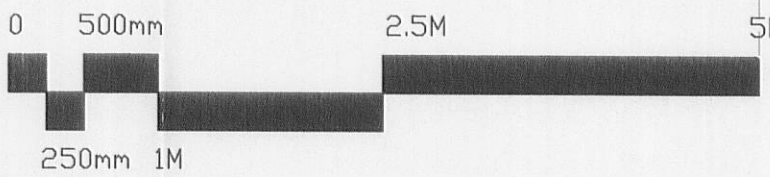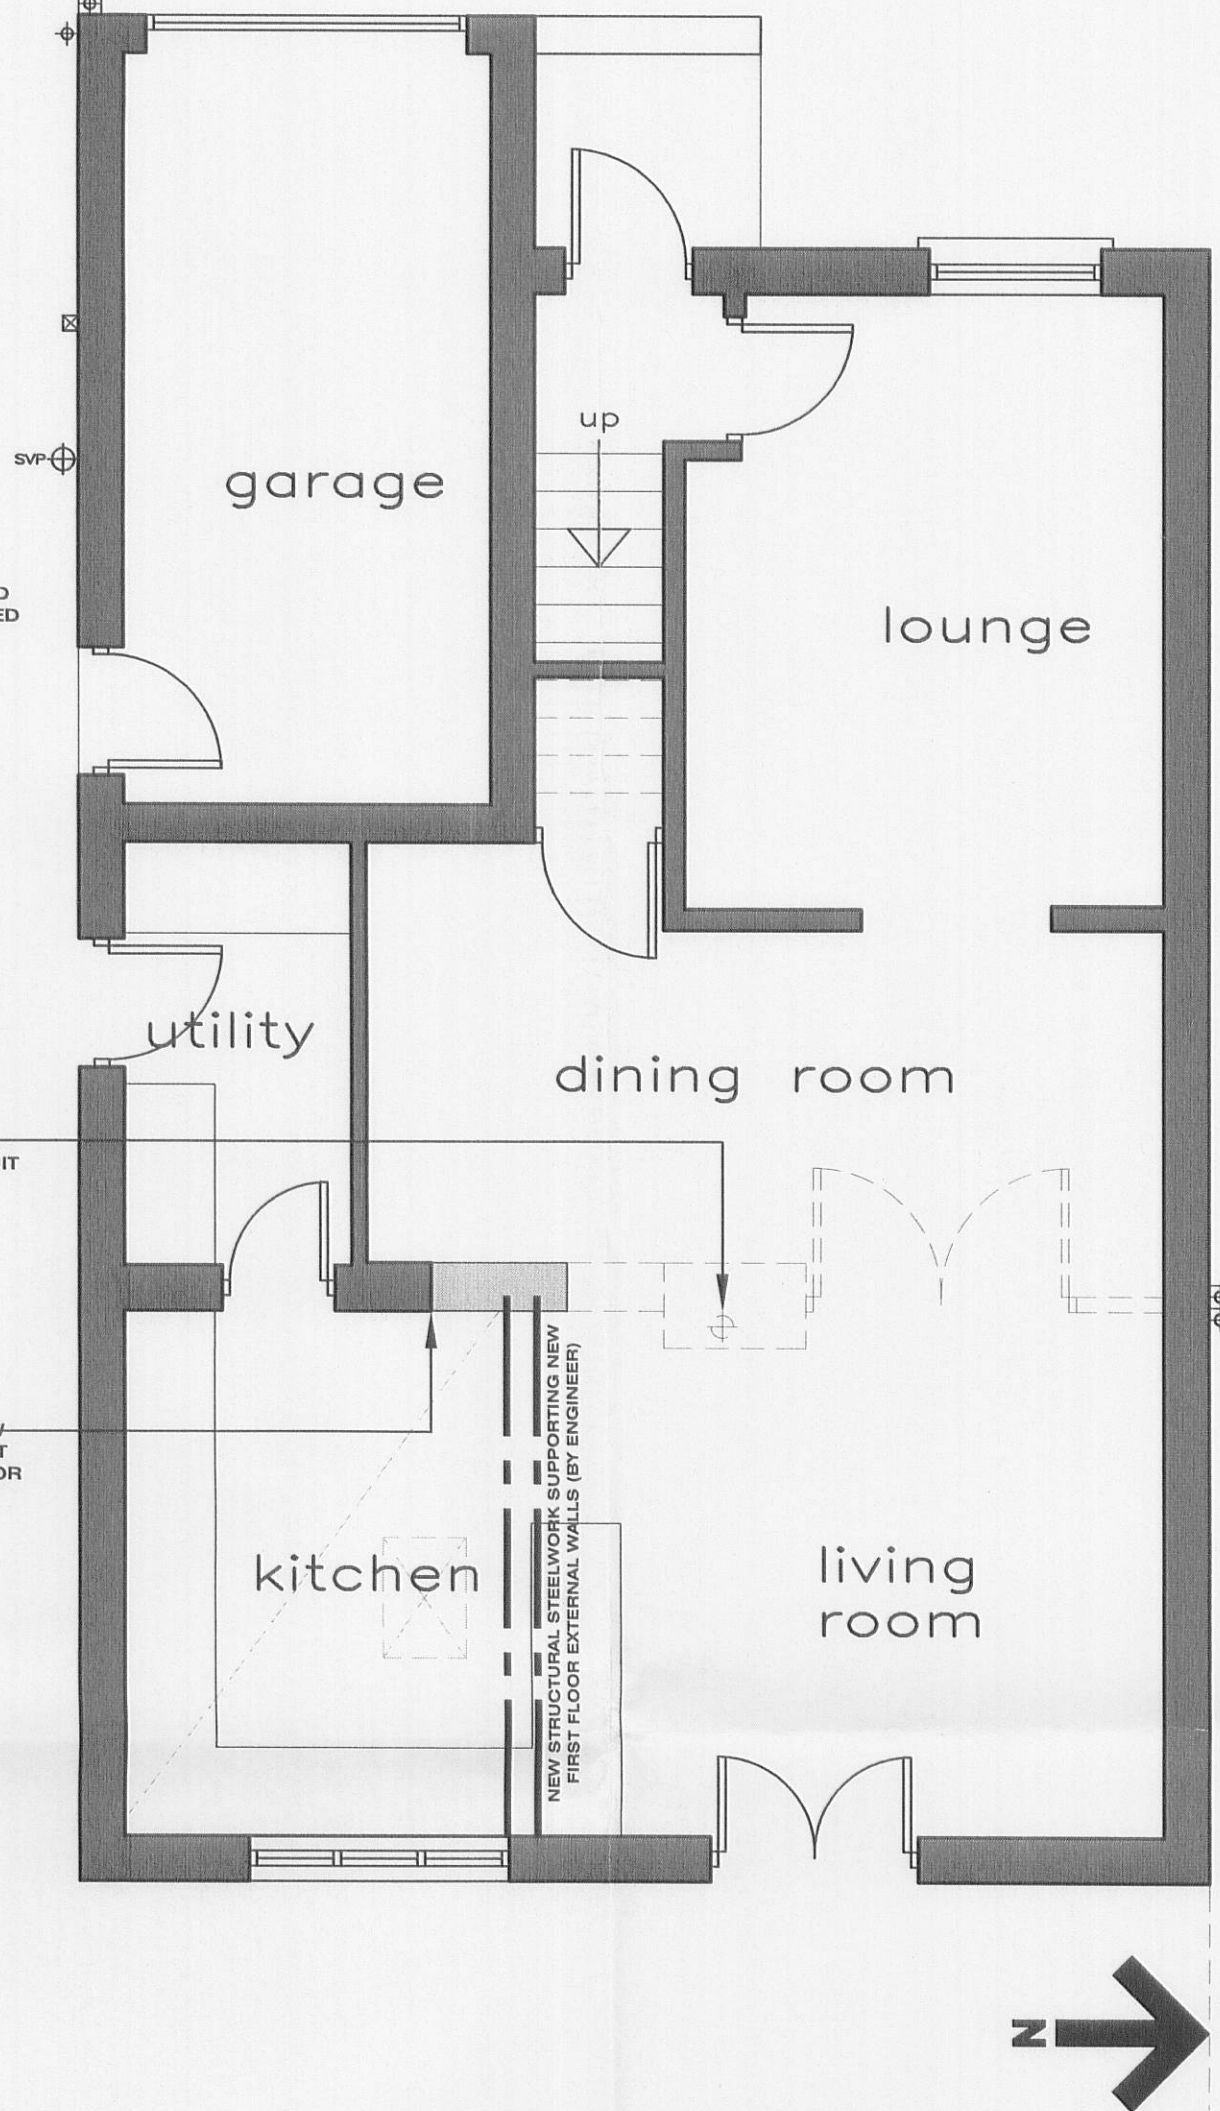

3 2 0 0 9 0 7 0 2 P

REAR EXTENSION &
INTERNAL ALTERATIONS
27 REDWOOD DRIVE
LONGRIDGE
PRESTON
PR3 3HA

PROPOSED
{PLANS AND ELEVATIONS}

REVISION -
Scale: 1:50.....Drawn:J.Monks