


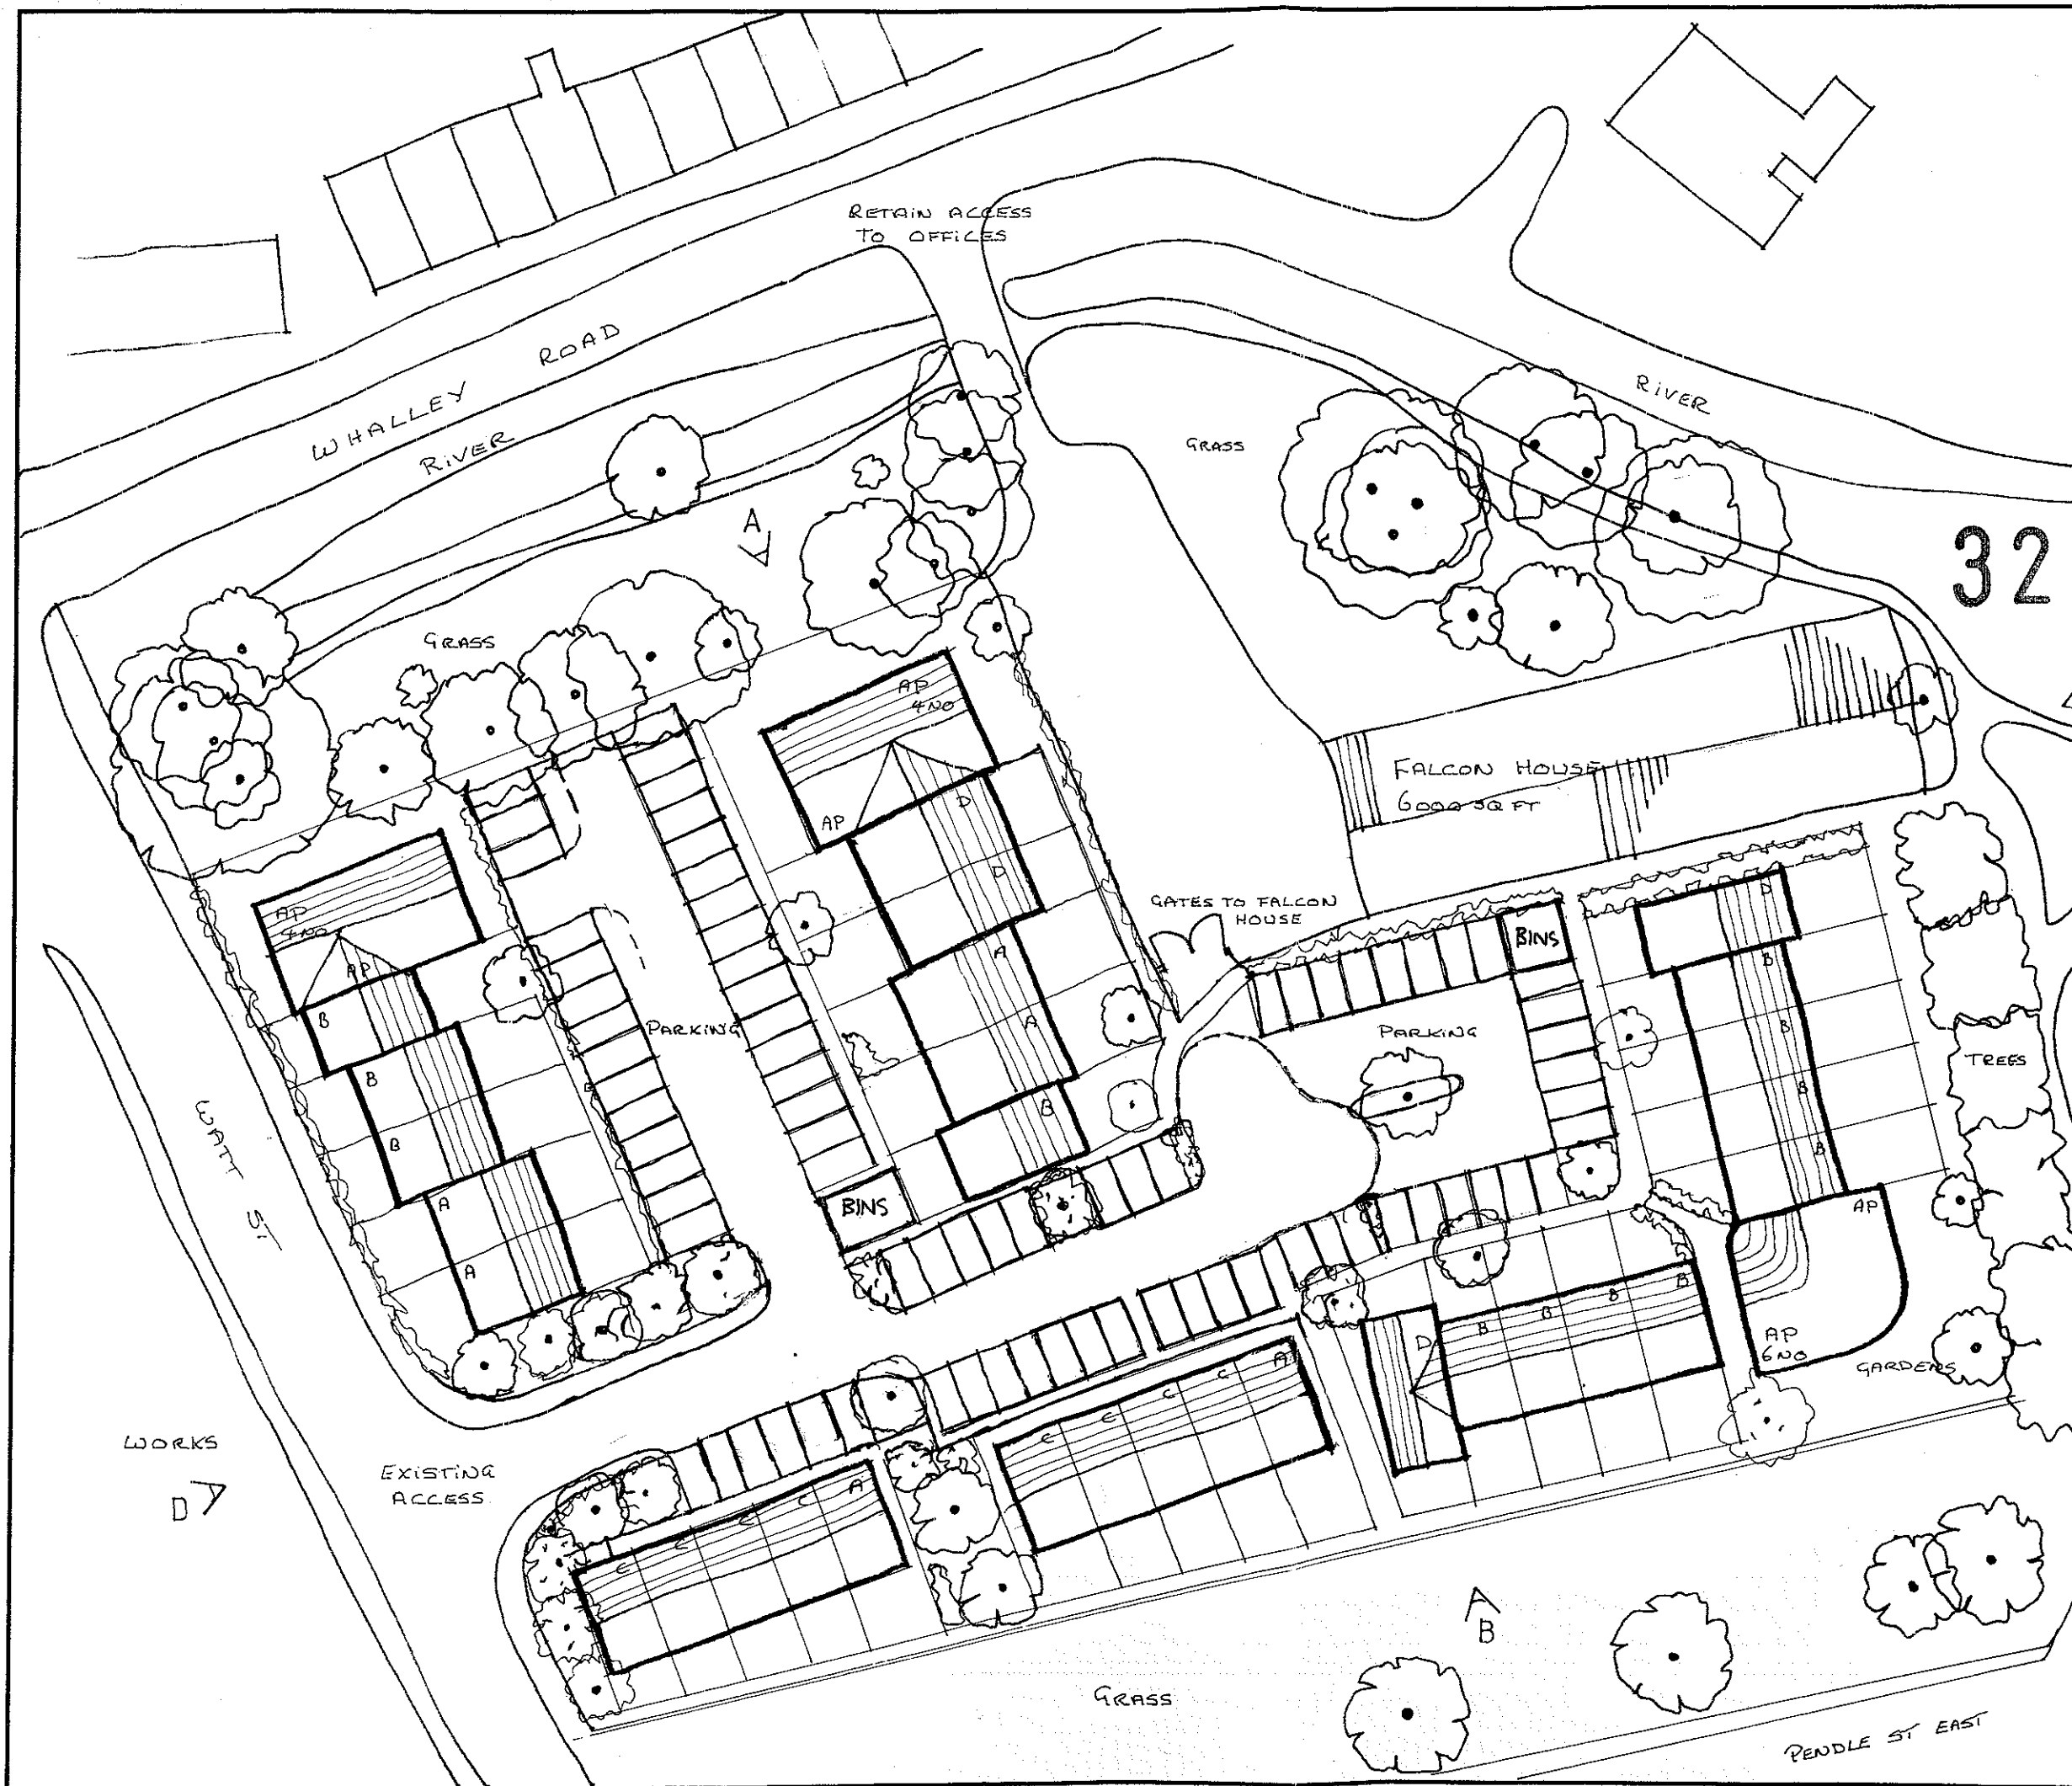

| Schedule                |    | Parking |
|-------------------------|----|---------|
| 6 - 2 1/2 STOREY 3 BEDS | A  | 12      |
| 12 - 3 STOREY 3 BEDS    | B  | 24      |
| 8 - 2 STOREY 3 BEDS     | C  | 16      |
| 14 - 2 BED APPARTMENTS  | AP | 14      |
| 4 - 2 1/2 STOREY 4 BEDS | D  | 12      |
|                         |    | 78      |

44 - TOTAL  
78 - CAR PARKING SPACES  
FALCON HOUSE 6000 sq ft

AMENDED PLANS RECEIVED

DATE 07/07/10

320 10 000 1P

REV. CHANGES JUNE 10.  
REV. A VARIOUS CHANGES.

Client  
HARPER HOUSE COMMERCIAL

Job Title  
PROPOSED DEVELOPMENT AT  
WATT ST  
SABDEN

Drawing Title  
SITE PLAN 3 A/B

Scale 1:500 Date APR 10 Drawn LKR

**spa**  
ARCHITECTS

SUNDERLAND PEACOCK  
SUNDERLAND PEACOCK & ASSOCIATES LTD.  
HAZELMERE, PIMLICO ROAD, CLITHEROE  
LANCASHIRE, BB7 2AG  
T 01200 423178 F 01200 427328  
E info@sunderlandpeacock.com  
www.sunderlandpeacock.com



3906 - 35 A/B