


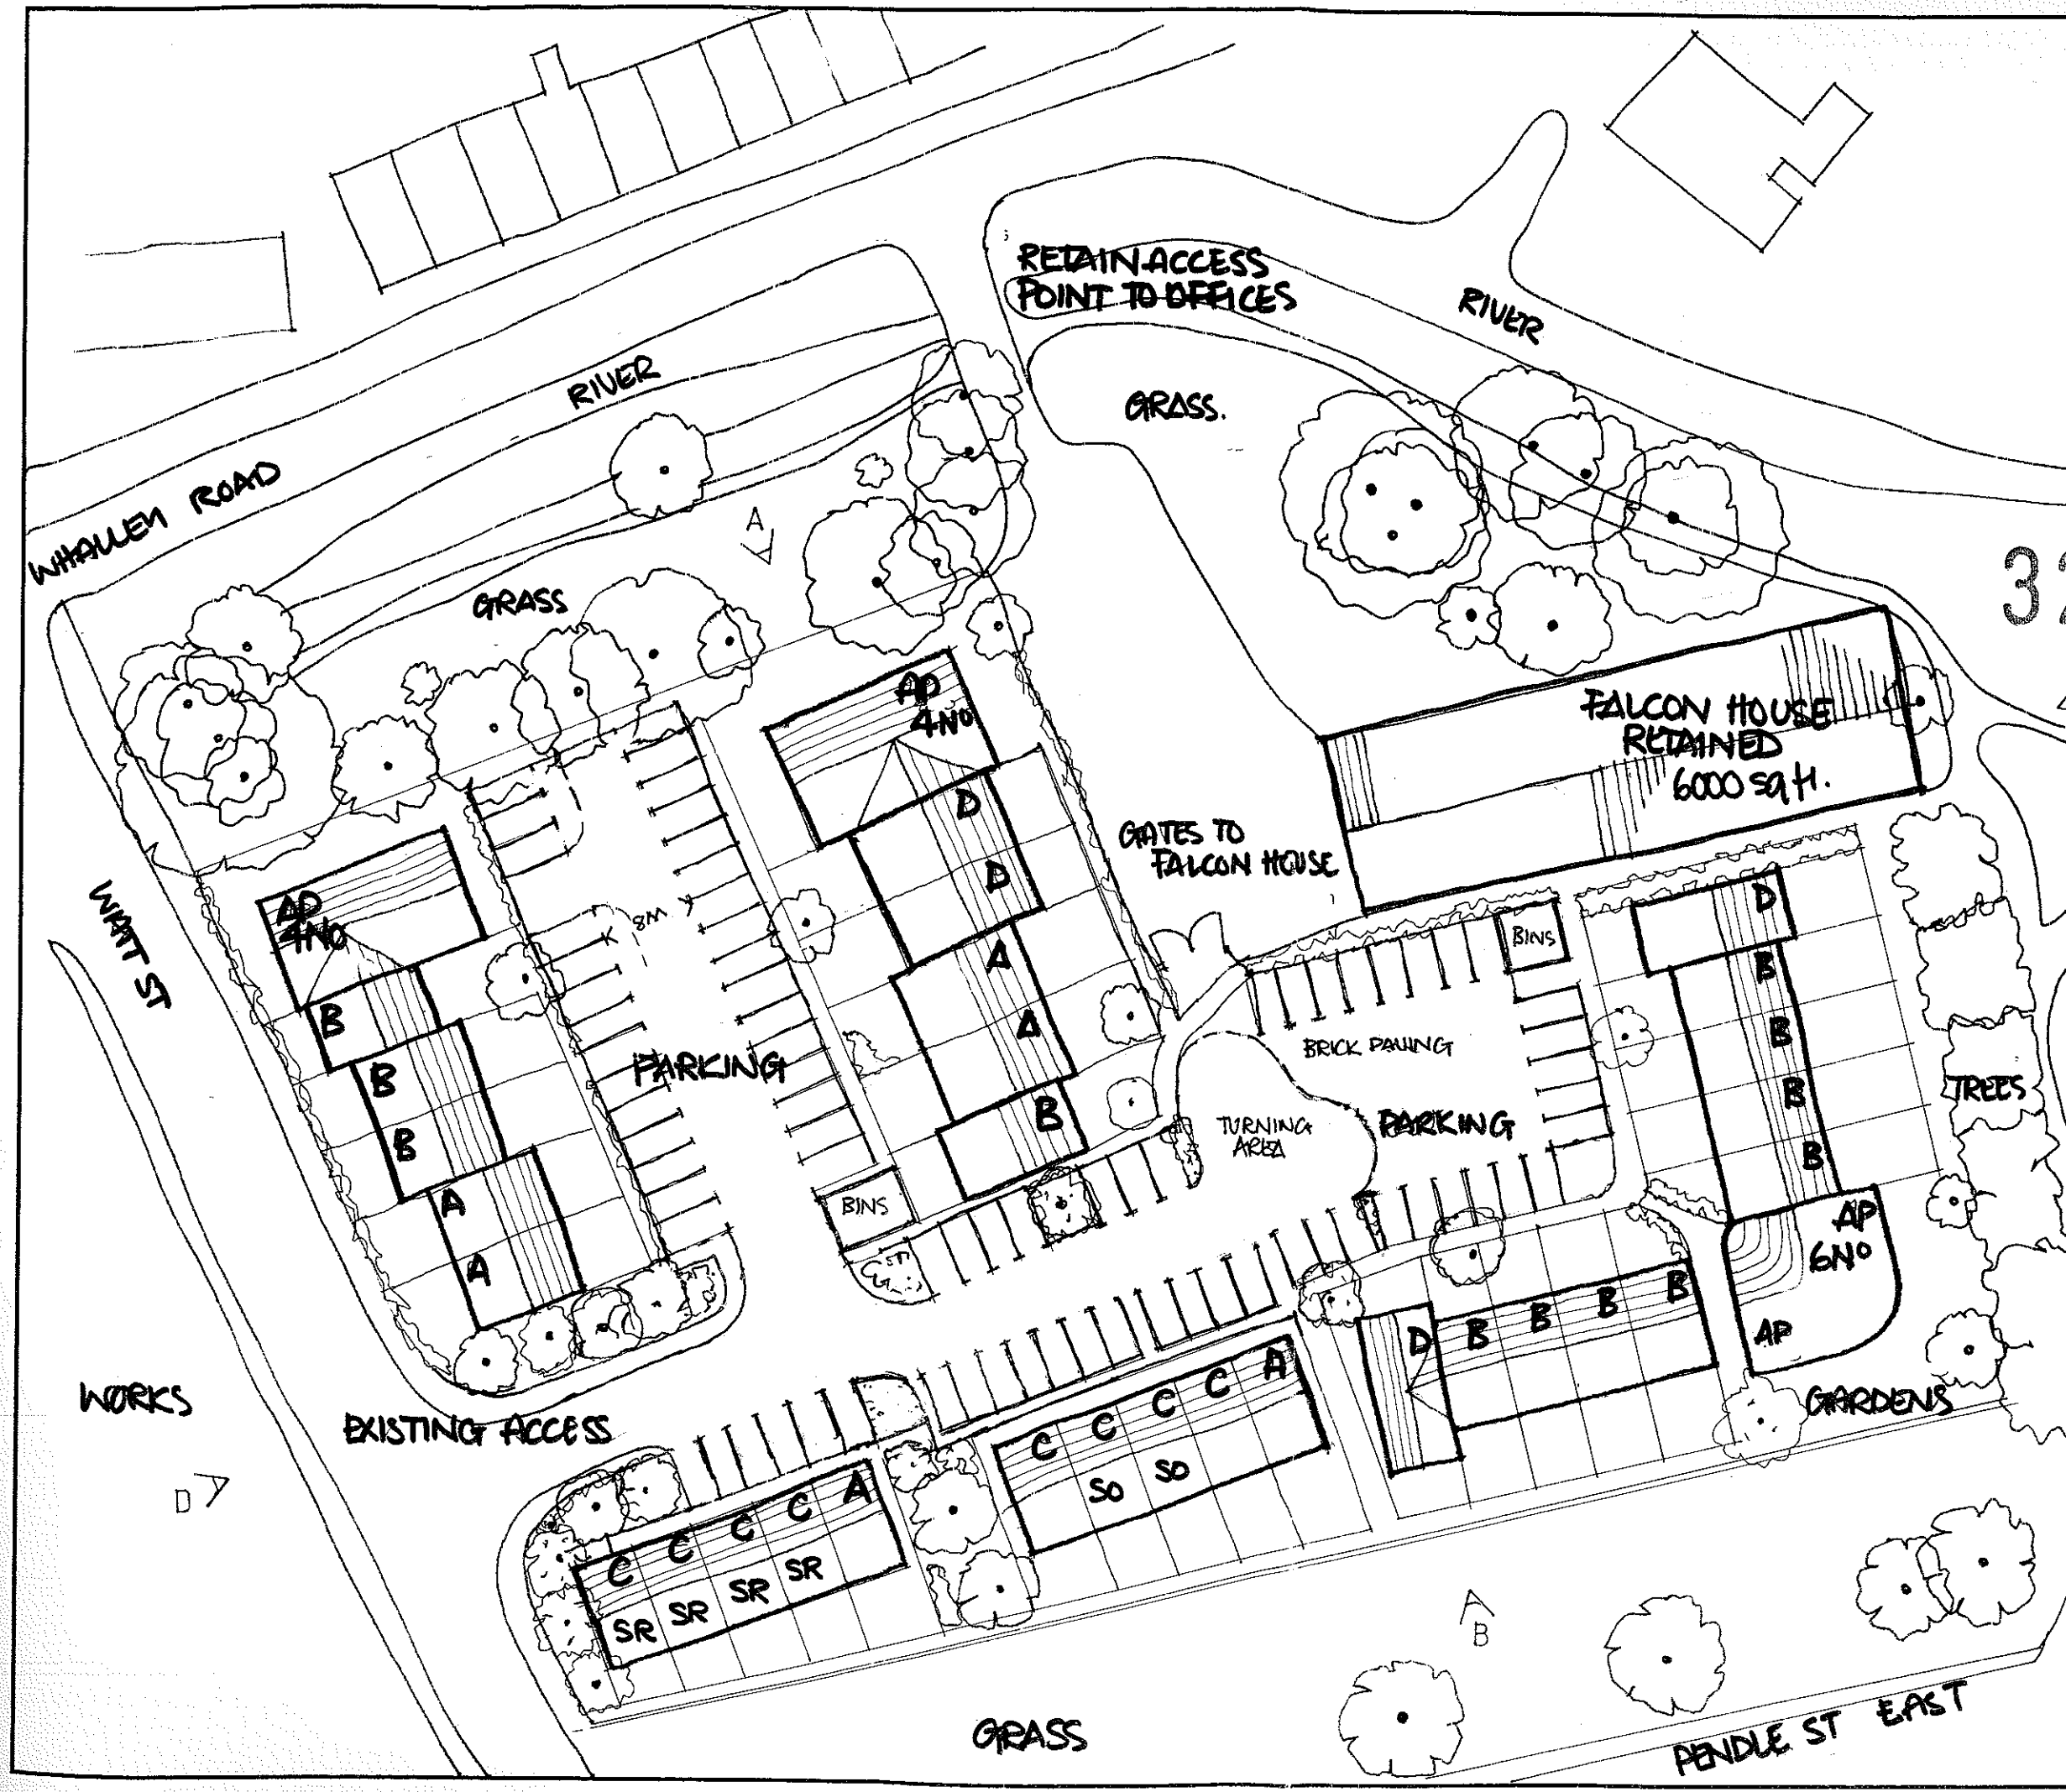

Schedule		Parking
6 - 2 1/2 STOREY 3 BEDS	A	12
12 - 3 STOREY 3 BEDS	B	24
8 - 2 STOREY 3 BEDS	C	16
14 - 2 BED APPARTMENTS	AP	14
4 - 2 1/2 STOREY 4 BEDS	D	12
		78
44 - TOTAL		
76 - CAR PARKING SPACES		
FALCON HOUSE 6000 sq ft		
SR SOCIAL RENTED (AFFORDABLE)		4No
SO SHARED OWNERSHIP		2No

320100001P

REV. C. Various changes Oct 10
 REV. B. changes June 10
 REV. A. VARIOUS CHANGES.

Client	
HARPER HOUSE COMMERCIAL	
Job Title	
PROPOSED DEVELOPMENT AT WATT ST	
SABDEN	
AMENDED PLANS RECEIVED	
DATE 20/10/10	
Drawing Title	
SITE PLAN 3C.	
Scale 1:500	Date APR 10
Drawn LKR	
SUNDERLAND PEACOCK SUNDERLAND PEACOCK & ASSOCIATES LTD HAZELMERE, PIMLICO ROAD, CLITHEROE LANCASHIRE, BB7 2AG T 01200 423178 F 01200 427328 E info@sunderlandpeacock.com www.sunderlandpeacock.com	
3906 35 A/B/C	