

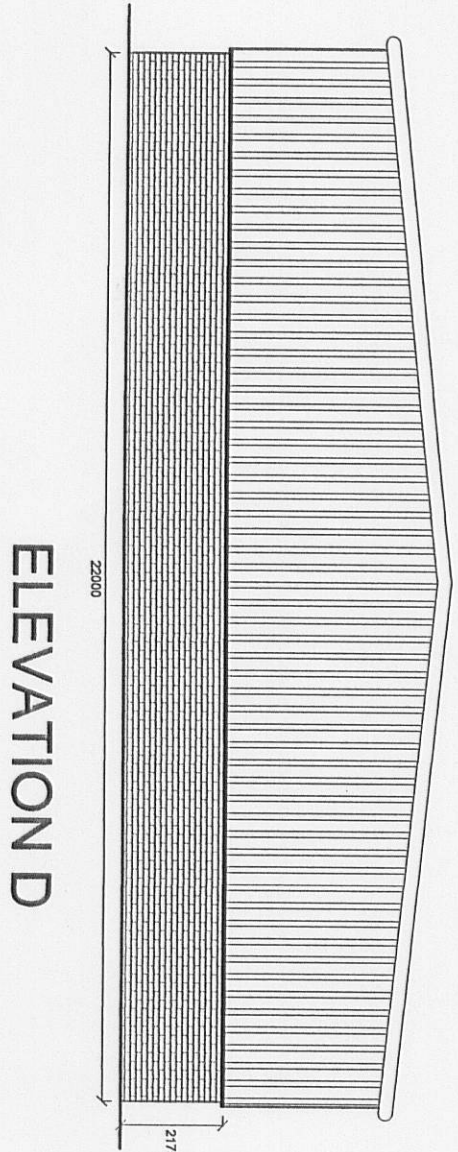
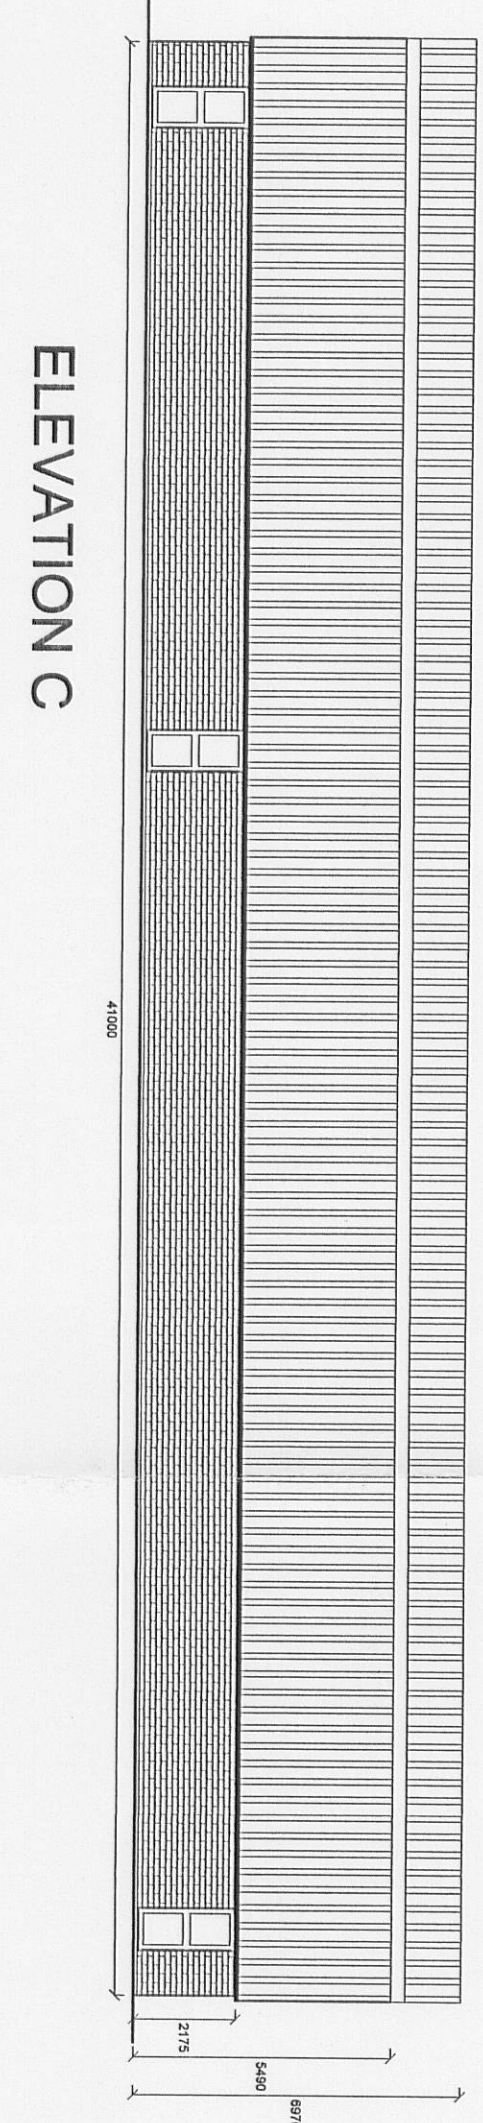
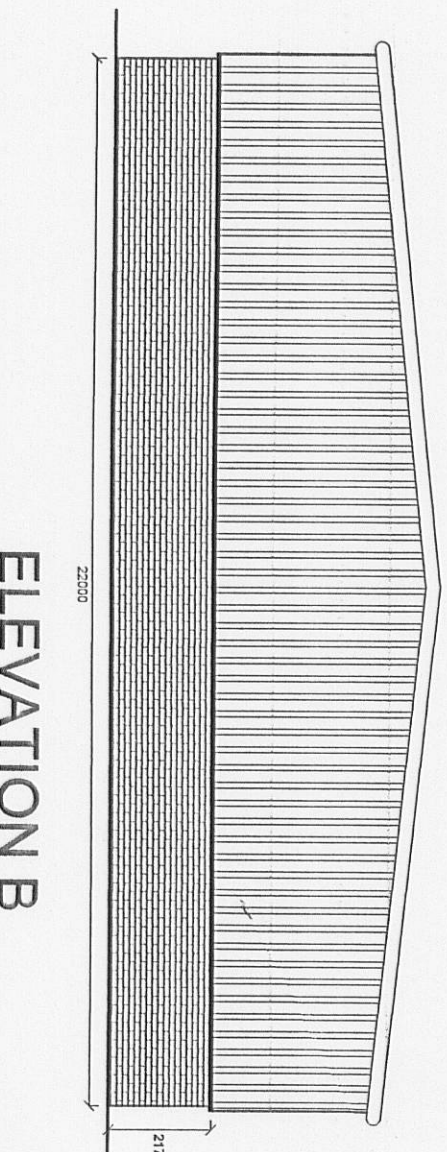
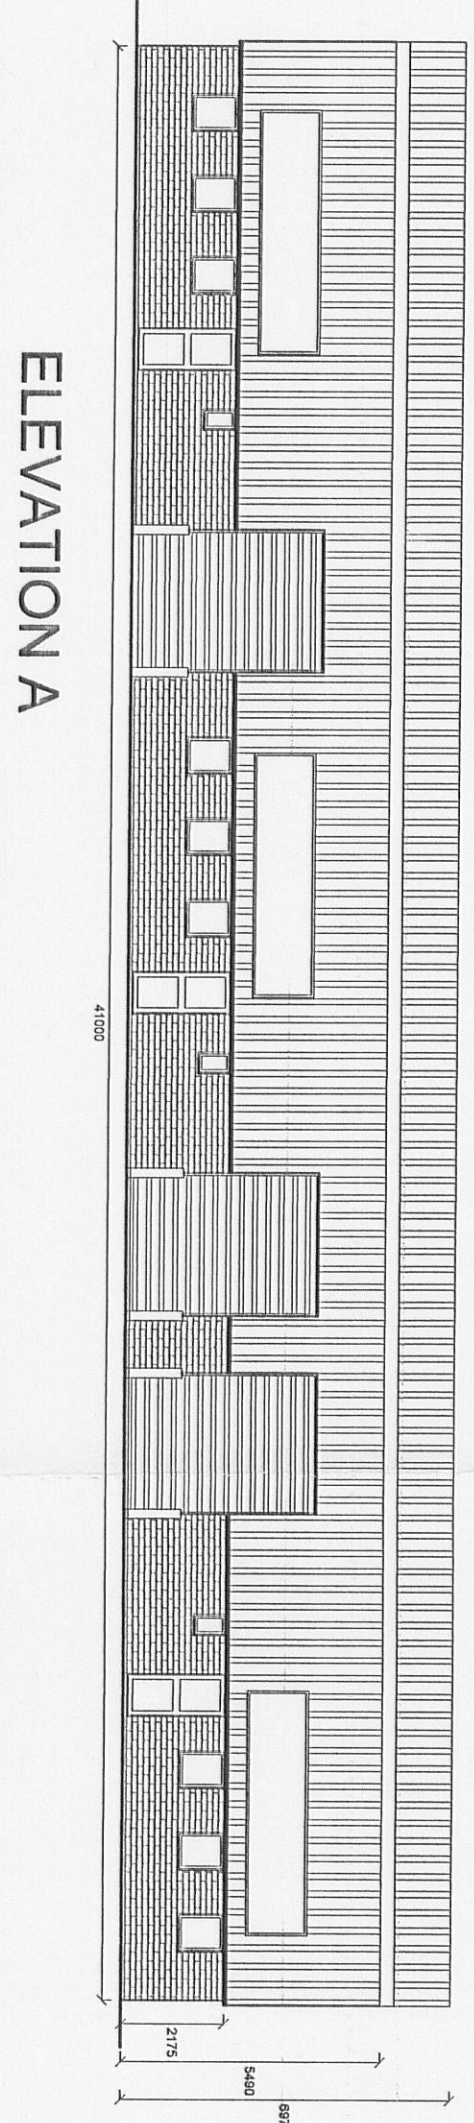
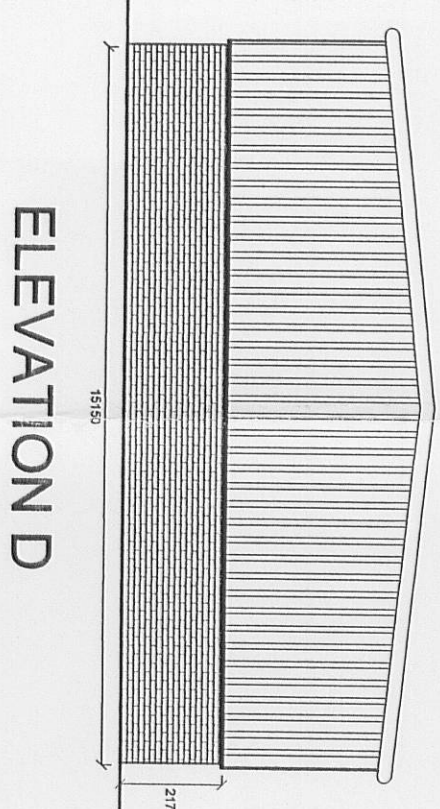
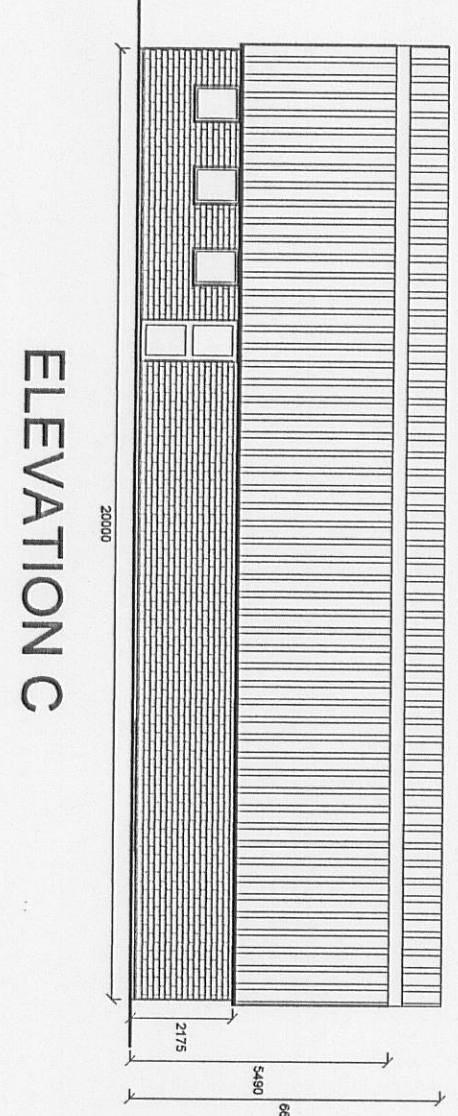


BUILDING A - 900m2

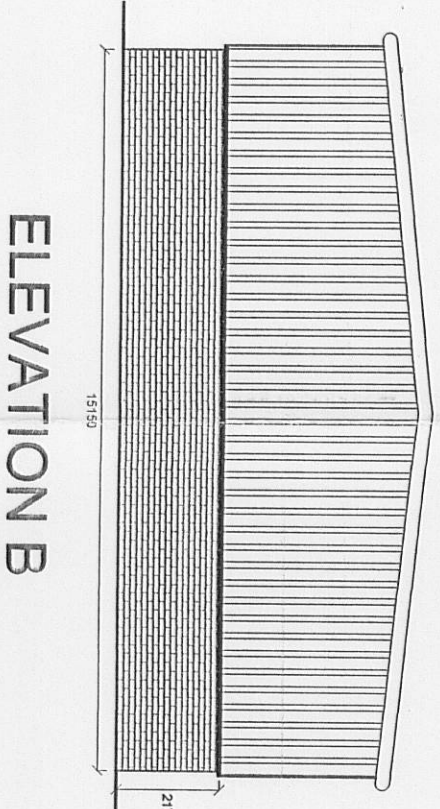

BUILDING C - 300m2

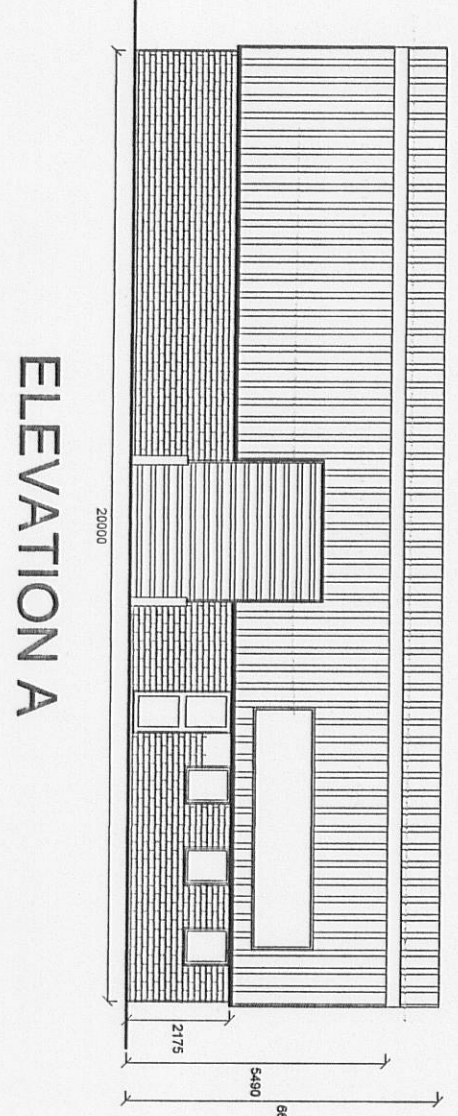

Notes:

All work is to be carried out to the latest current British standards Codes of Practice and recognised working practices.

All work and materials should comply with Health and Safety legislation.





All work and materials to be approved by the Design Authority Building Control Officer.

All dimensions are in millimetres unless where explicitly shown otherwise.

The contractor should check and certify all dimensions as work proceeds and notify the architect of any discrepancies.

Do not scale off the drawings, if in doubt ask.

BUILDING D - 300m2

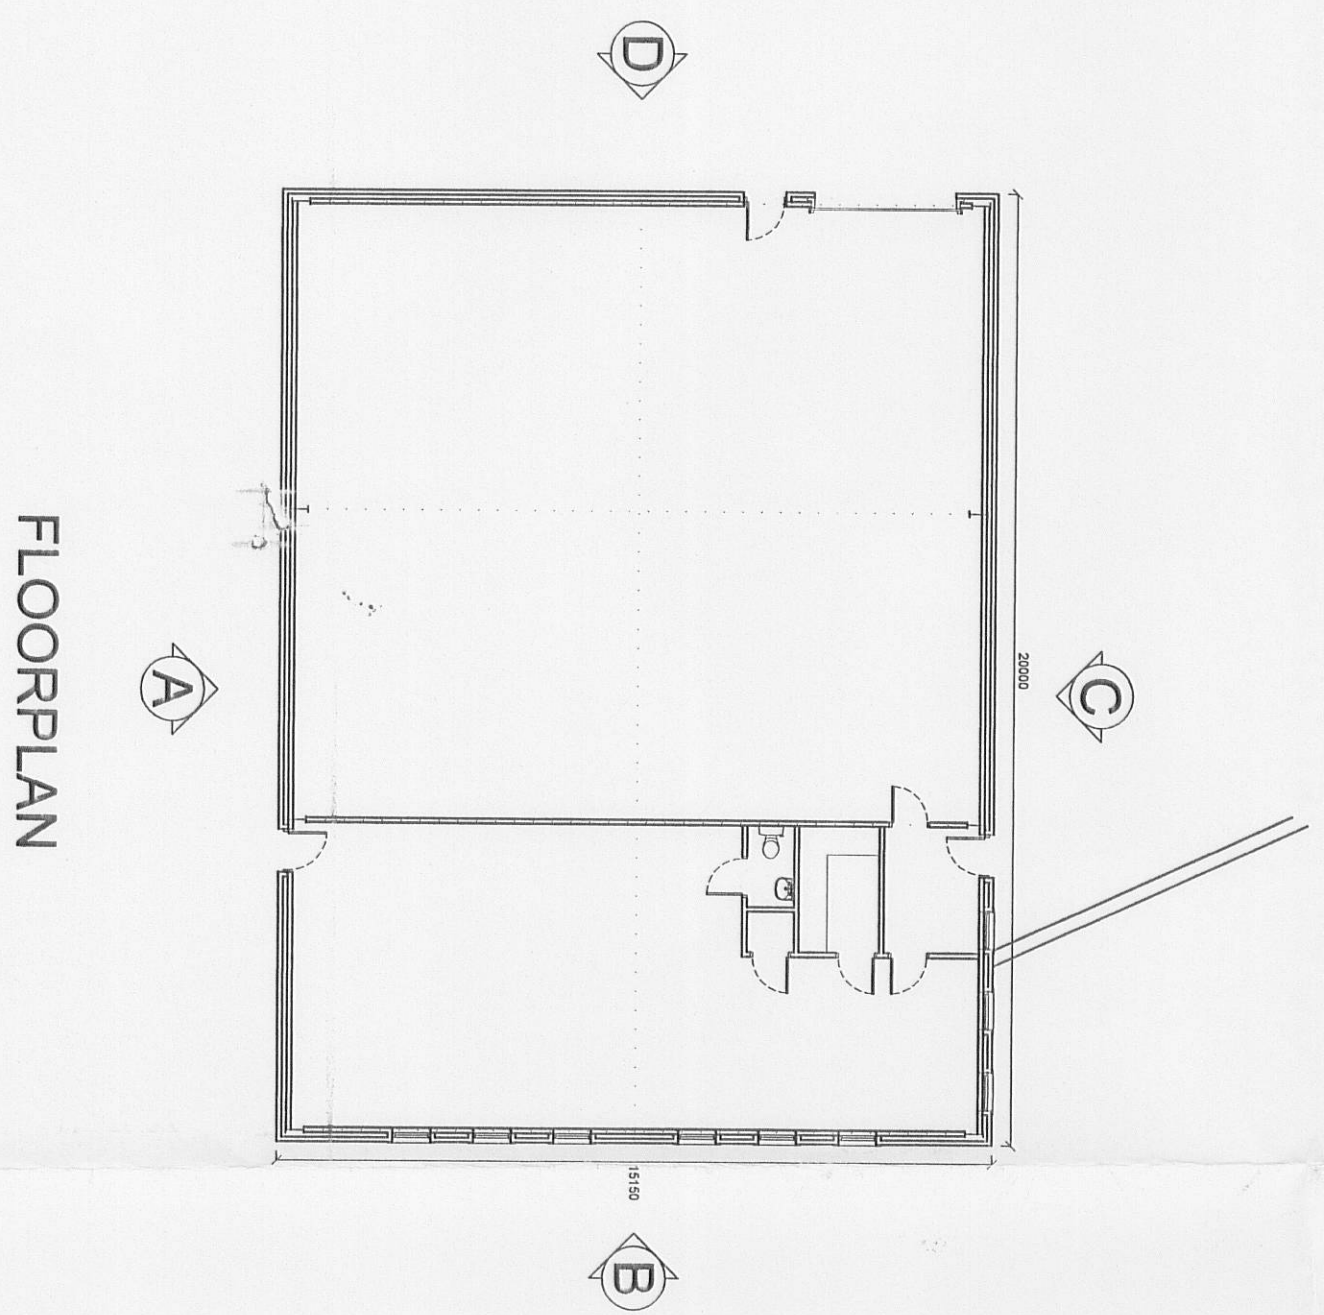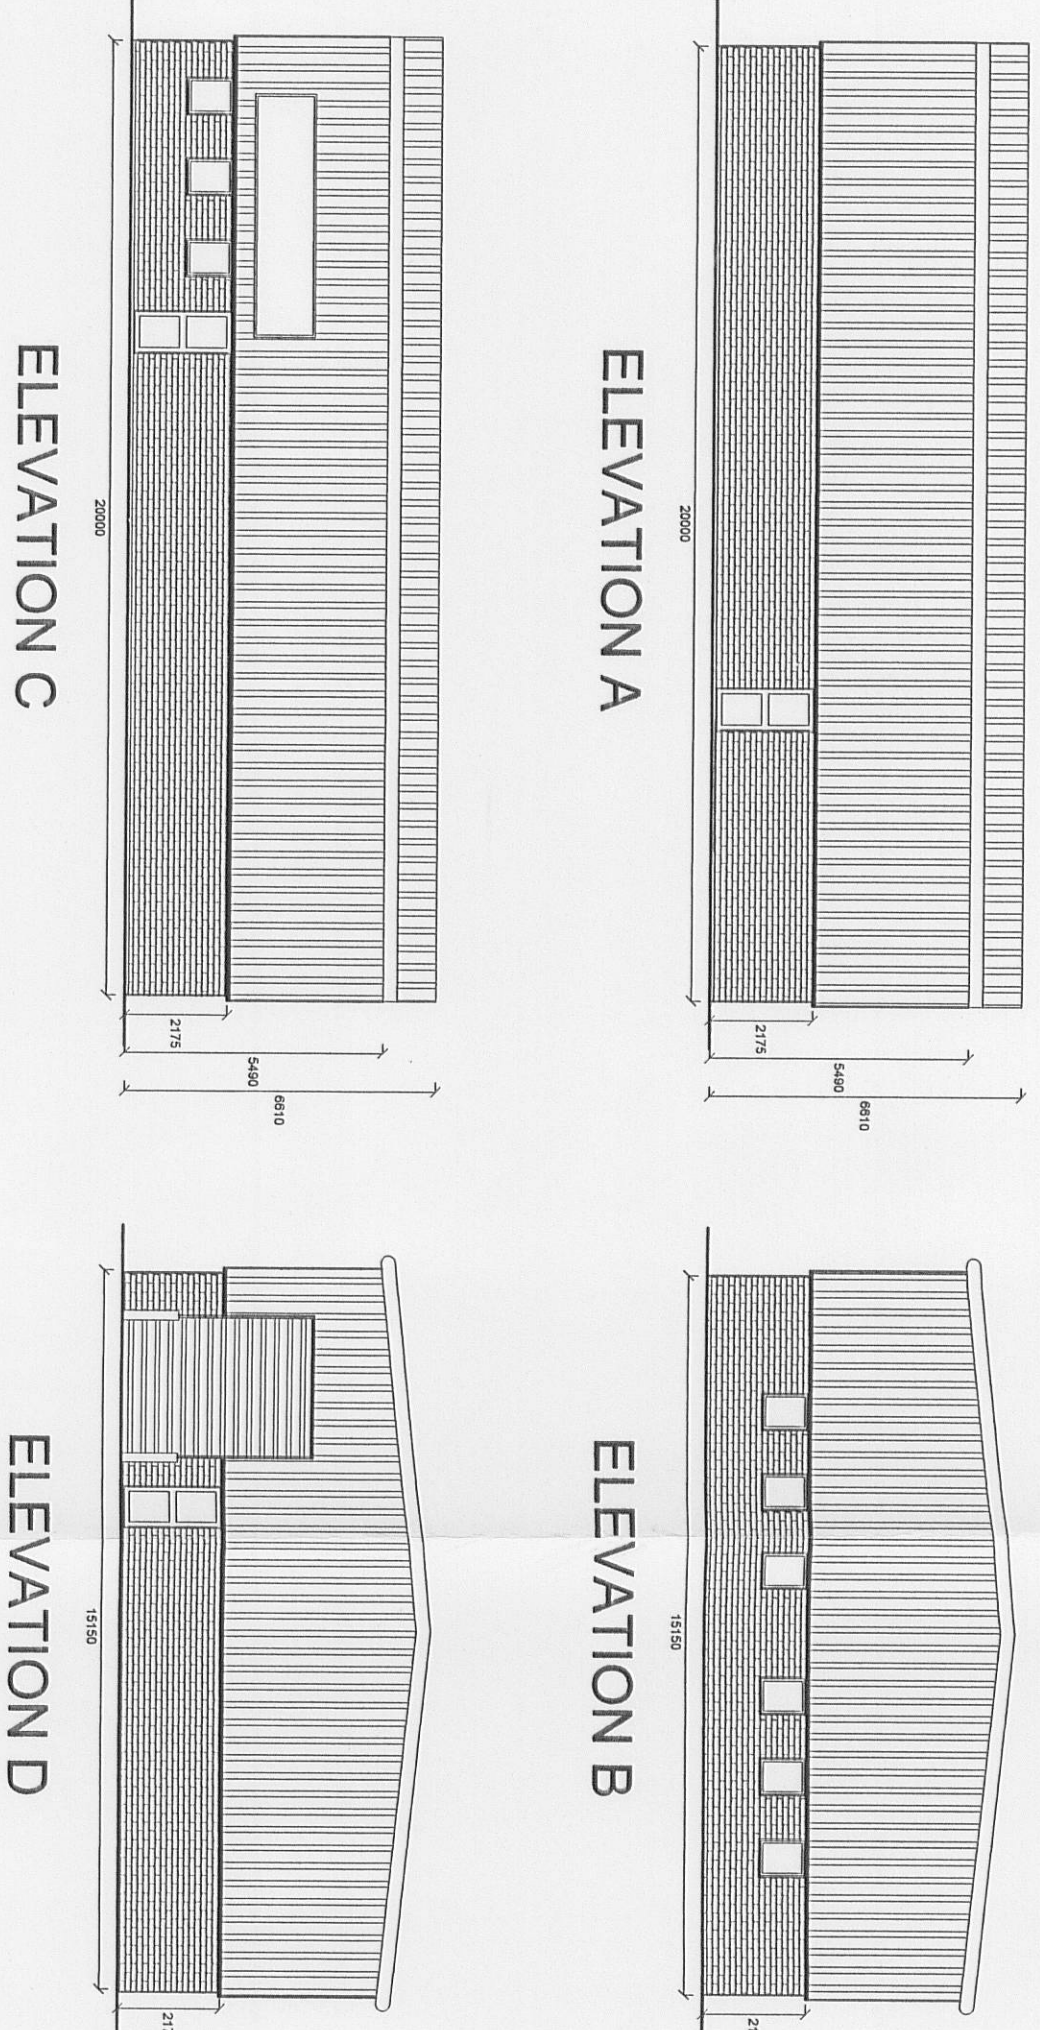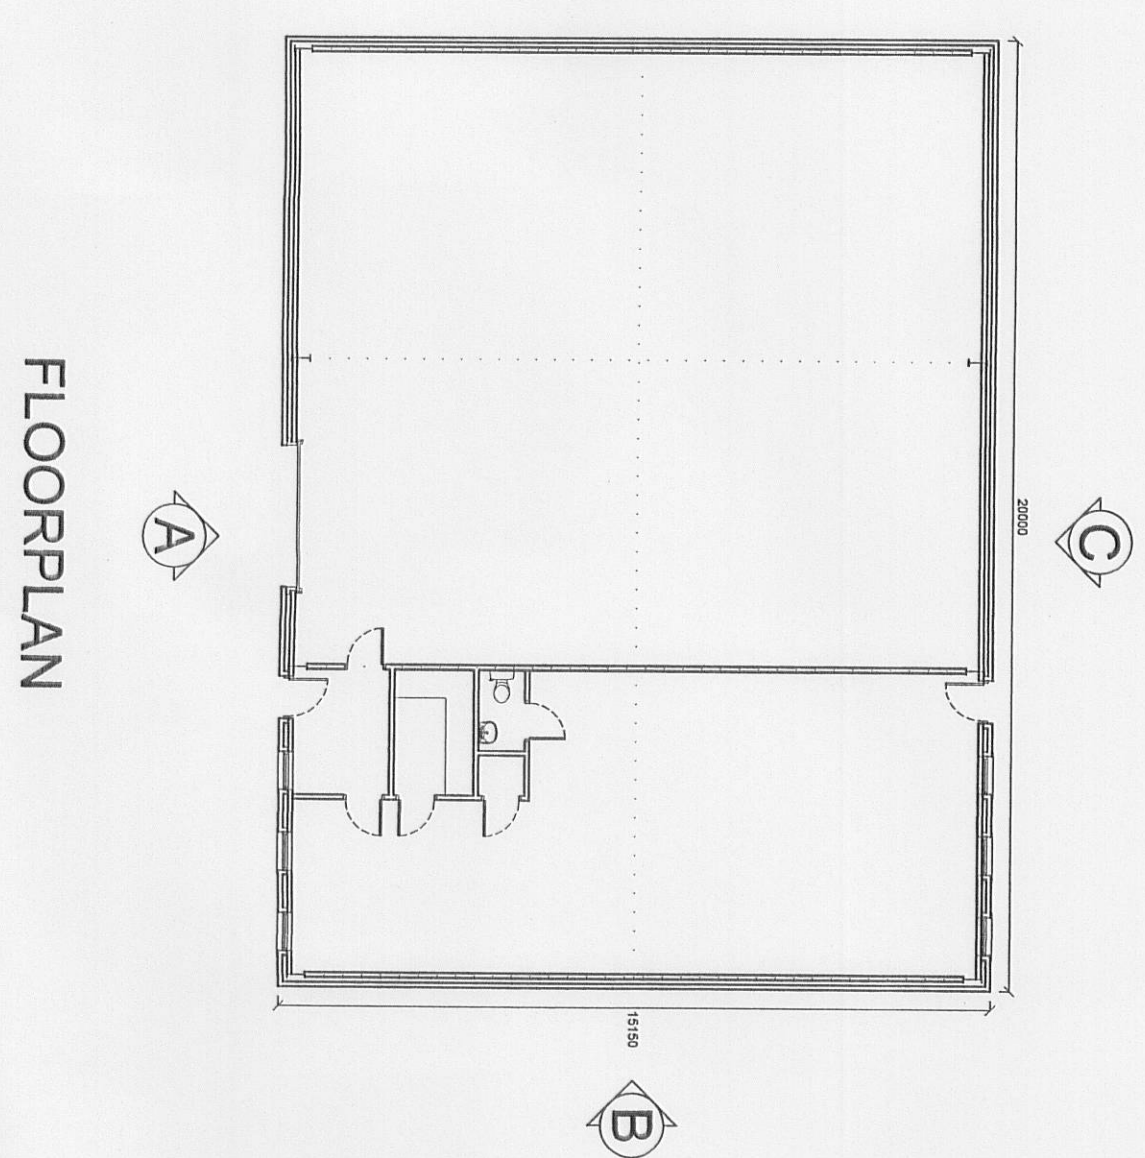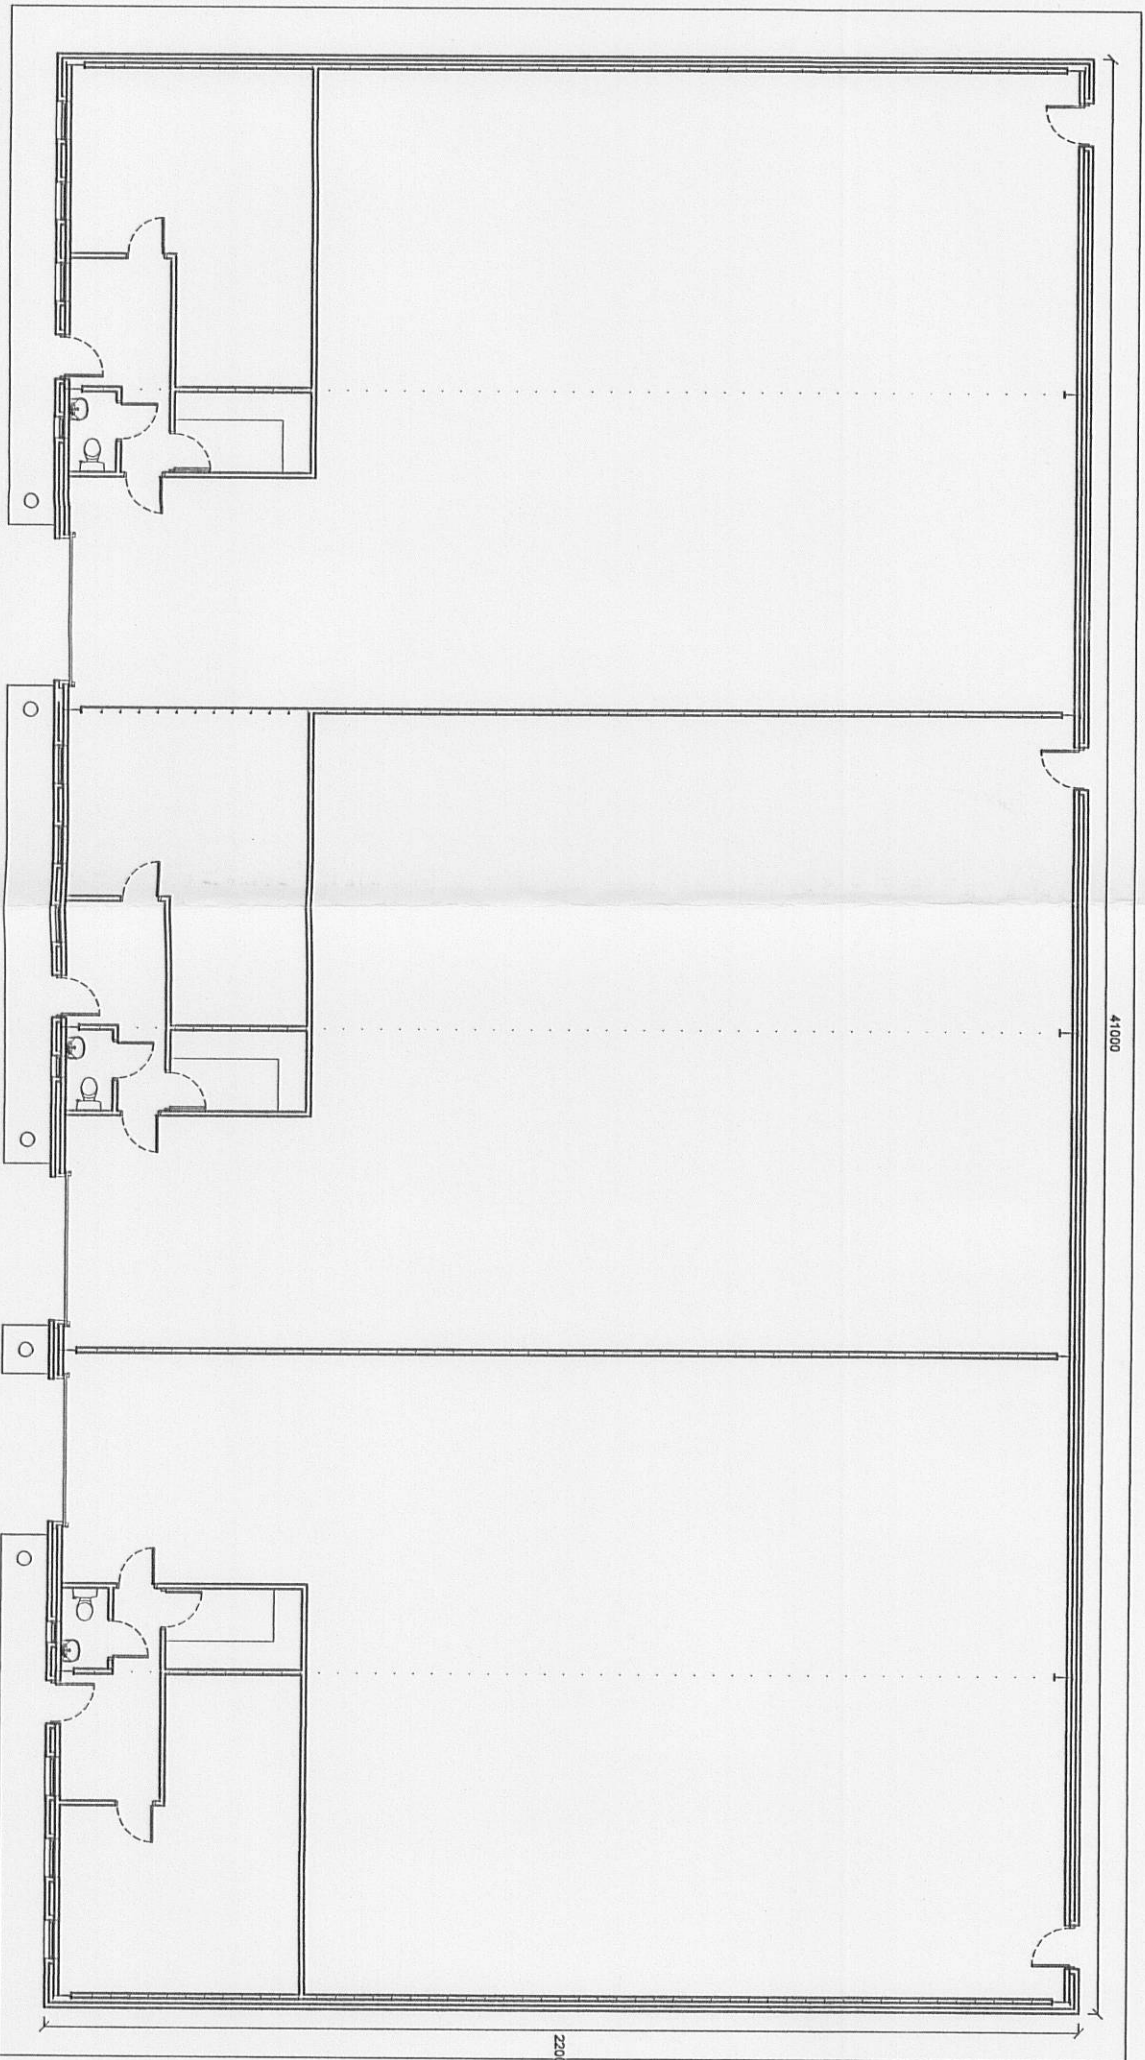

SITE PLAN - 1:500



LOCATION PLAN - 1:1250



Amendment A: General layout rework in line with clients requirements

Alan Kinder Associates
Town Planning and
Development Consultants
79 Manchester Road
Burnley
Lancashire BB11 1JY
T: 01282 453938
M: 07977 545580
F: 01282 452875



Title: Proposed Development
Land at Salthill Industrial Estate
Clitheroe

PROPOSED PLANS AND ELEVATIONS

3 201000 1

Project No: JACKS/01A Dwg 02	Drawn: RJ
Client: Mr Jackson	
Date: 27.11.09	Scale: 1:100
Amendments:	A