
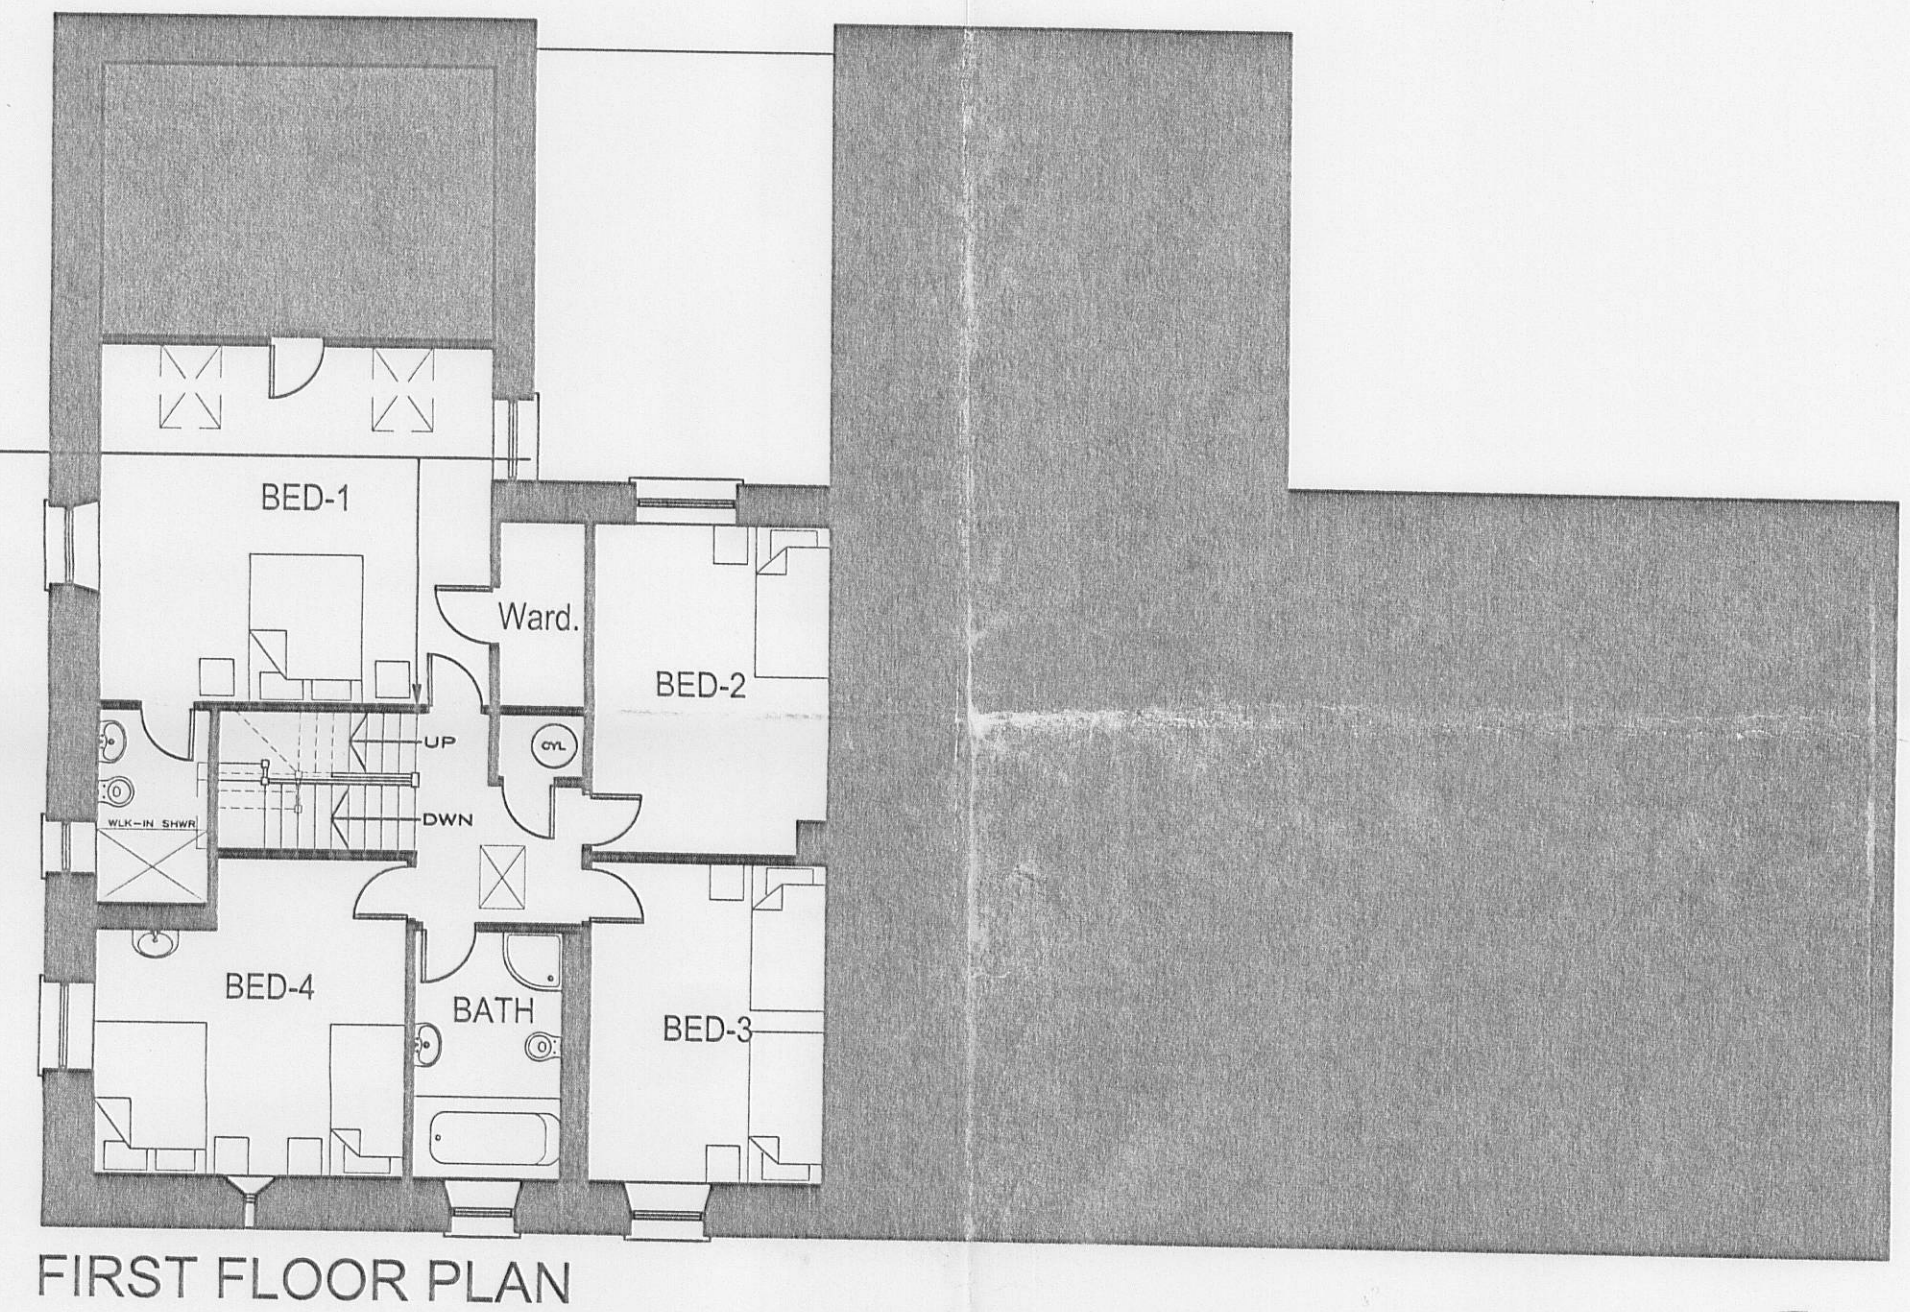
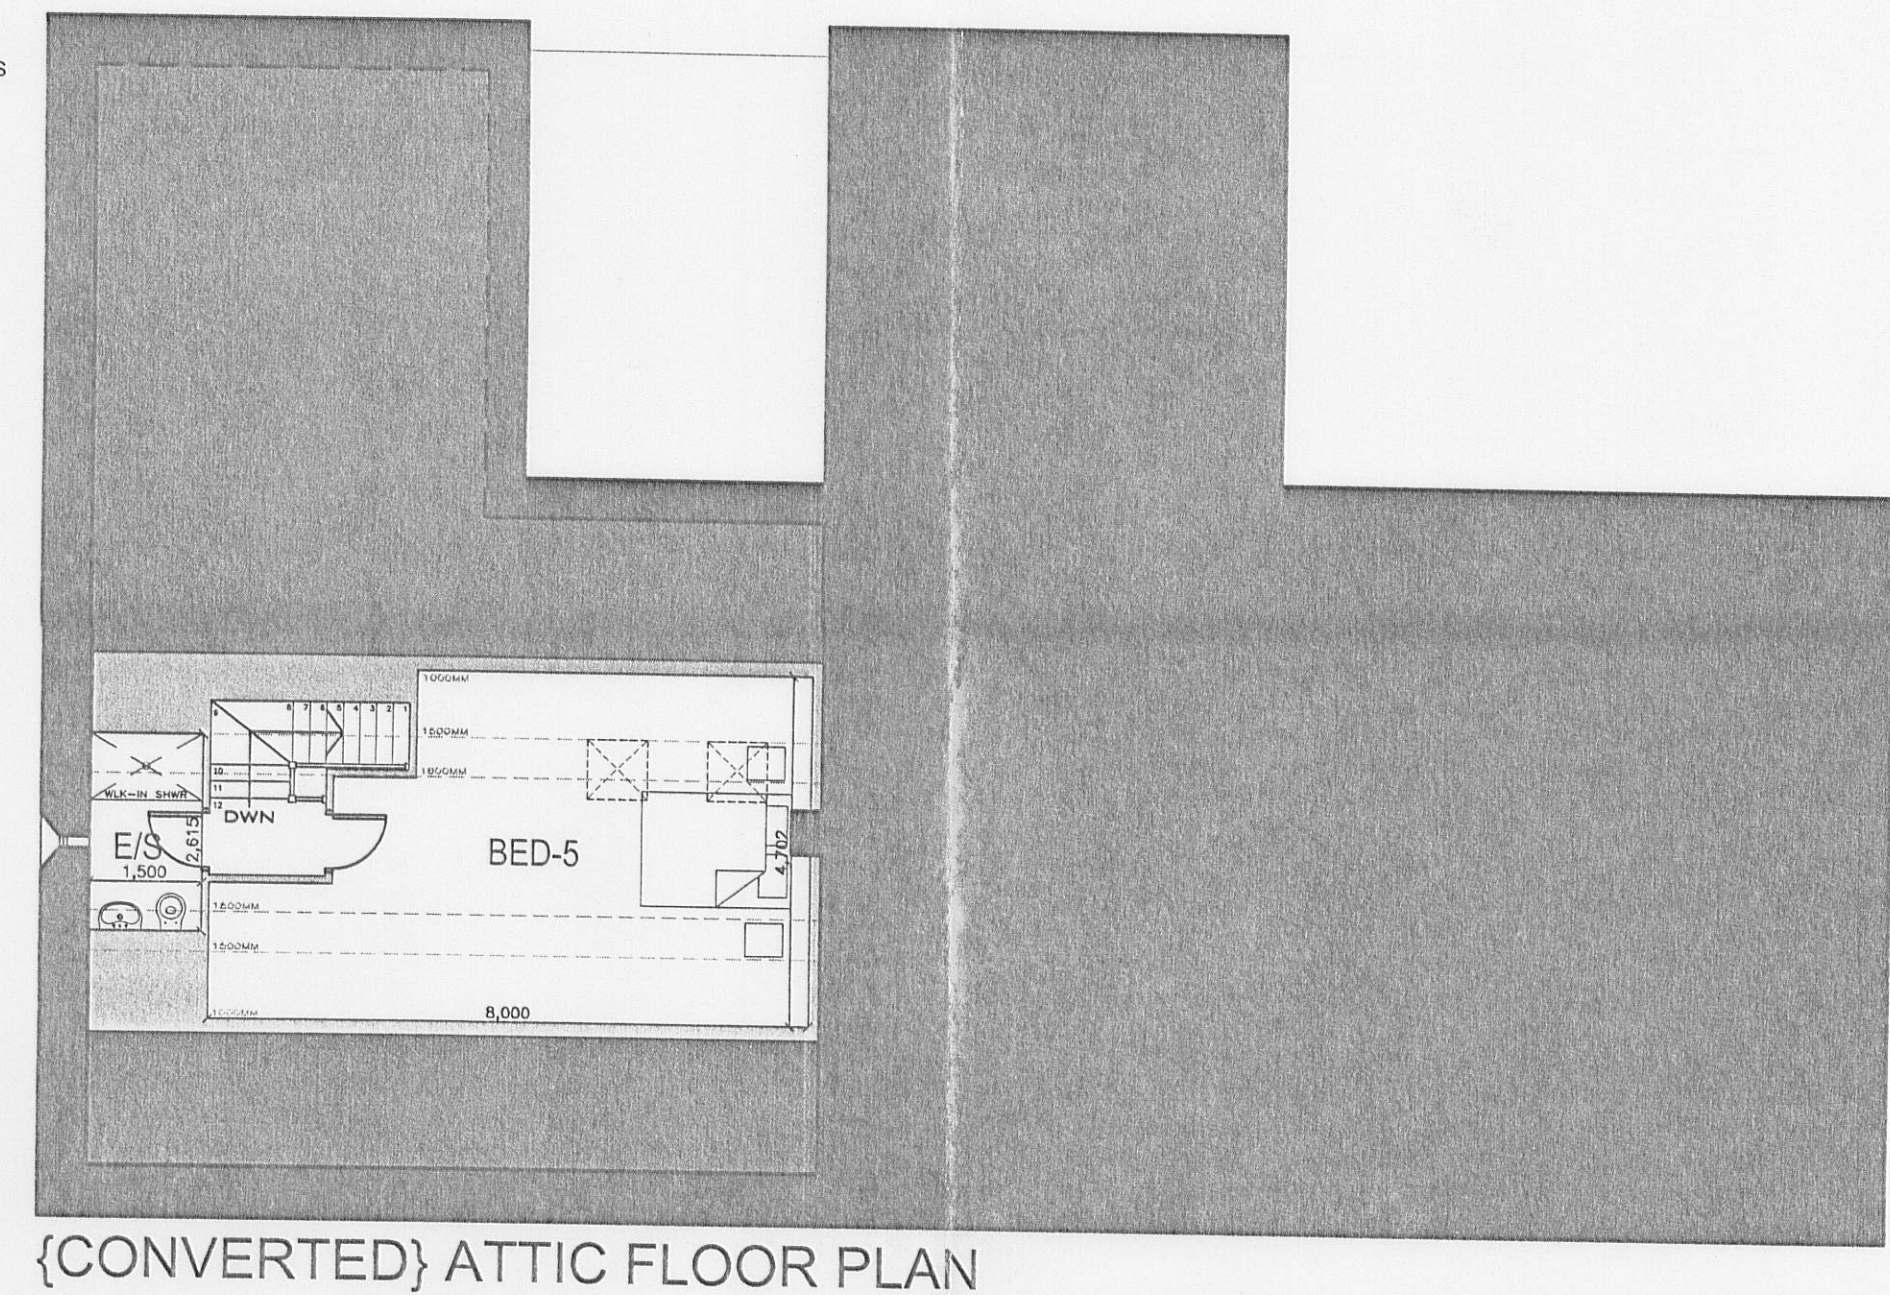
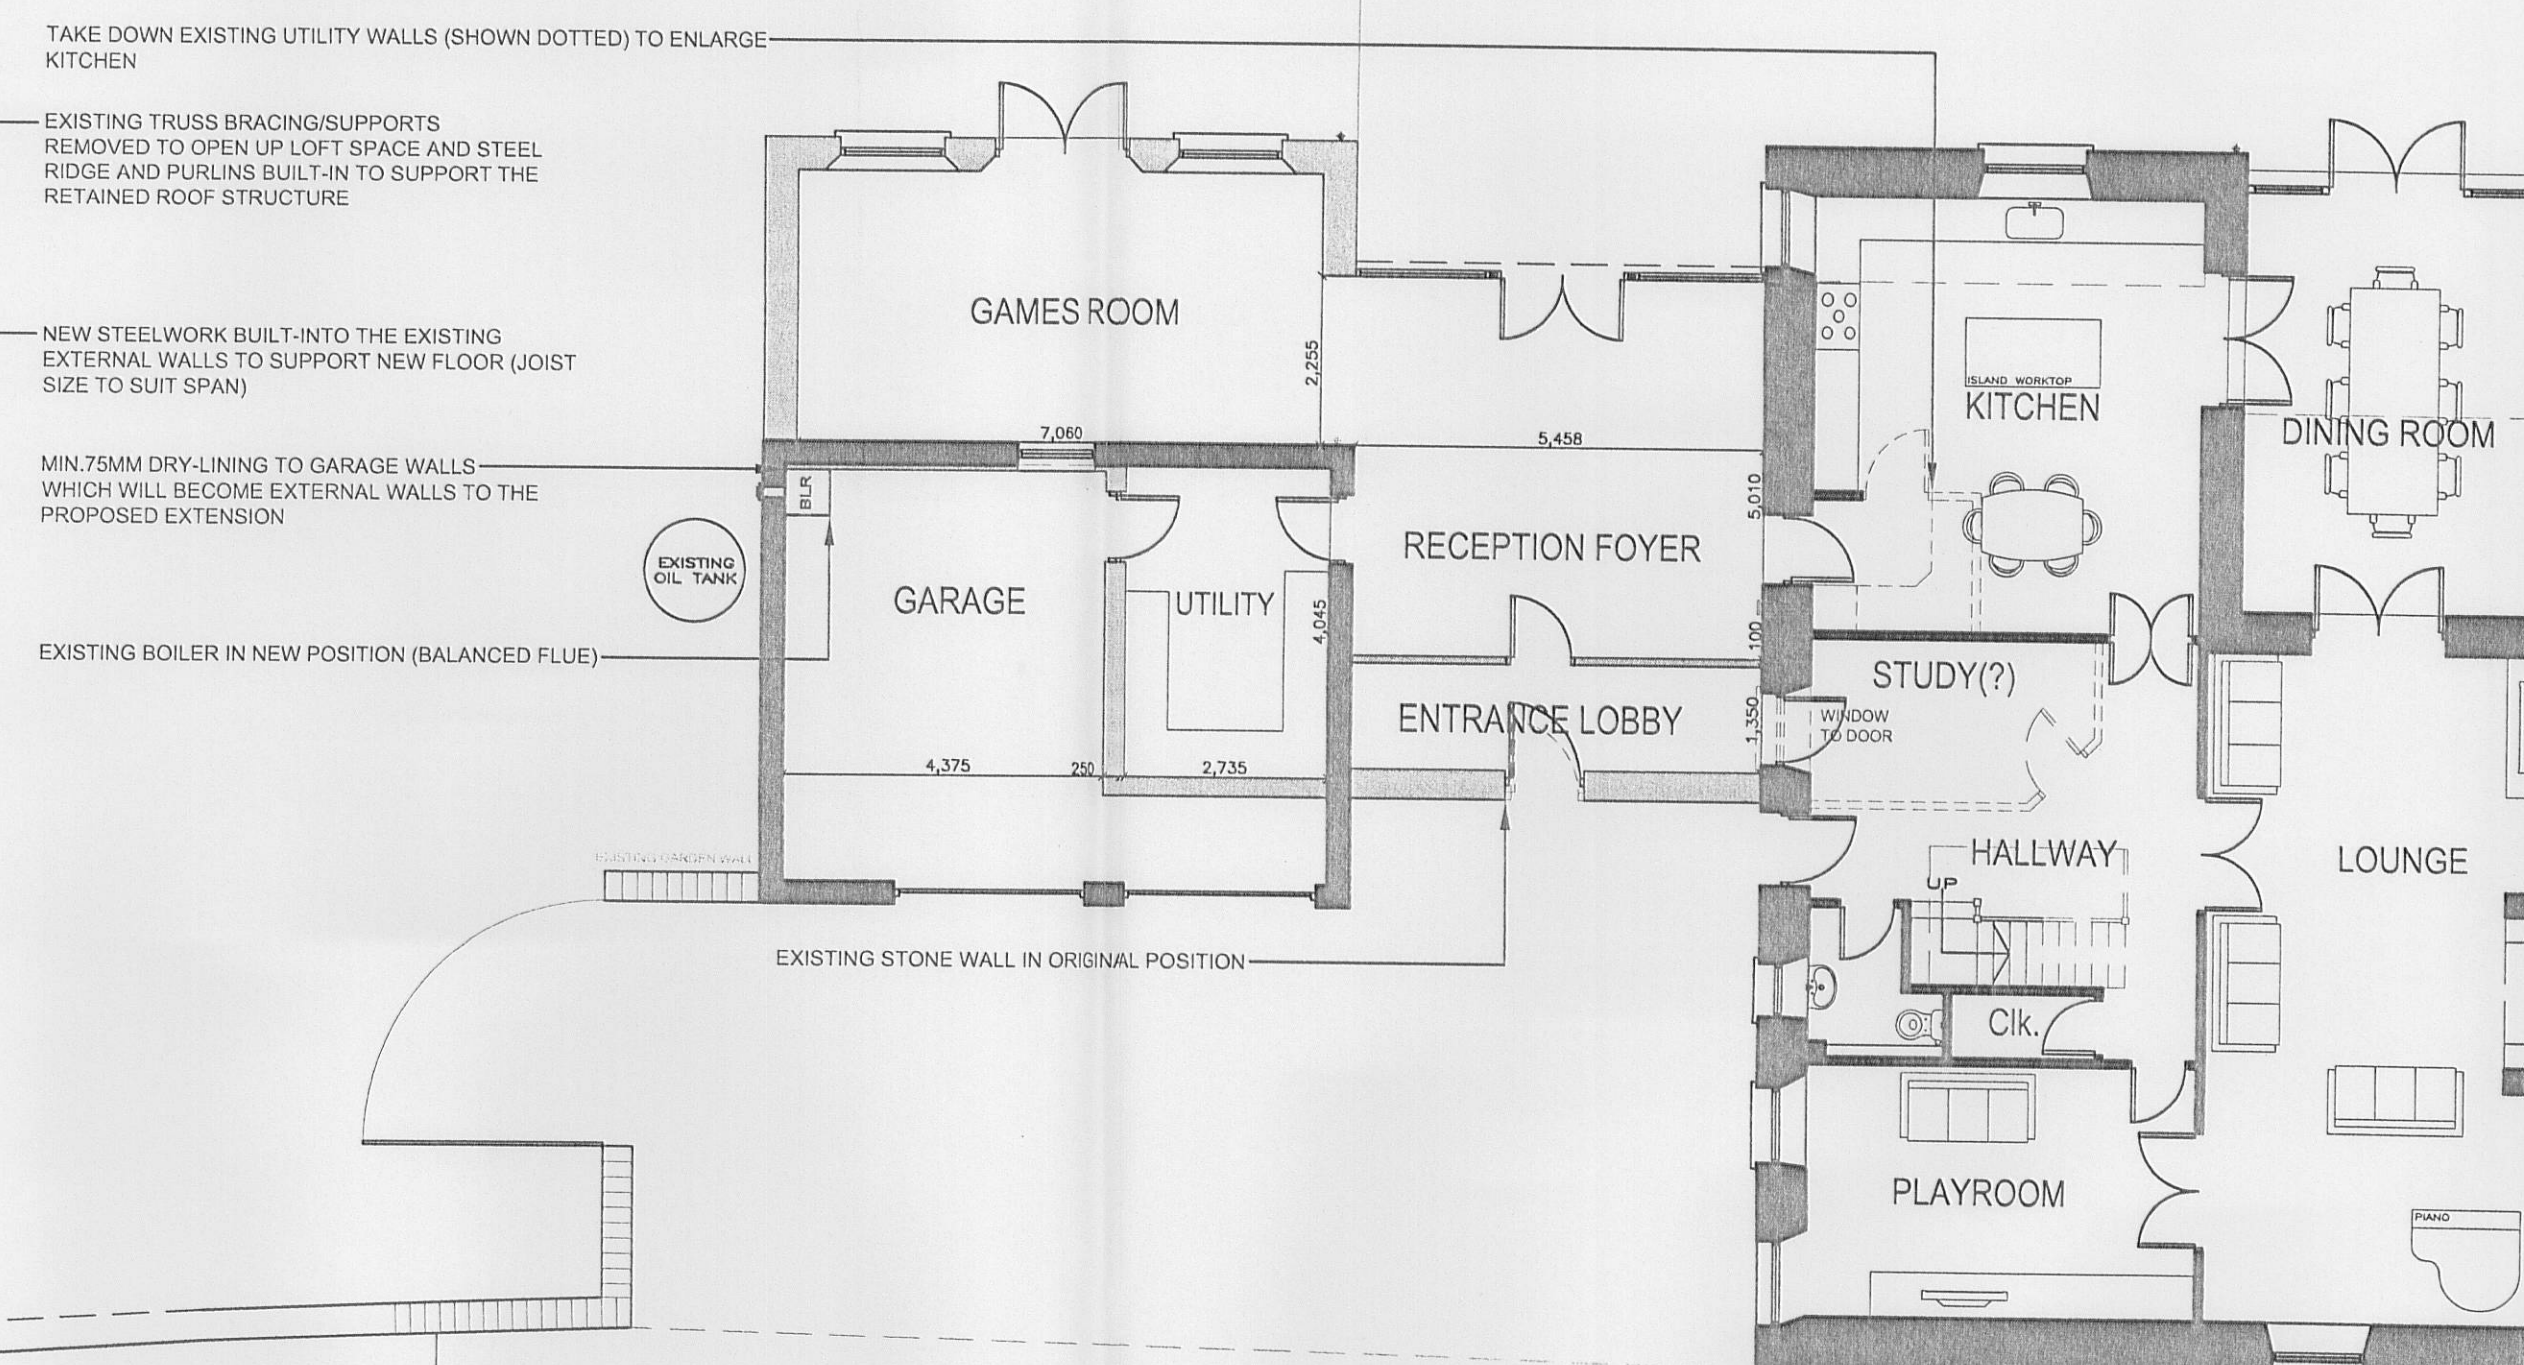
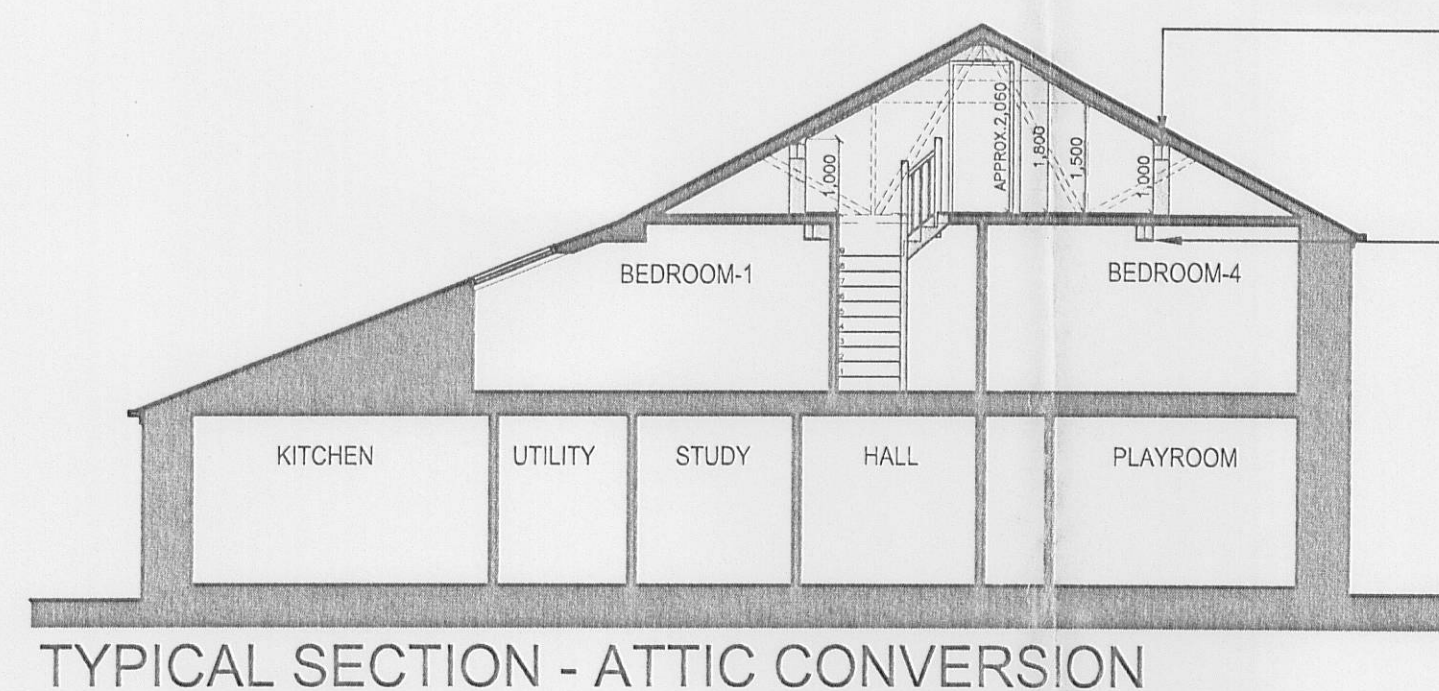
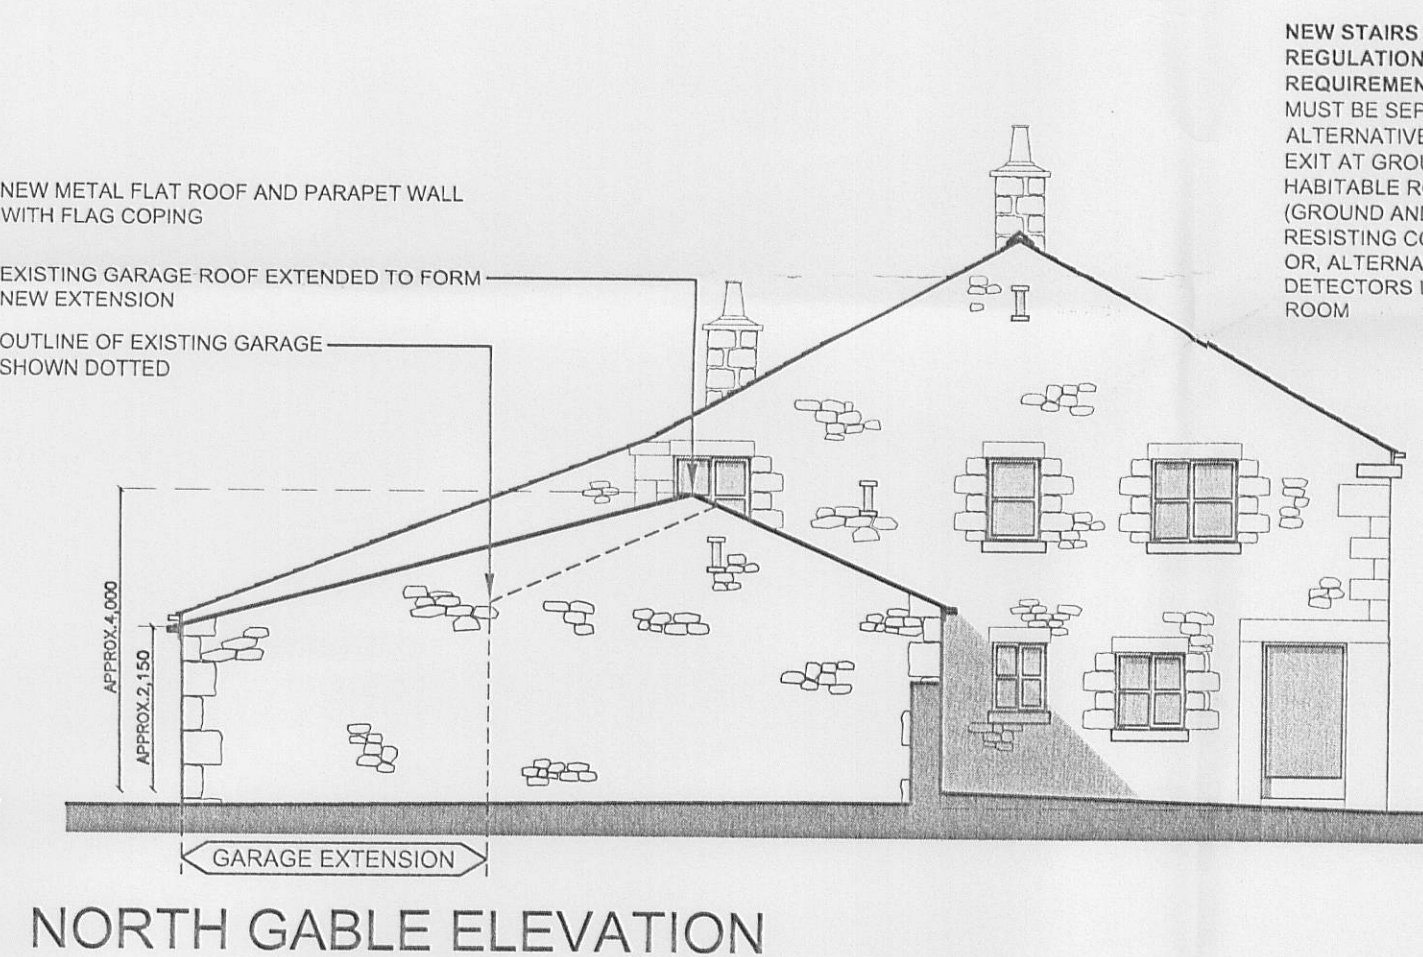
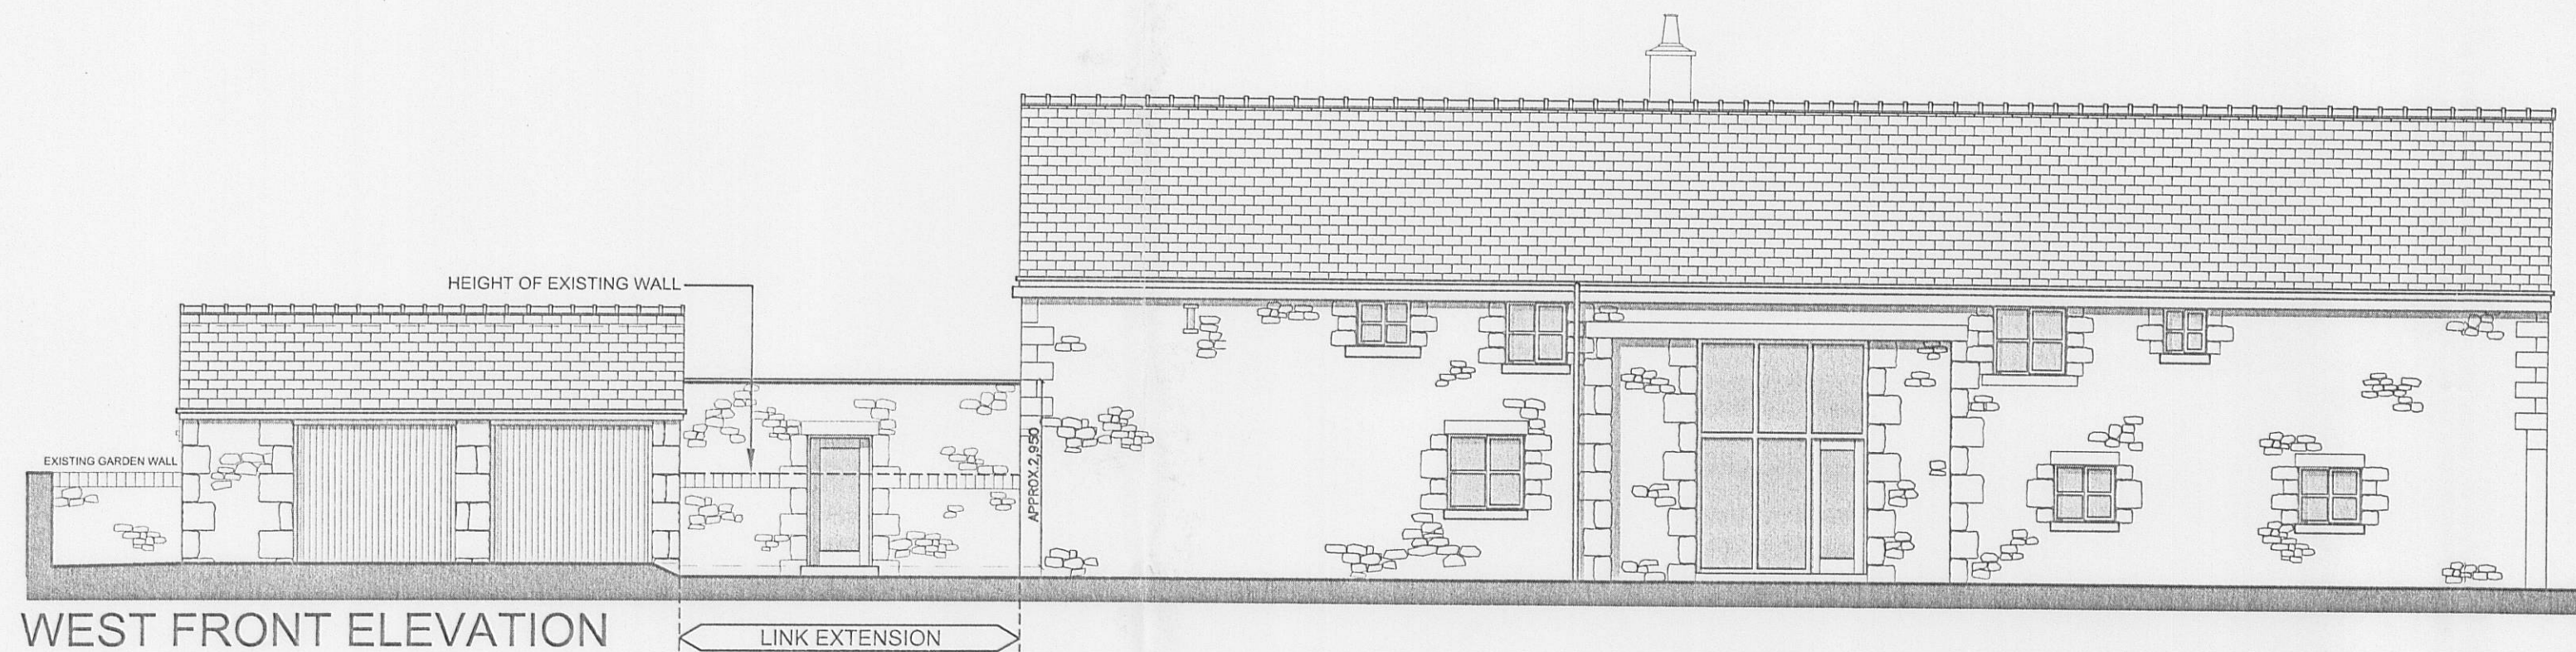


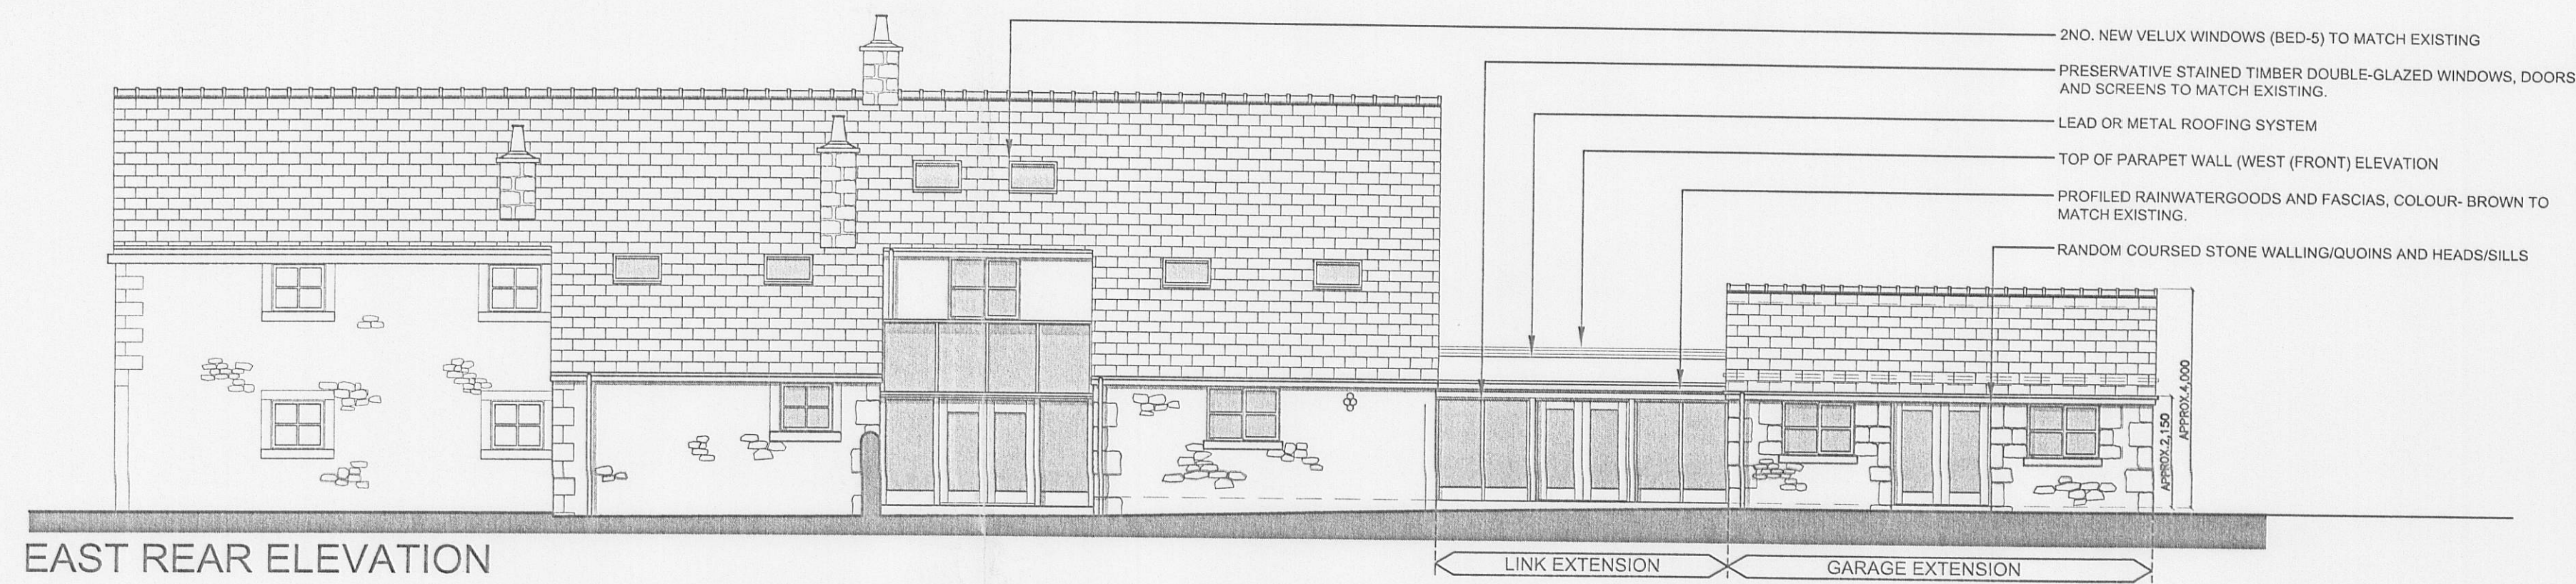

320100021P

F	Alternative glazing options 1/2 (front elevation) removed	JM	02/10
E	Alternative glazing options 1/2 (front elevation) added	JM	02/10
D	General amendments as req'd by Local Authority Planning Dept	JM	02/10
C	General amendments prior to submission of Planning Application	JM	01/10
B	General amendments relating to client planning requirements	JM	12/09
A	General Amendments relating to client requirements	JM	10/09
rev		sig	date

☐ MICHAEL RAYNER ☐
☐ ☐ ASSOCIATES ☐ ☐
· A · R · C · H · I · T · E · C · T · S ·

☐ 44-46 BERRY LANE LONGRIDGE ☐
PRESTON LANCASHIRE PR3 3JJ
☐ tel 01772 784406 fax 01772 782898 ☐

project
Oak Barn
Norcross Farm
Hothersall Lane
Hothersall PR3 2XB

drawing OUTLINE

SKETCH PROPOSALS

scale 1:100	date 08'09	drawn JM
-----------------------	----------------------	--------------------

number		rev
1287	02	E