


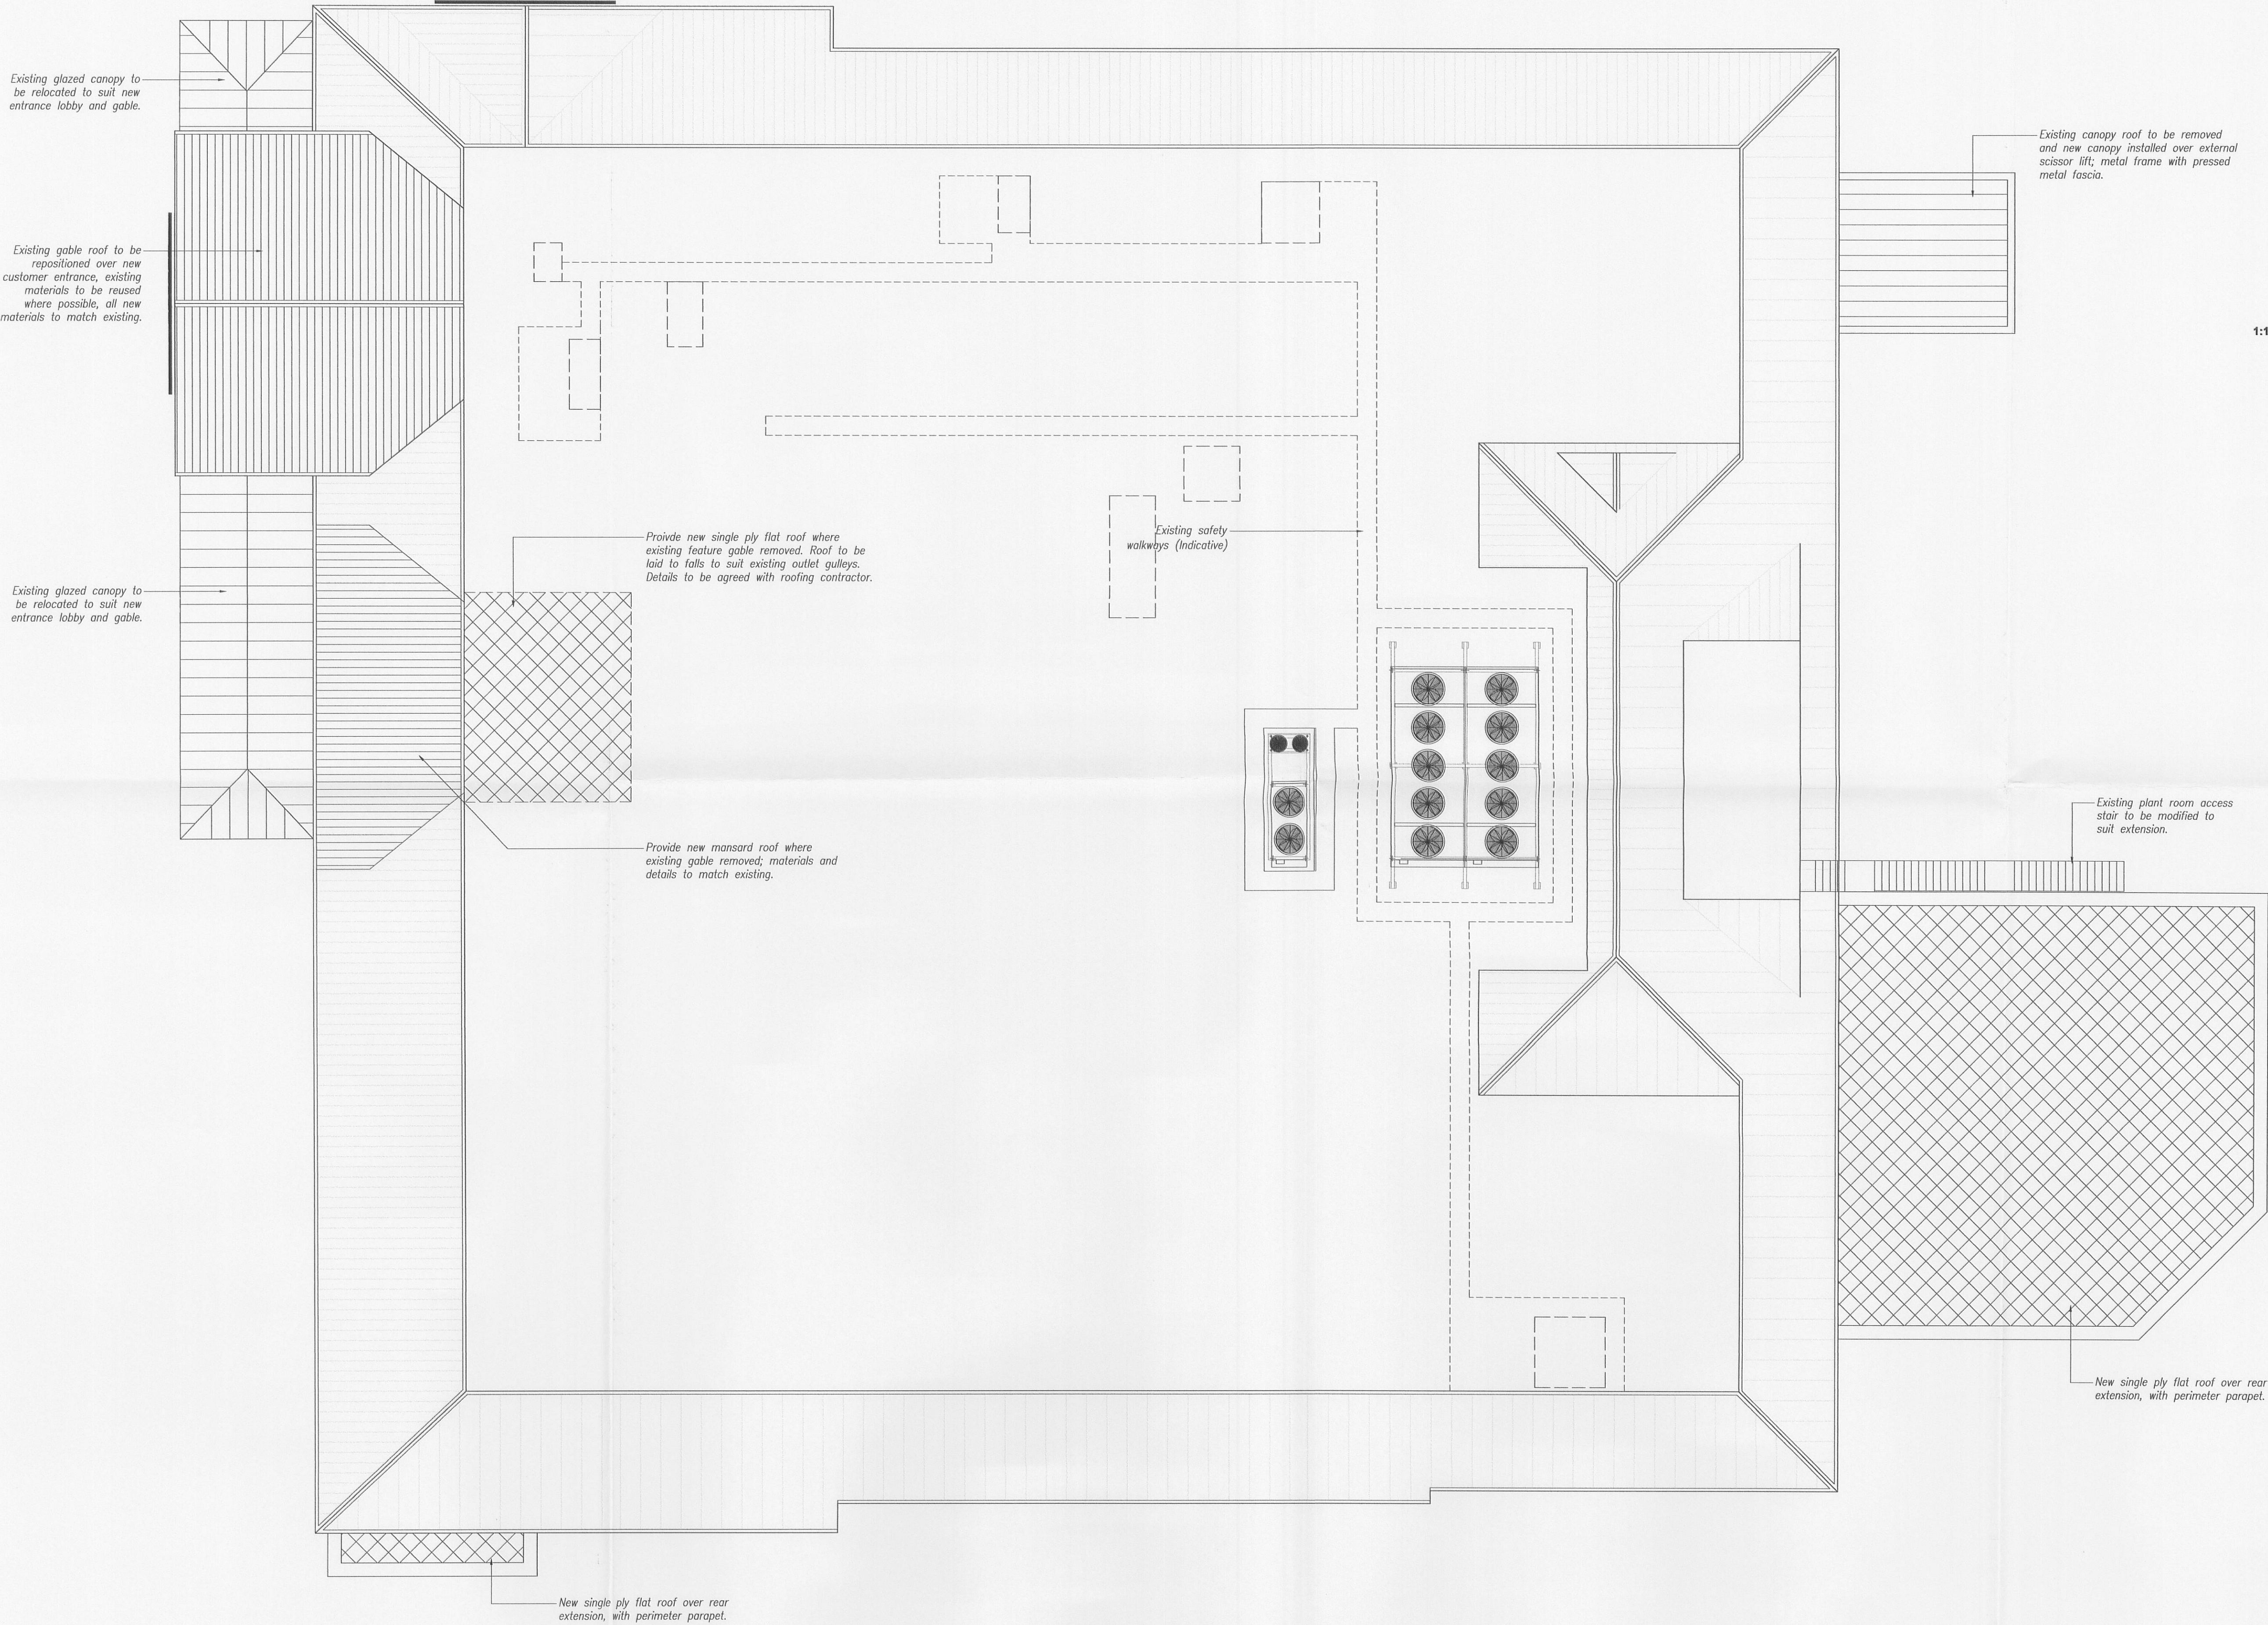

NOTES:
Drawing data derived/reproduced from survey and Ordnance Survey data as indicated below.



DO NOT SCALE FROM THIS DRAWING.
VERIFY ALL DIMENSIONS AND SETTING OUT ON SITE.
NOTIFY ANY DISCREPANCIES TO THE ARCHITECT.
FOR STRUCTURAL INFORMATION, REFER TO STRUCTURAL ENGINEER'S DRAWINGS.
FOR M&E INFORMATION, REFER TO M&E ENGINEER'S AND SUB-CONTRACTOR'S DRAWINGS.
FOR HEALTH & SAFETY INFORMATION, REFER TO HEALTH & SAFETY RISK ASSESSMENTS.

THIS DRAWING CONSISTS OF THE FOLLOWING SURVEY DATA & PROPOSALS:

GODFREY PARTNERSHIP SURVEY DRG
GP-LONGR-01 rec'd 15 December 2009.

Roof plan indicative - derived from shell plan outline, aerial & site photographs.

Roof plant & walkways indicative, derived from photographs - subject to Contractor survey.

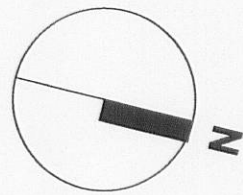 

EXISTING ROOFING MATERIALS:

Perimeter mono-pitch mansard roof, with artificial slate. External pre-finished metal gutters connecting to external metal rainwater downpipes.

Roof Slate: Redland 'Cambrian Slate Grey'

Gutters & horizontal fascias: aluminium box sections

Single ply membrane flat roof with insulation on metal deck. Flat roof drains to outlets connected to internal rainwater downpipes.

PROPOSED ROOFING MATERIALS TO MATCH EXISTING.

320100038P

AMENDED PLANS RECEIVED

DATE 12/02/10

REVISION: C BY: JLC CHECKED: DATE: 08/02/2010
Flat roofed extension added to eastern side of proposed shopfront in accordance with the latest SSL prelim commodity issue store plan 2234G01-SP Rev C dated 29/01/2010.

REVISION: B BY: JLC CHECKED: DATE: 21/01/2010
Rear hip to gable roof removed, existing roof top plant removed and new plant added in accordance with carter synergy drawing P400714 R6-1.

REVISION: A BY: JLC CHECKED: DATE: 20/01/2010
Shopfront amended to incorporate the relocation of the existing gable over the new entrance lobby.

REVISION: * BY: JLC CHECKED: DATE: 12/01/2010
INITIAL ISSUE

PLANNING

PLOT DATE:



for
Sainsbury's

CLIENT:

STORE ACQUISITION 2234
INGLEWHITE ROAD, LONGRIDGE

PROJECT:

PROPOSED ROOF PLAN

DRAWING: SCALE: DATE:
DRAWN BY: JLC 1:100 @ A1 JAN 2010

Hadfield Cawkwell Davidson

17 Broomgrove Rd, Sheffield, S10 2LZ. T 0114 266 8181 F 0114 266 6246 www.hcd.co.uk
Architecture | Engineering | Interior Design | Masterplanning | Urban Design
JOB NO. DRAWING NO. REV.
ARCH / 2009-073 / 5505 / C
S:\Architecture\2009-073\Drawings\Plot Sheets\5505_Proposed roof plan.dwg ©HCD