



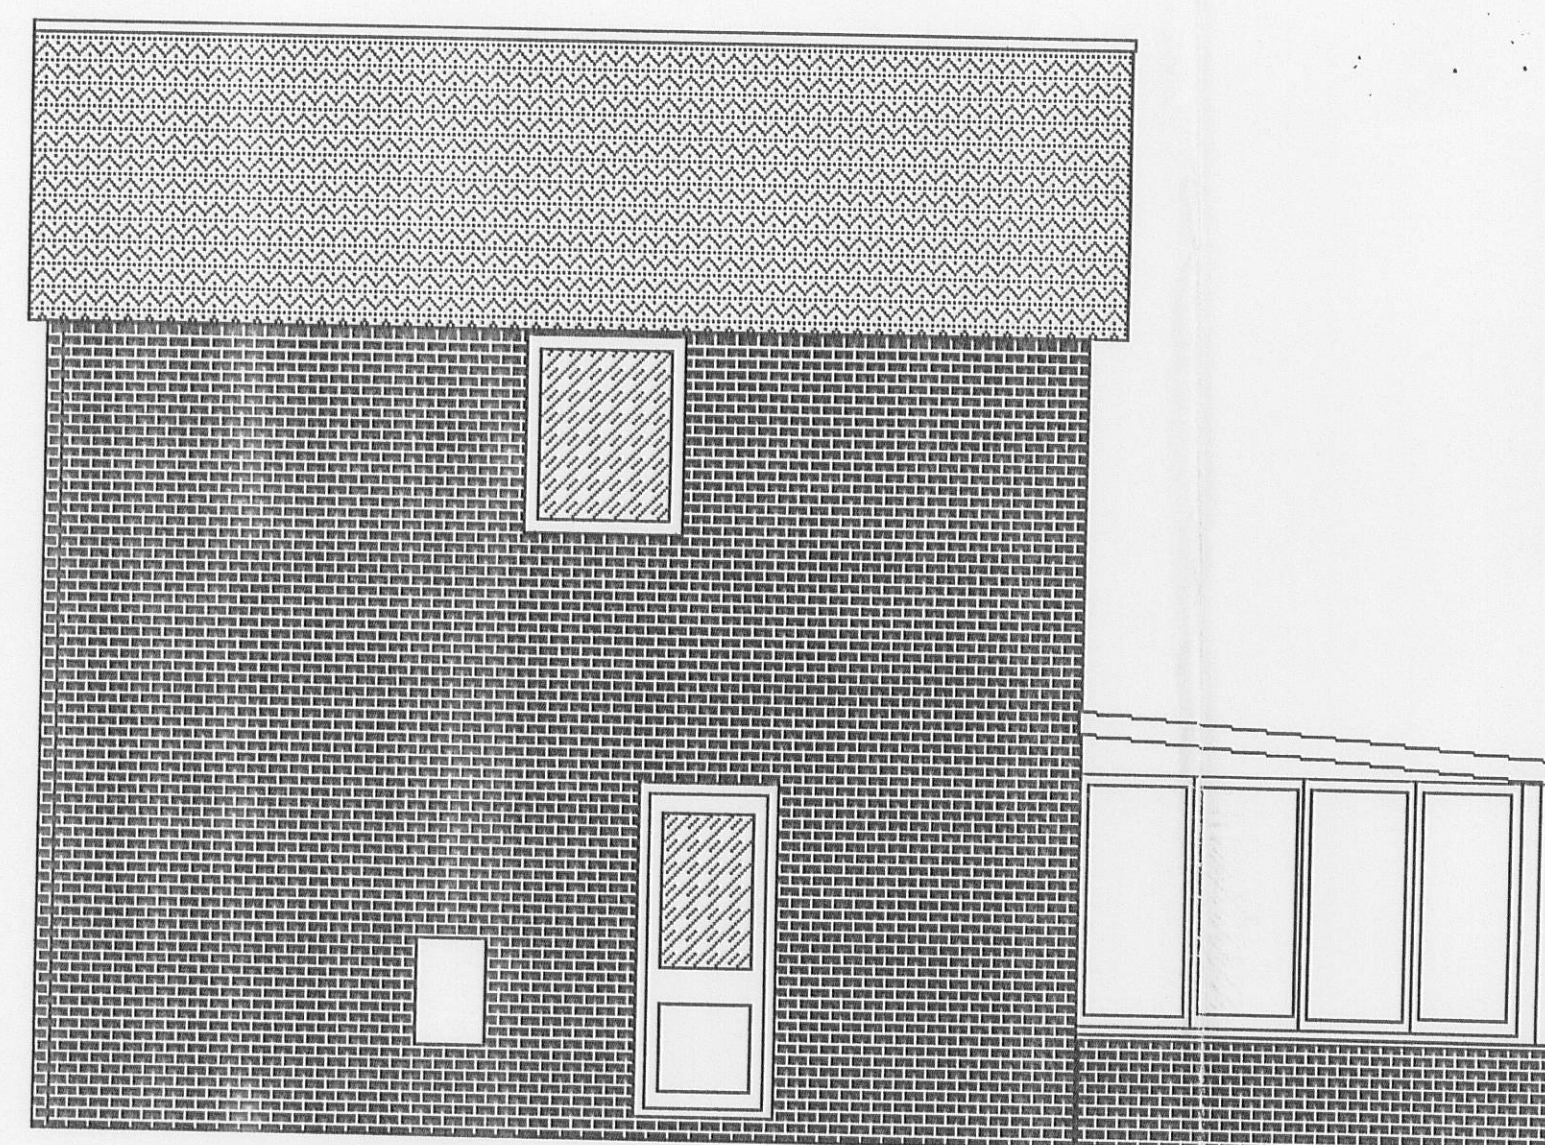


EXISTING NORTH ELEVATION

SCALE 1:50

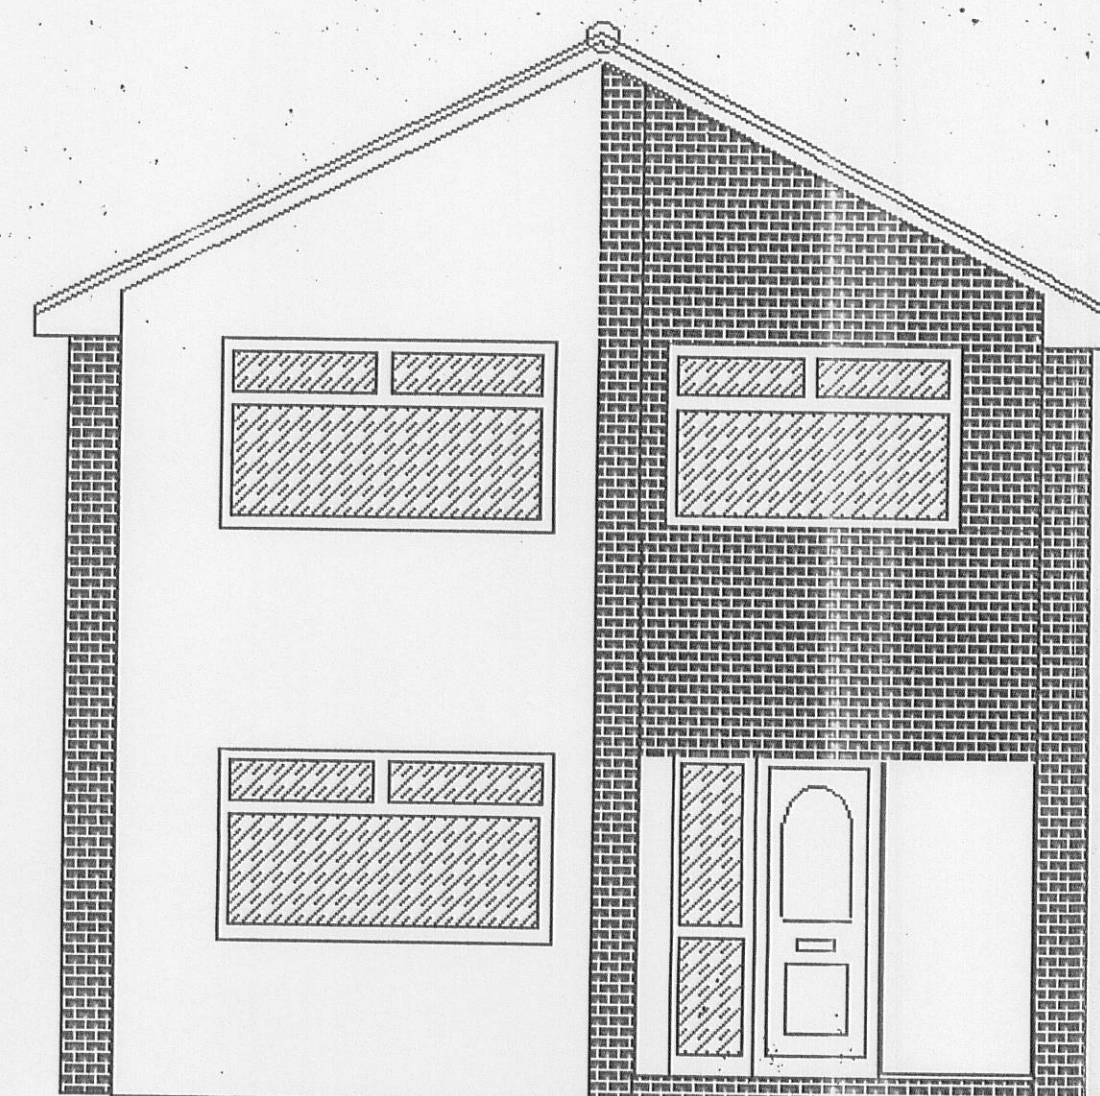


EXISTING EAST ELEVATION (FRONT/STREET)

SCALE 1:50

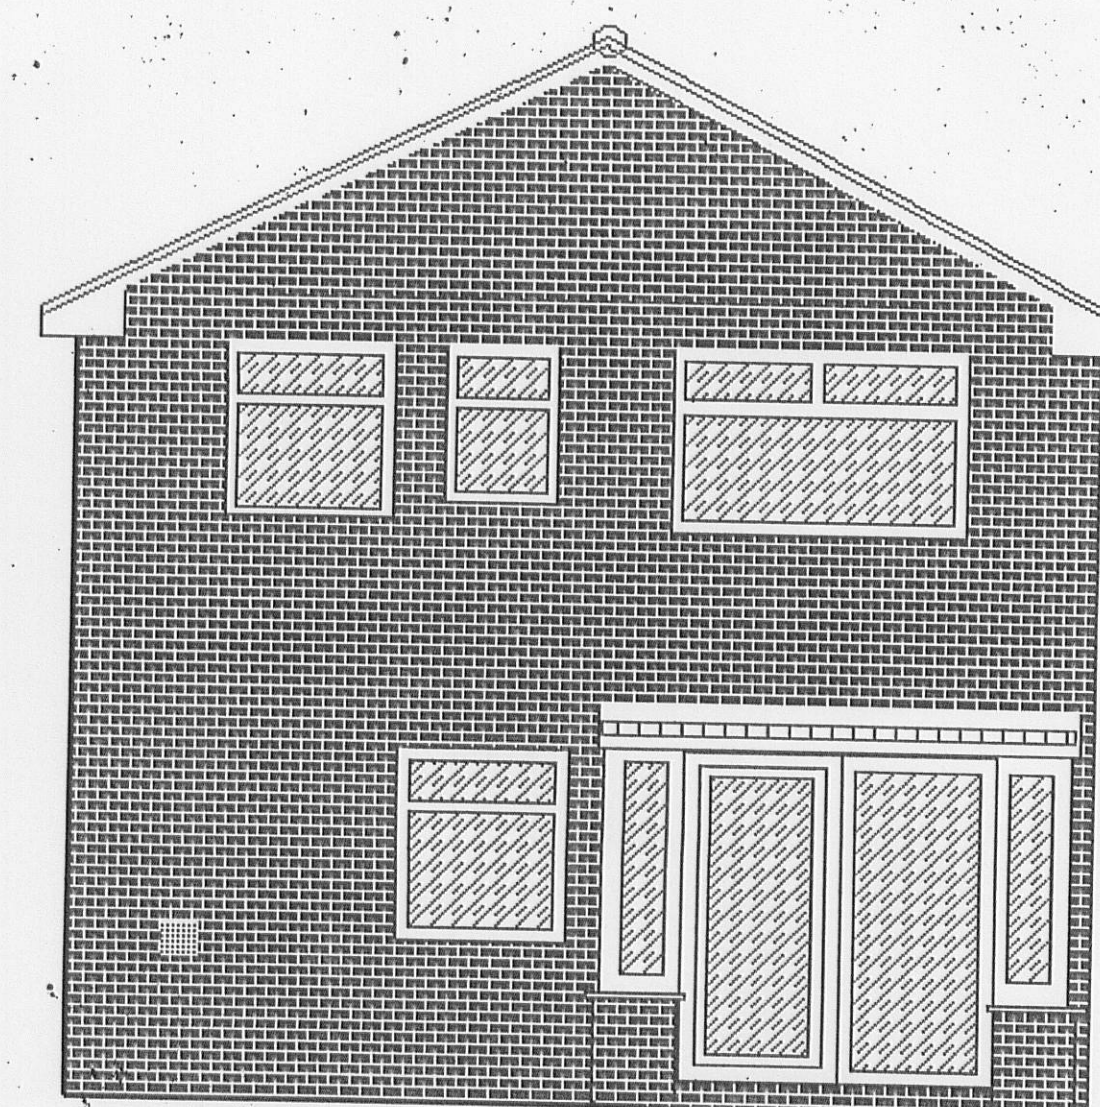


WEST ELEVATION (REAR) - DOES NOT CHANGE

SCALE 1:50

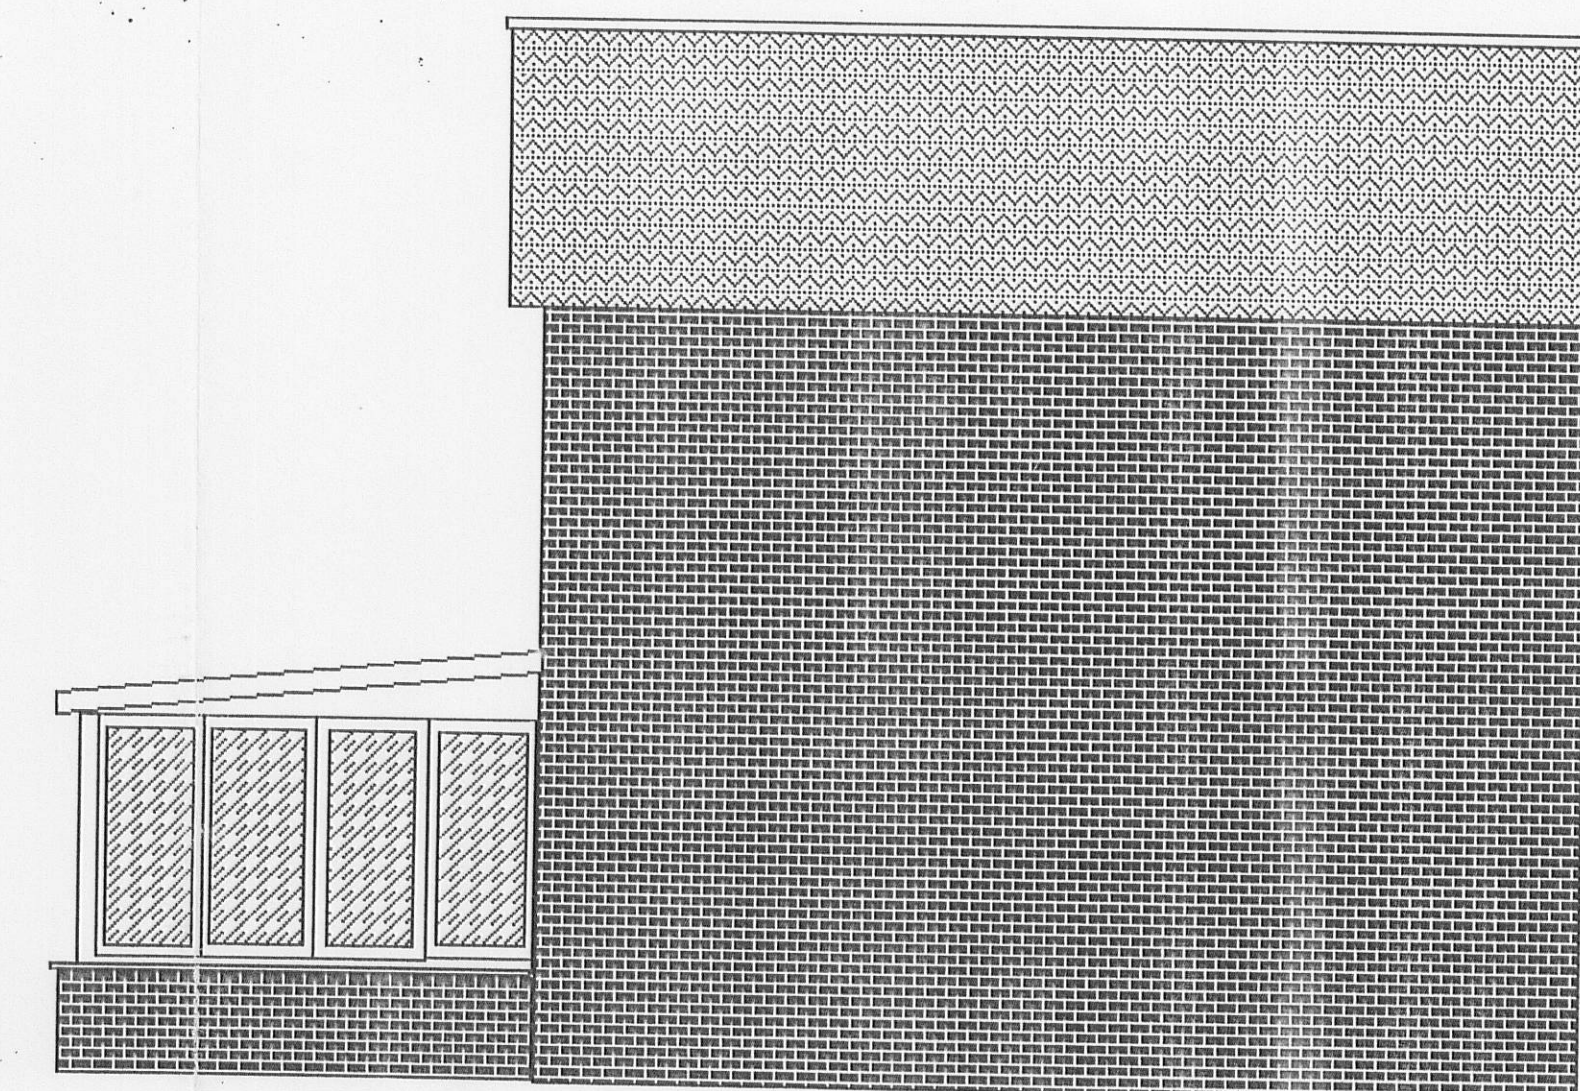


EXISTING SOUTH ELEVATION

SCALE 1:50

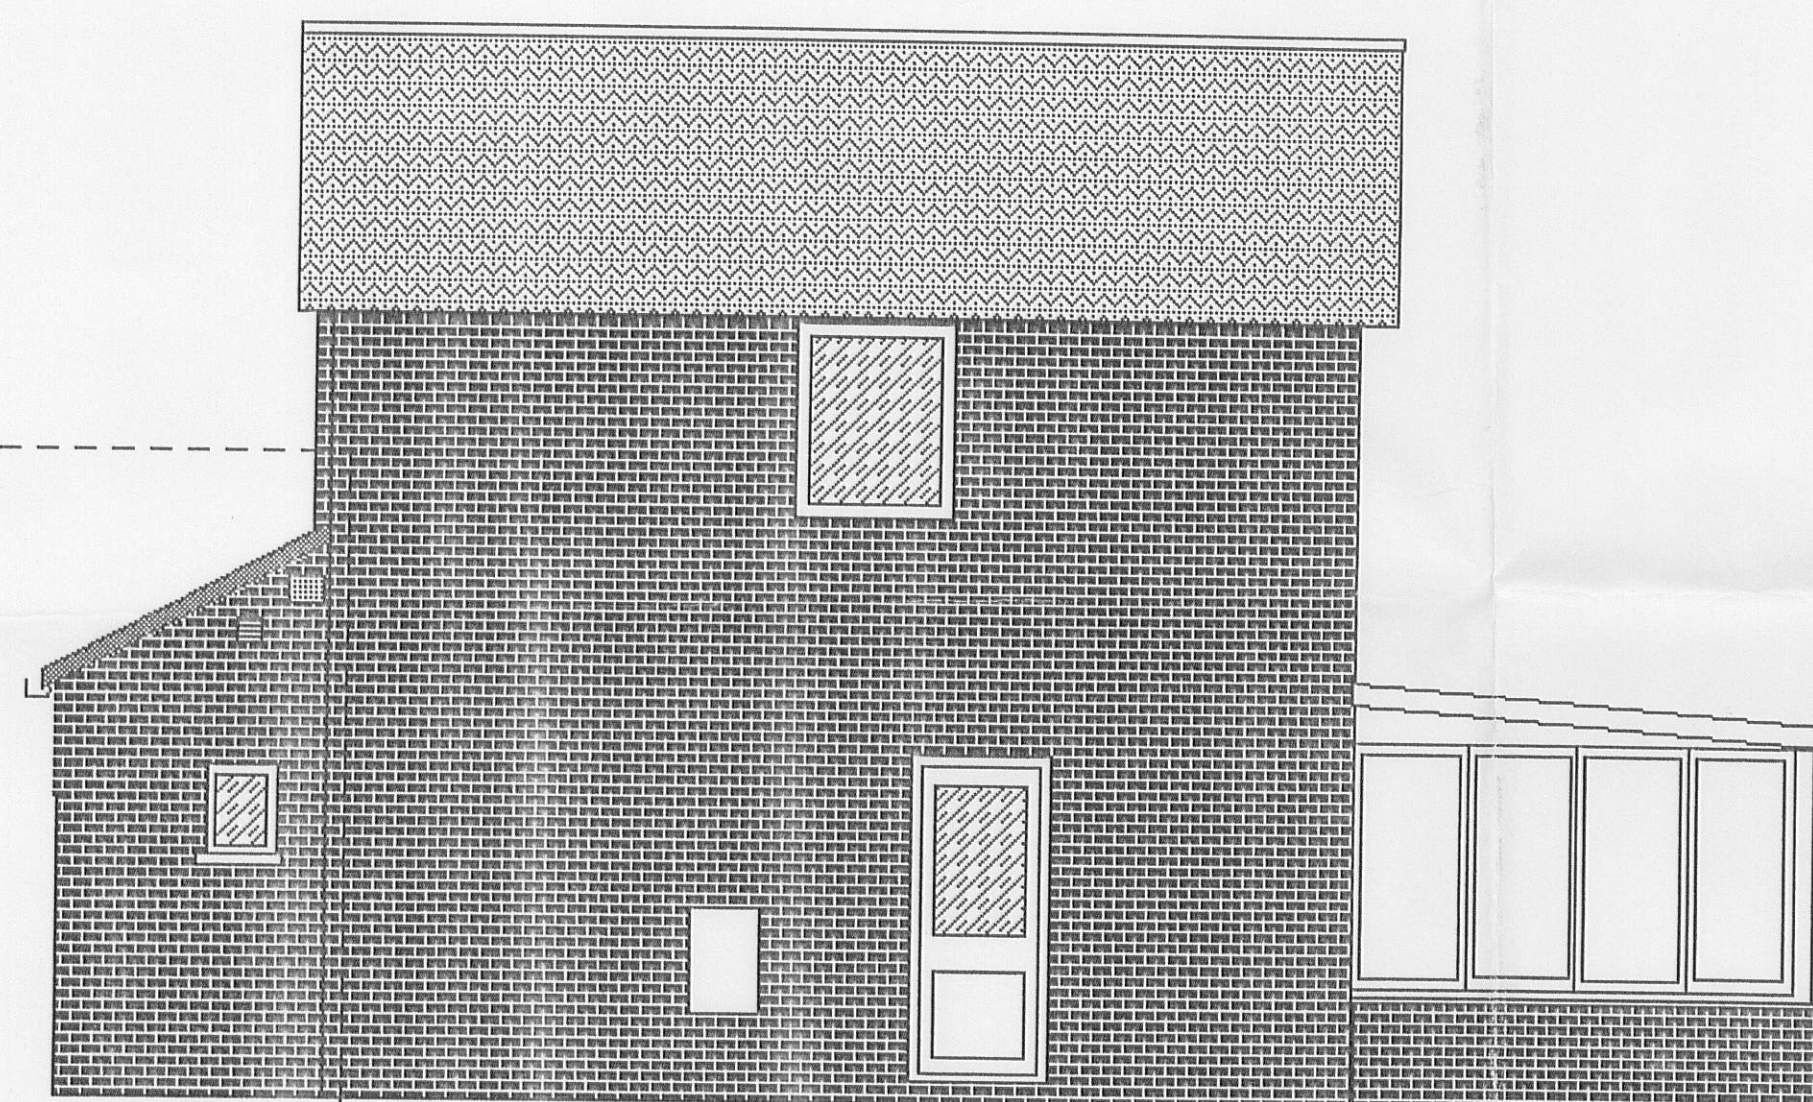


PROPOSED NORTH ELEVATION

SCALE 1:50

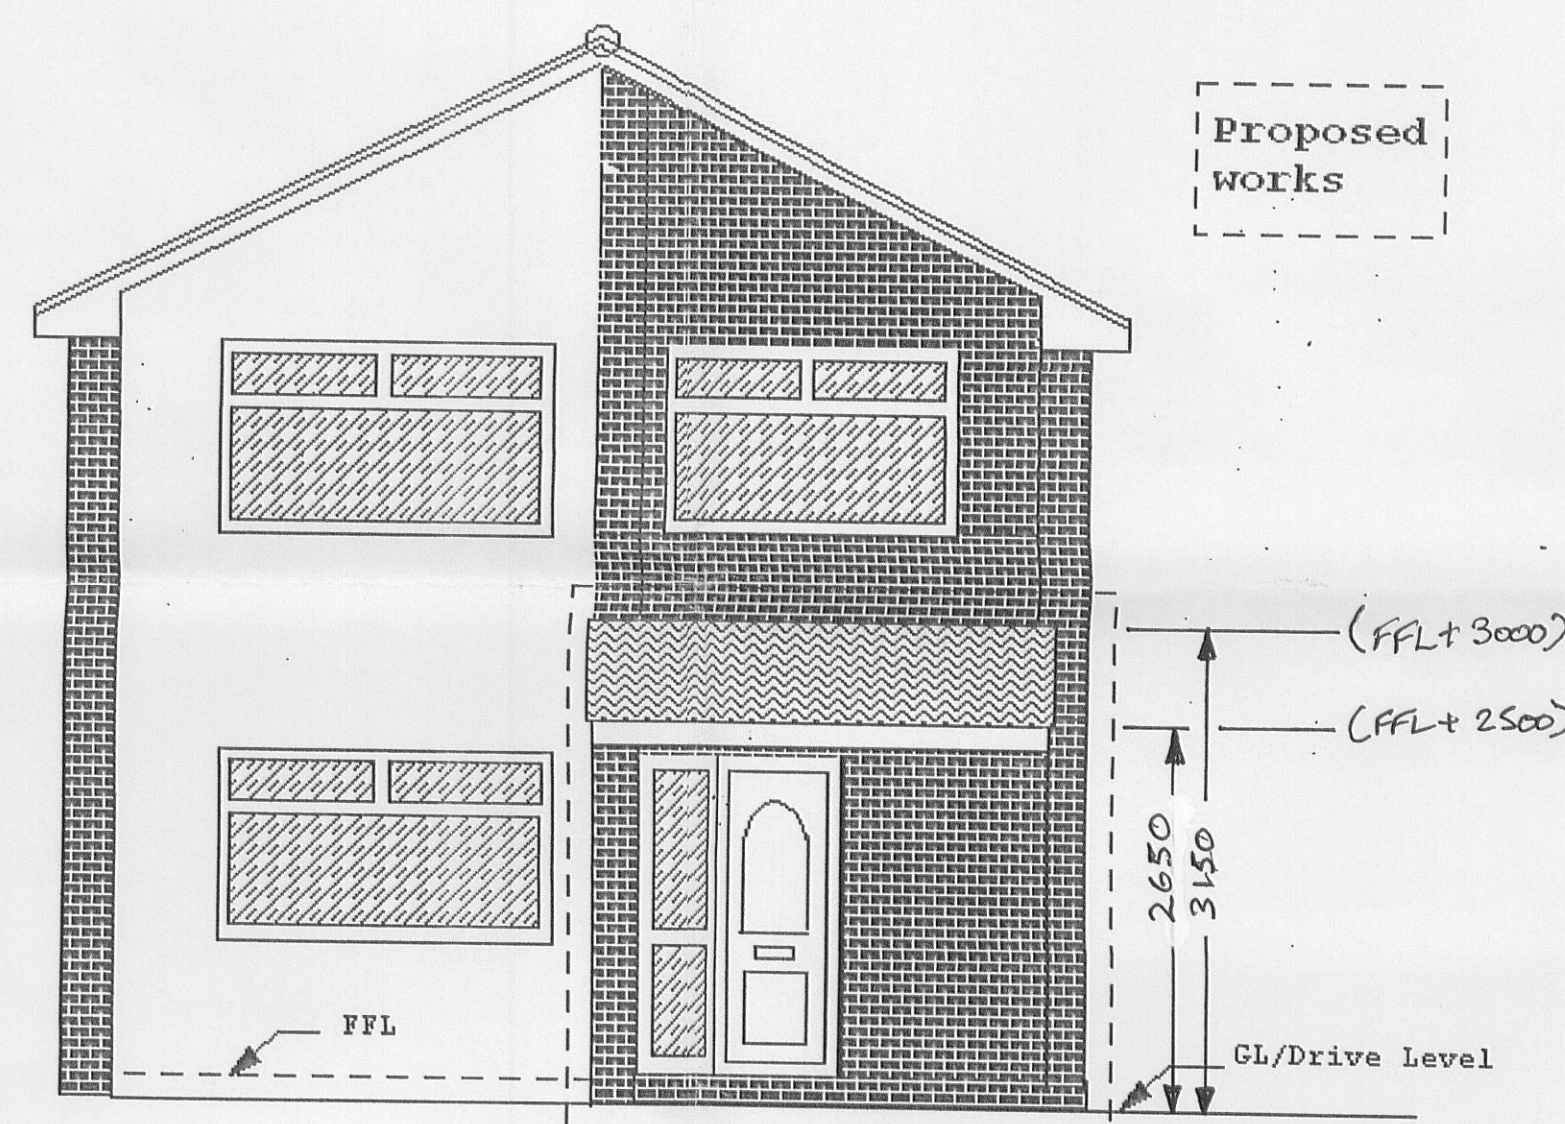

PROPOSED EAST ELEVATION

SCALE 1:50

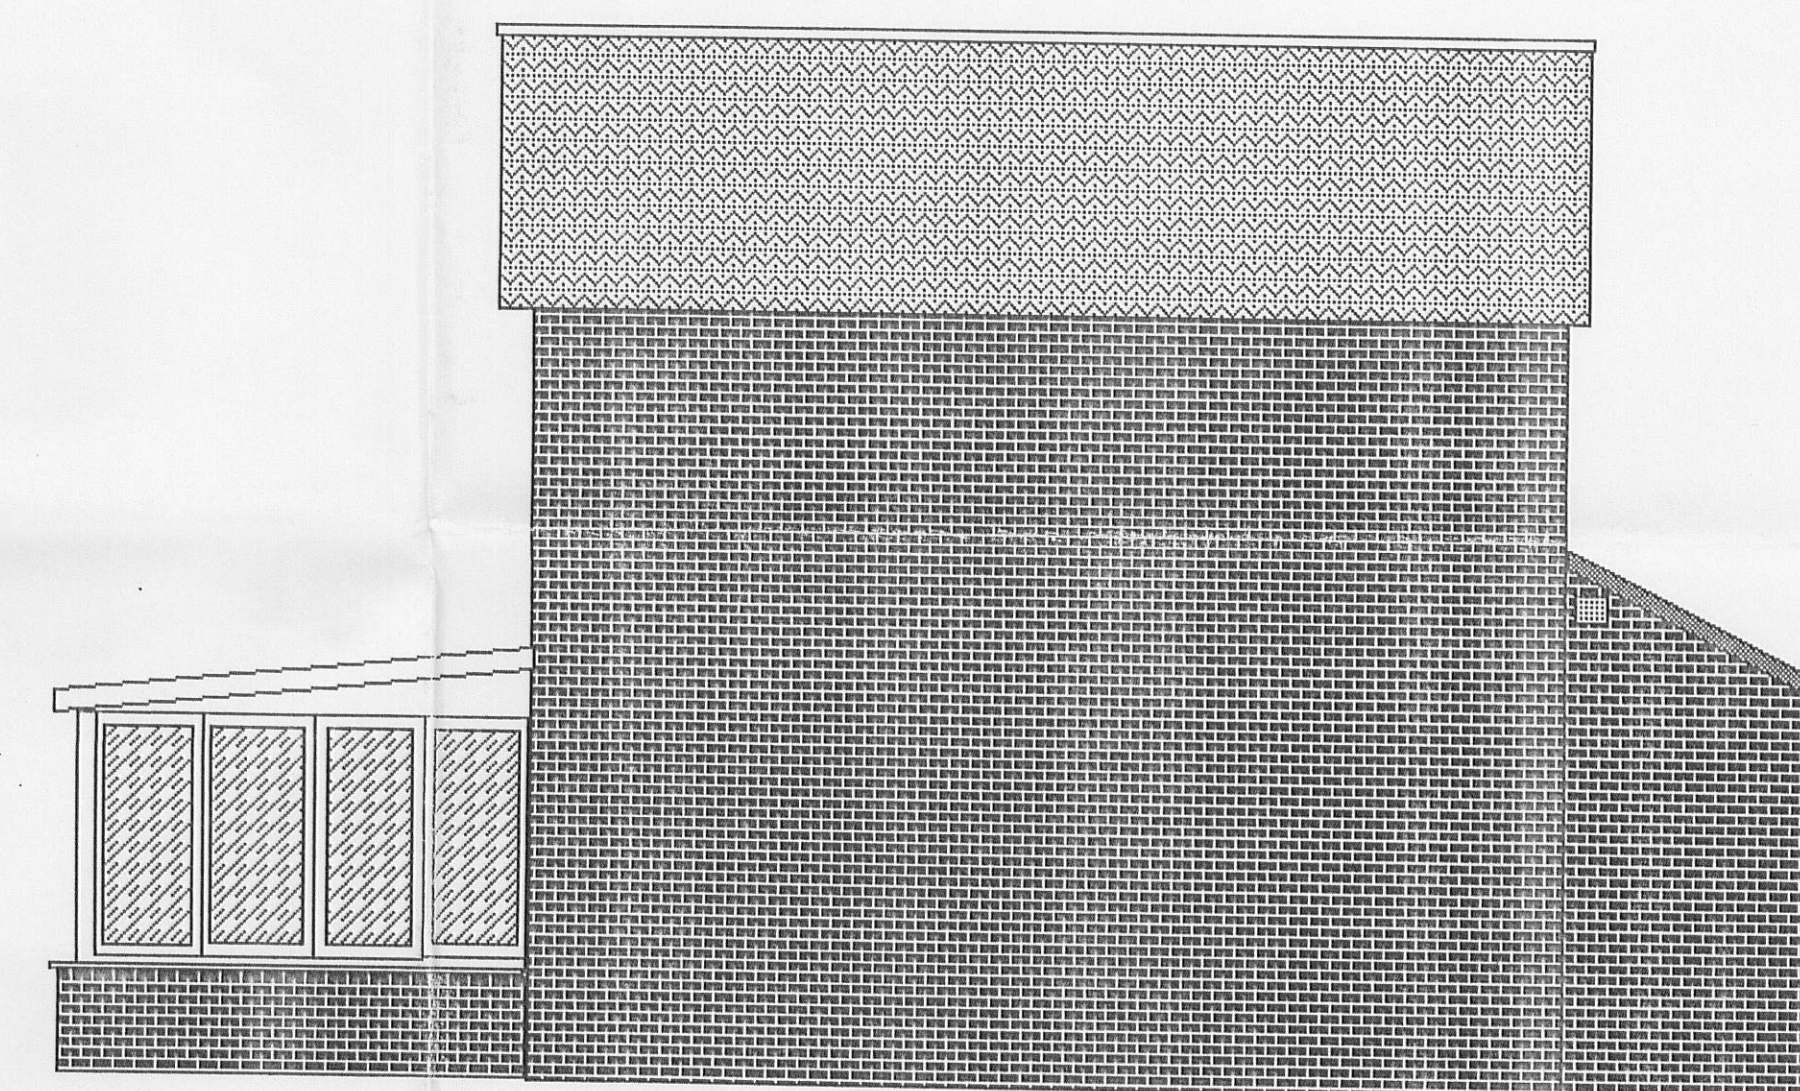

PROPOSED SOUTH ELEVATION

SCALE 1:50

320100042P

Notes:
Rev A DIMS ADDED TO THE
23/01/10 PROPOSED EXTENSION

Client: Mr P O'Neill.
Project: 42 Fairfield Dr.
East Elevation Porch
Extension.

Address: 42 Fairfield Drive
Clitheroe, LANCs. BB7 2PE.


Title:
Existing And Proposed
Elevations and Plans Of
Proposed Single Storey
Porch Extension To East
(Front) Elevation.

Drawn By:
Mike Calvert

Date: 03/11/2009


Drawing Number:

MC/2009/42FFD-001 Rev A

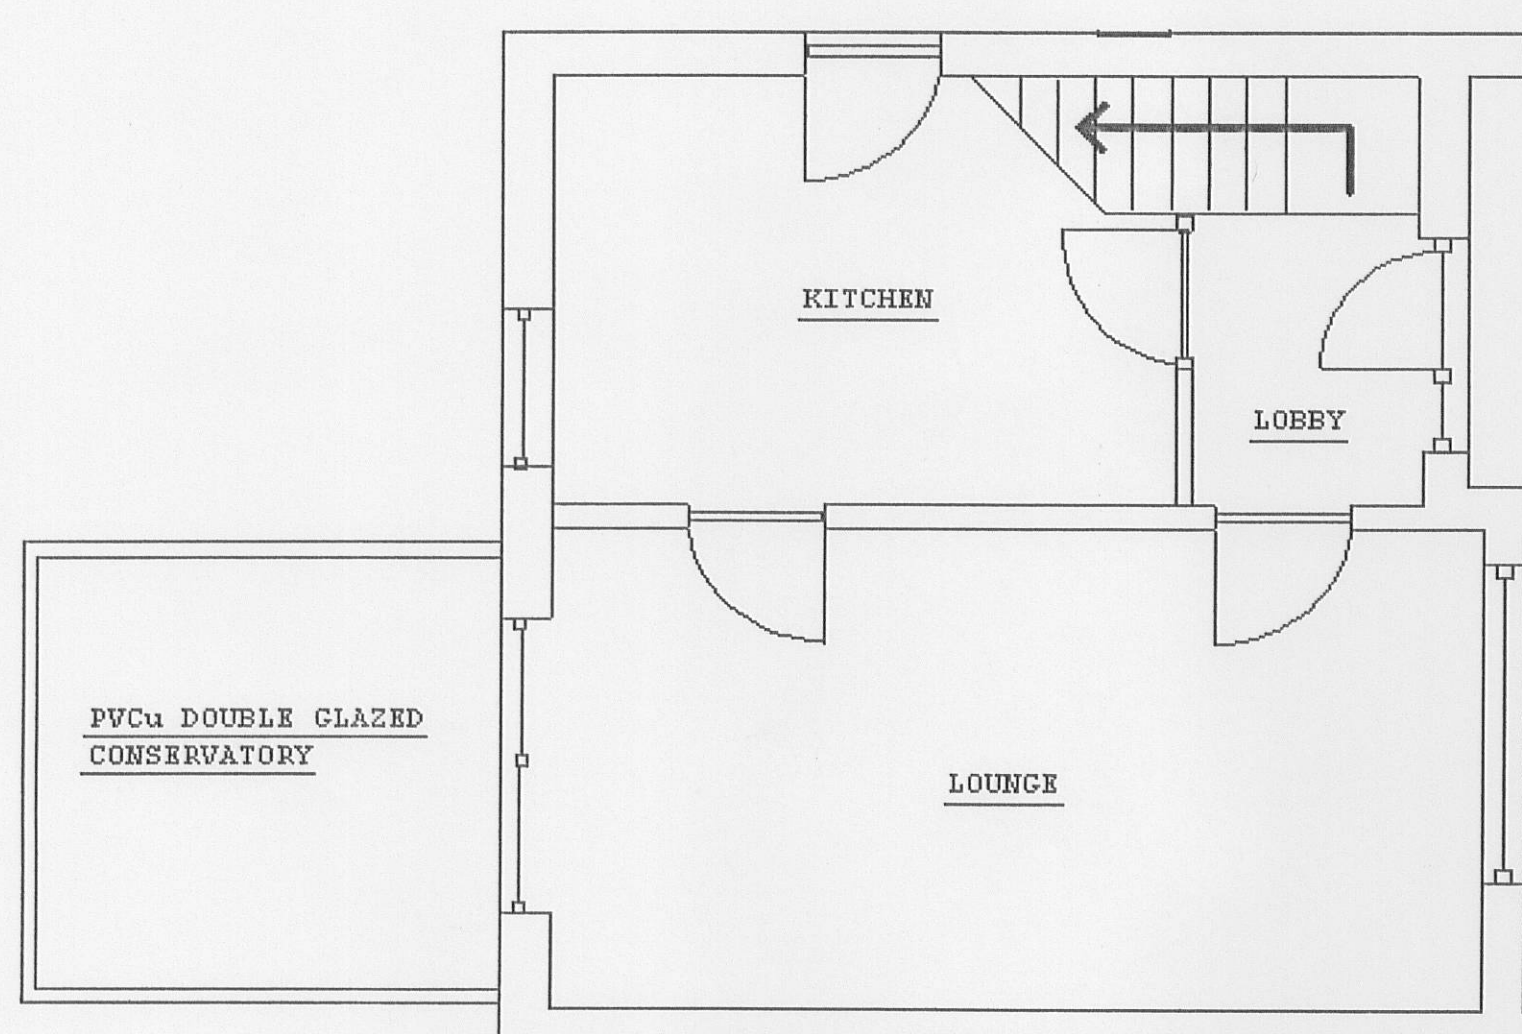

EXISTING GROUND FLOOR LAYOUT

SCALE 1:50

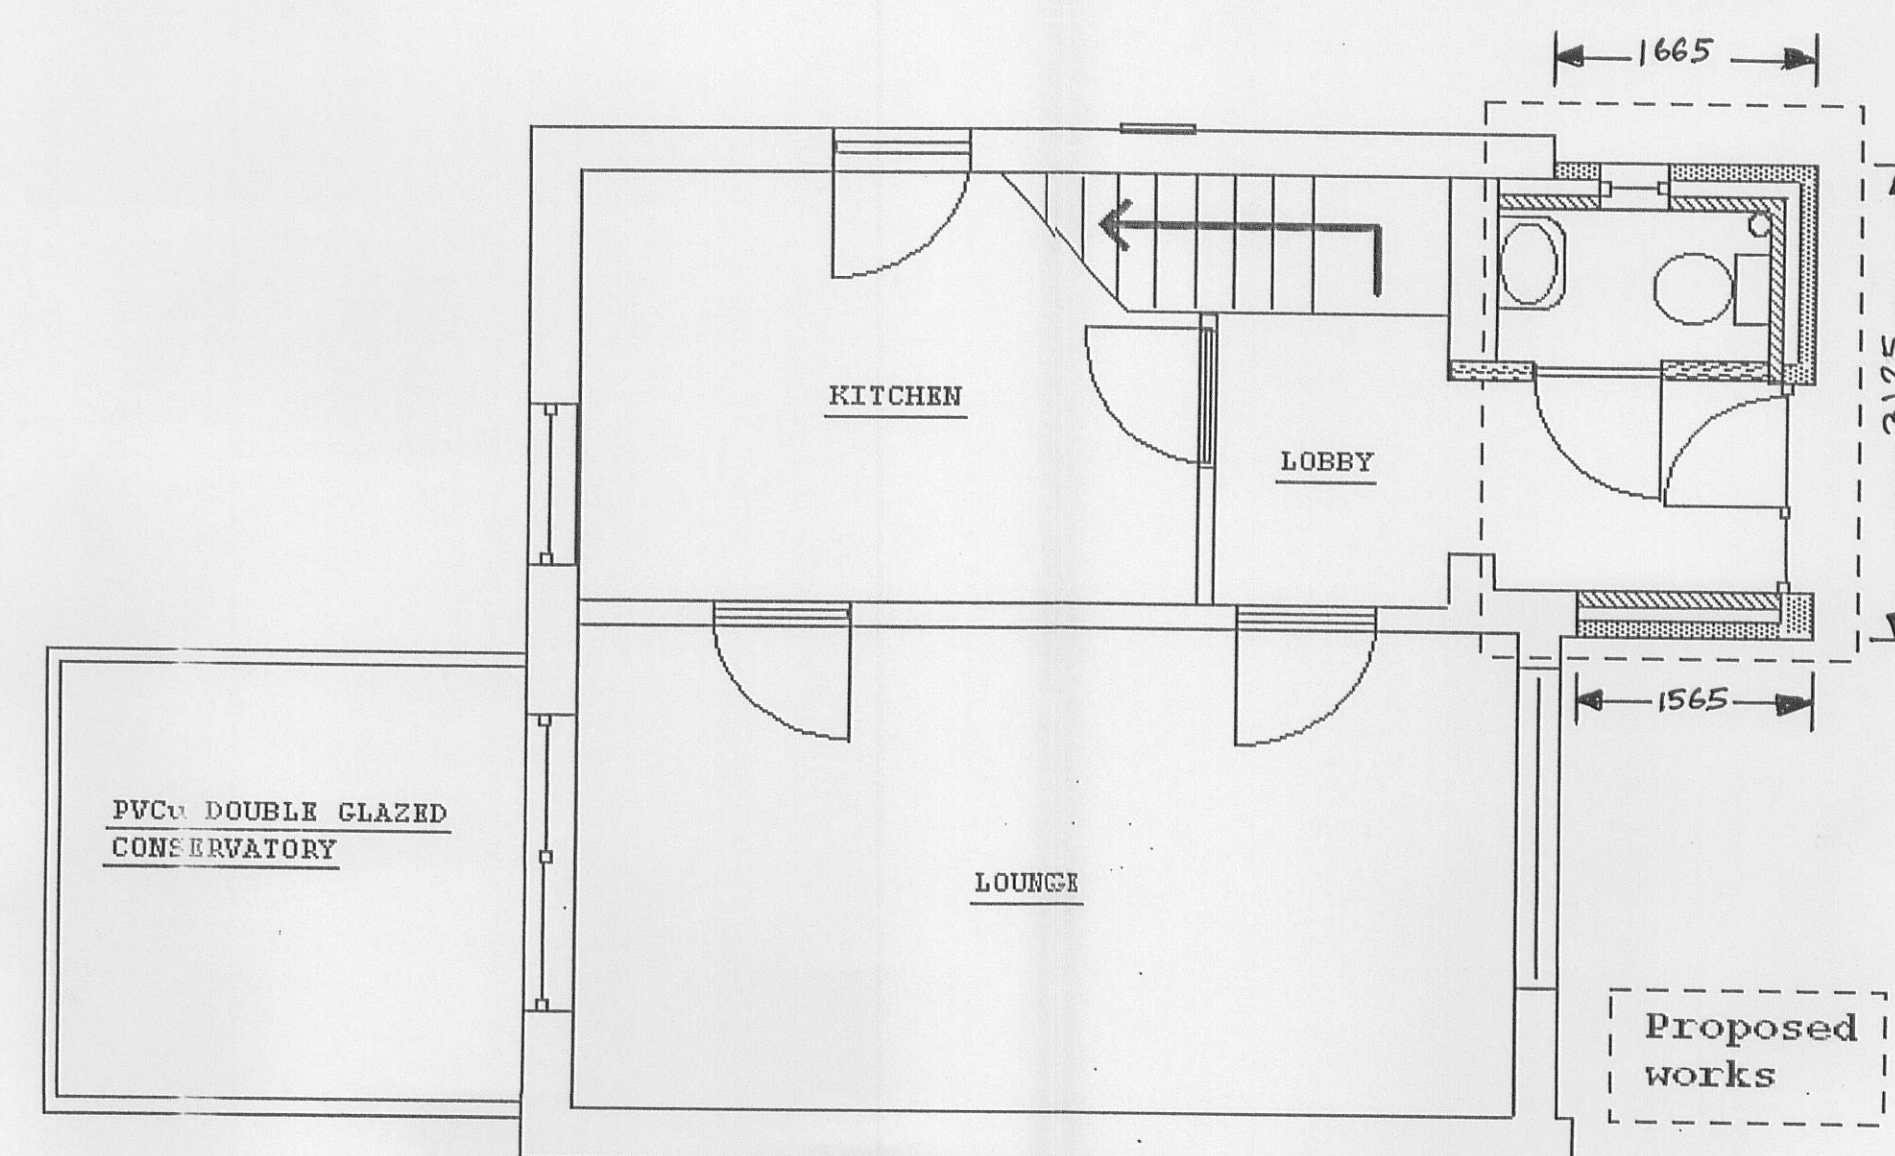

PROPOSED GROUND FLOOR LAYOUT

SCALE 1:50