



South West Elevation



South East Elevation




North East Elevation




North West Elevation

ORANGERY
Power coated aluminium roof lantern.
Powder coated aluminium frames and doors set deep into wall depth.
Dressed stone walls and eaves details.

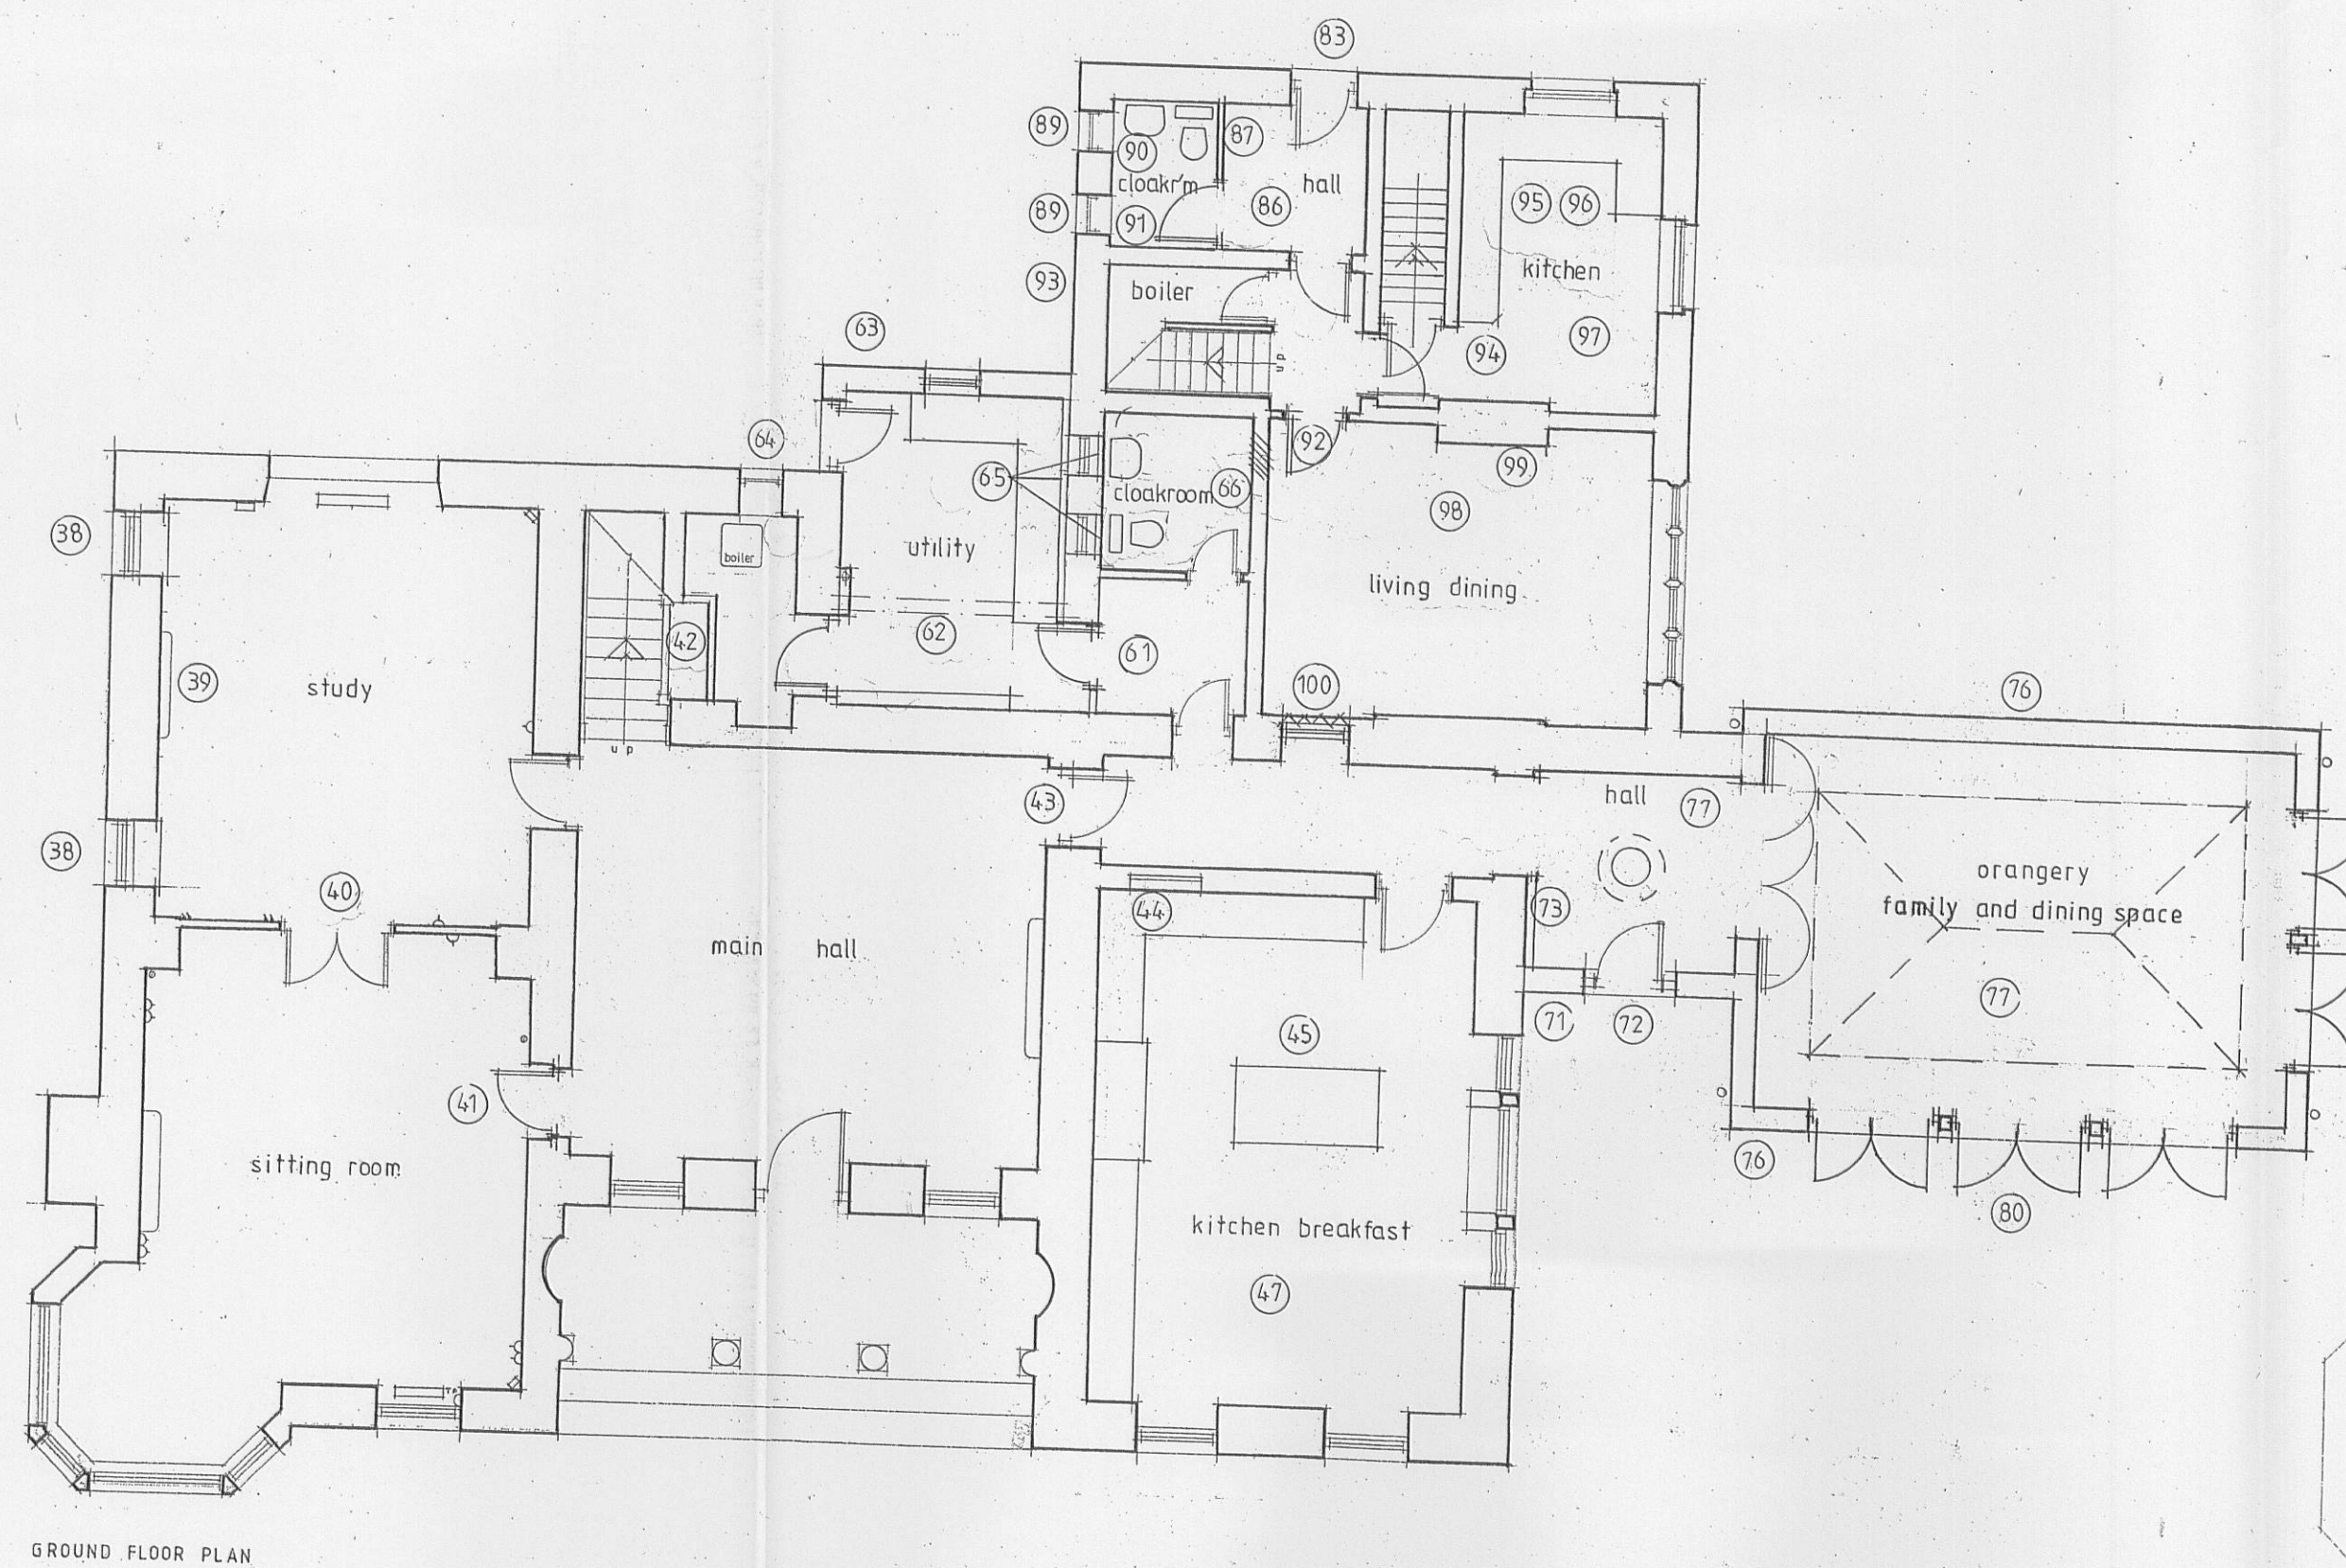

GROUND FLOOR PLAN

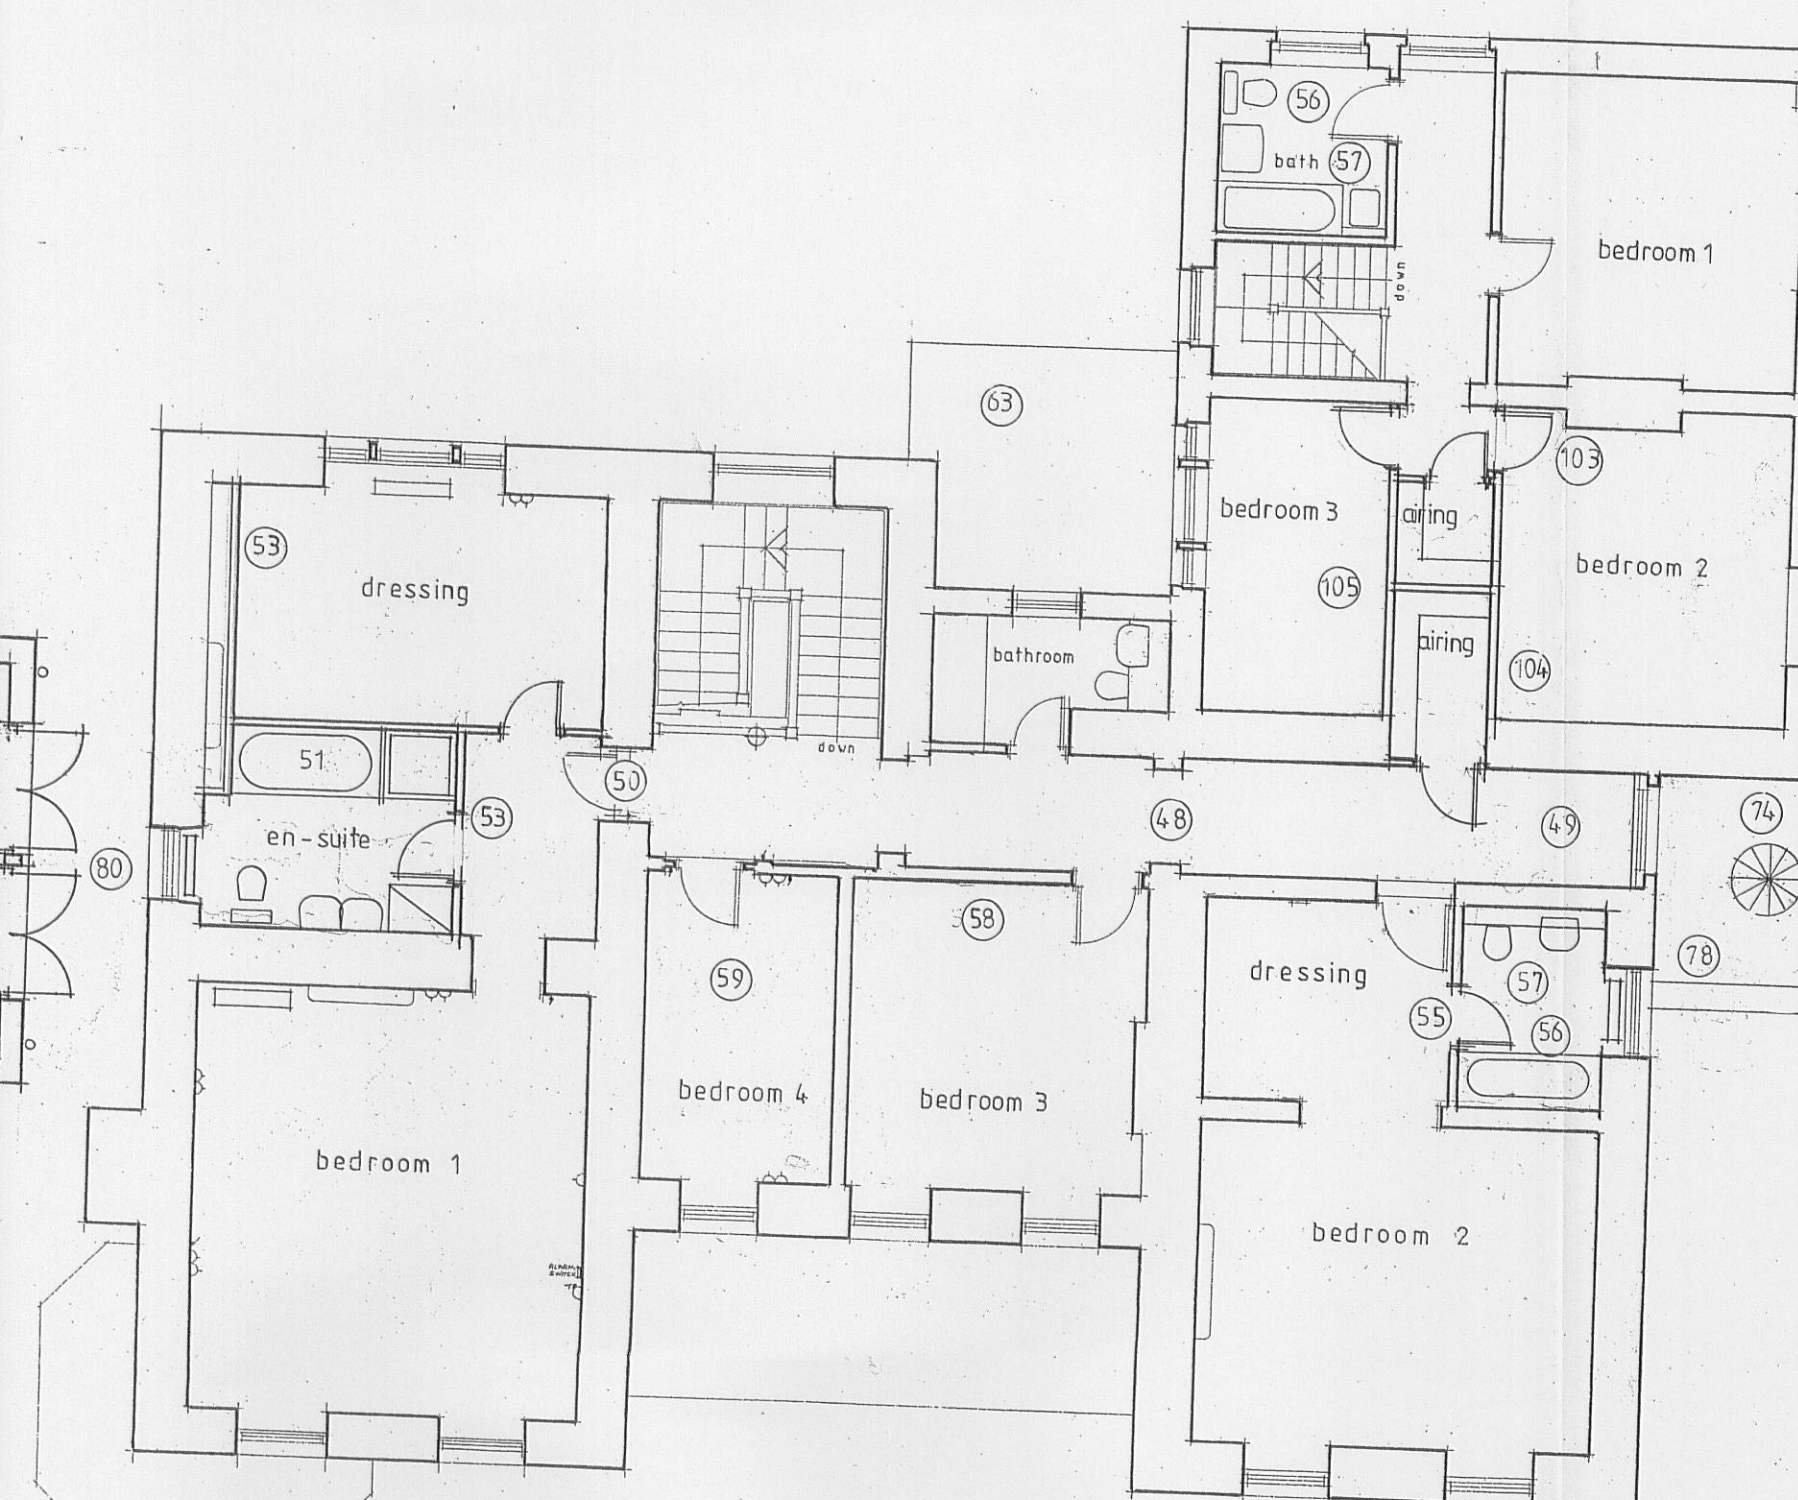

FIRST FLOOR PLAN

- A Outline spec ref nos added 1-11-07
- B Elevations amended 3-12-07
- C Layout amended 1-12-08
- D Orangerie design amended 23-11-09
- E Outline of roof glazing indicated on grd flr plan
Gutter margin amended on roof plan 26-11-09
- F Layout amended and note reference nos amended 22-01-2010

325100059P

Client
Mr and Mrs Shelford

Job Title
Proposed Alterations
Clerk Hill
Whalley

Drawing Title
Proposed Plans & Elevations

Scale 1:100	Date OCT 2007	Drawn DL
----------------	------------------	-------------

Sunderland Peacock & Associates Ltd.
Chartered Architects
Stanley House, Lowergate,
Clitheroe, Lancashire BB7 1AD.
Tel: 01200 423178 Fax: 01200 427328
E-mail: enquiries@spanda.co.uk

3530 - 08F