


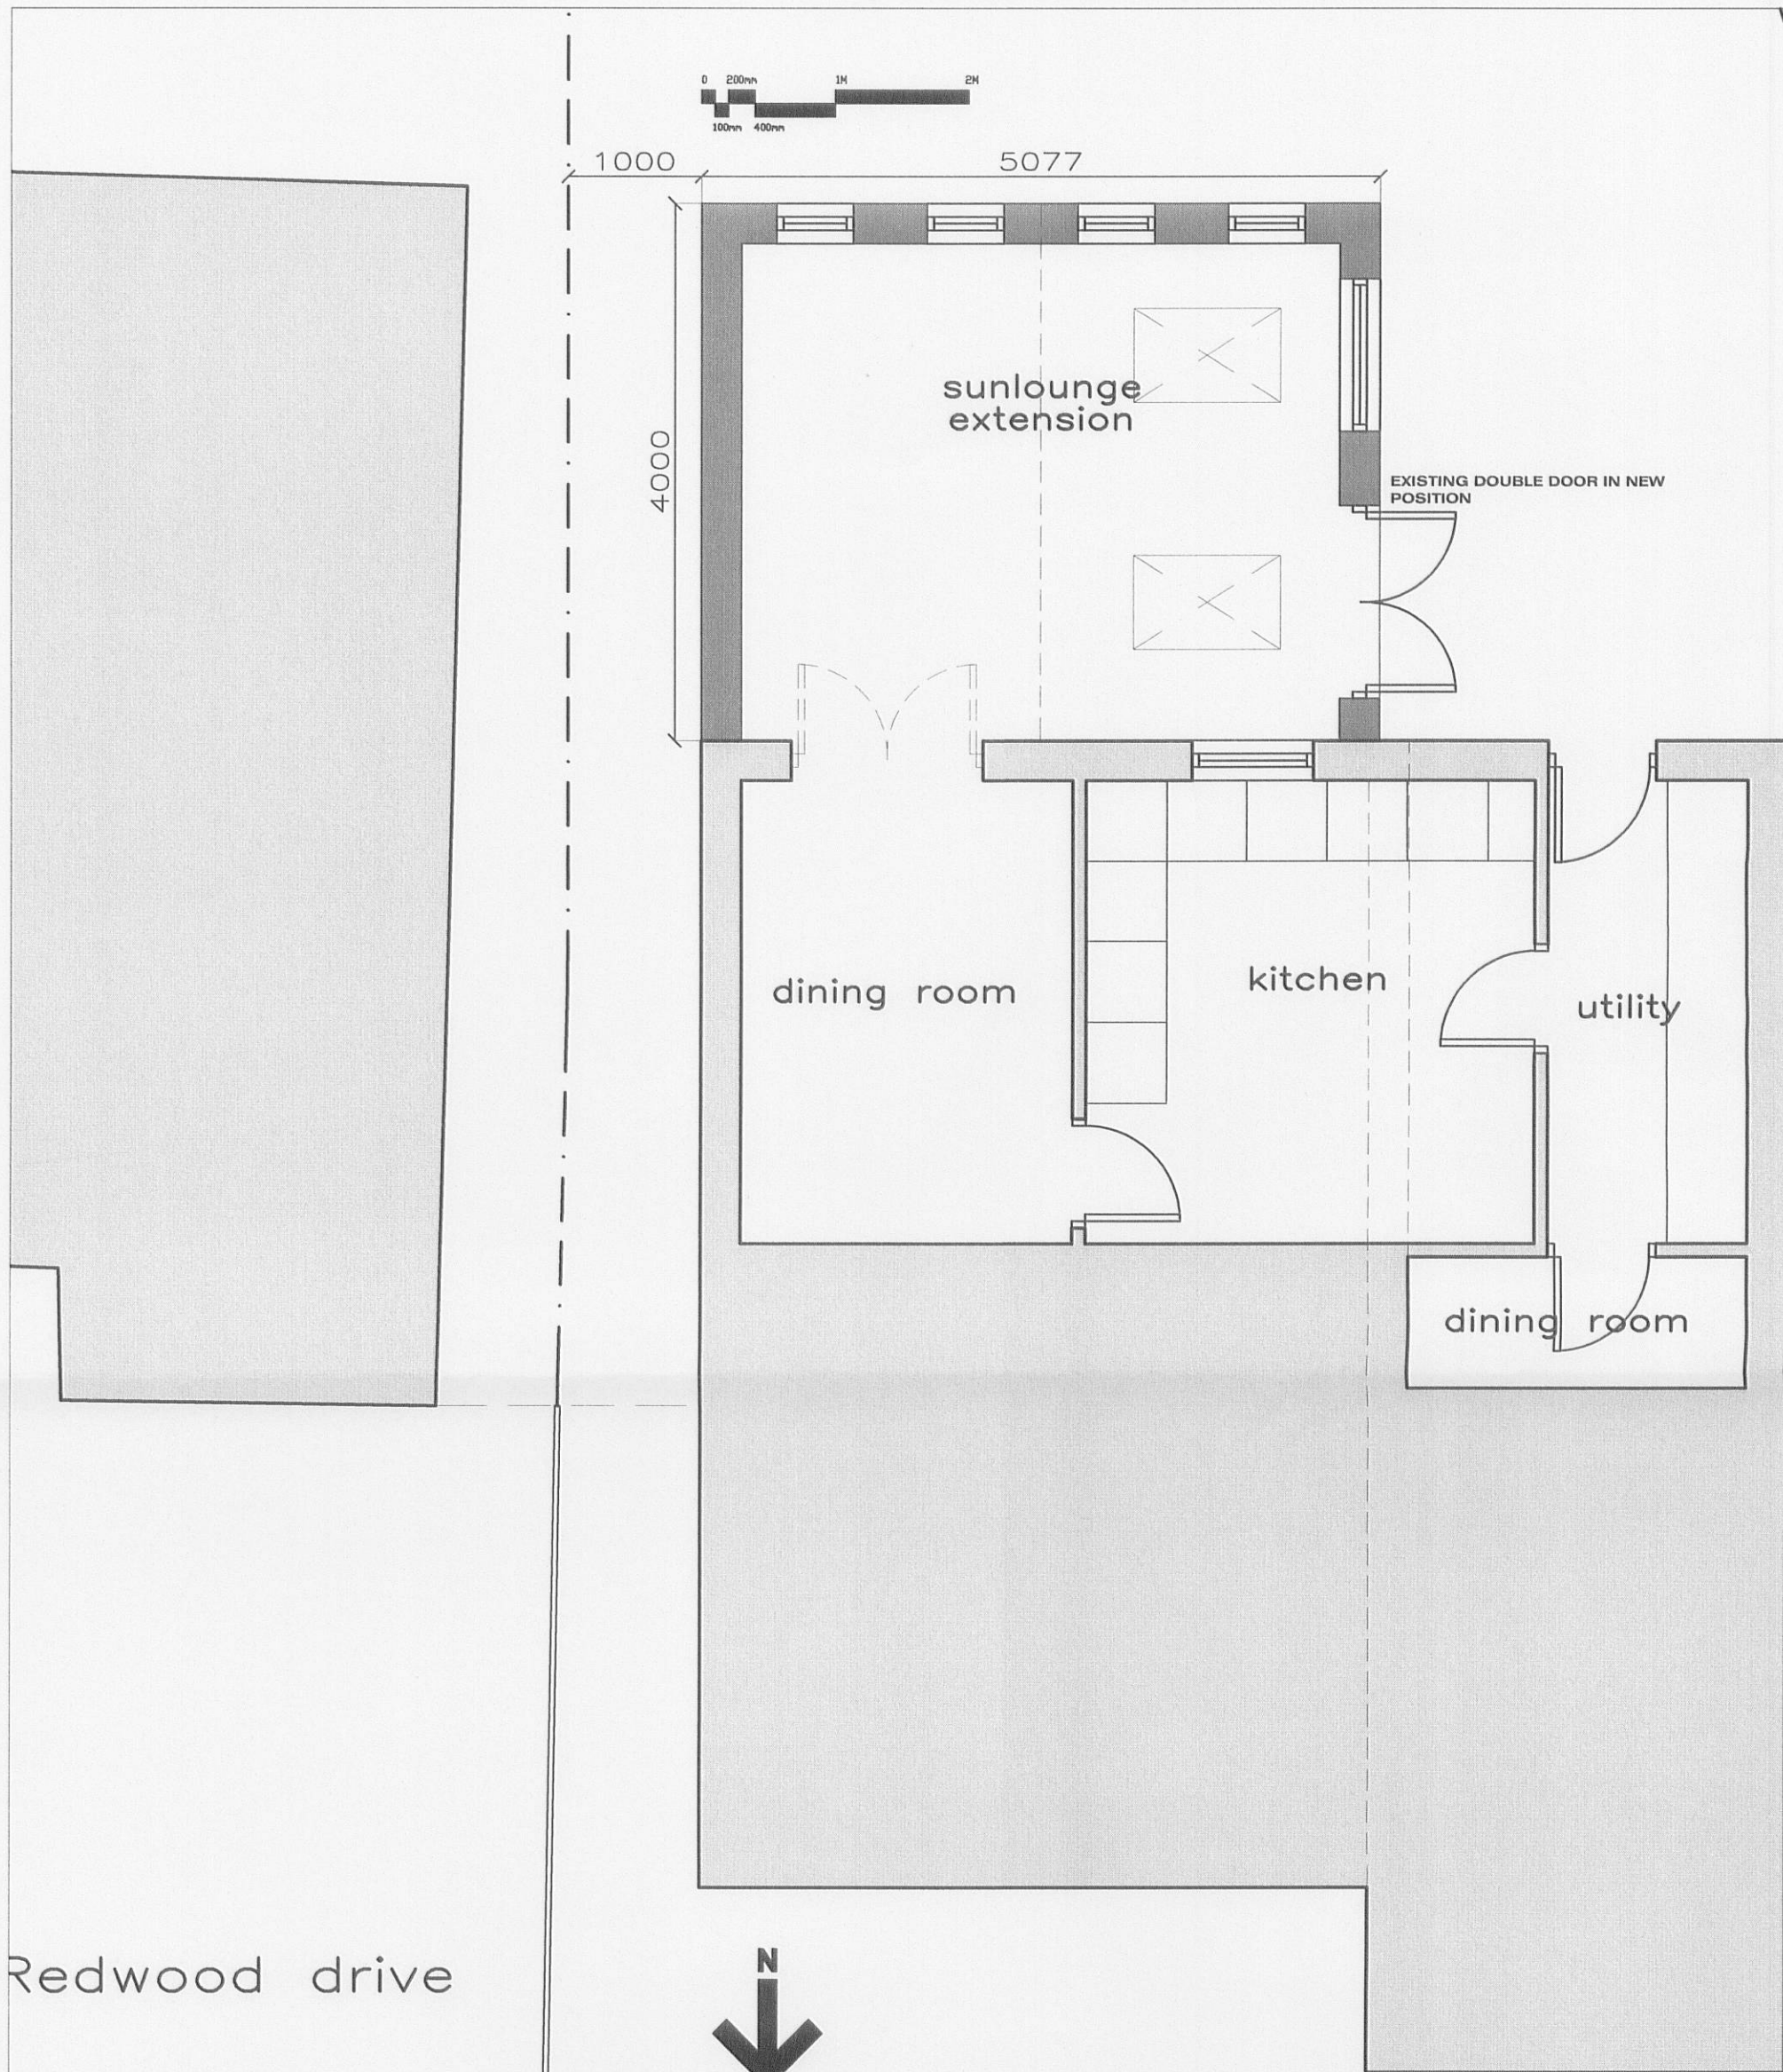

MATERIALS - TO BE APPROVED BY LOCAL AUTHORITY PLANNING DEPARTMENT:

NEW EXTERNAL WALLS:
FACING BRICKWORK WITH (CONTRASTING?) SOLDIER BRICK HEADERS TO MATCH EXISTING IF REQUIRED...SAMPLES TO BE PROVIDED

ROOFING:
PROFILED CLAY ROOF TILES AND HIP/RIDGE TILES TO MATCH EXISTING...SAMPLES TO BE PROVIDED FOR APPROVAL - ENSURE ALL MINIMUM PITCHES ARE SUITABLE FOR SPECIFICATION, 25 DEGREES SHOWN

WINDOWS AND DOORS:
DOUBLE-GLAZED WHITE UPVC WINDOWS (EXISTING KITCHEN WINDOW AND DOUBLE-DOORS TO BE RE-USED ON EXTENSION

ROOFLIGHTS
ALLOW FOR PROVISION OF 2 NO. ROOFLIGHTS IN NEW EXTENSION ROOF - FLASHINGS TO SUIT ROOF FINISH/PITCH


RAINWATERGOODS AND FASCIAS:
UPVC RAINWATERGOODS - COLOUR AND SECTION PROFILE TO MATCH EXISTING




SOUTH ELEVATION



NORTH ELEVATION

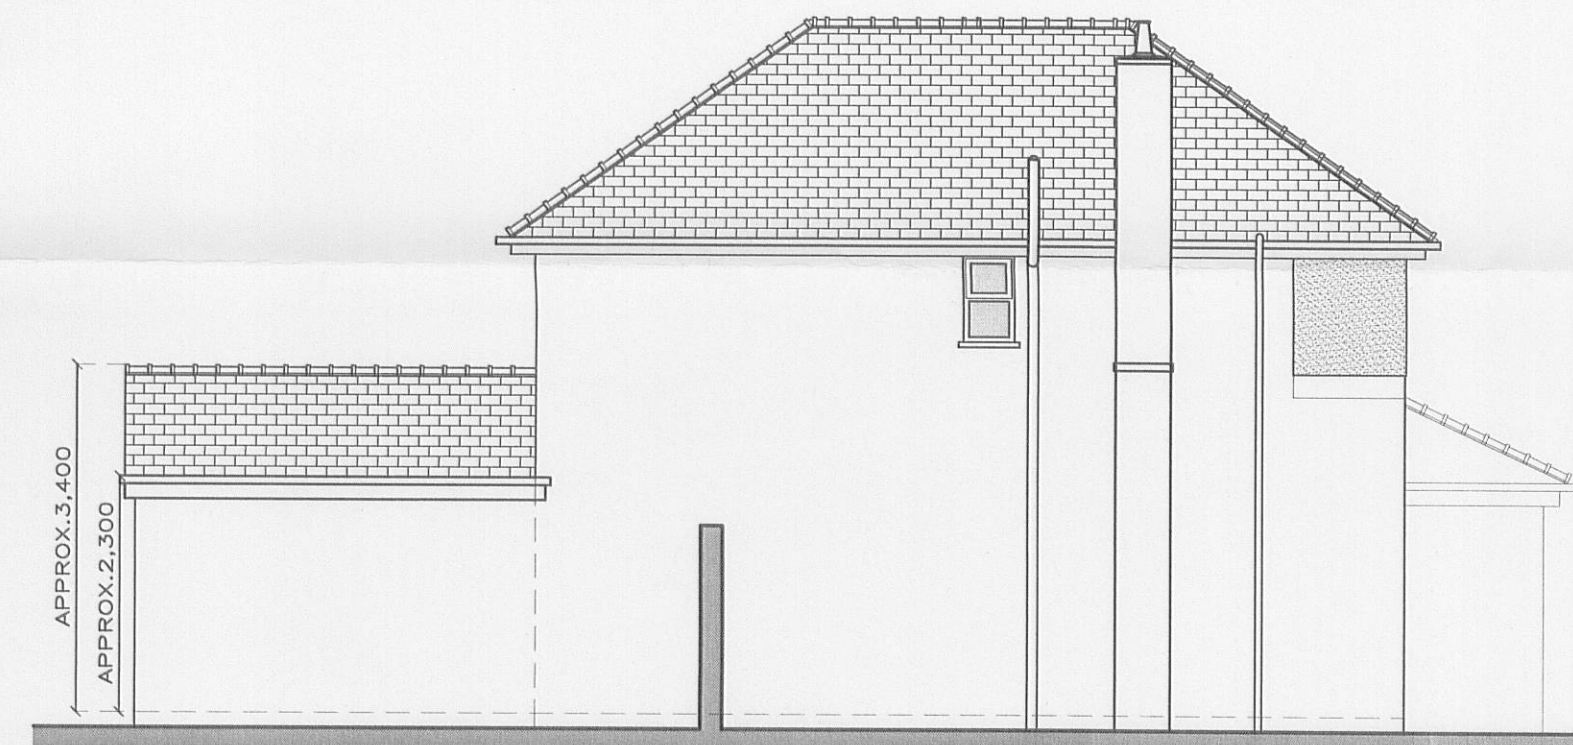

EAST ELEVATION

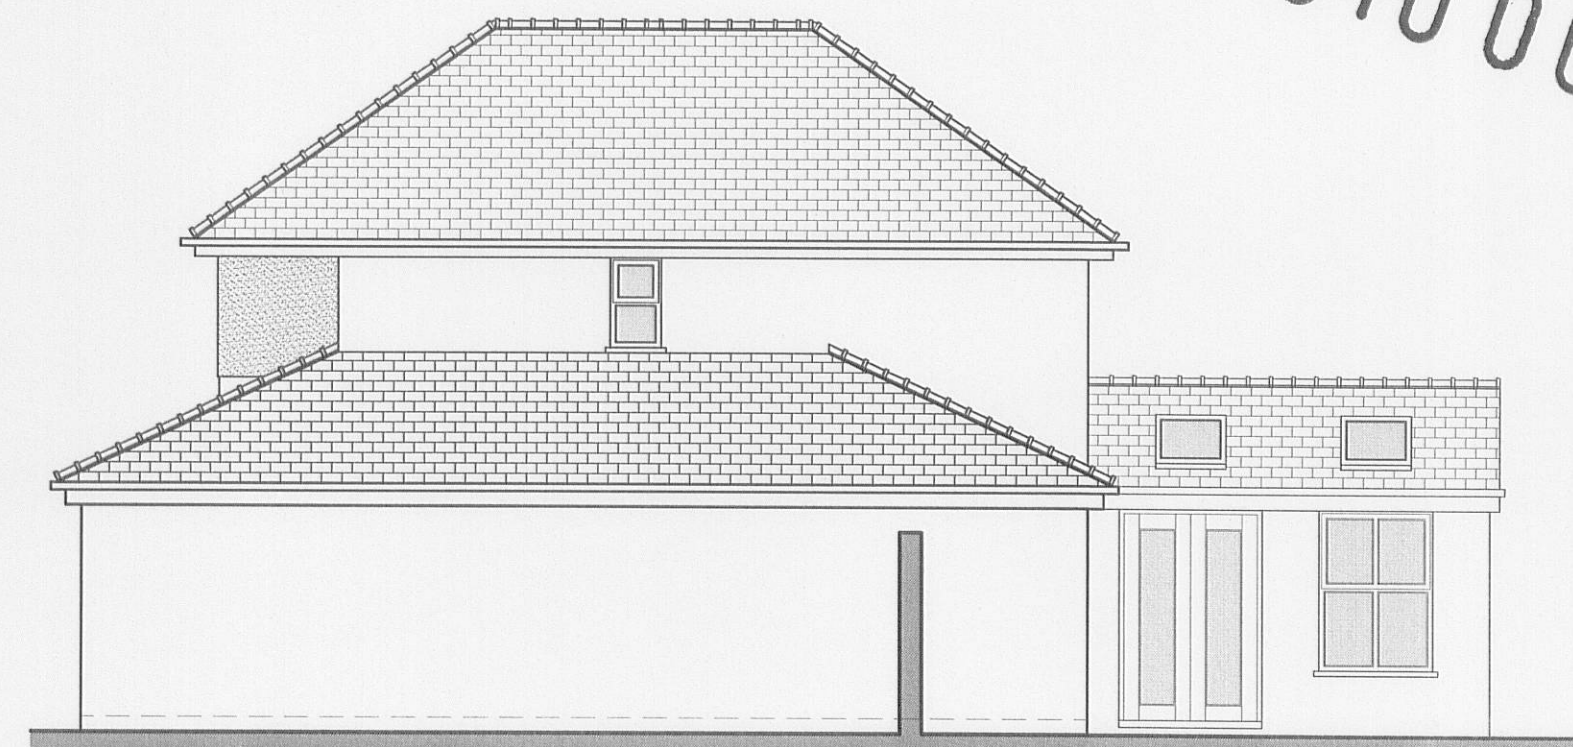

WEST ELEVATION

320100060P

R NUTALL
5 REDWOOD DRIVE
LONGRIDGE
PRESTON

**PROPOSED
PLAN/ELEVATION**
SINGLE STOREY REAR EXTENSION

Scale: 1:50/75.....Drawn:J.Monks