



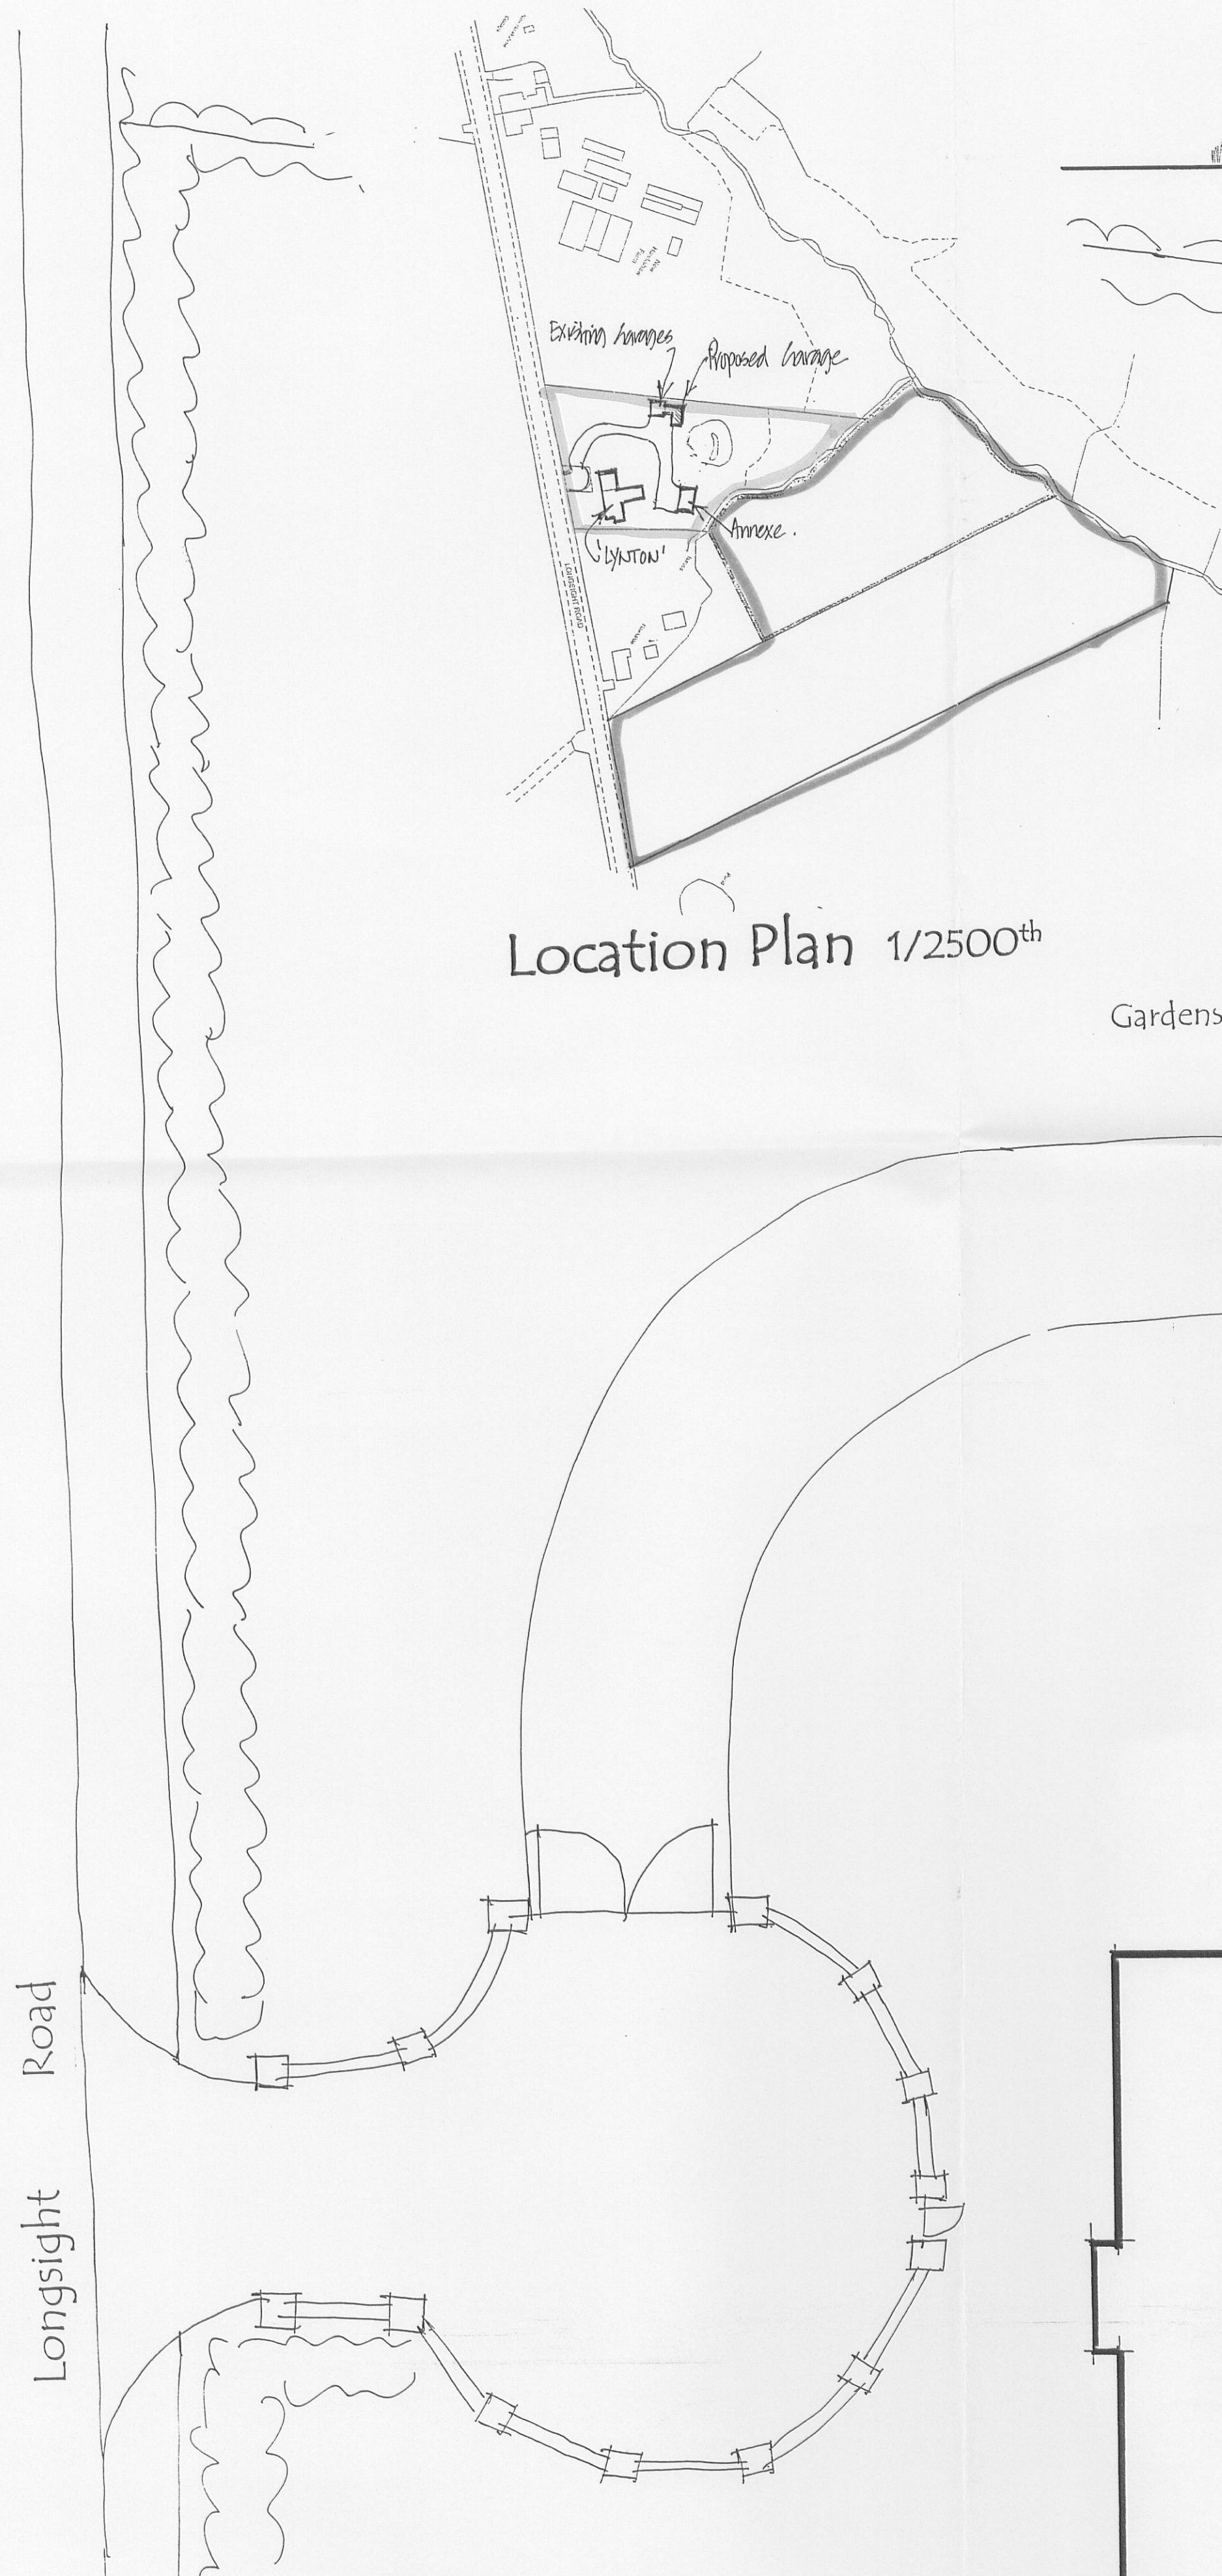

Location Plan 1/2500th

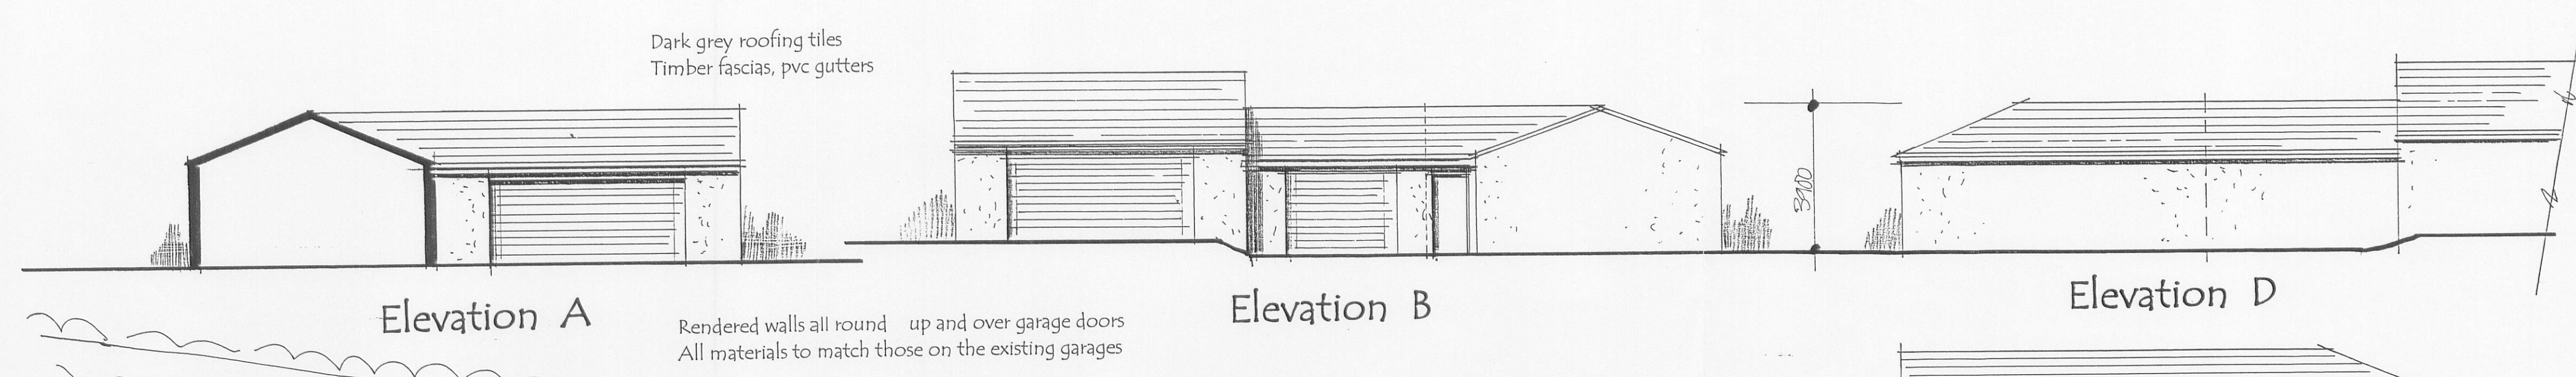


Elevation A

Elevation B

Elevation D

Elevation C

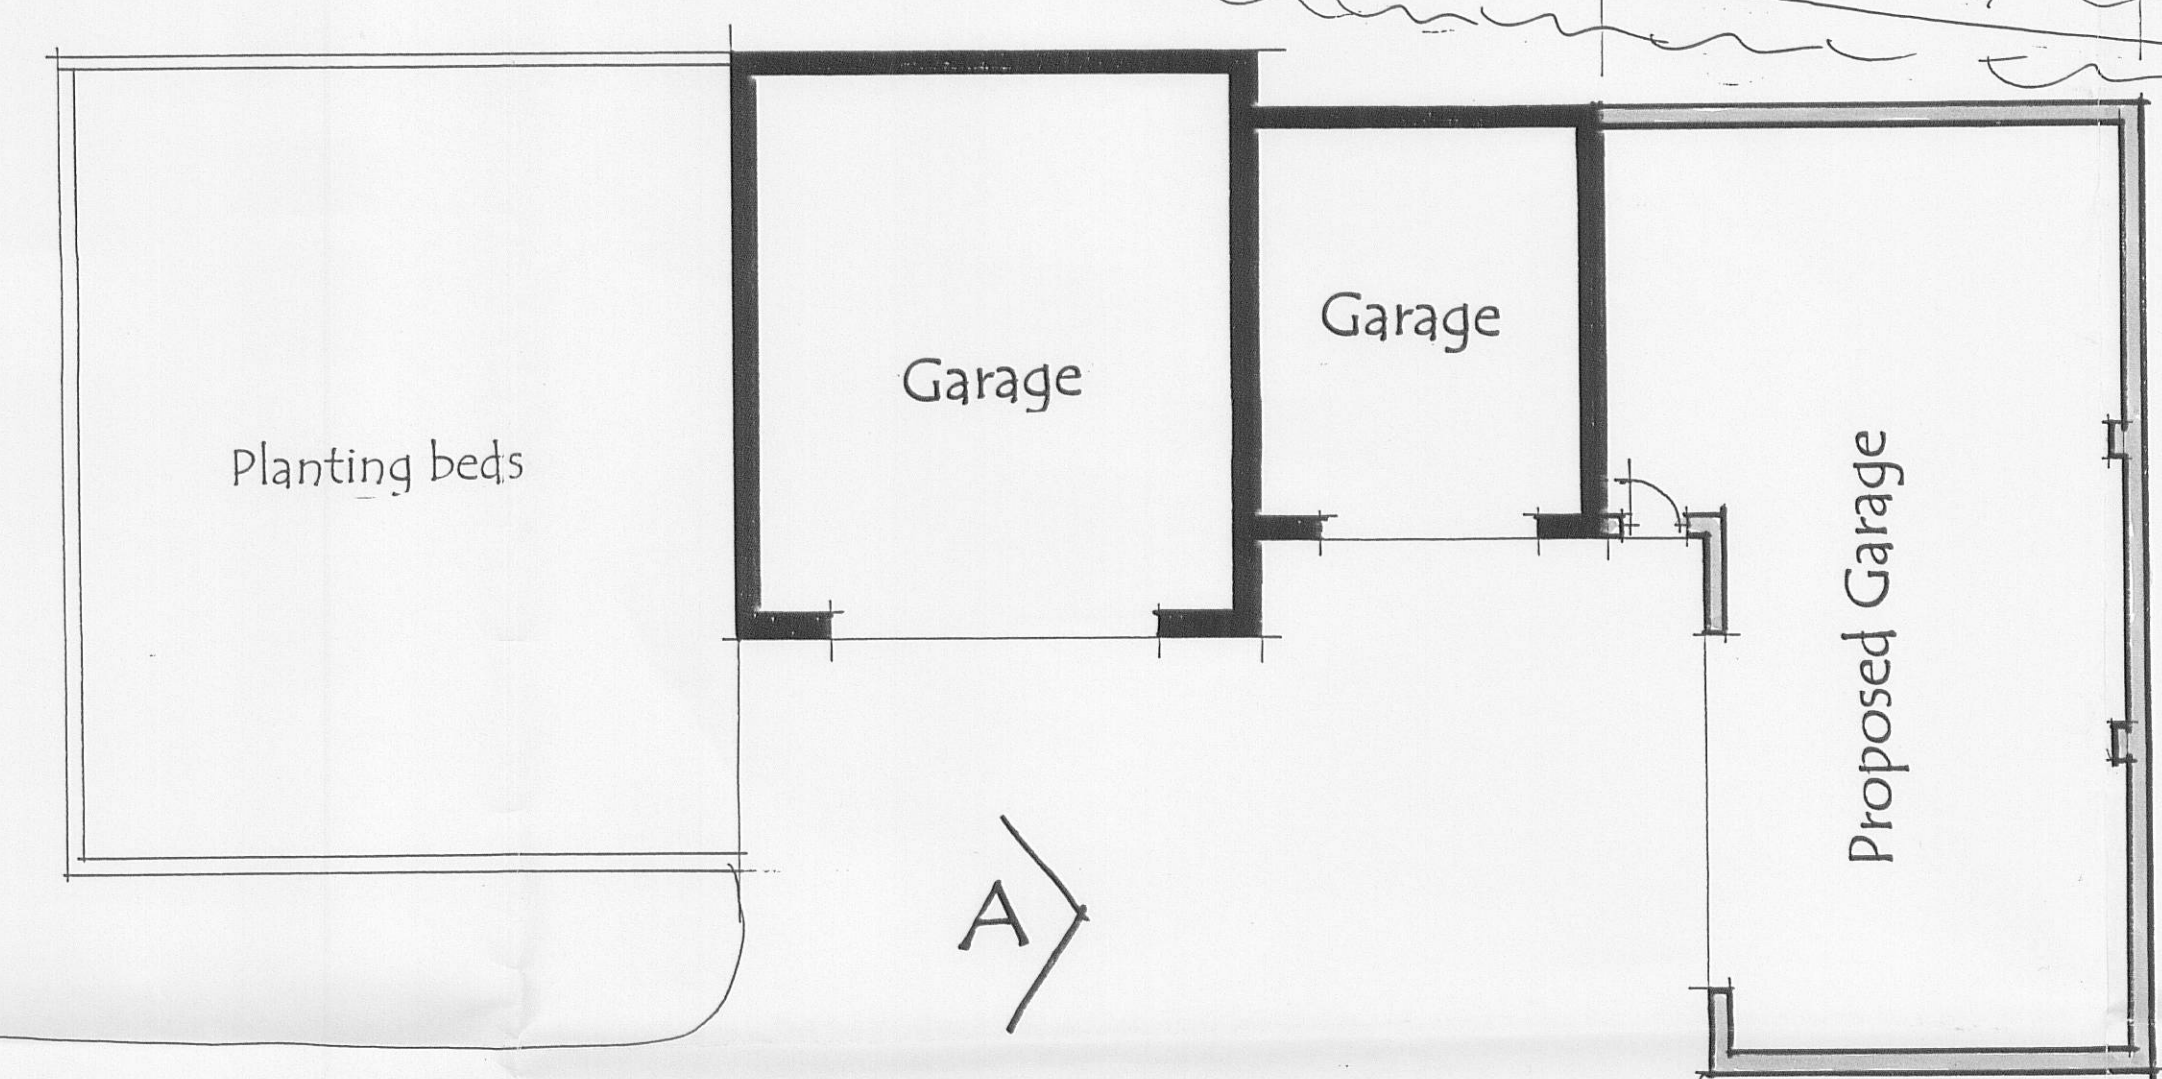

Roof Plan 1/200th



Site Plan 1/100th



3 2 0 1 0 0 0 6 4 P

This drawing, its design content and text are the Copyright and Intellectual Property of David Liversidge Design and must not be copied or reproduced in whole or part without prior written consent.

DAVID LIVERSIDGE
*Design**
 Architecture * Planning * Development
 259 Rossendale Road, Burnley, Lancs. BB11 5BZ
 tel: 01282-838002 mob: 07977-463496
 e-mail: davidliversidge533@msn.com

Proposed Garages

'Lynton'
 Longsight Road
 Clayton le Dale
 Blackburn BB2 7JA
 for Mr. and Mrs. Turner

Scale: 1/100th Drawing No:
 Date: Jan. 10 10/6/2