




Existing Site Plan 1:500

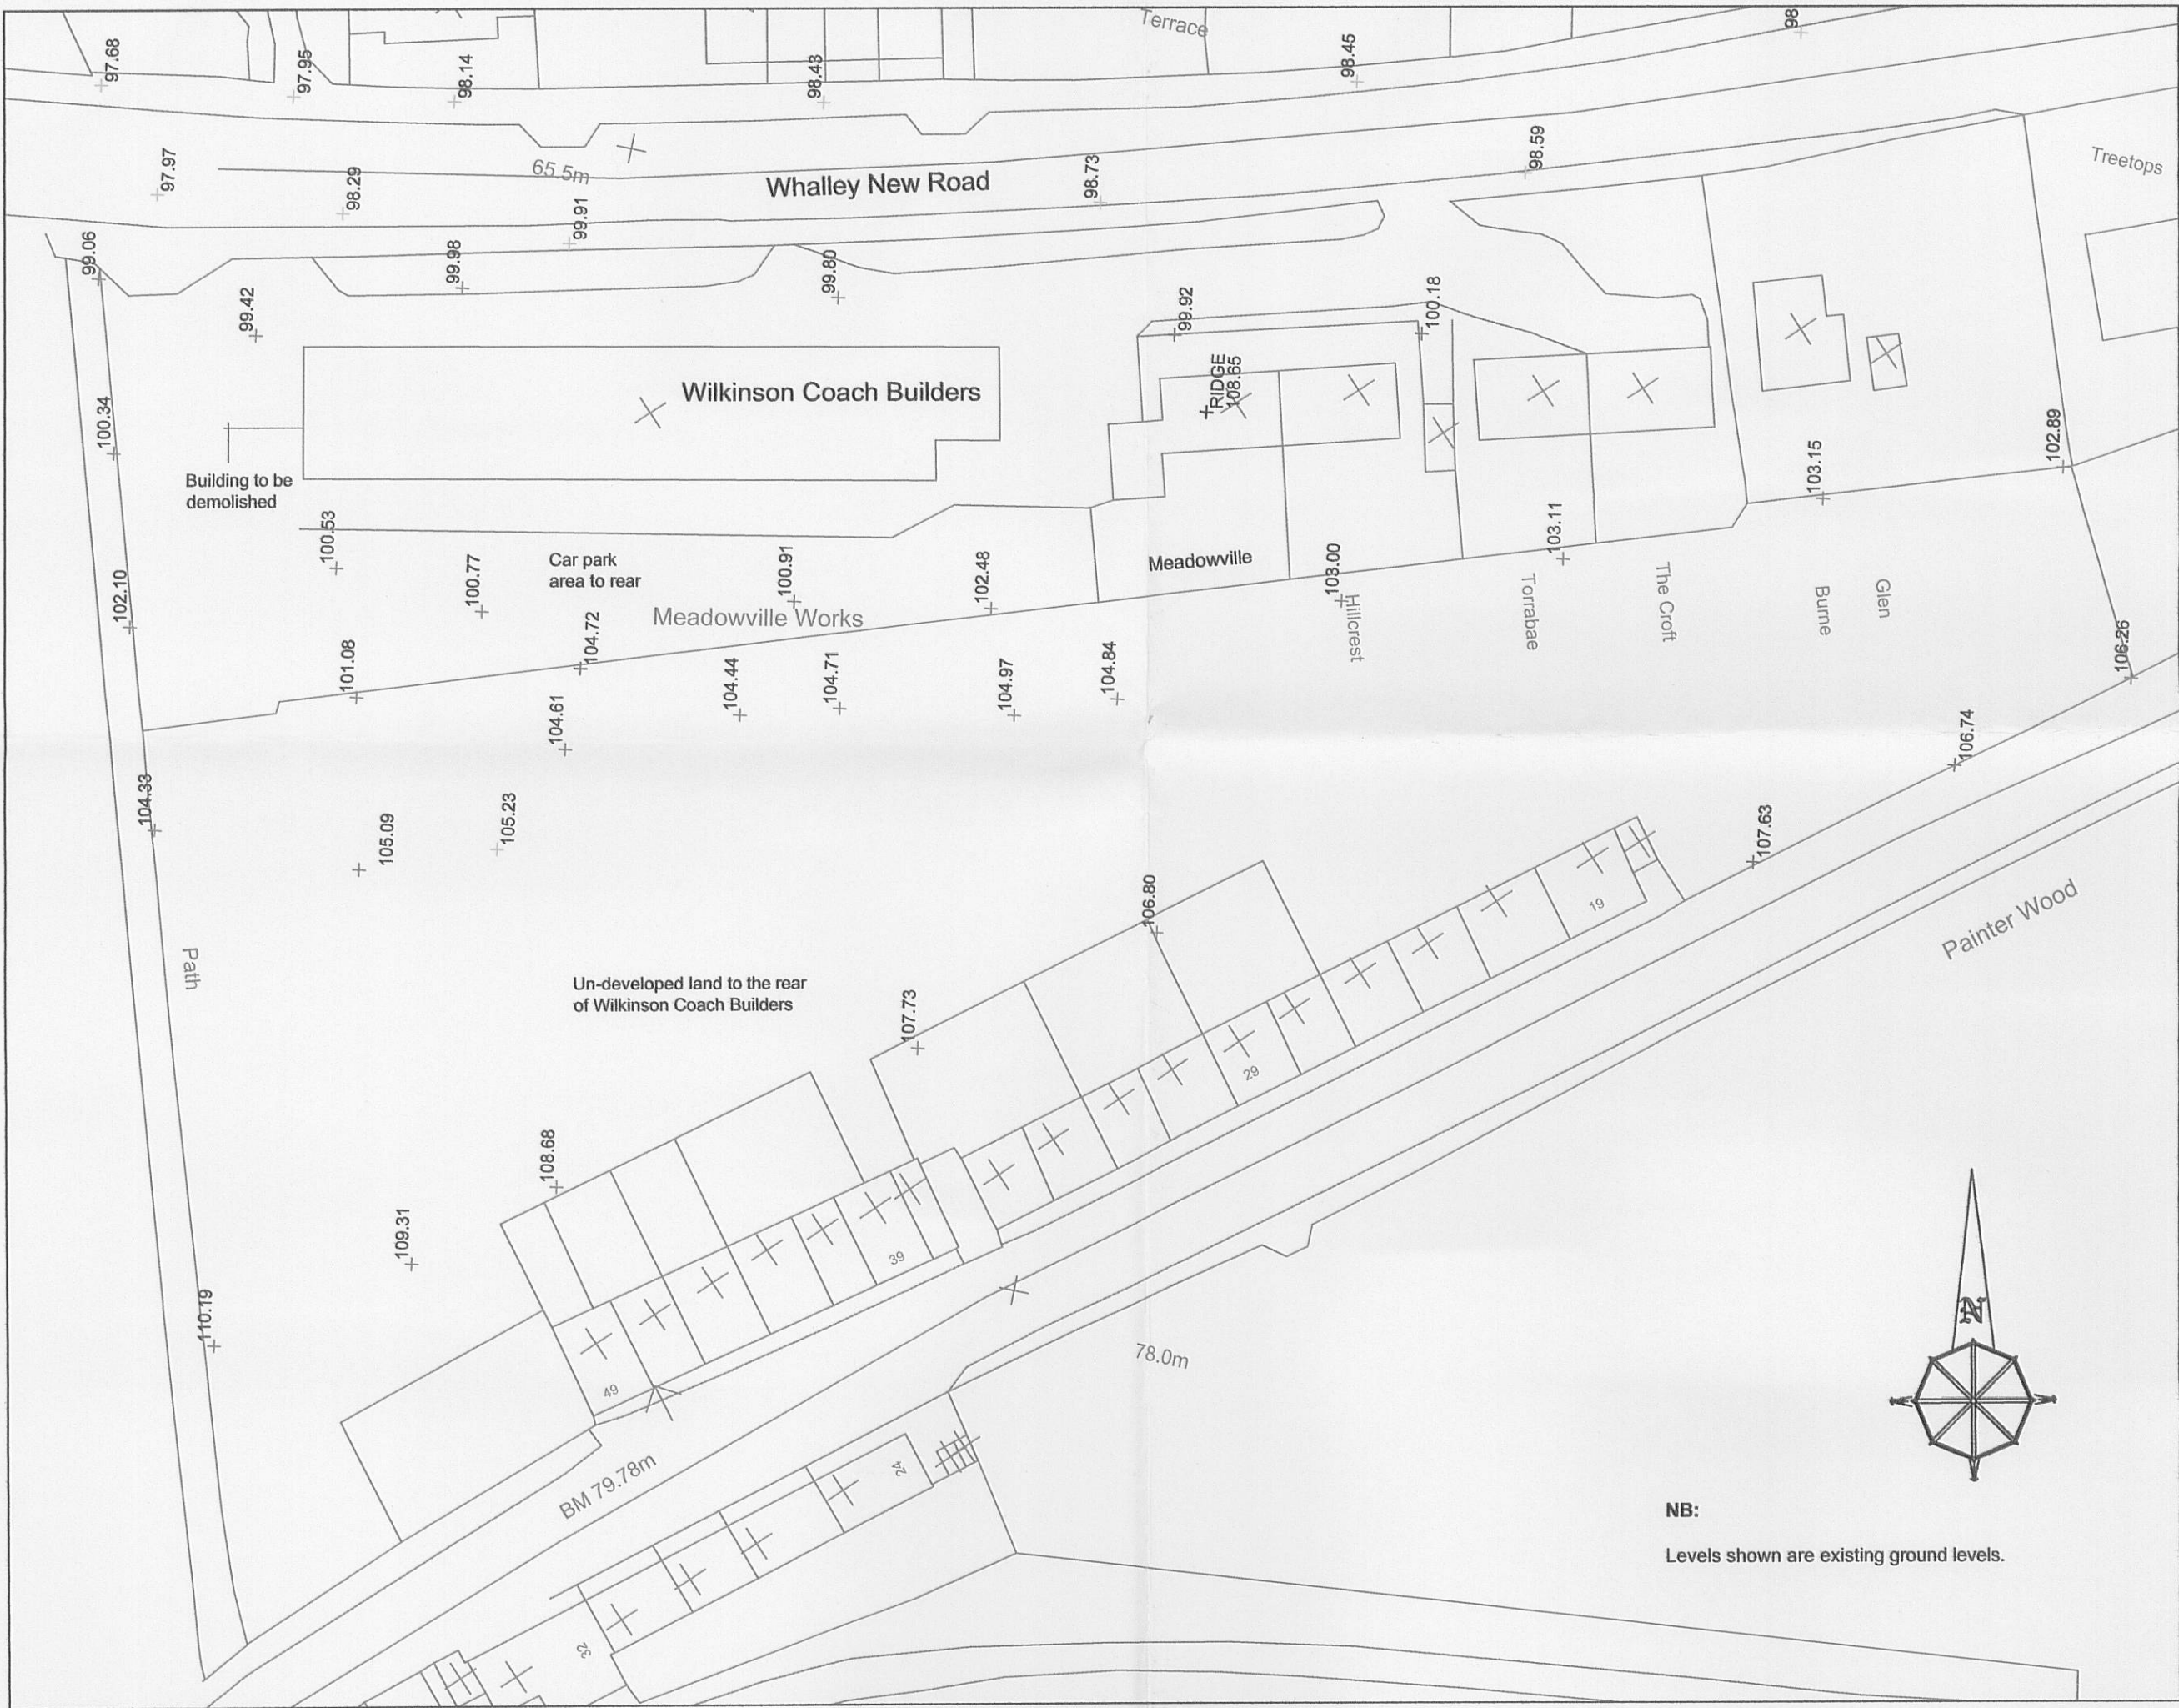

Proposed Site Plan 1:500

Notes:

All work is to be carried out to the latest current British standards Codes of Practice and recognised working practices.

All work and materials should comply with Health and Safety legislation.

All dimensions are in millimetres where explicitly shown otherwise.

The contractor should check and certify all dimensions as work proceeds and notify the architect of any discrepancies.

Do not scale off the drawings, if in doubt ask.

Plots 1-2; House type 1		
Description	Eaves (m)	Ridge (m)
5 bedroom detached with rear conservatory & integral double garage	4.85	7.16
Plot 3; House type 2		
Description	Eaves (m)	Ridge (m)
5 bedroom detached with rear conservatory & integral double garage	4.85	7.16
Plot 4; House type 3		
Description	Eaves (m)	Ridge (m)
5 bedroom detached with rear conservatory & integral double garage	4.85	7.16
Plots 5-7; House type 4		
Description	Eaves (m)	Ridge (m)
5 bedroom detached with rear conservatory & integral single garage	4.85	7.16
Plot 8; House type 5		
Description	Eaves (m)	Ridge (m)
4 bedroom detached with rear conservatory & integral single garage	4.85	7.16
Plot 9; House type 6		
Description	Eaves (m)	Ridge (m)
5 bedroom detached with detached double garage	4.85	7.16
Plot 10 House type 7		
Description	Eaves (m)	Ridge (m)
5 bedroom detached with rear conservatory & attached double garage	4.85	7.45
Plot 11; House type 8		
Description	Eaves (m)	Ridge (m)
5 bedroom detached with rear conservatory & integral single garage	4.85	7.45
Plot 12; House type 9		
Description	Eaves (m)	Ridge (m)
5 bedroom detached, with rear conservatory & integral single garage	4.85	7.45
Plots 13-18; House type 10		
Description	Eaves (m)	Ridge (m)
3 bedroom terraced with communal parking to rear of properties	4.85	7.45



Chartered Surveyors
34 Wellgate
Clitheroe
Lancashire BB7 2DP
T: 01200 442301
F: 01200 442302
Email: info@ghaonline.co.uk

Title: Proposed redevelopment of land on & to the rear of R Wilkinson & Sons Old Manchester Offices Whalley New Road Billington BB7 9NW

Project No: W/256/1083/01 Drawn: A.JM

Client: Messers G & A Wilkinson

Date: 1.2.10 Scale: 1:500

Amendments: