



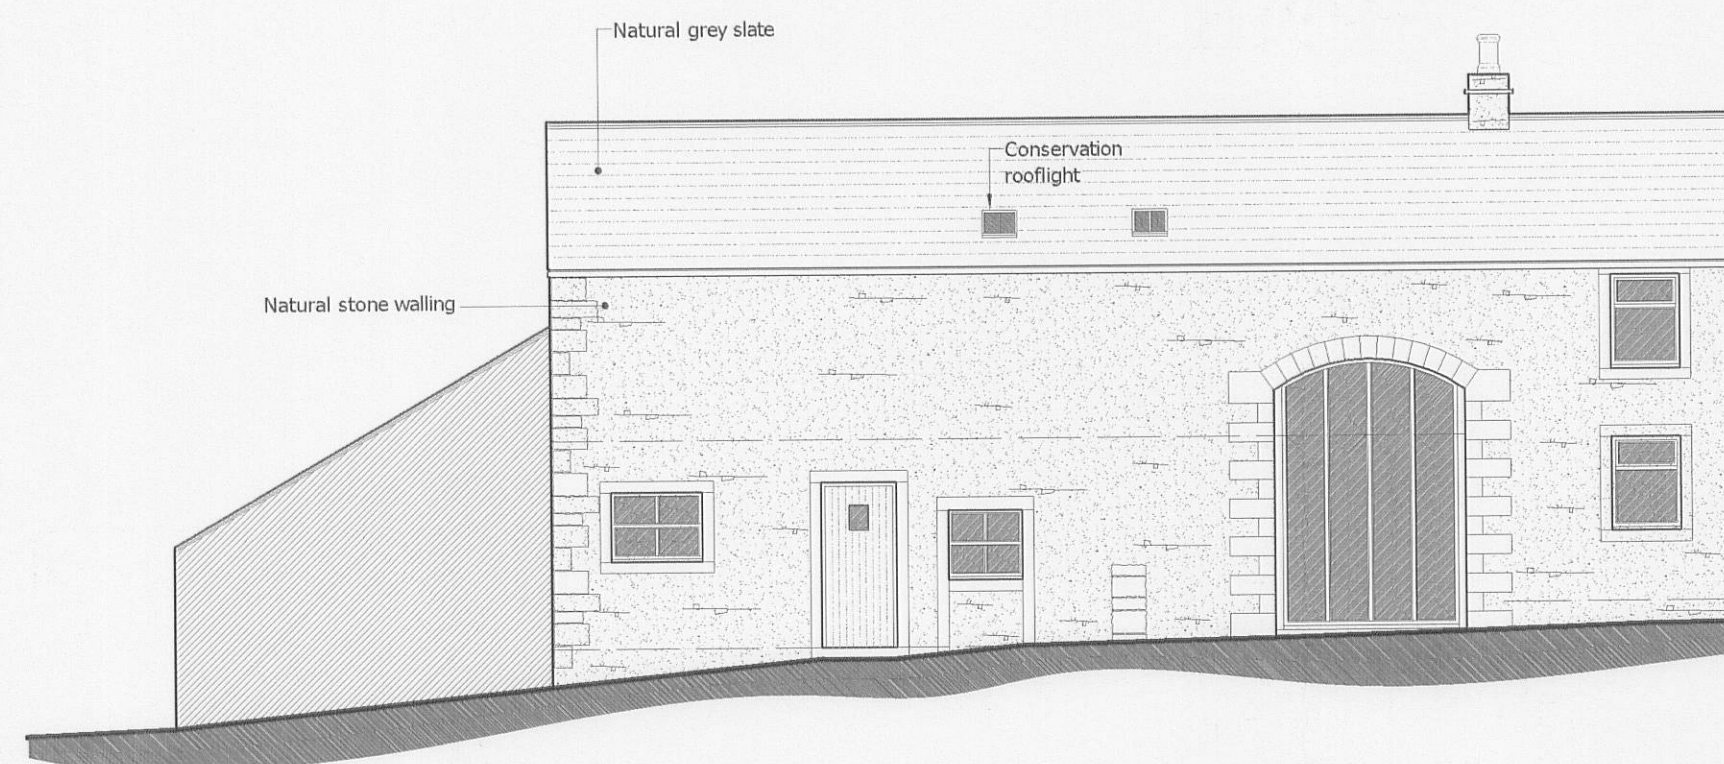


Front Elevation
(south-east)




Rear Elevation
(north-west)

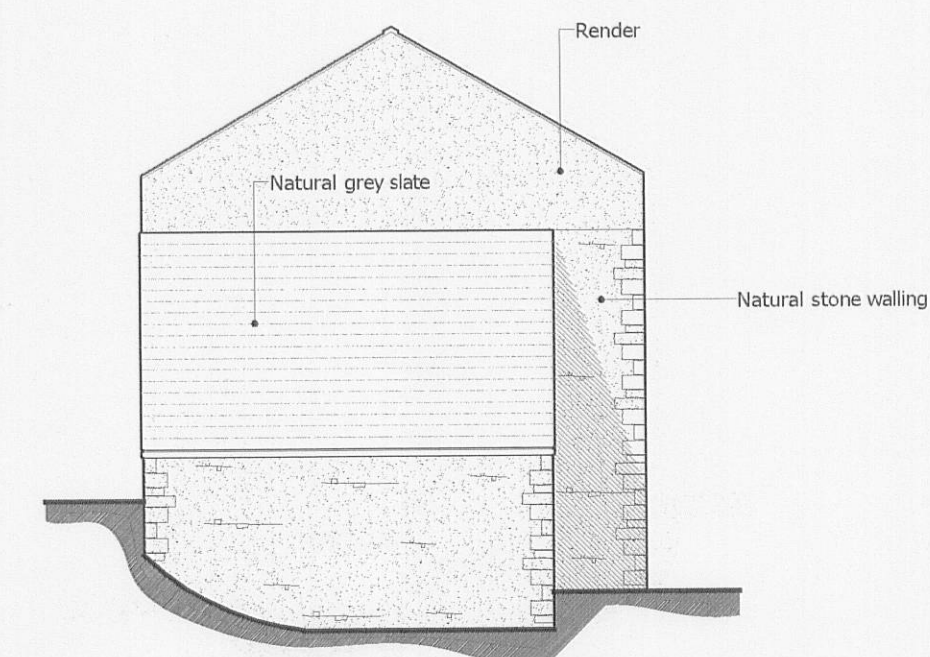

Gable Elevation
(south-west)

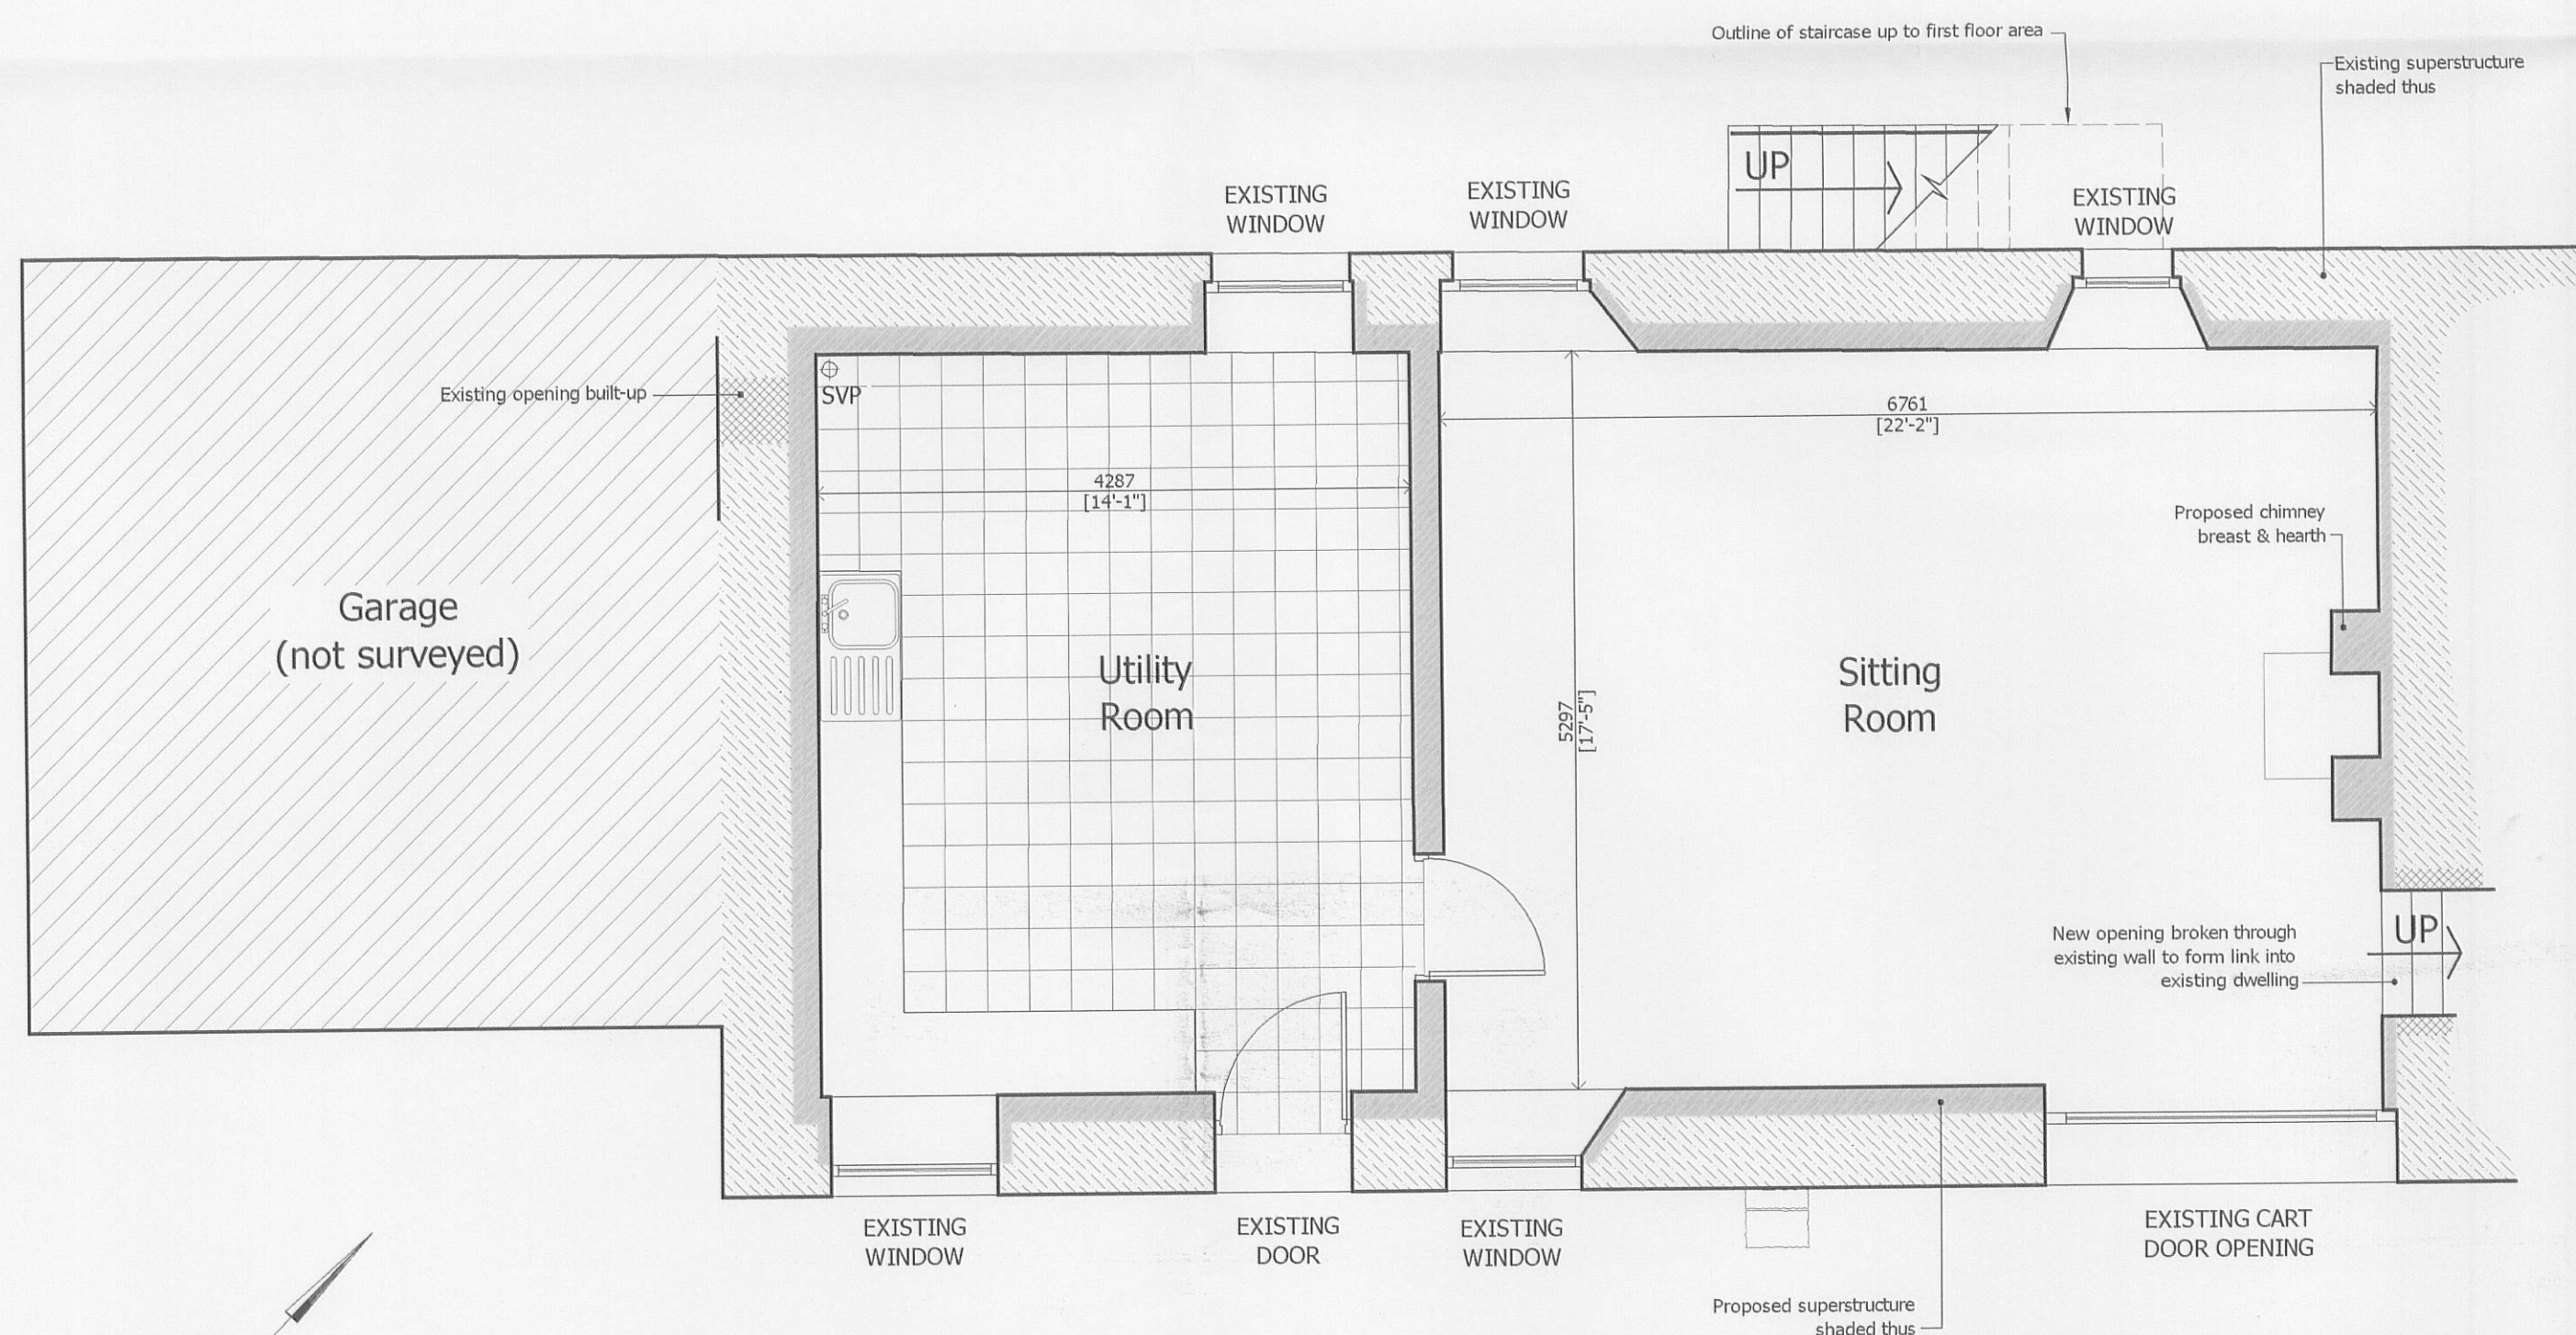

Ground Floor Plan

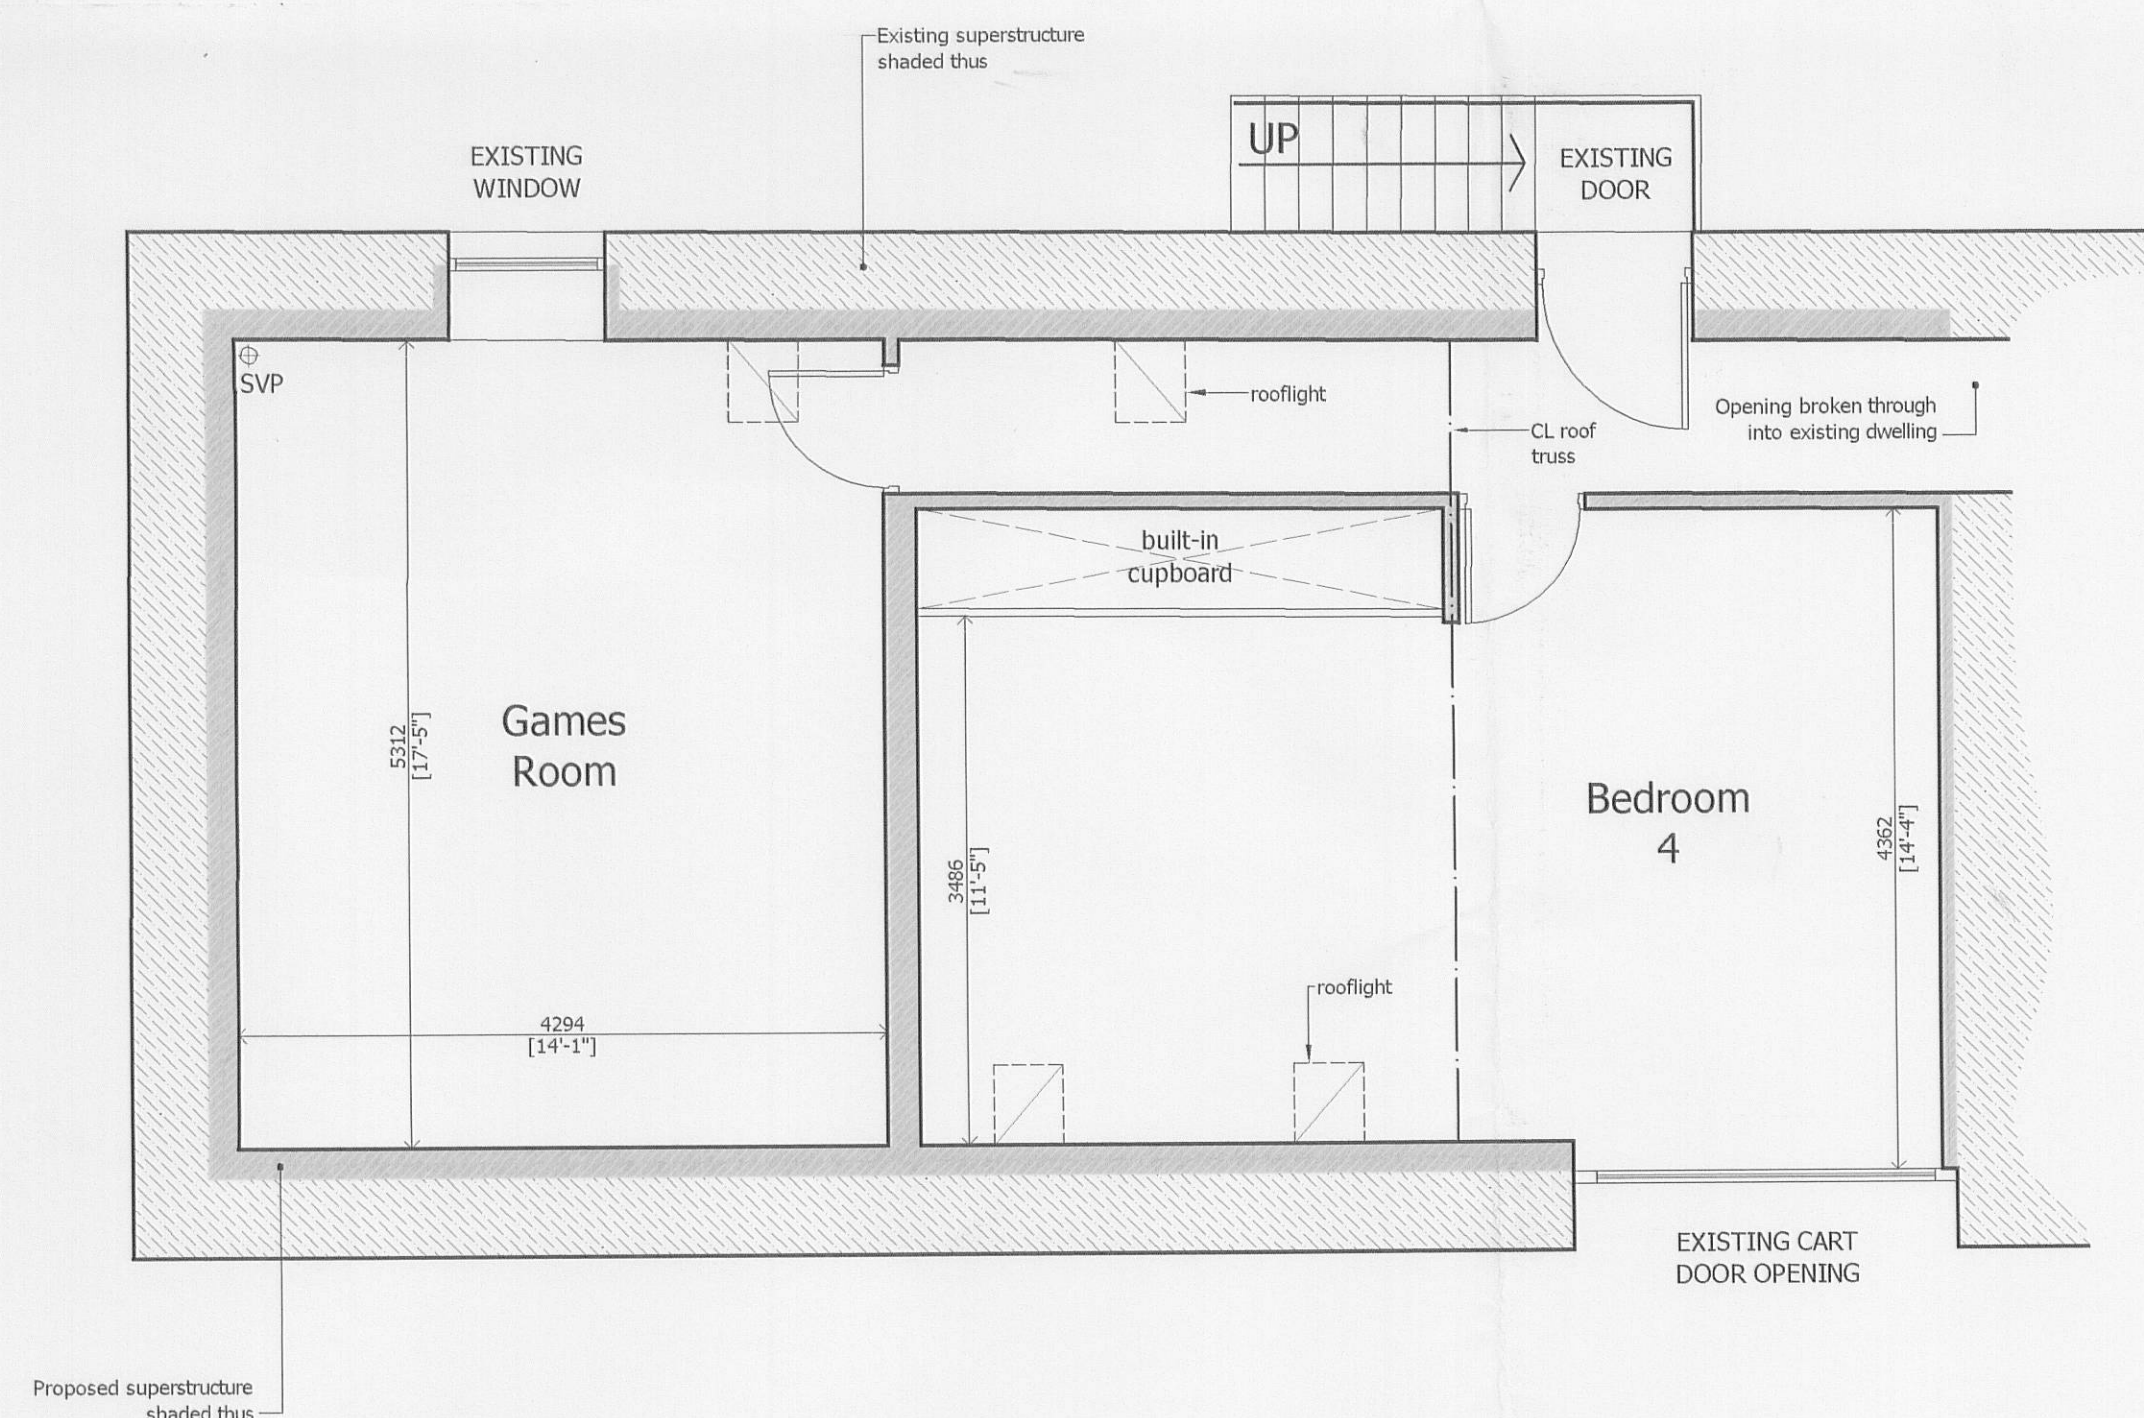

First Floor Plan

NOTES

This drawing is the property of Marshall Peters Associates Limited. Copyright is reserved by them and the drawing is issued on the condition that it is not copied in whole or in part without the express written consent of Marshall Peters Associates Limited.

Dimensions should not be scaled. All dimensions to be checked on site by the contractor prior to commencement of the works.

MATERIALS

Roof: Roof to be clad with natural stone slate as existing, with natural coloured mortar-bedded ridge tiles.

Walls: Existing stonework to be repaired with a hydraulic lime mortar finished with a slightly recessed joint. Natural stone lintels, cills and jambs to window openings - all as illustrated on elevations.

Doors & Windows: Proposed doors and windows to be double-glazed with brown frames.

320100086P

Revision	Date
A	First floor layout revised 30.VI.05
B	Layout revised 27.OI.10

Marshall Peters Associates
Chartered Surveyors &
Historic Building Consultants



Office 4 Brookside Barn
Downham
Ciltchore
BB7 4BP

Telephone 01200 440650
Facsimile 01200 440032
Email survey@bdinternet.com

PROPOSED EXTENSION of
EXISTING DWELLING into
BARN at PARADISE FARM
HORTON, SKIPTON
for
MR & MRS LANCASTER

Title
PROPOSED

Drawing no. 2132: 02
Revision B

Scale Plans - 1:50
Elevations 1:100
Drawn mfn
Date Oct. '04