


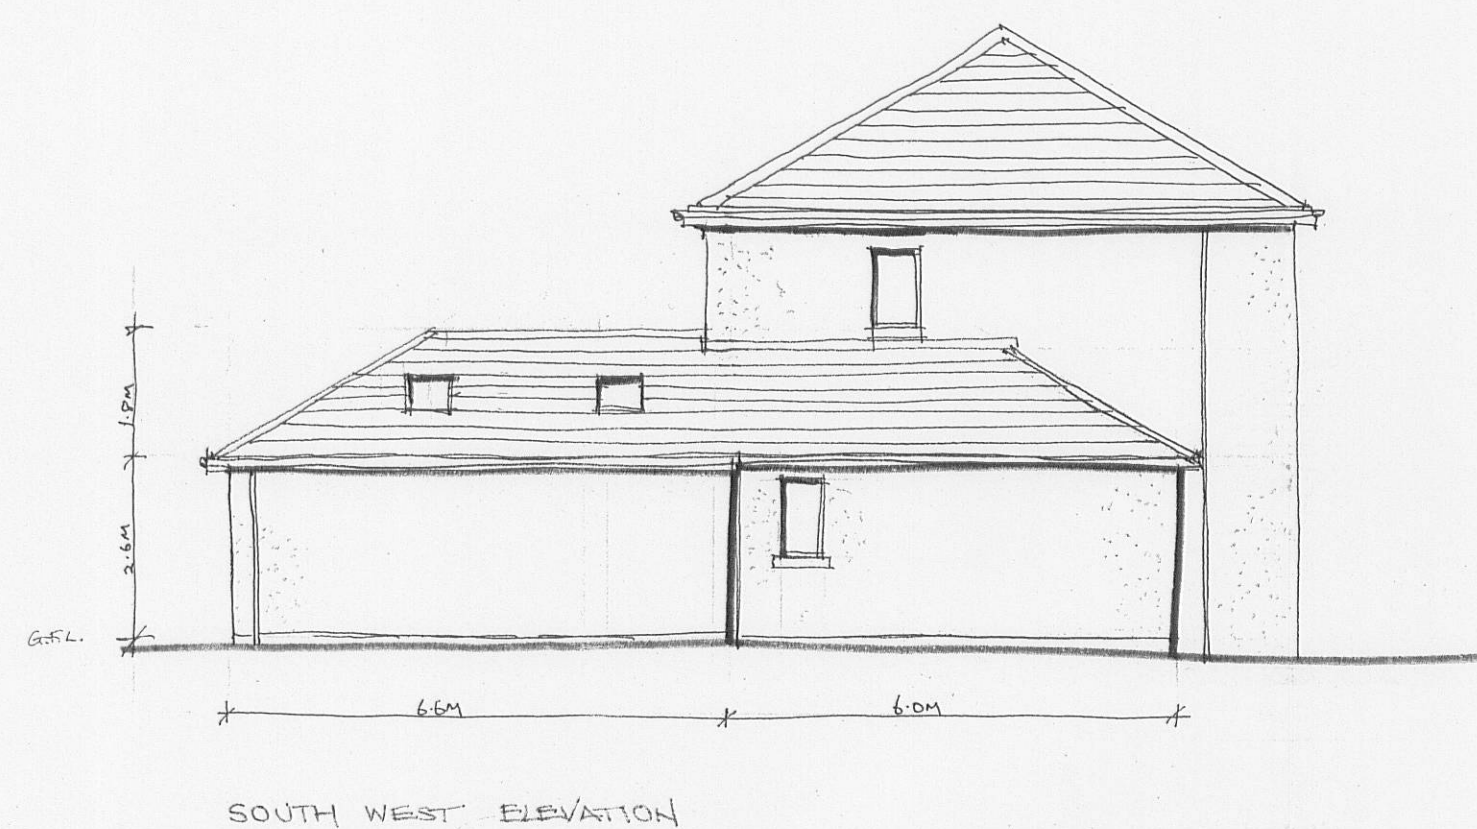

SOUTH WEST ELEVATION




NORTH WEST ELEVATION




SOUTH EAST ELEVATION




SOUTH WEST ELEVATION

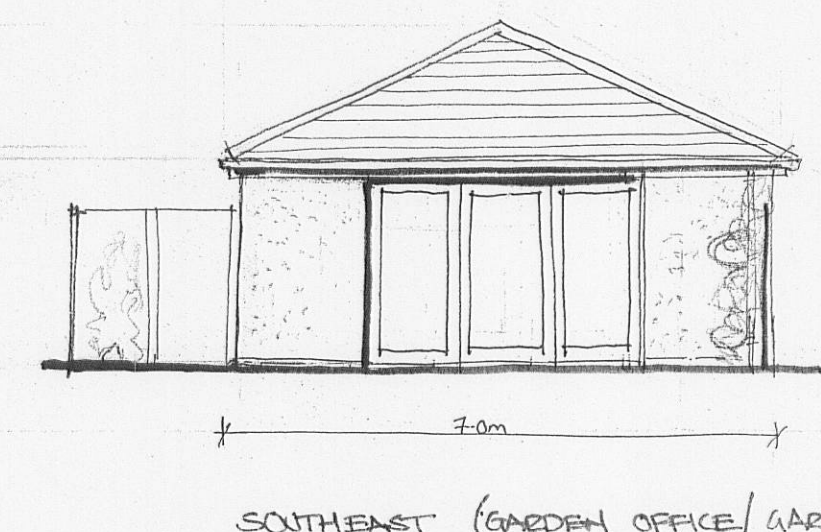

SOUTHEAST (GARDEN OFFICE/GARAGE) ELEV.

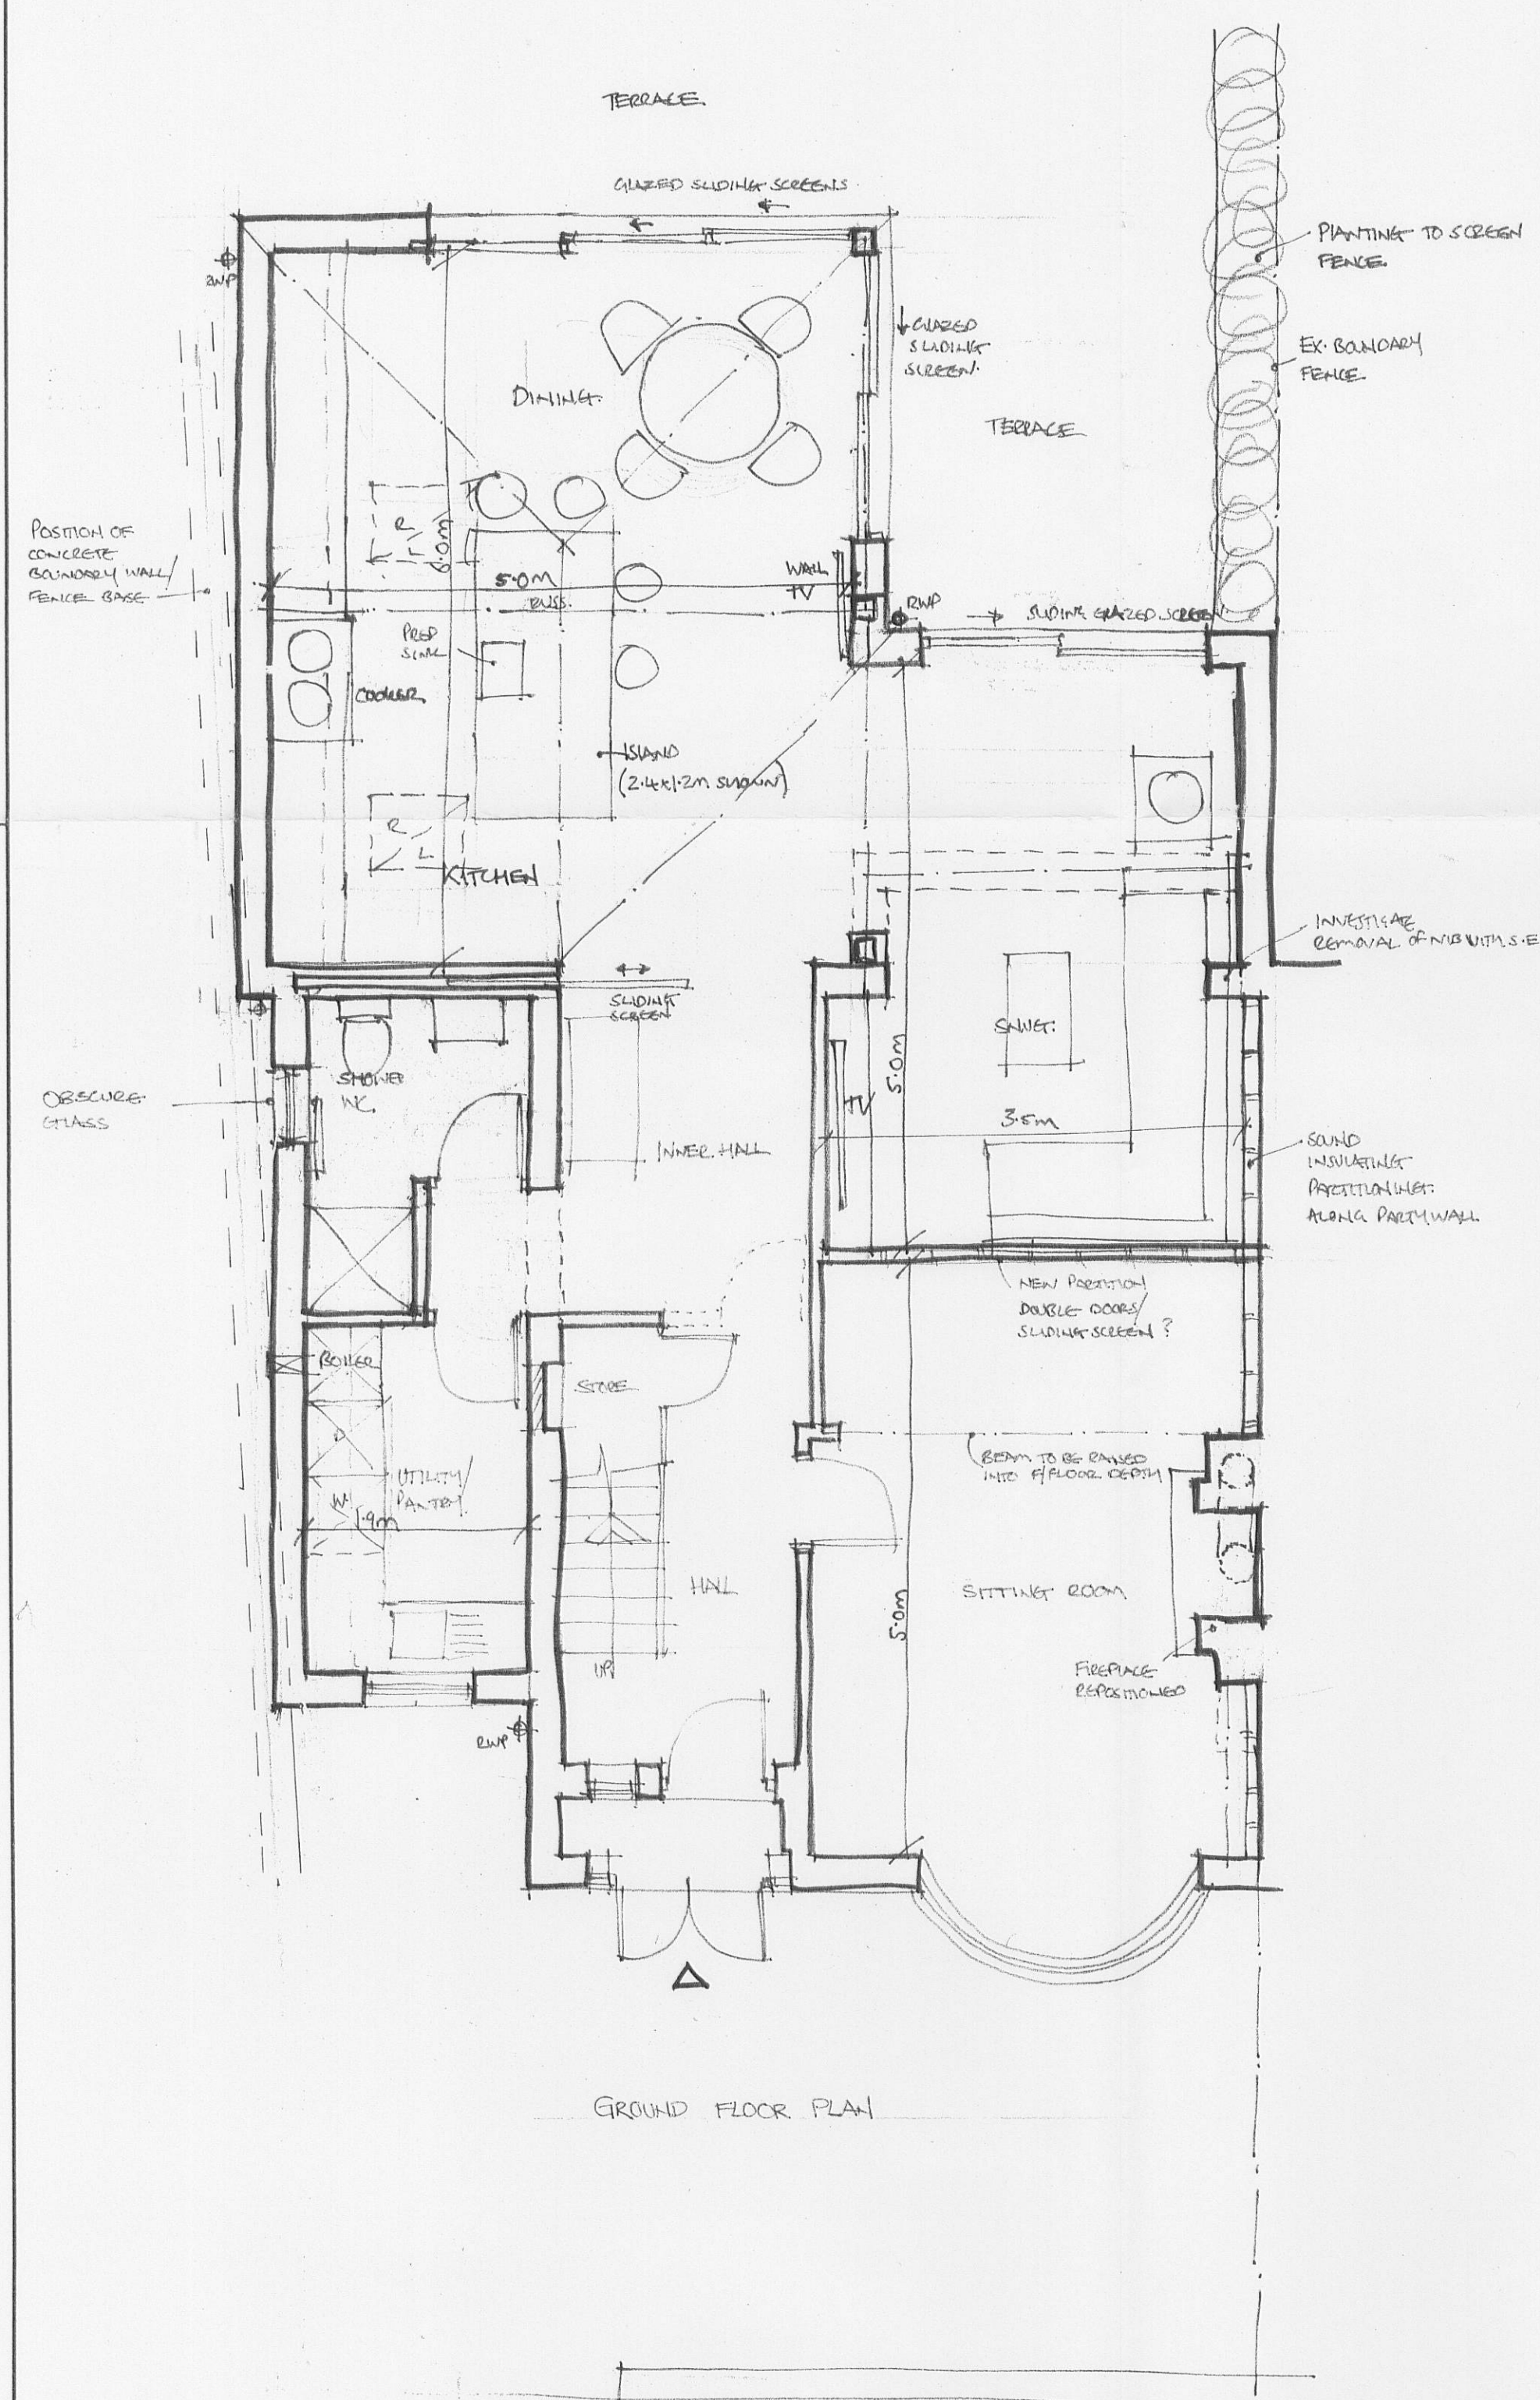


GROUND FLOOR PLAN

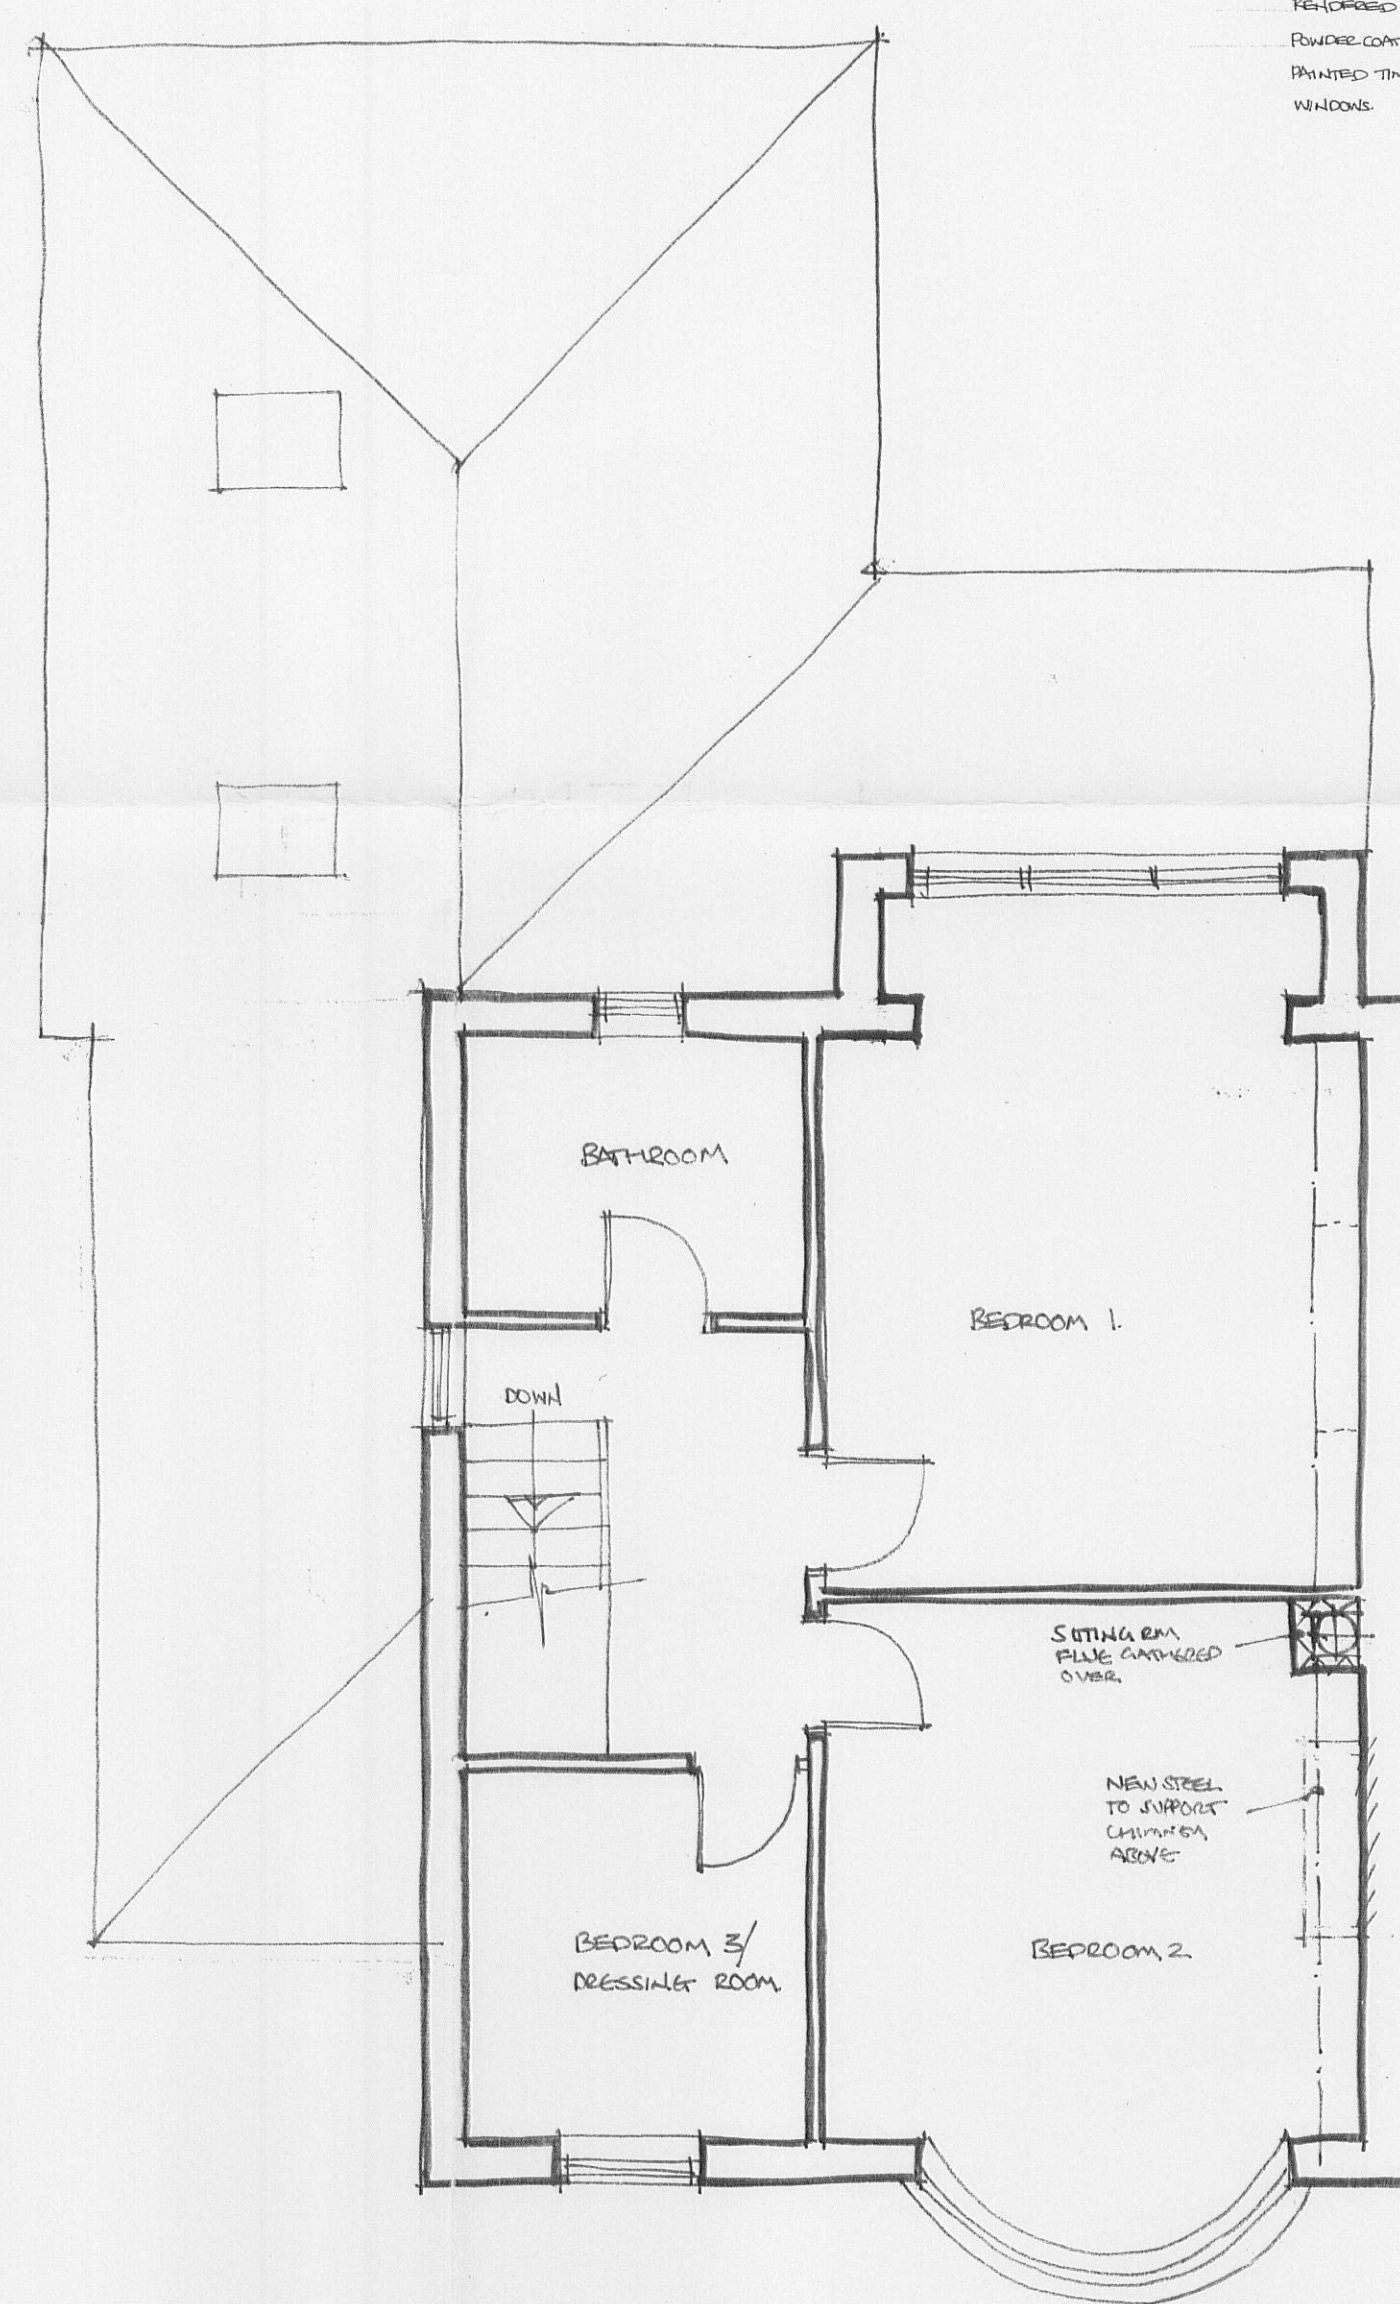


FIRST FLOOR PLAN


PROPOSED EXTENSION & GARAGE/OFFICE:
SLATED ROOF TO MATCH EX. HOUSE.
PERFORATED WALLS TO MATCH HOUSE.
POWDER COATED ALUMINIUM OR
PAINTED TIMBER. EXTERNAL ROOF &
WINDOWS.

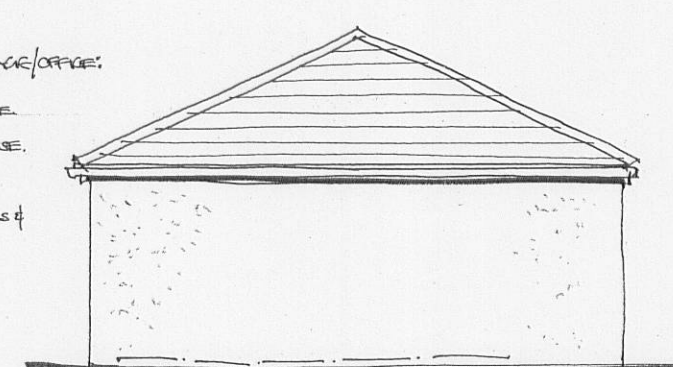

N.W AND N.E. GARAGE ELEVATIONS.

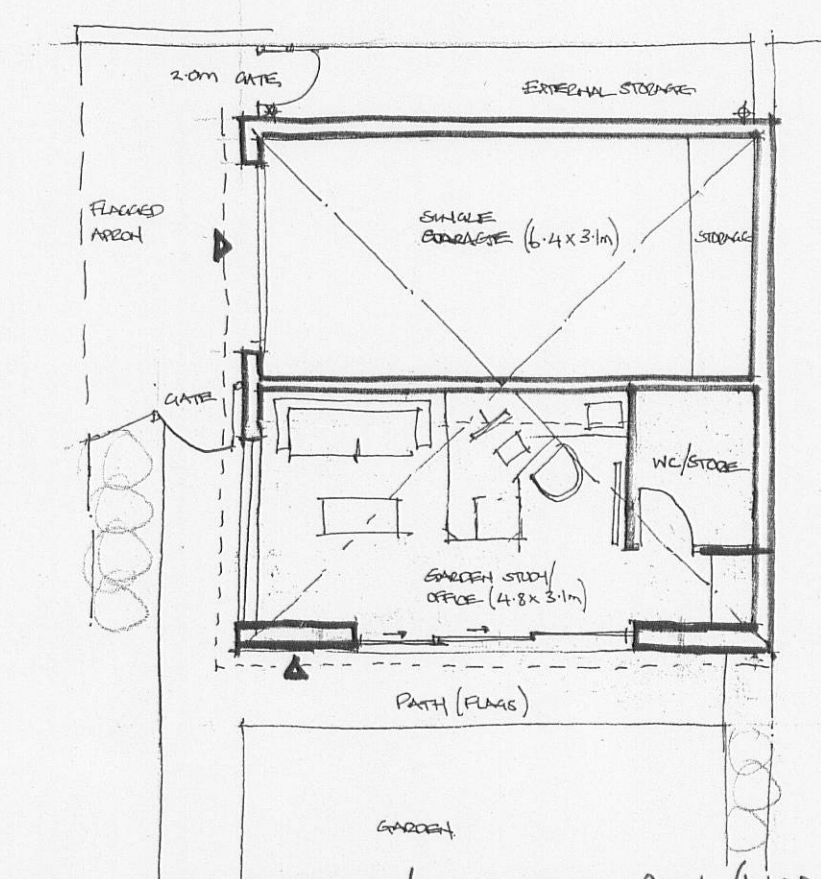


GARDEN OFFICE/GARAGE PLAN (1:100 SCALE)

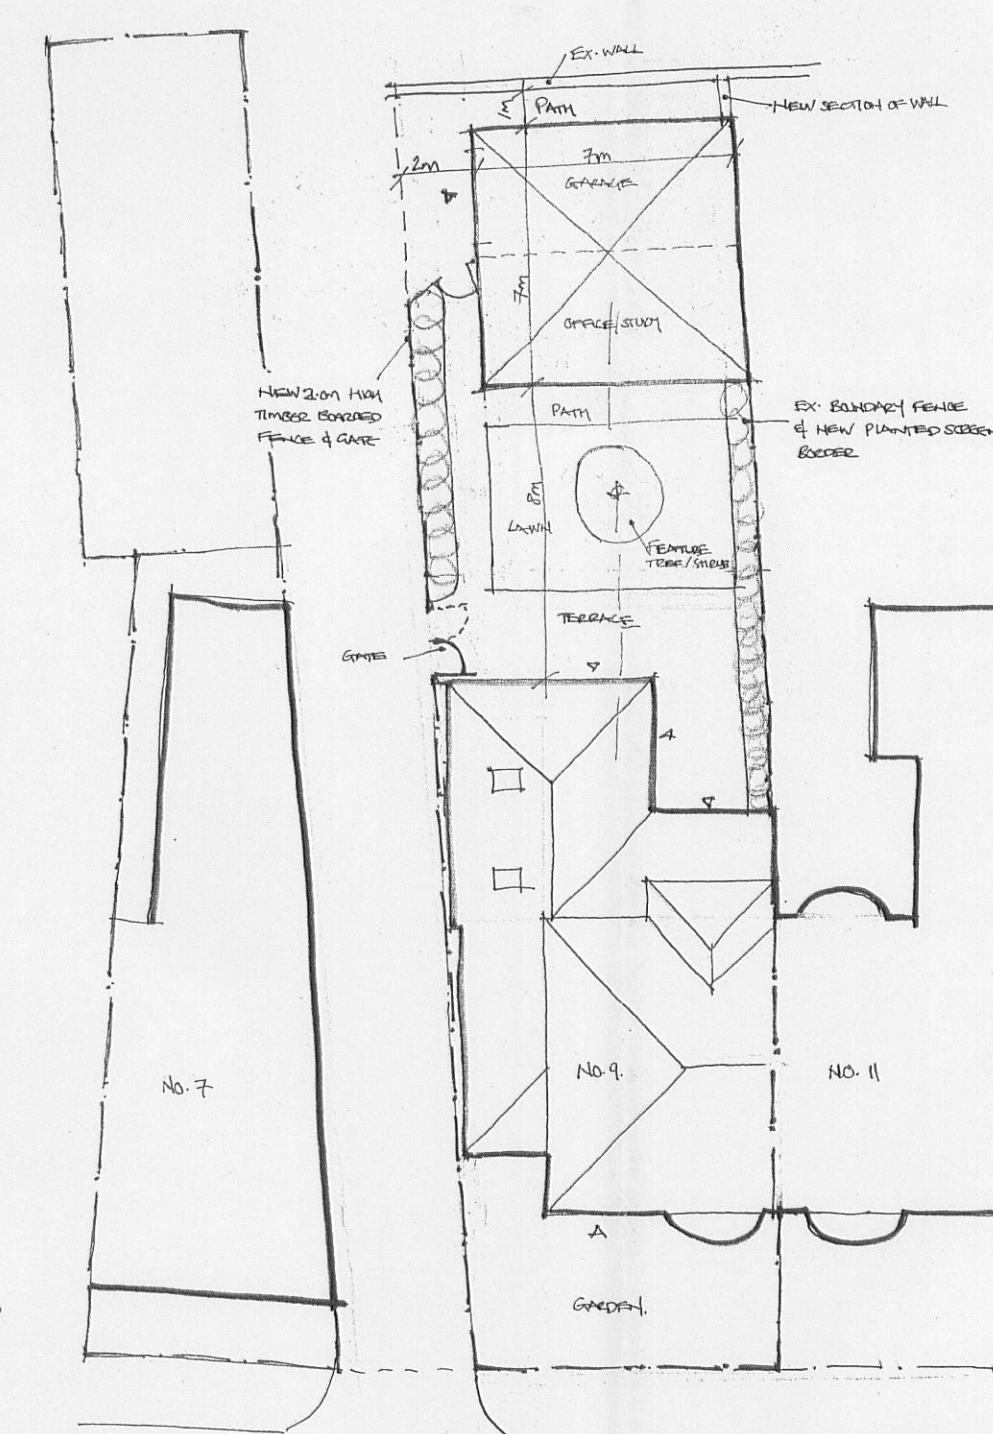

HAWTHORNE PLACE

SITE PLAN (1:200) TAKEN OFF ORDNANCE SURVEY PLAN.

REV A: GARAGE/STUDY DESIGN ADDED AND SITE PLAN
UPDATED ACCORDINGLY 02/02/10. SMH
REV B: AMENDMENTS TO GARDEN ROOM PRESENTATION &
N.E. SIDE - AS DISCUSSED WITH THE CLIENT ON 05/02/10

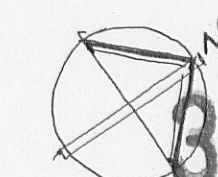

20100106P

Client

MRS A. KNAPPER

Job Title

PROPOSED ALTERATIONS TO
NO 9 HAWTHORNE PLACE
CLITHEROE

Drawing Title

PROPOSED PLANS AND ELEVATIONS

Scale
1:50 / 1:100

Date
DEC. 2009

Drawn
EGH.

Sunderland Peacock & Associates Ltd.
Chartered Architects
Hazelmore, Pimlico Road
Clitheroe, Lancashire BB7 2AG
Tel: 01200 423178 Fax: 01200 423228
Email: info@sunderlandpeacock.com

3983 - 2B