


320100116P



FRONT ELEVATION



SIDE ELEVATION

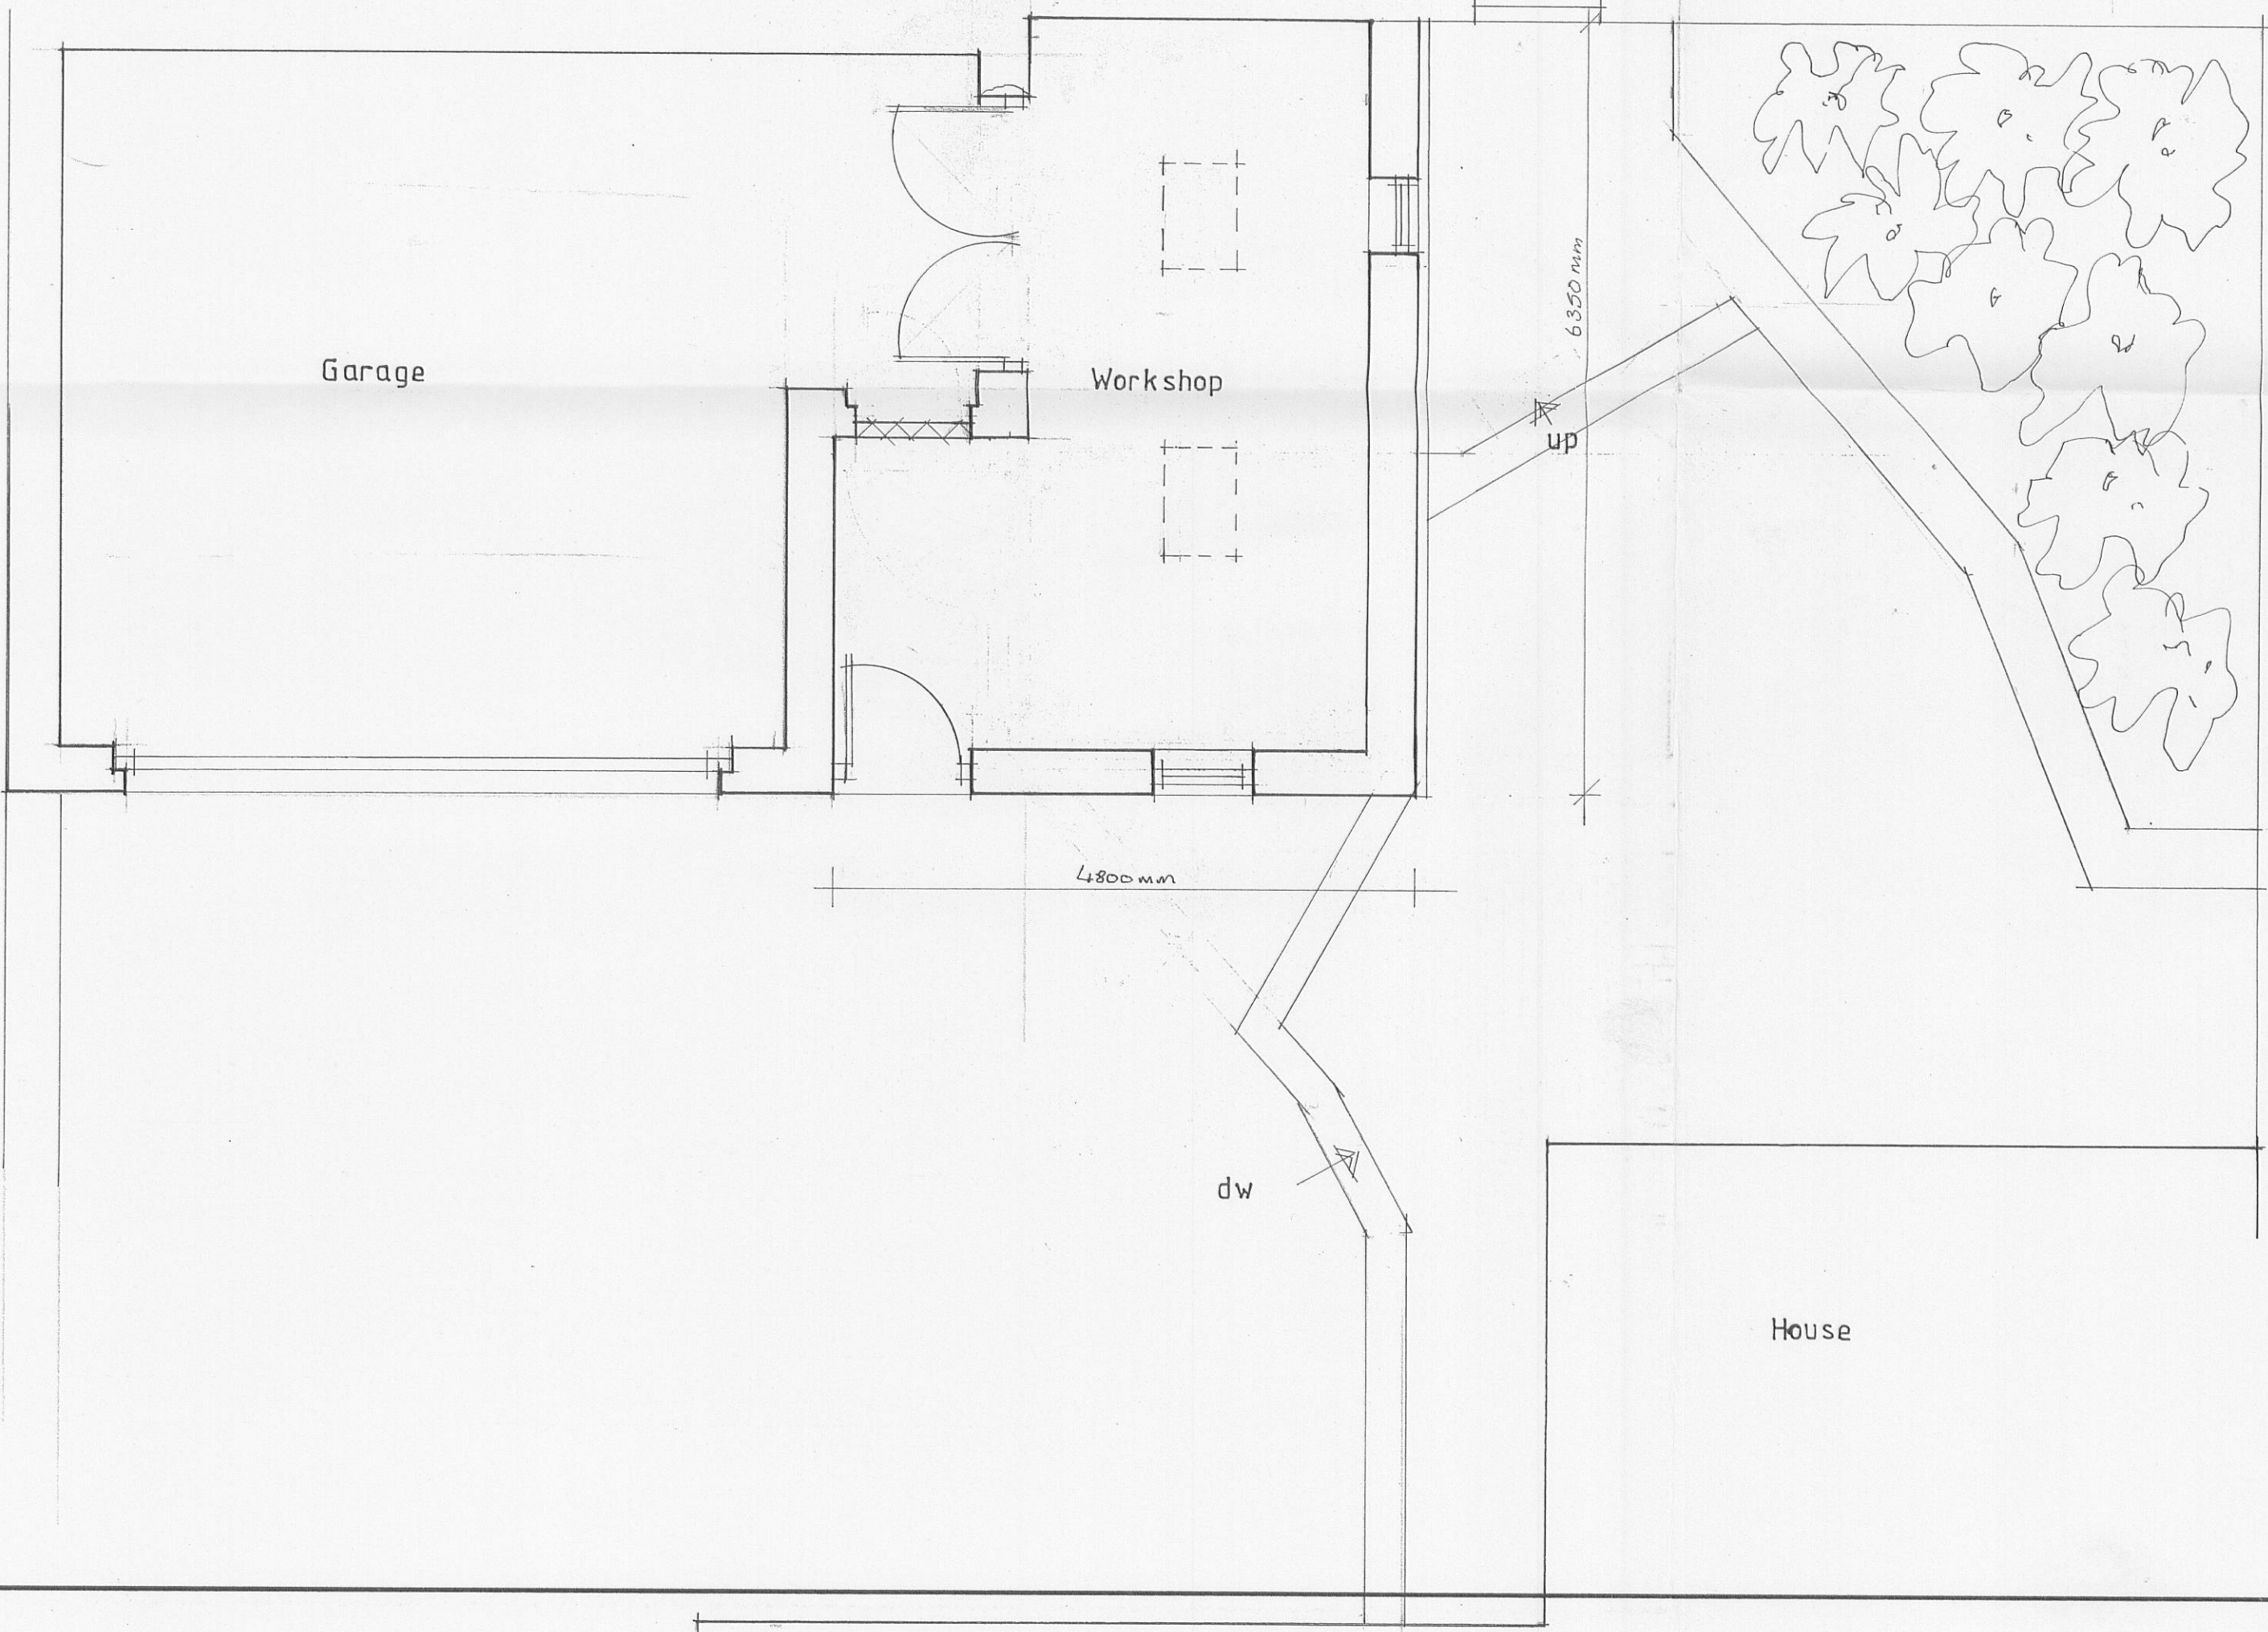

A- AMENDED 1/2/10

Client

Mr & Mrs WHITAKER

Job Title

PROPOSED ALTERATIONS TO GARAGE AT
GLEBE HOUSE
BOLTON BY BOWLAND

Drawing Title

PROPOSED PLAN & ELEVATIONS

Scale

1:50

Date

JAN 10

Drawn

LKR



Sunderland Peacock & Associates Ltd.
Chartered Architects
Stanley House, Lowergate,
Clitheroe, Lancashire BB7 1AD.
Tel: 01200 423178 Fax: 01200 427328
E-mail: enquiries@spanda.co.uk

3995

- 2A

M 497670 R