




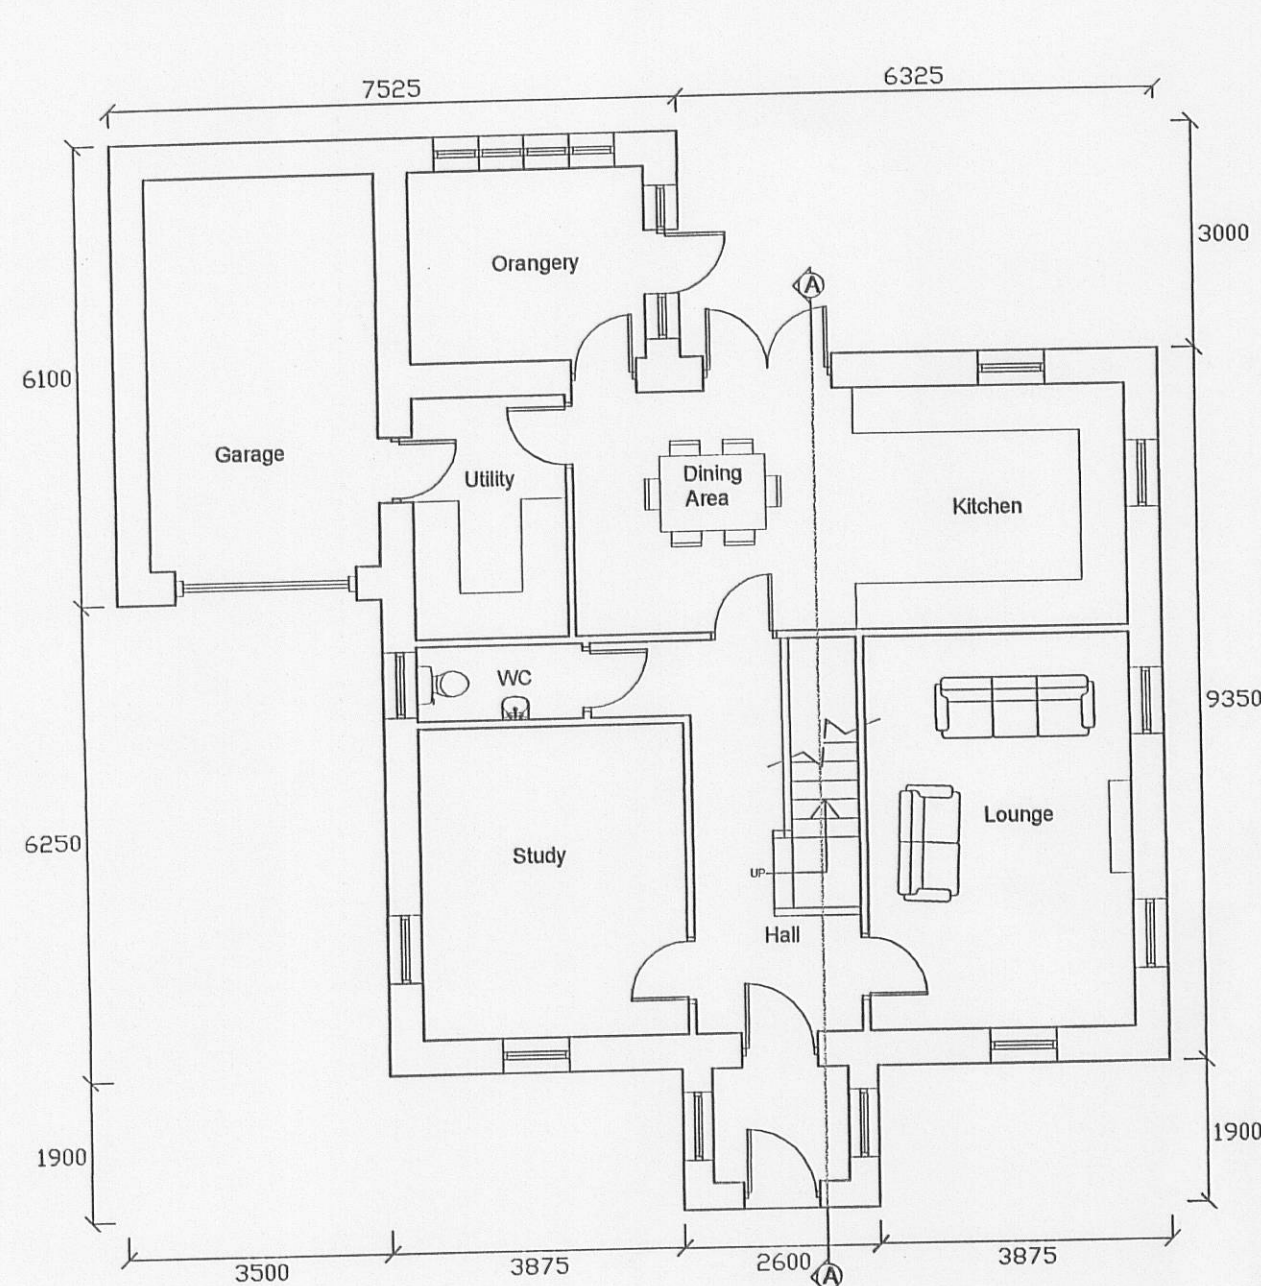


Ground Floor Plan

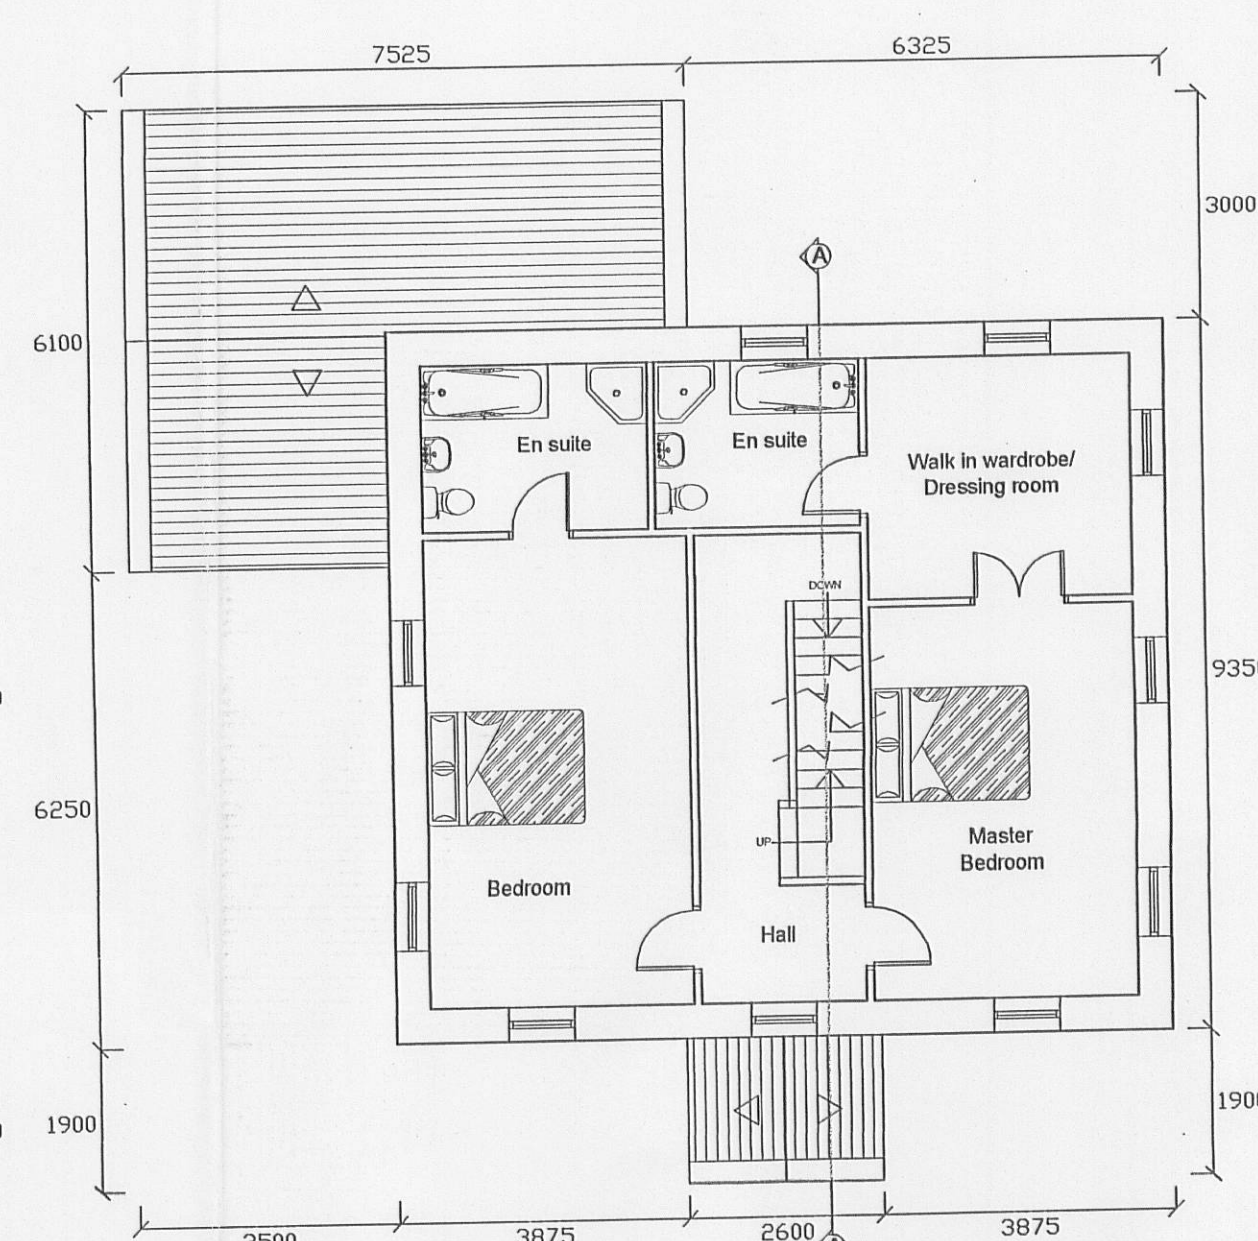

First Floor Plan

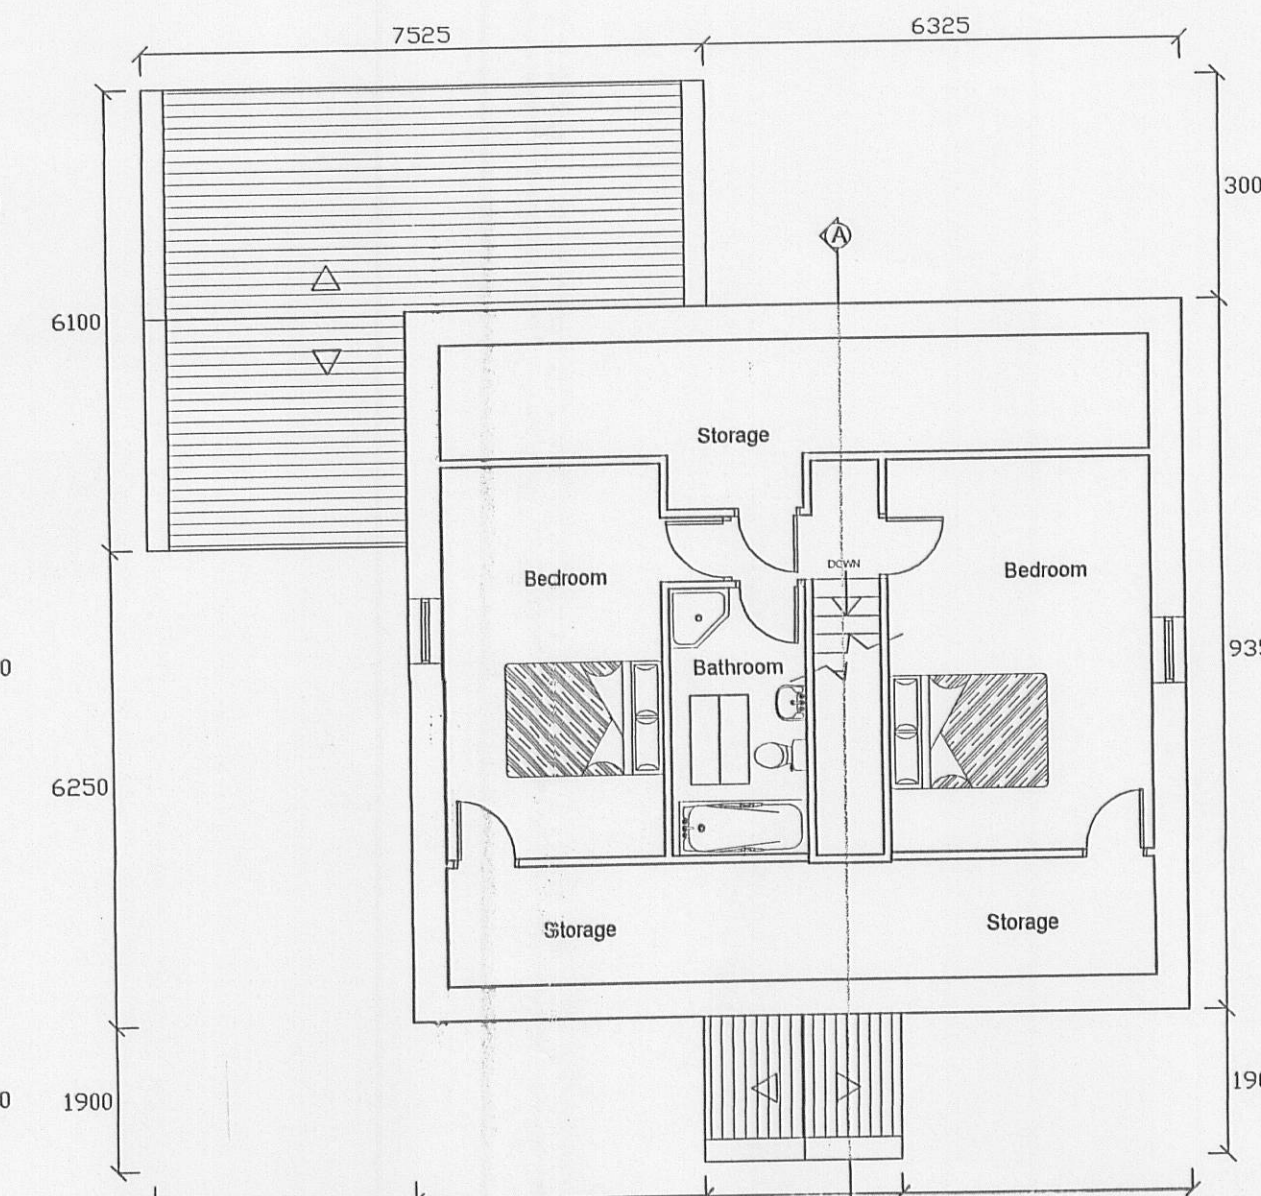

Second Floor Plan

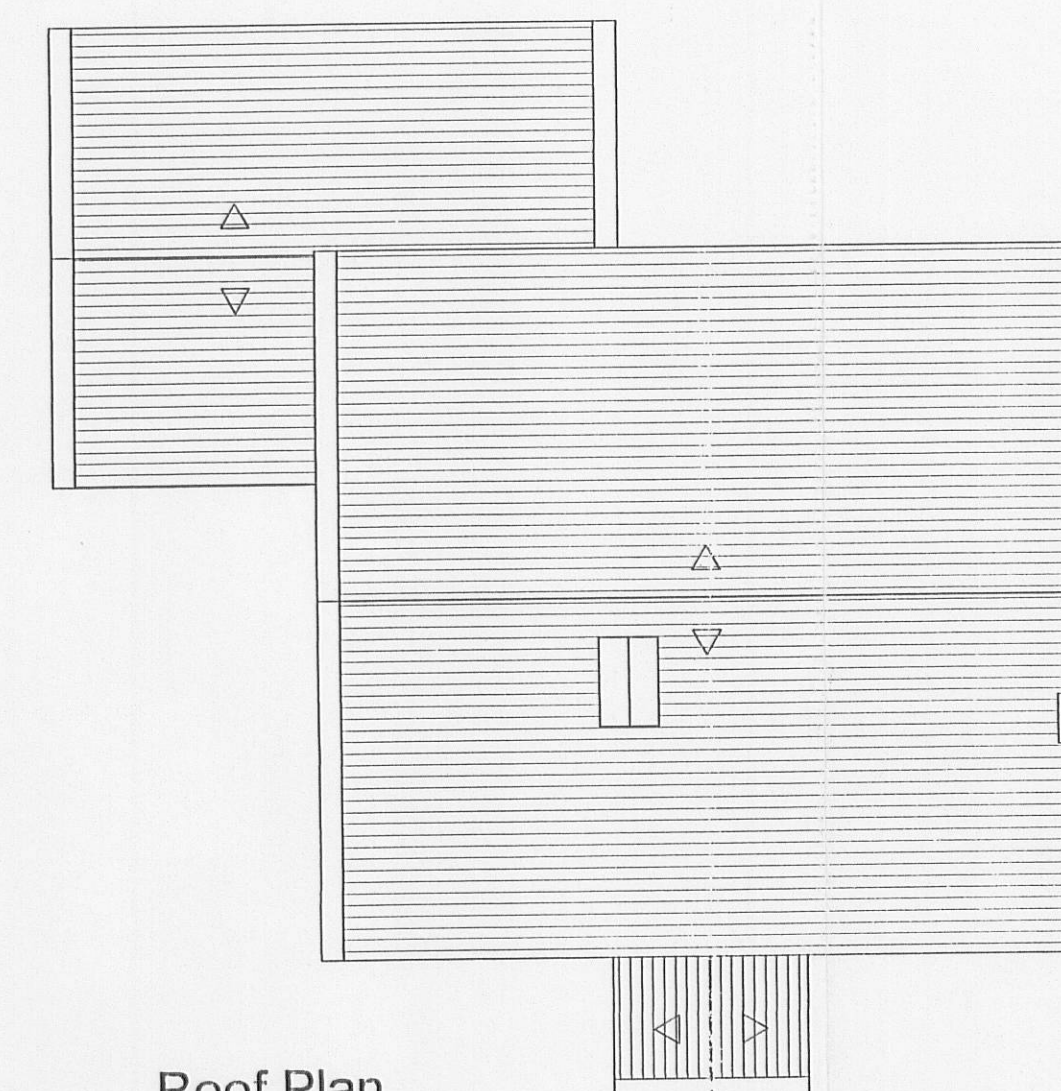

Roof Plan




North Elevation




West Elevation




South Elevation

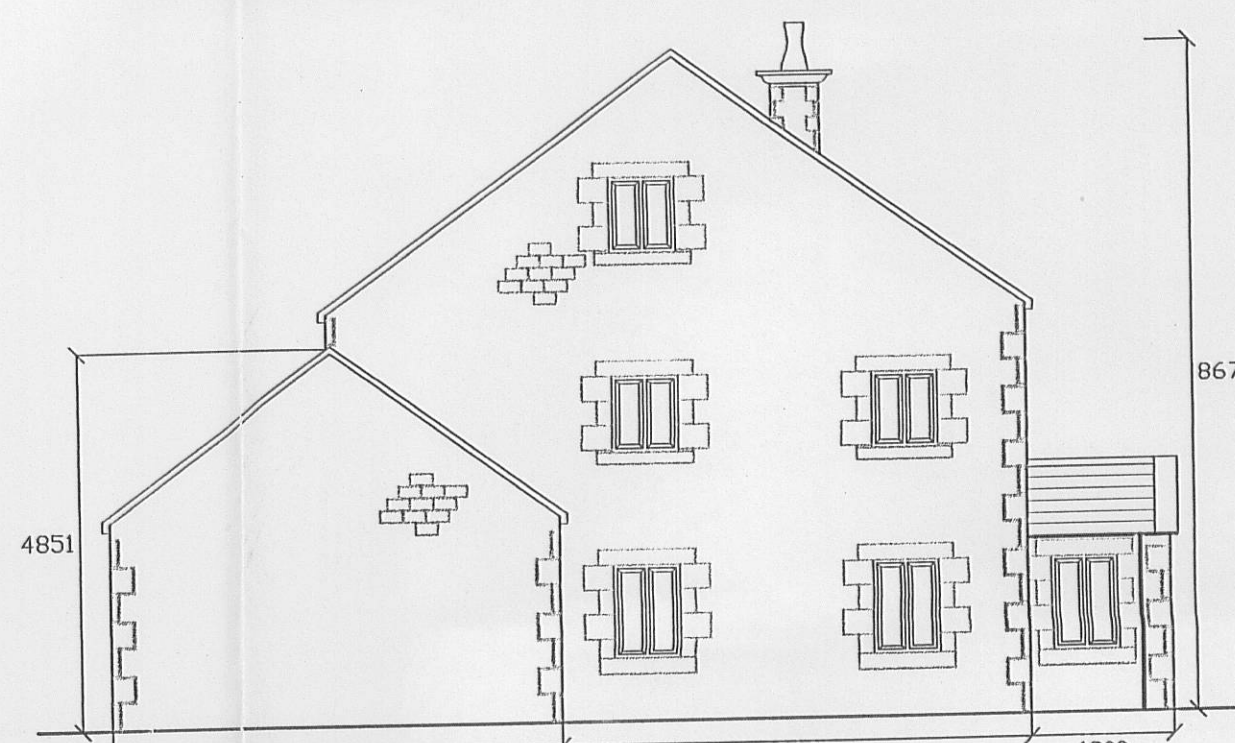


East Elevation

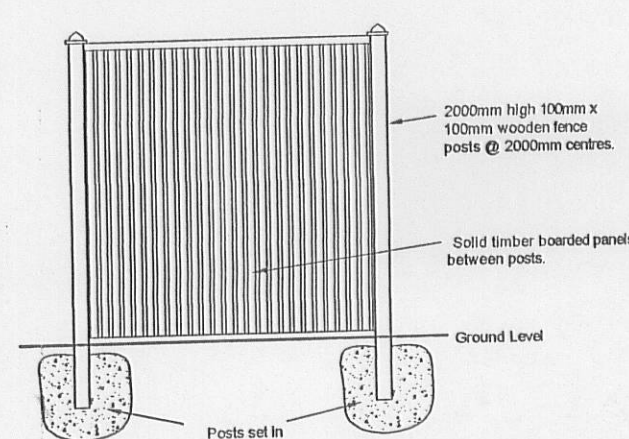

Fence Detail
Scale: 1:50

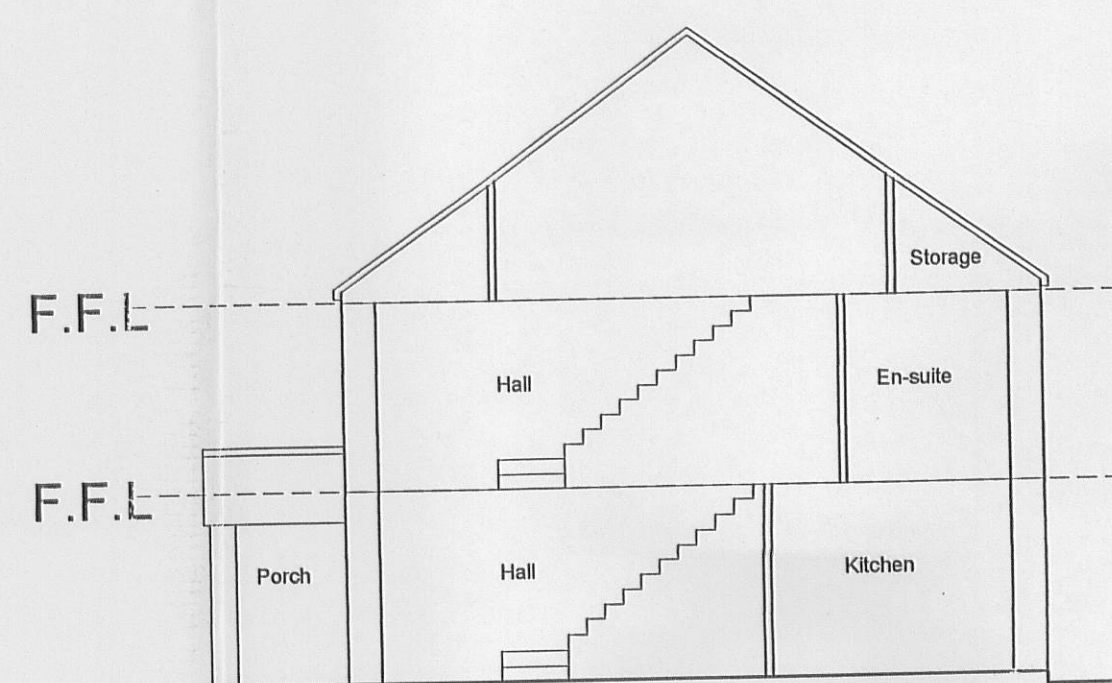

Section A-A

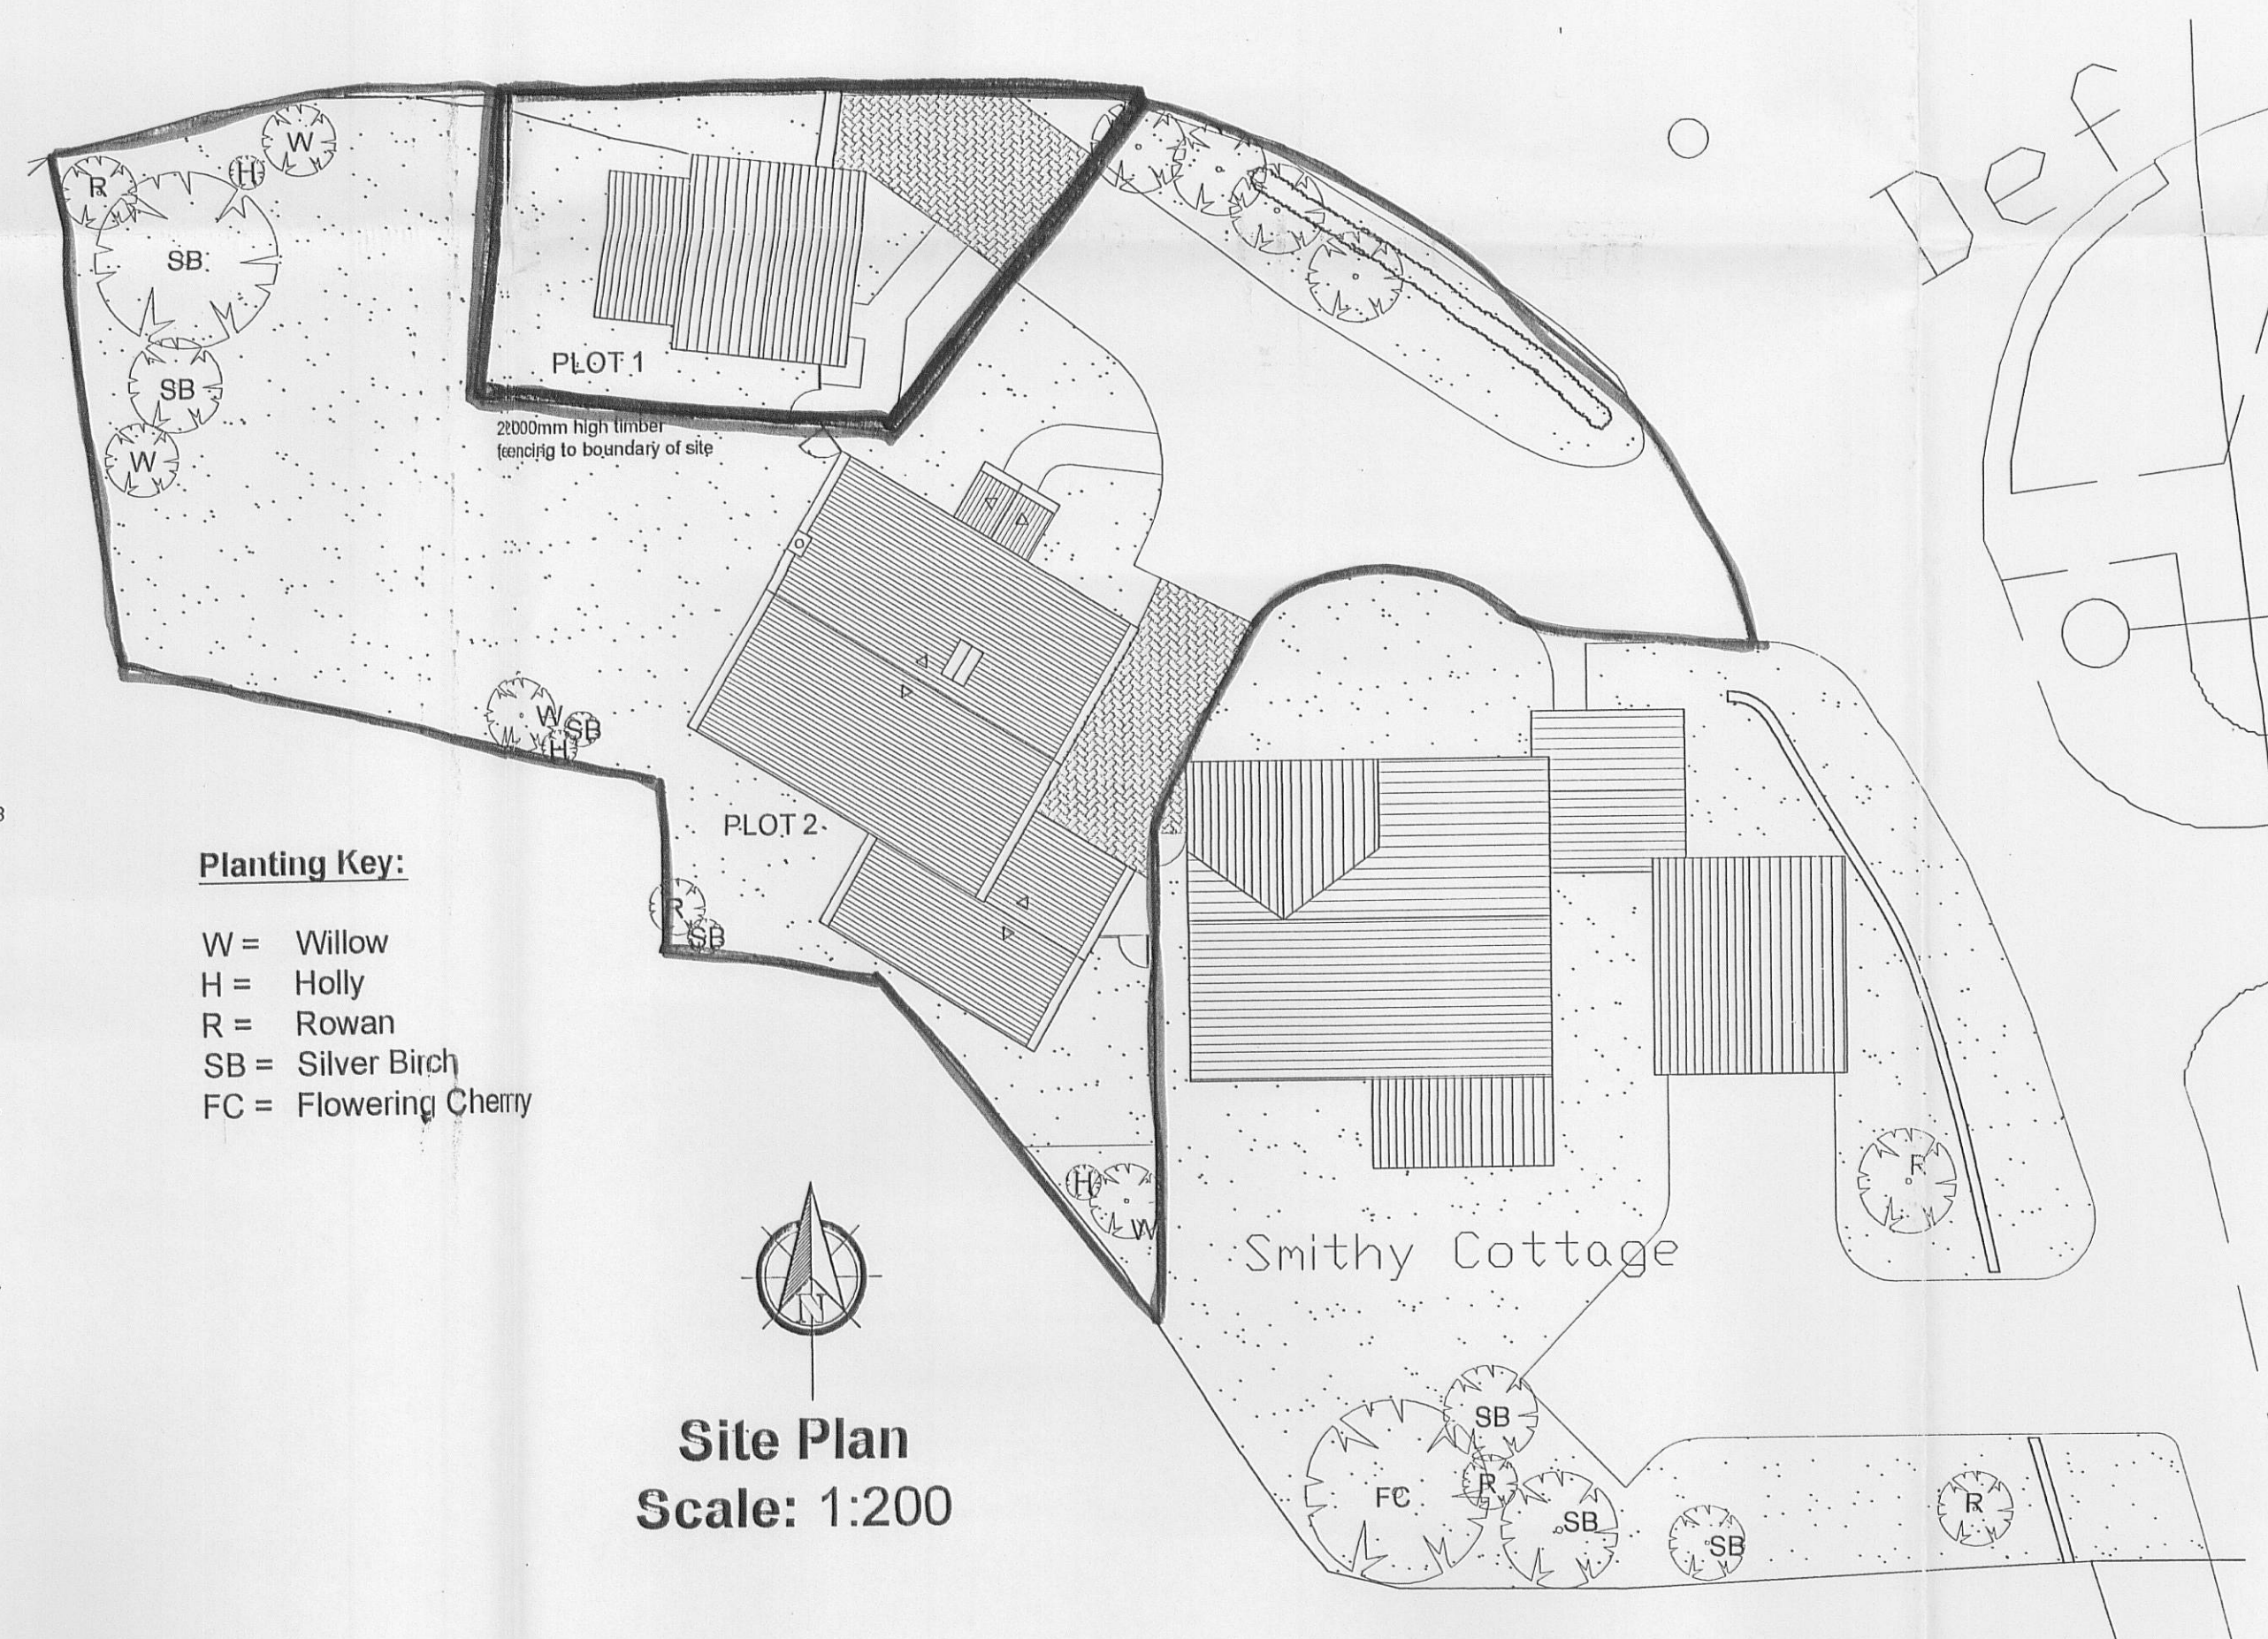

Site Plan
Scale: 1:200

Planting Key:

- W = Willow
- H = Holly
- R = Rowan
- SB = Silver Birch
- FC = Flowering Cherry

Notes:

All work is to be carried out to the latest current British standards Codes of Practice and recognised working practices.


All work and materials should comply with Health and Safety legislation.

All work and materials to be approved by the District Authority Building Control Officer.

All dimensions are in millimetres unless where explicitly shown otherwise.

The contractor should check and certify all dimensions as work proceeds and notify the architect of any discrepancies.

Do not scale off the drawings, if in doubt ask.

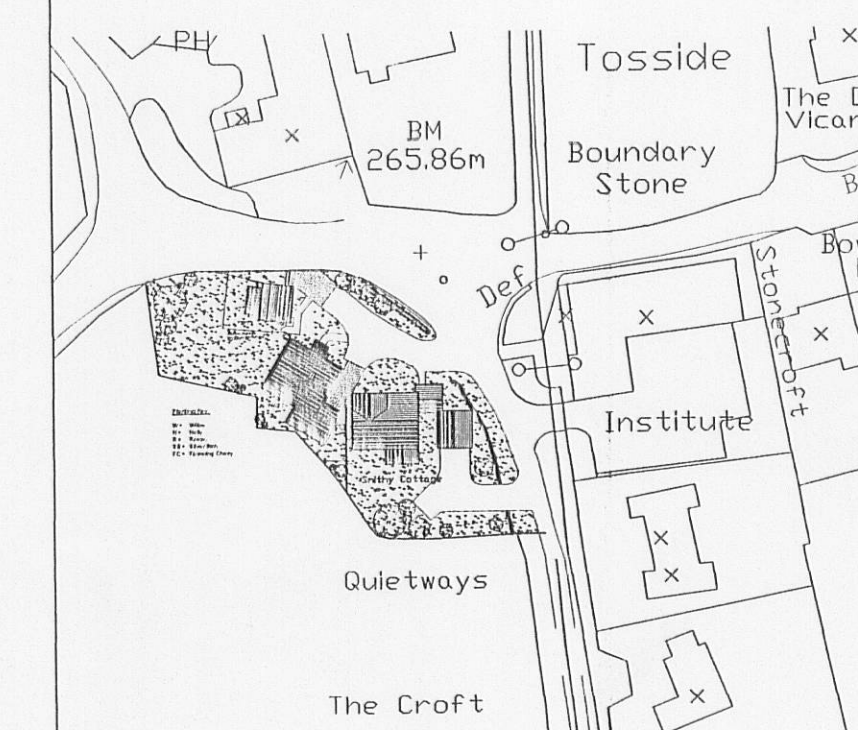

Location Plan
Scale: 1:1250

320100128P

Alan Kinder Associates

Town Planning and
Development Consultants
79 Manchester Road
Burnley
Lancashire BB11 1JY

T: 01282 453938
M: 07977 546580
F: 01282 452875



ALAN KINDER
ASSOCIATES

TOWN PLANNING AND
DEVELOPMENT CONSULTANTS

Title: Proposed Development
Smithy Garage,
Tosside,
North Yorkshire

PROPOSED PLANS & ELEVATIONS
PLOT 2

Project No: SALMO/01 Dwg 01

Drawn: NYB

Client: Mr & Mrs Salmon

Date: 05.02.10

Scale: 1:100

Amendments: