

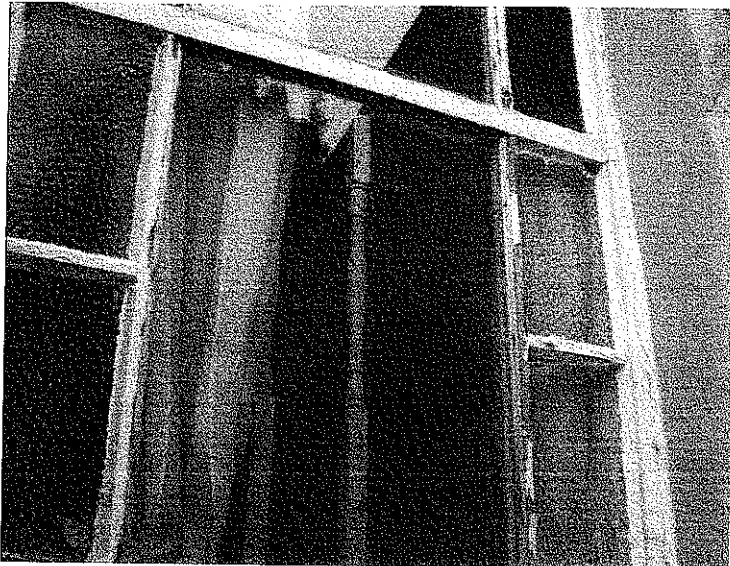


320100137P

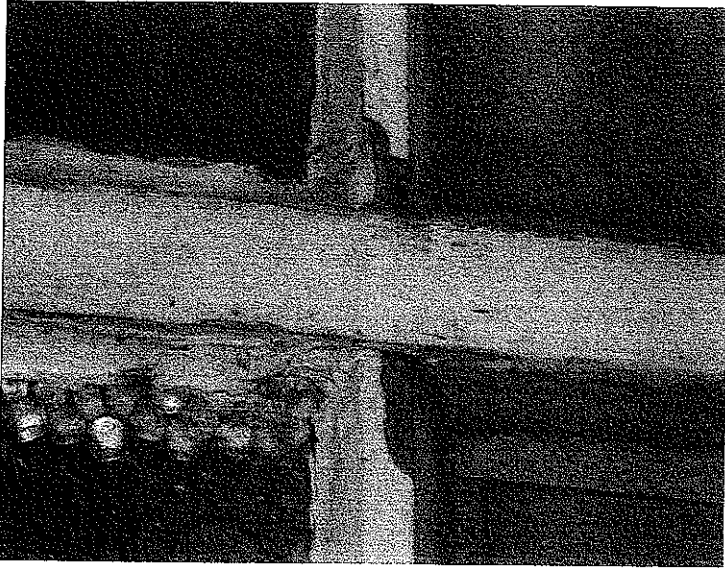

320100137P

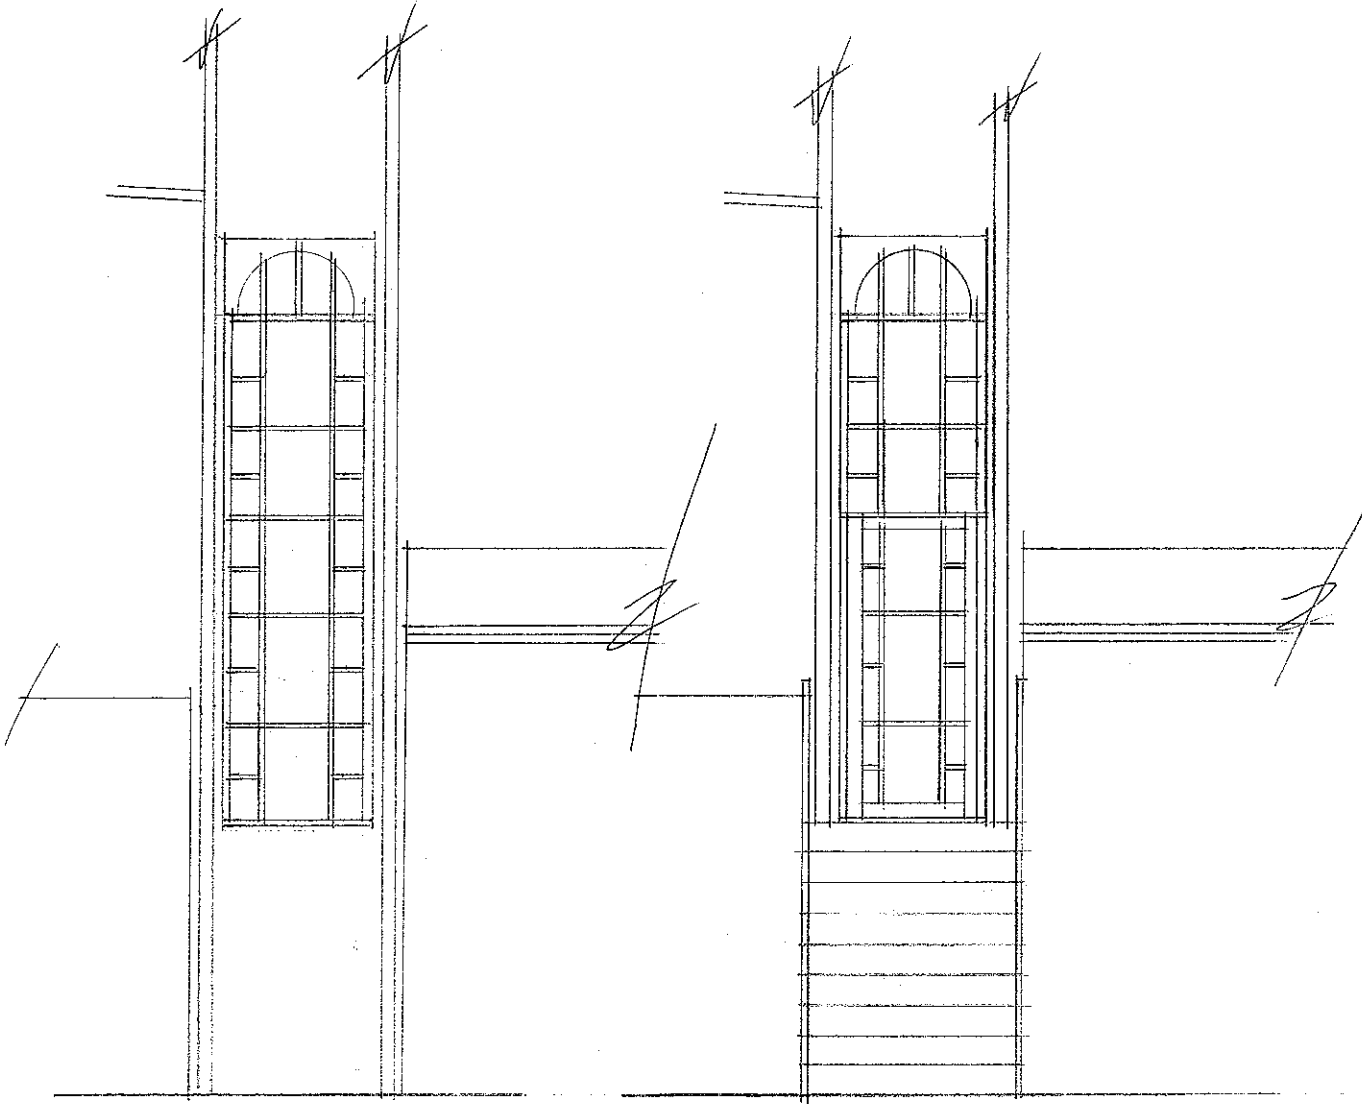


EXISTING REAR
ELEVATION


PROPOSED REAR
ELEVATION

EXISTING GROUND & FIRST FLOOR PLANS 33 KING ST WHALLEY

320100137P

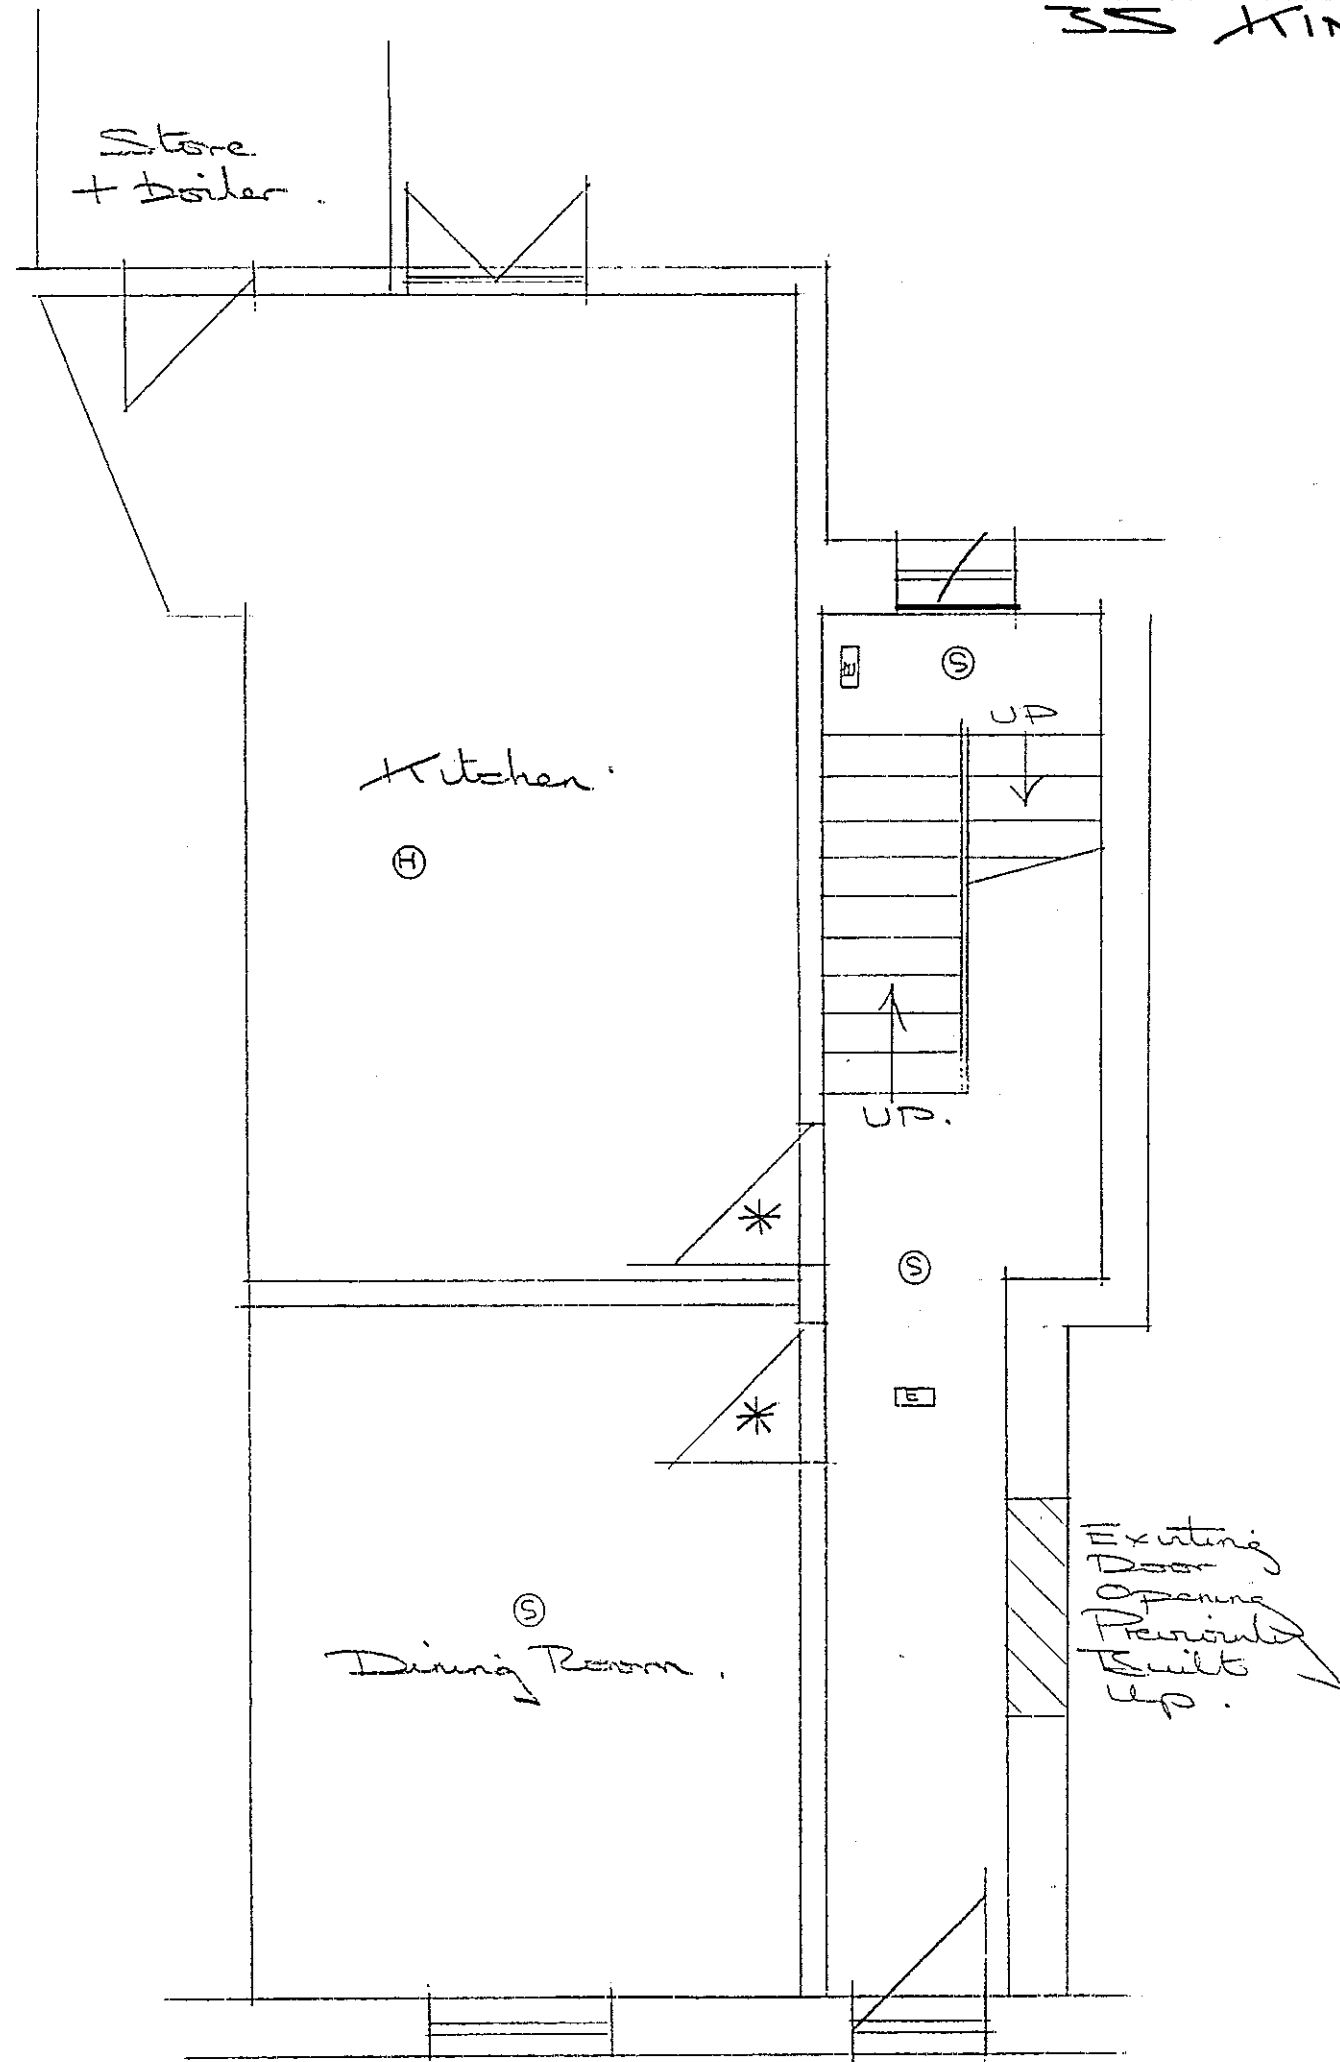

GROUND FLOOR PLAN

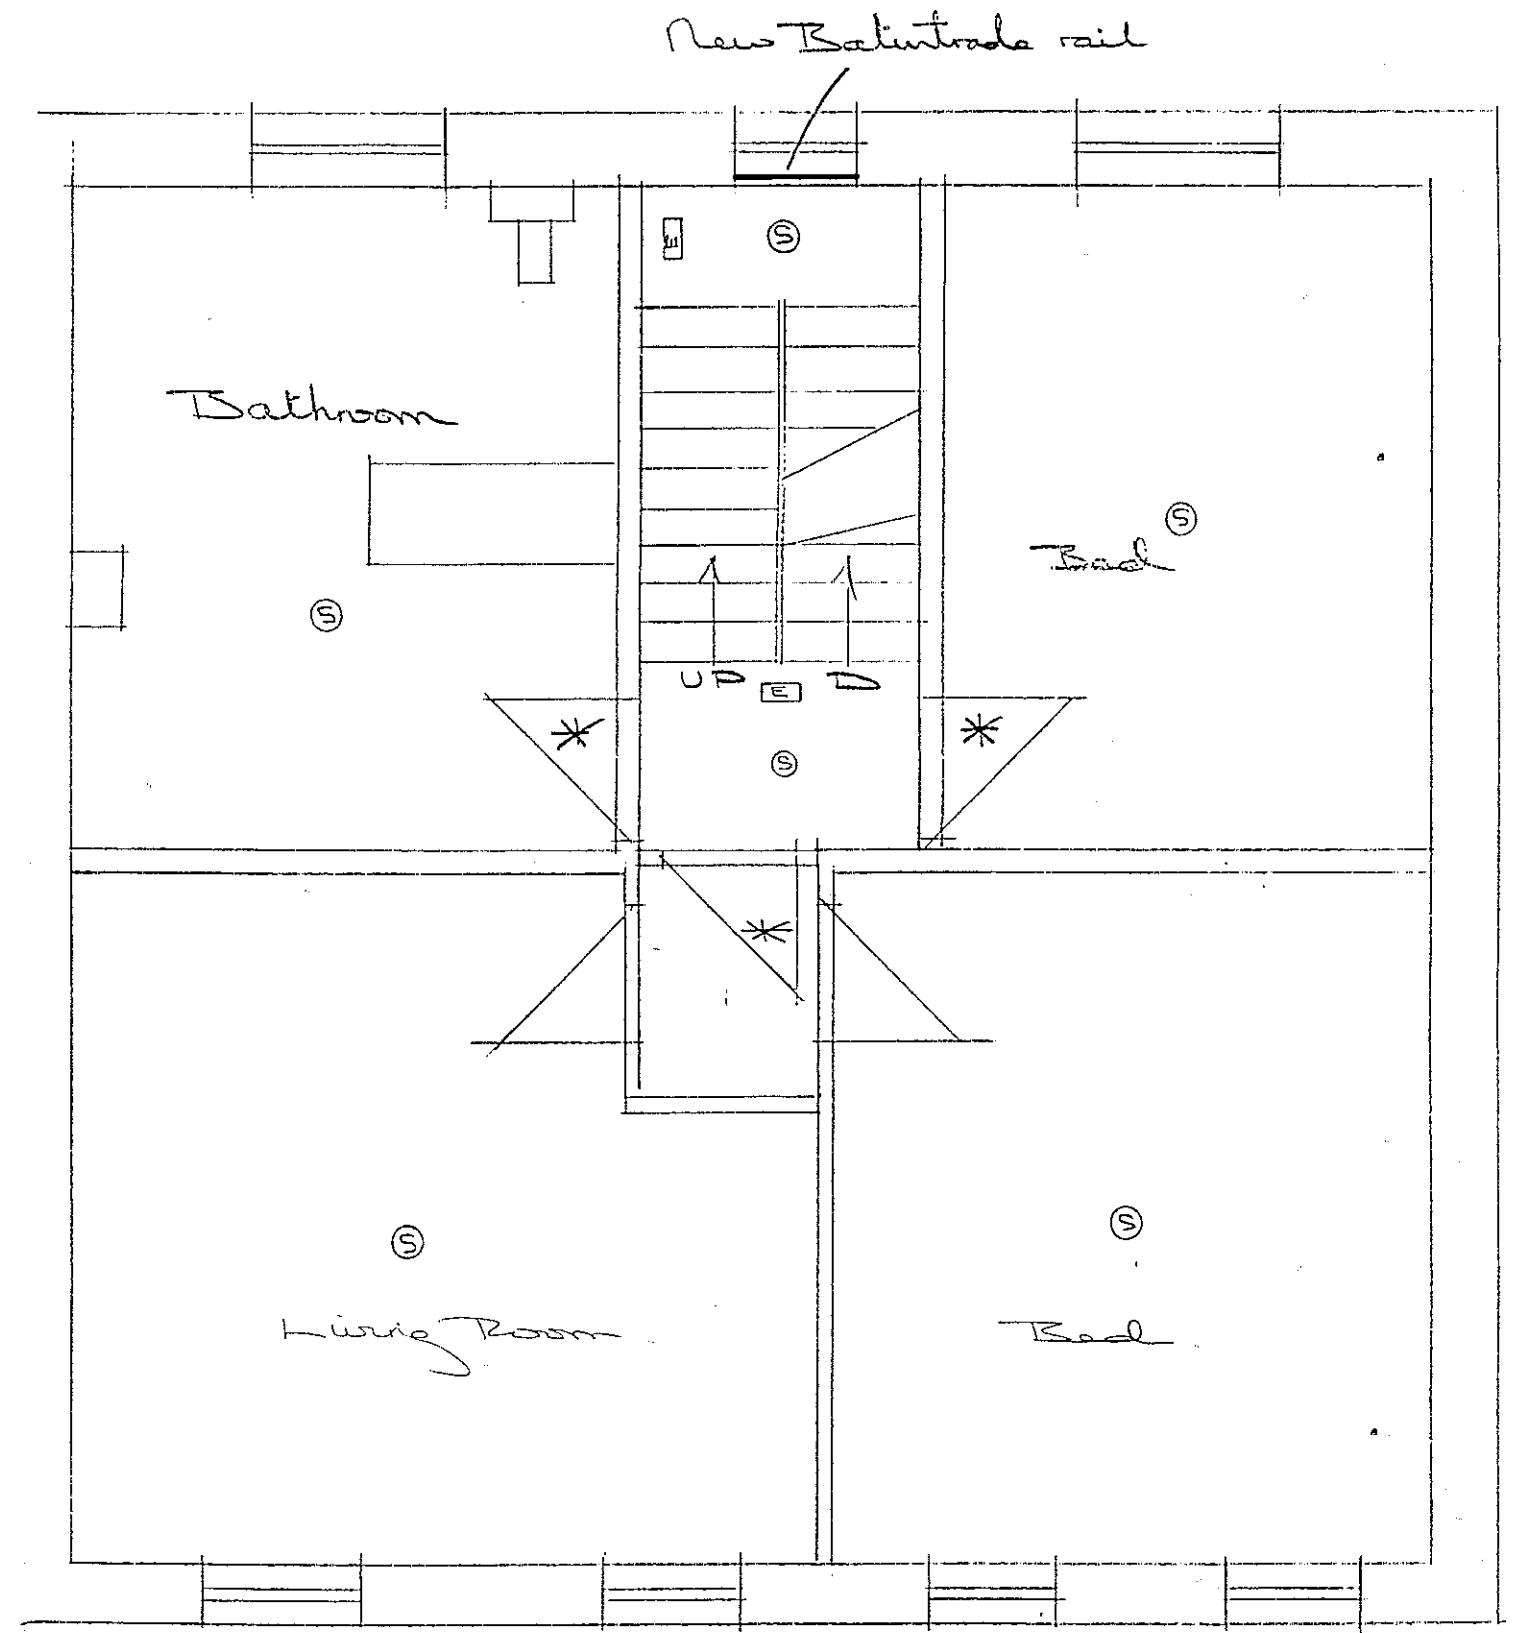

FIRST FLOOR PLAN

PROPOSED CHANGE OF USE GROUND

FLOOR TO HAIR SALON

35 KING ST WHALLEY

SCALE 1:50

320100137P

Form new entrance door in existing opening, all level not disturbed, existing section of window frame is rotten, new door to match and glass reclaimed for use in door.

Outline of False Ceiling. All Ground Floor light weight, strong grid ceiling.

Hair Salon

Stair Left in Position but Stopped Off with Balustrade

50mm Combined L Dots Pipe

New insulated Partition 2 1/2" Floorboard & skrin both sides infill 100 Rockwool

Refuse both existing panel doors

Reopen Existing Door Opening Lintel in Position

Bathroom

Bed

Kitchen

Dining Room

GROUND FLOOR PLAN

FIRST FLOOR PLAN