





Front Elevation

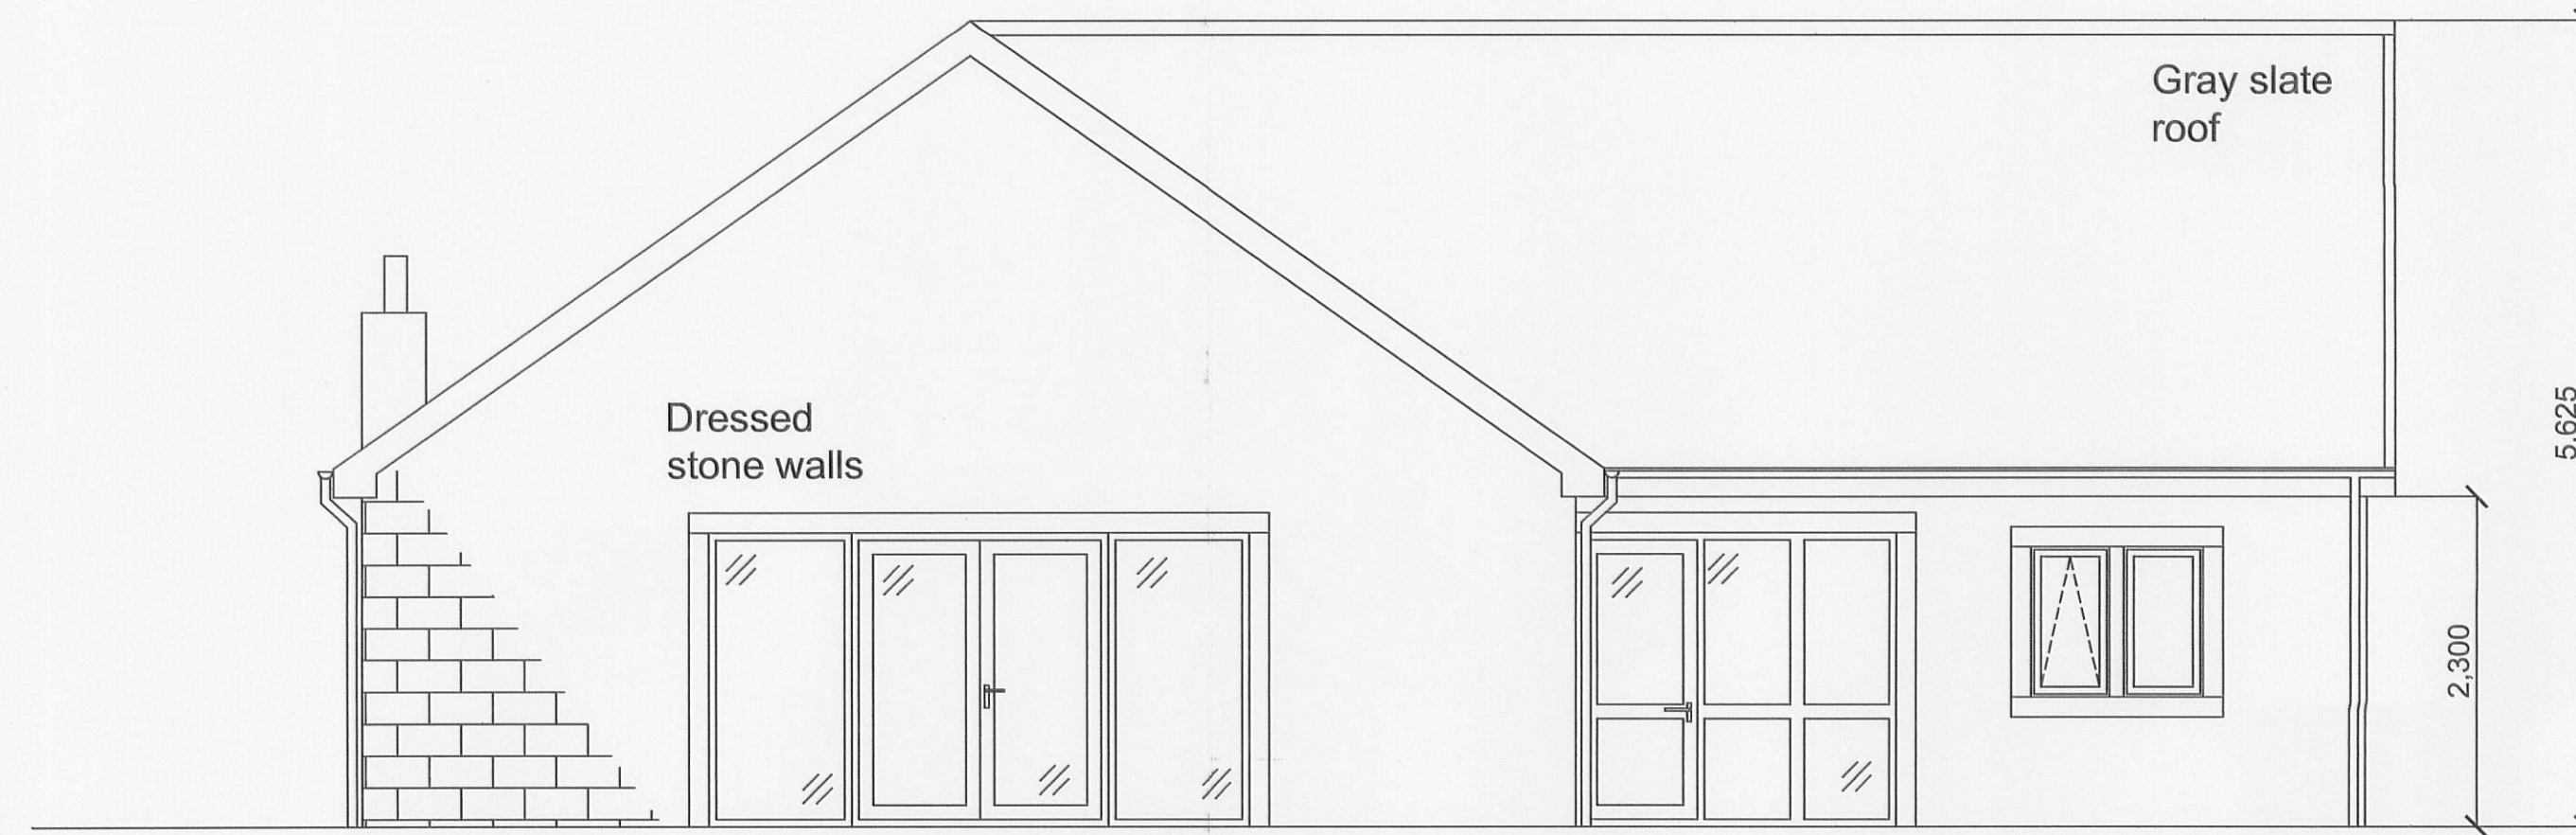


Rear Elevation



Side Elevation

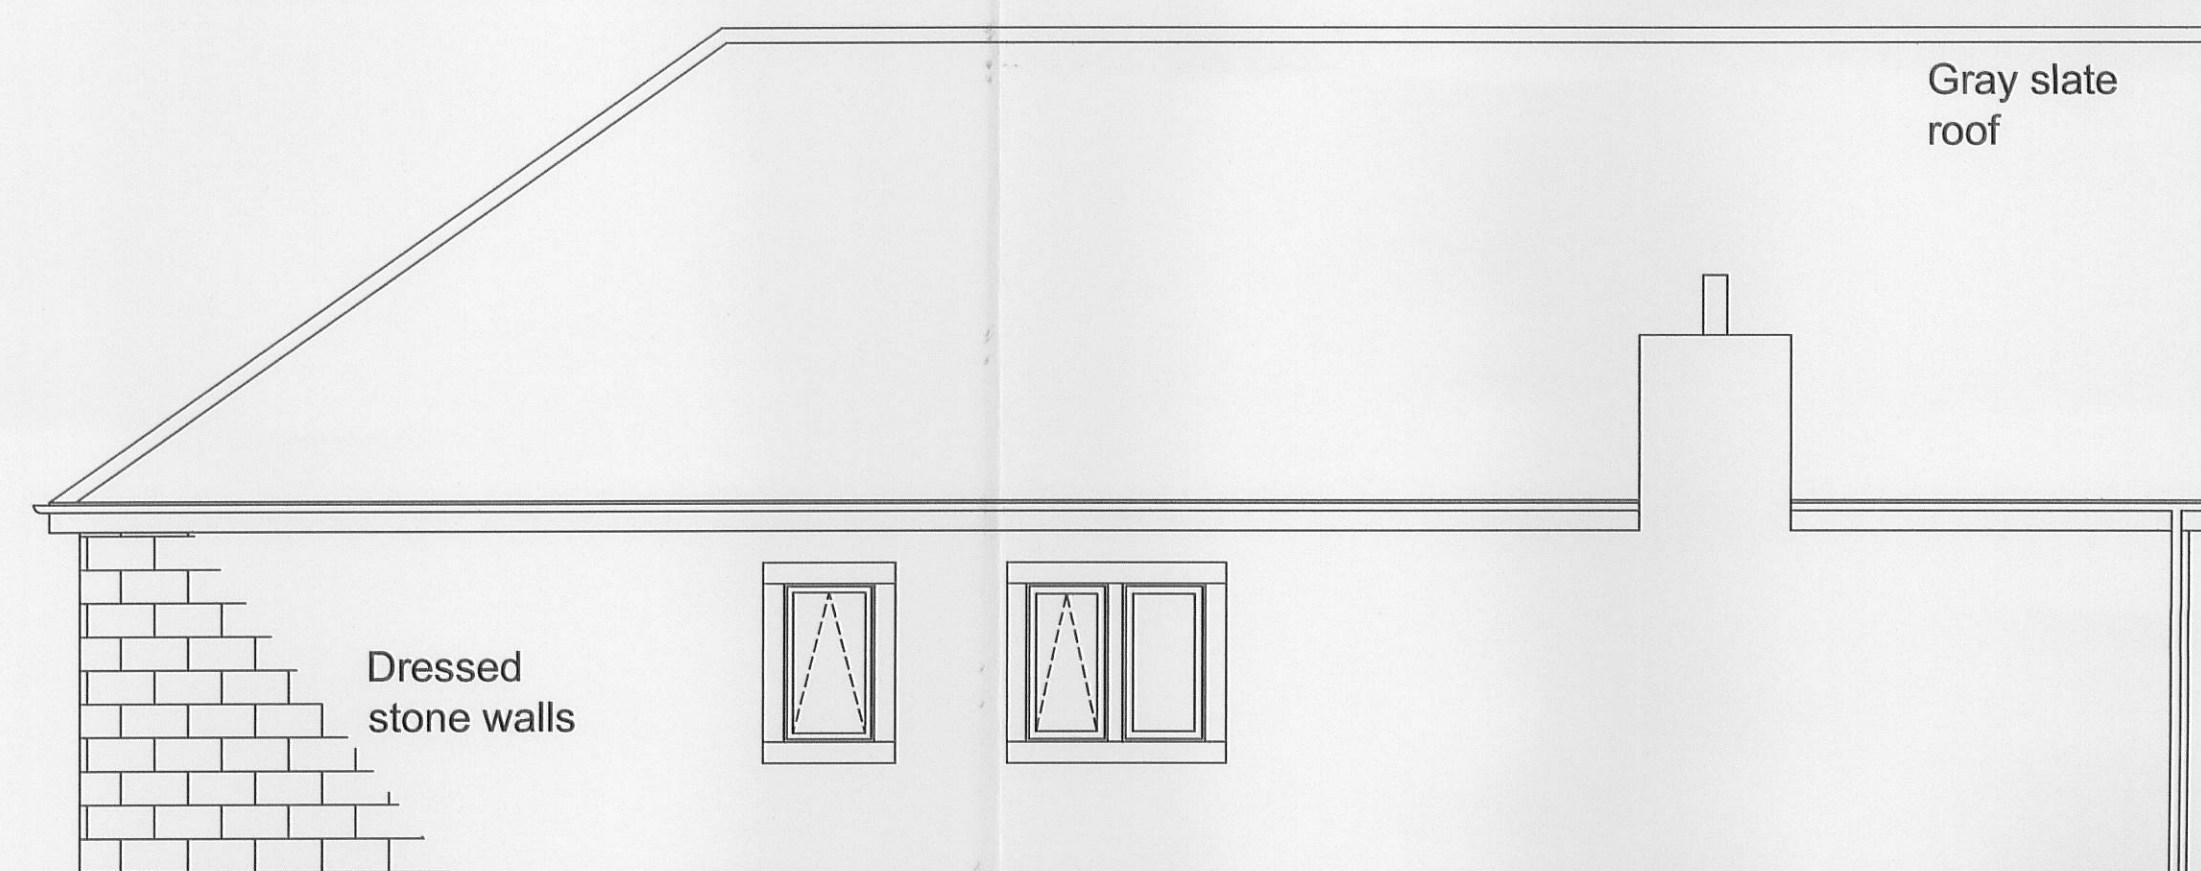

Side Elevation

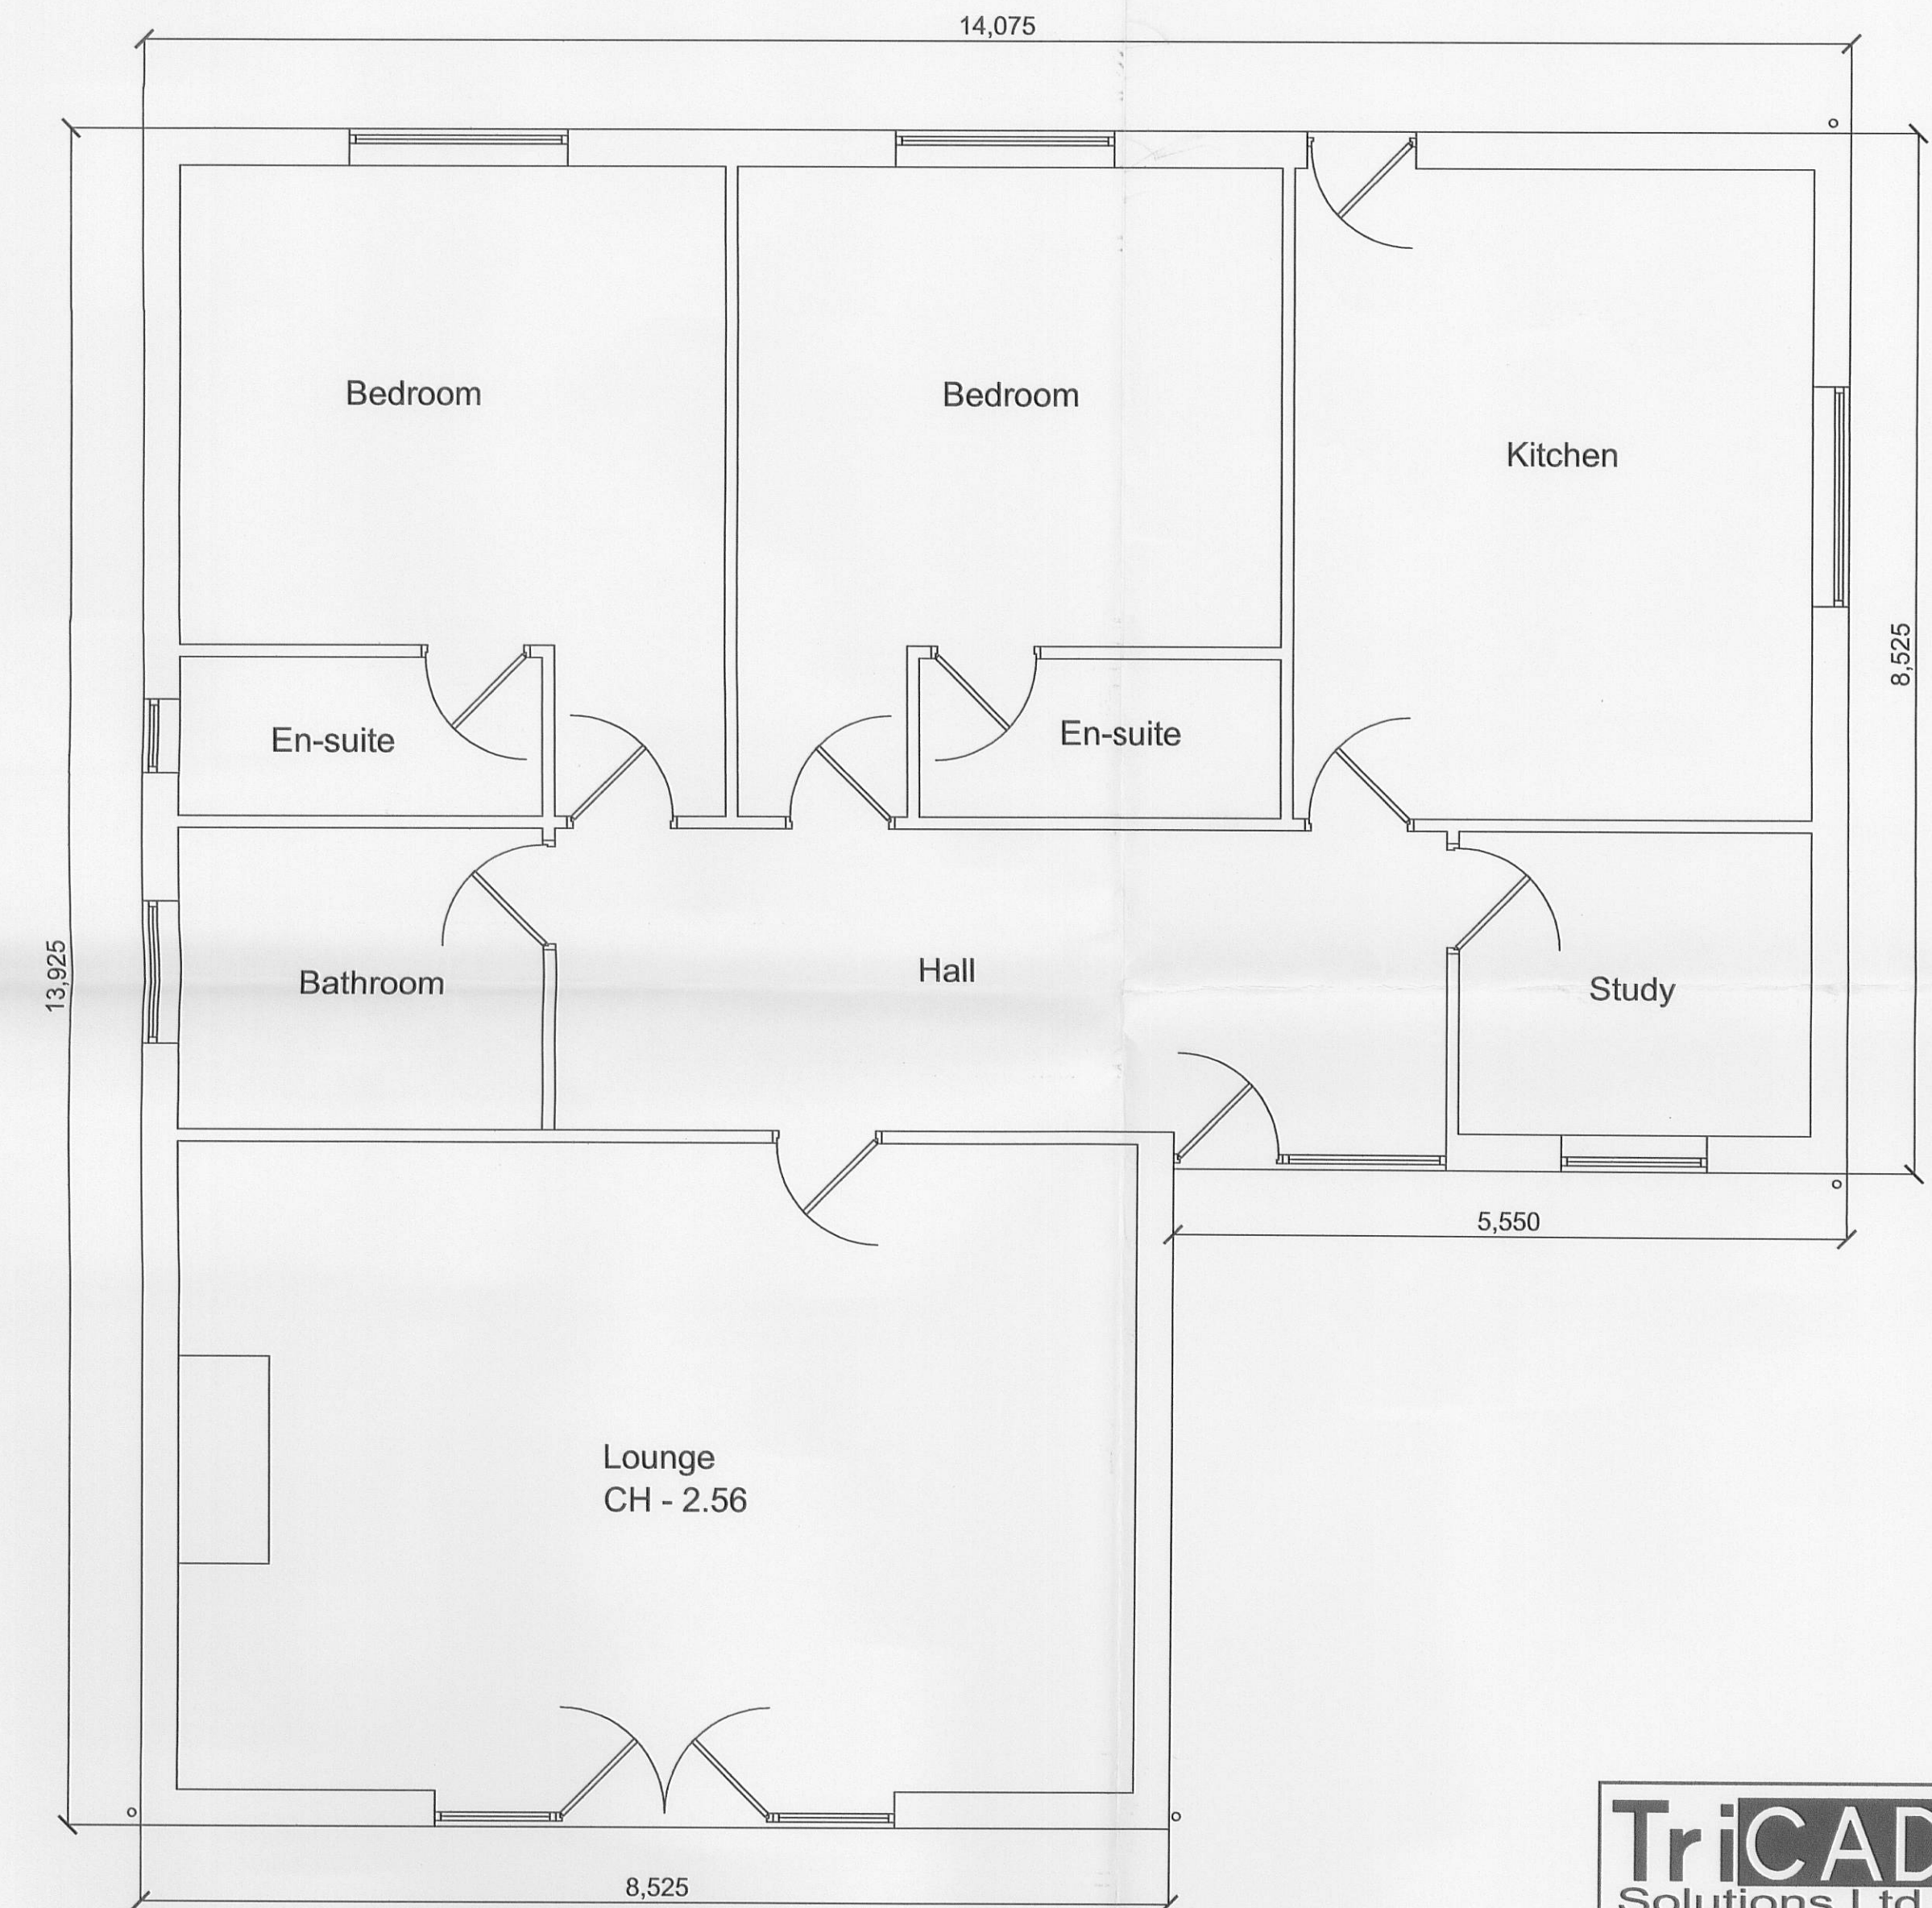

Floor Plan

NOTE
All Dims to be checked on site.
Walls shown on plans are not to be assumed
to be solid & should be checked for thickness.

TriCAD Solutions Ltd.		
Client Details Mr M. Slater Oaklea, Whittingham Road Longridge, Preston PR3 2AB		
Project Details New Bungalow Land off Blackpool Road Longridge, PR3 3AL		
Drawing Title Proposed Plans and Elevations		
Scale 1:50@A1	Date 21/12/2009	Drawn By AD
Drawing Number TRI-0518/01	Sheet	Rev. 0
Professional CAD Drafting Solutions 7, Cherry Tree Terrace, Cherry Tree, Blackburn, BB2 5NA		