




320100203P

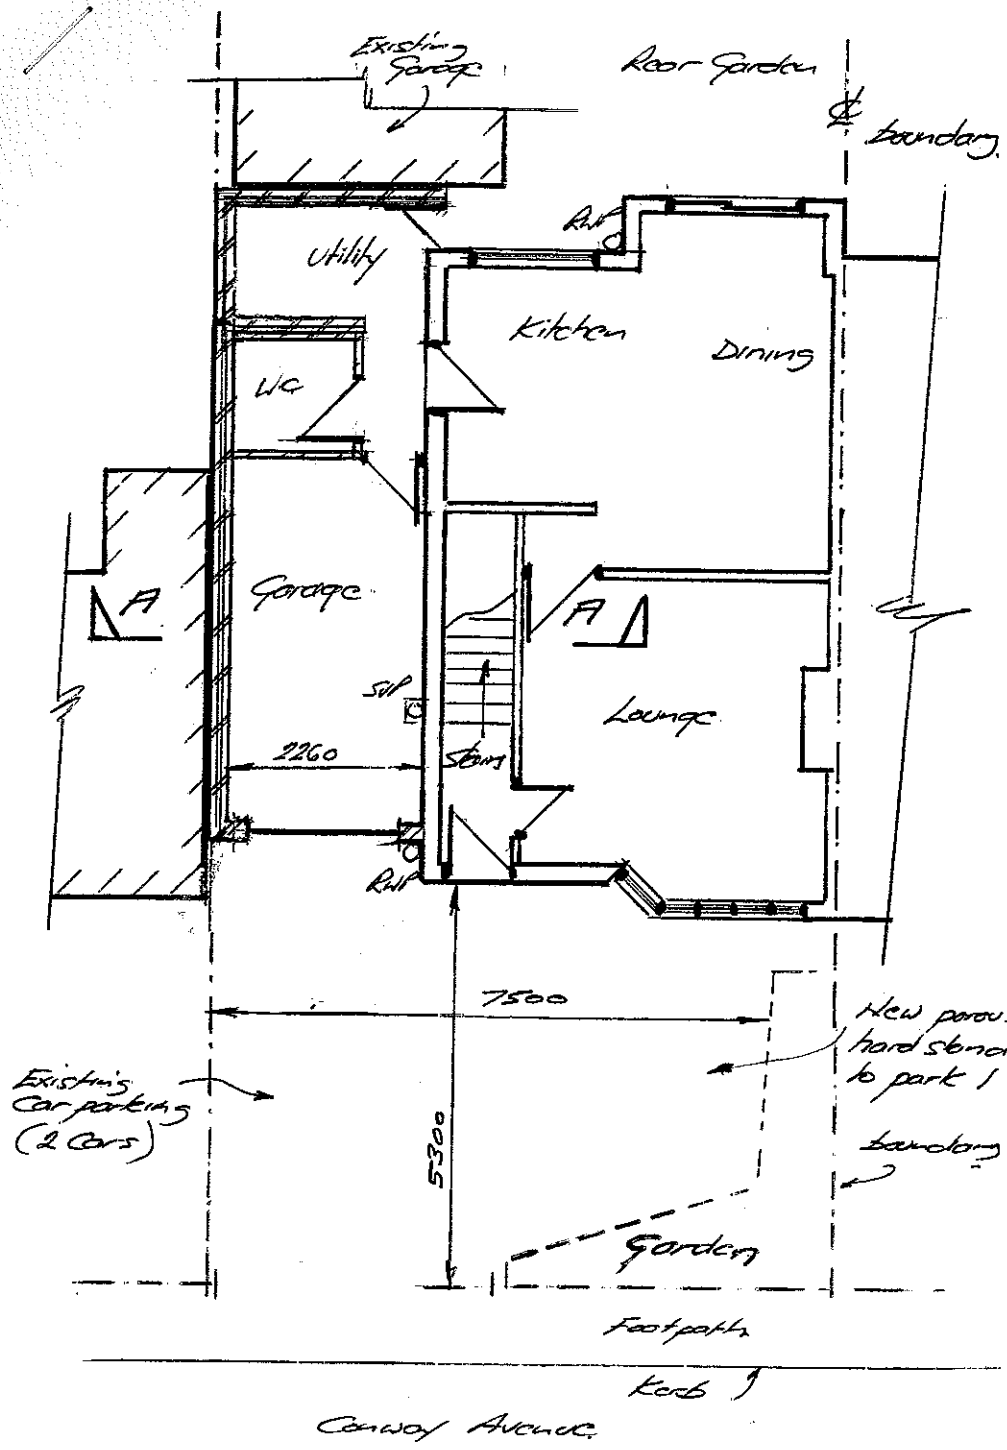


Proposed Site Plan
Scale 1:100

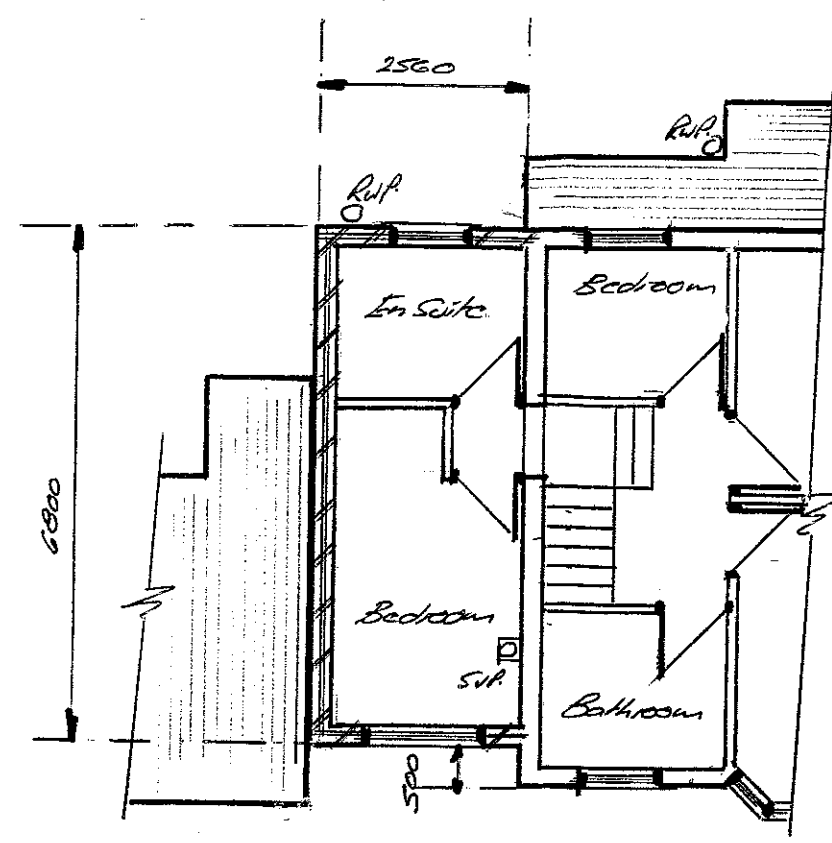


Proposed First Floor Plan

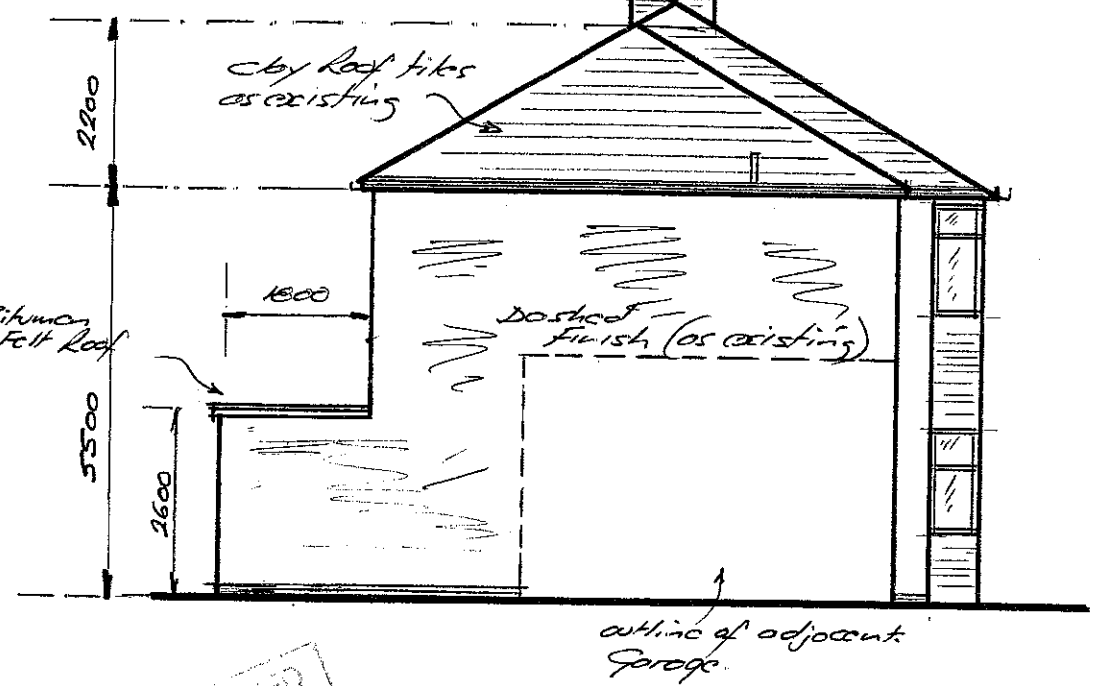

Proposed Side Elevation

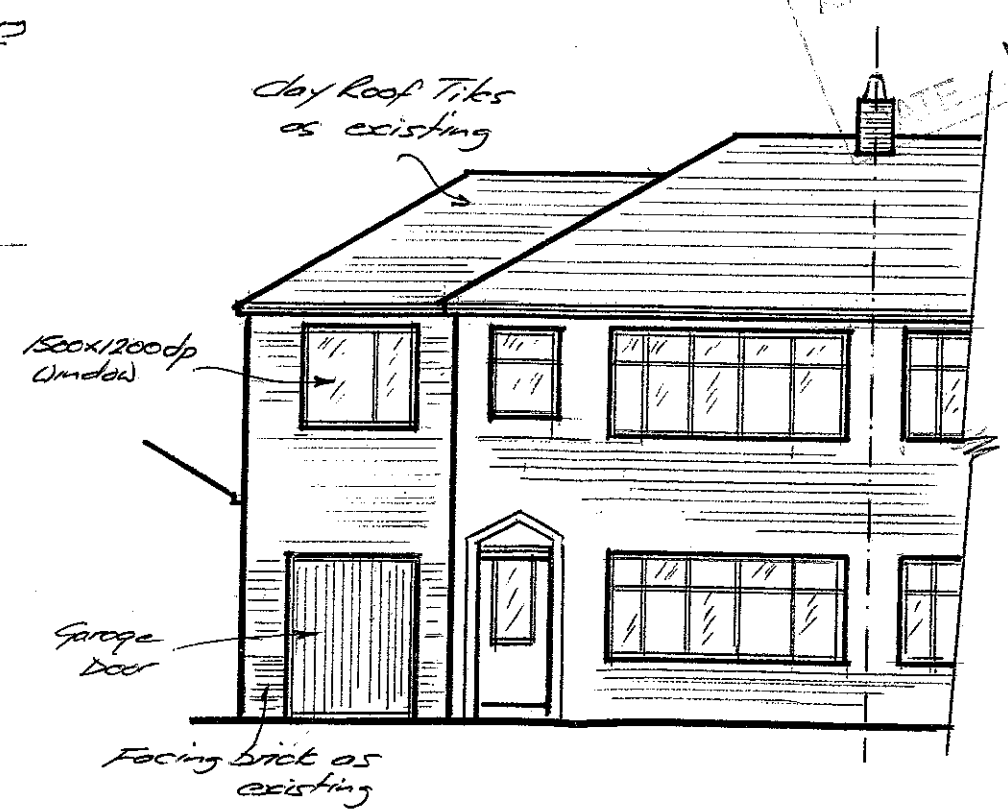

Proposed Front Elevation

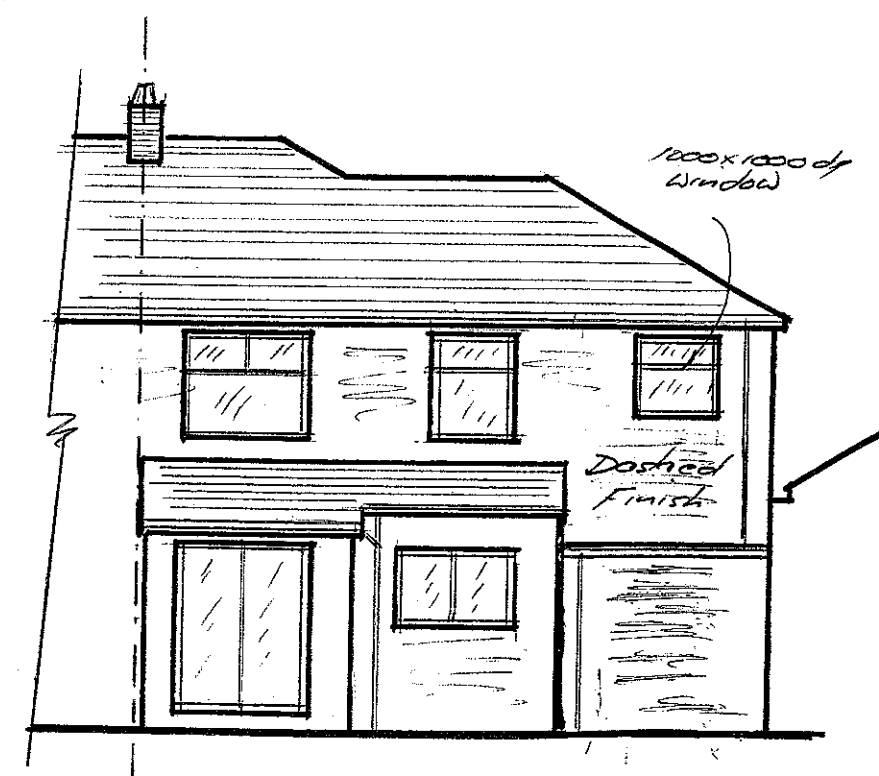


Proposed Rear Elevation

J S Design Associates Building, Structural, Safety Consultants 114 Pimlico Road, Clitheroe, BB7 4PT Tel: 01200 426501, davidjohnson372@btinternet.com	
TITLE PROPOSED SIDE EXTENSION AT: 6 CONWAY AVENUE, CLITHEROE, BB7 2QG PROPOSED DETAILS	
DRAWING No JSDA/MN/02	DATE FEBRUARY 2010


Rev. A' 02/04/10
car parking details added.

RECEIVED
13/4/10

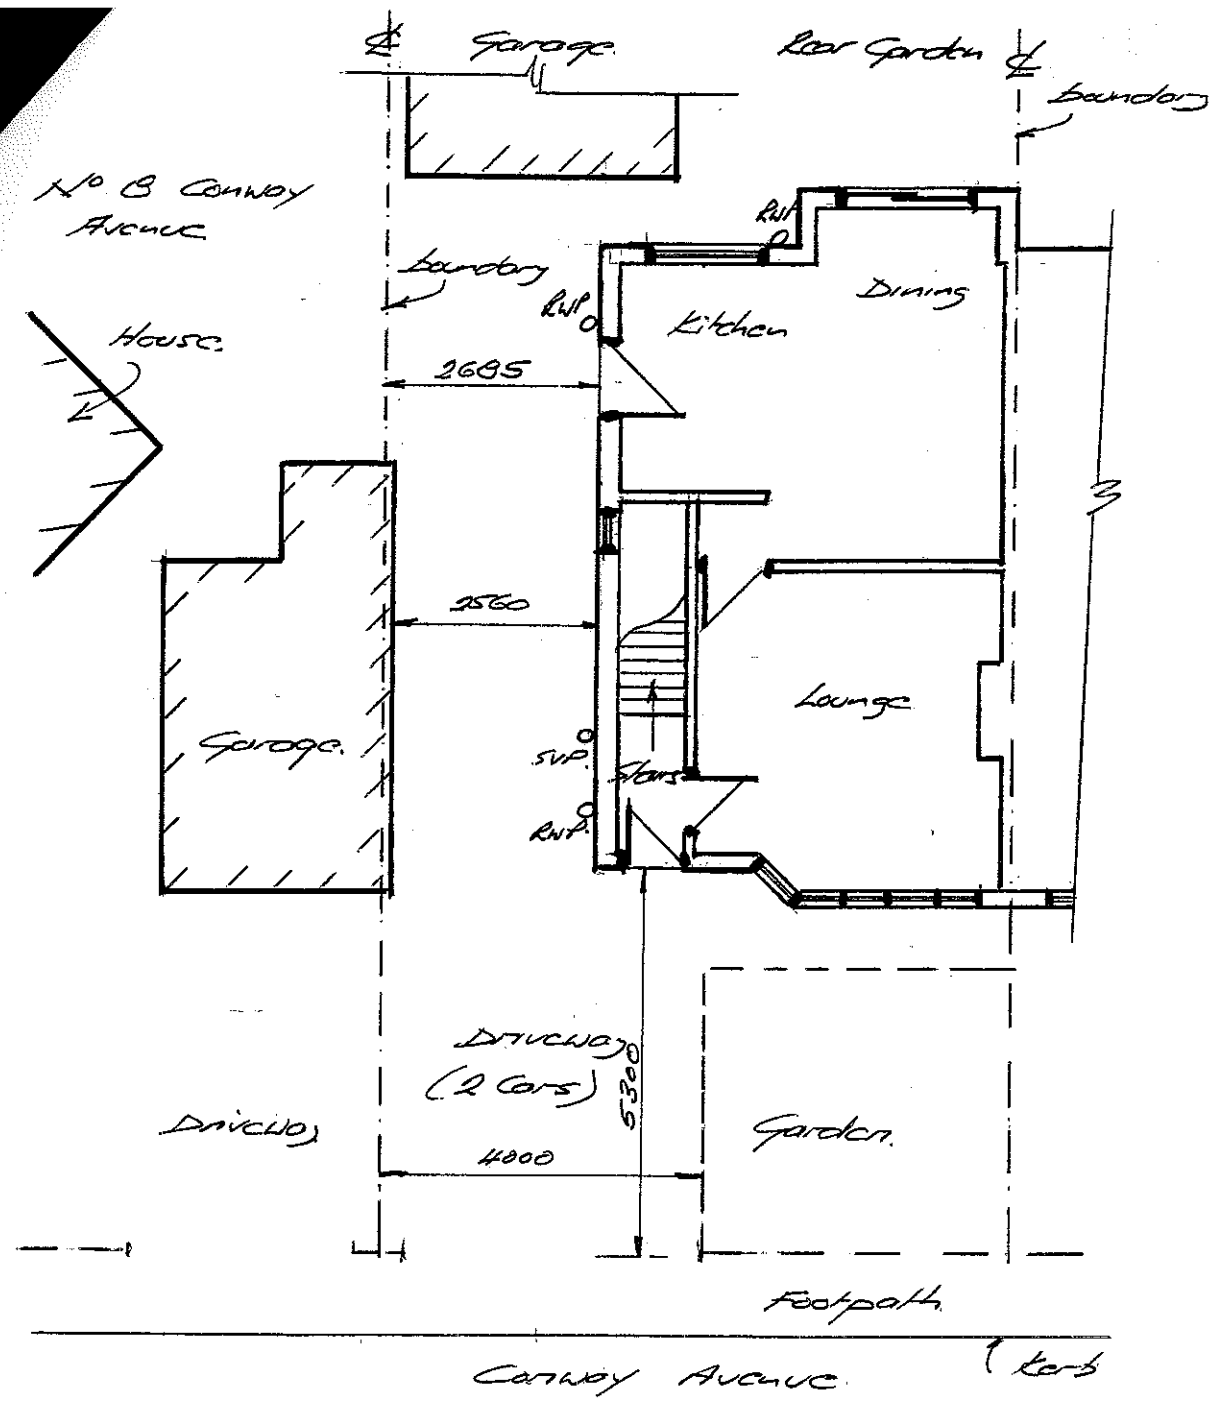


Existing Site Plan


Scale 1:100

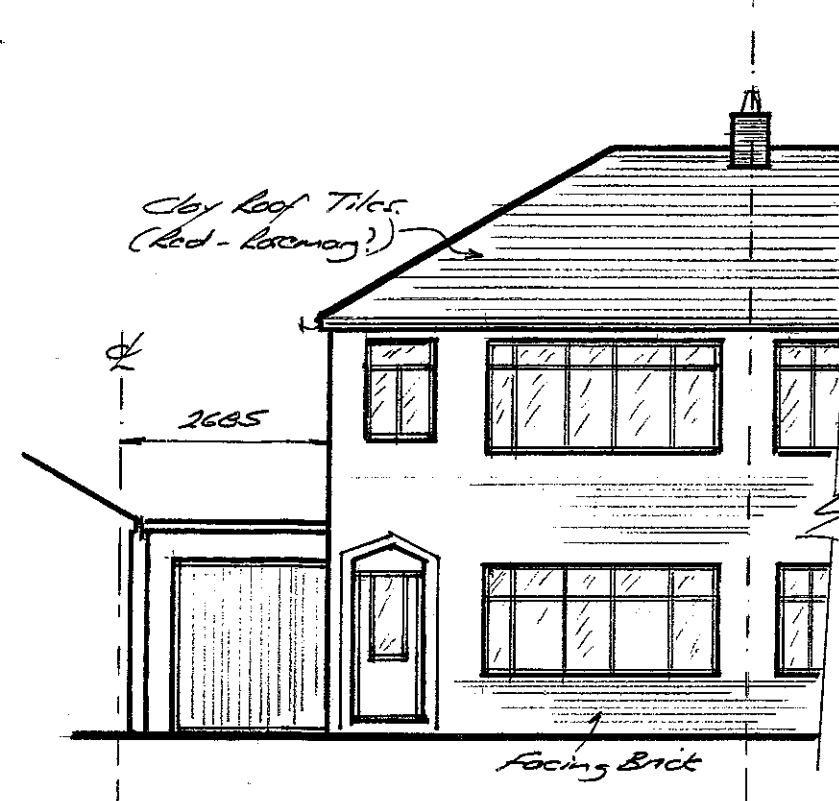

Existing Front Elevation

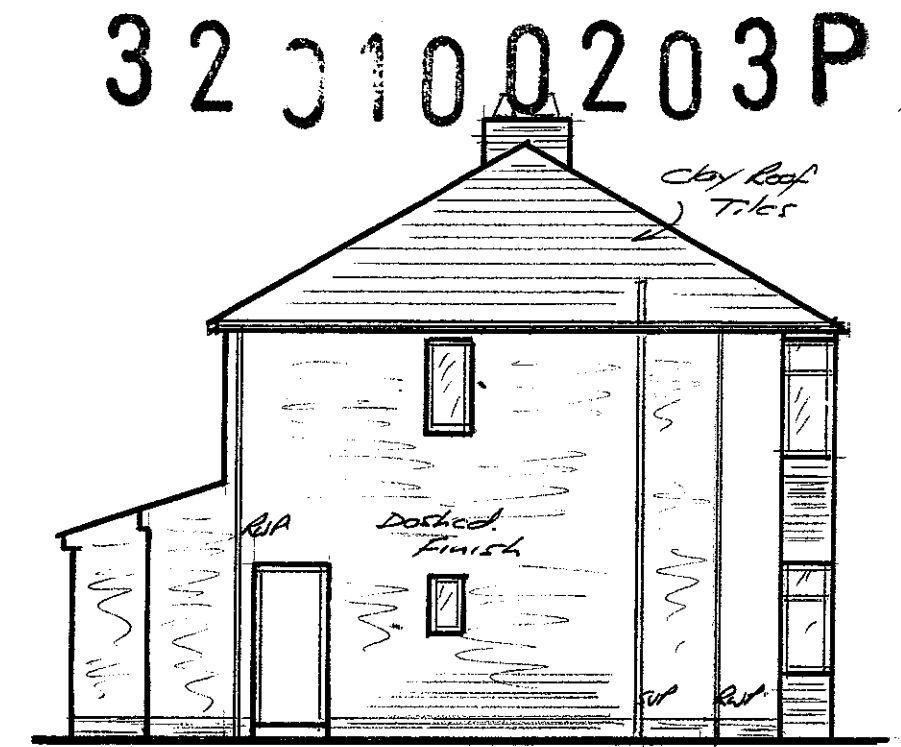


Existing Side Elevation

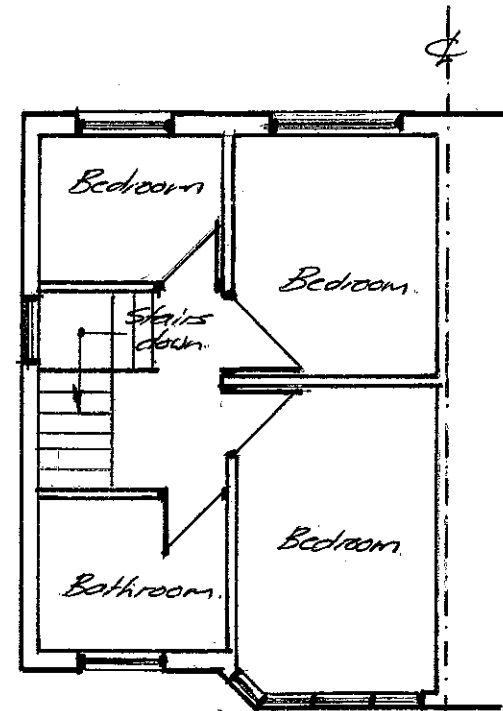

Existing First Floor Plan

AMENDED PLANS RECEIVED
13/4/10
DATE

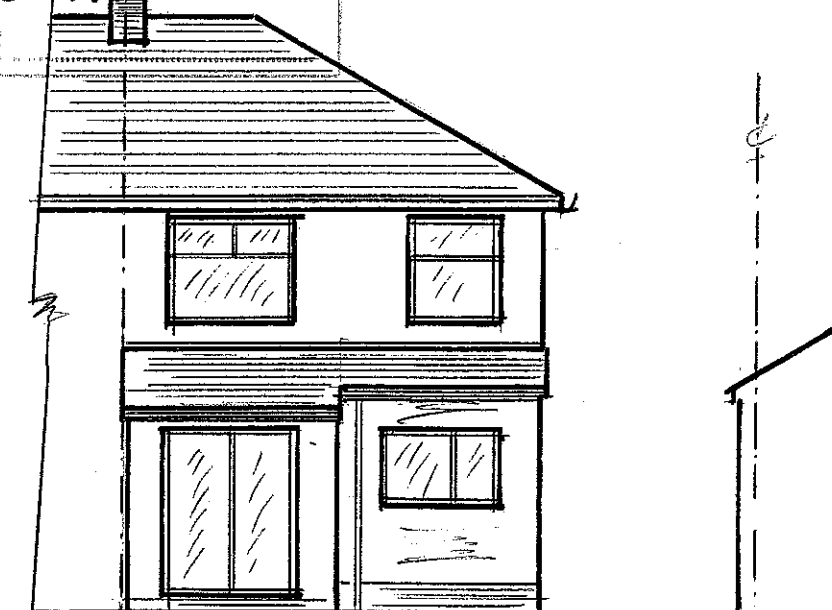

Existing Rear Elevation

J S Design Associates Building, Structural, Safety Consultants 114 Pimlico Road, Clitheroe, BB7 4PT Tel: 01200 426501, davidjohnson372@btinternet.com	
TITLE PROPOSED SIDE EXTENSION AT: 6 CONWAY AVENUE, CLITHEROE, BB7 2QG EXISTING DETAILS	
DRAWING No JSDA/MN/01	DATE FEBRUARY 2010

Rev. 'A' 03/04/2010
 Handstanding dims added
 Existing First Floor added