




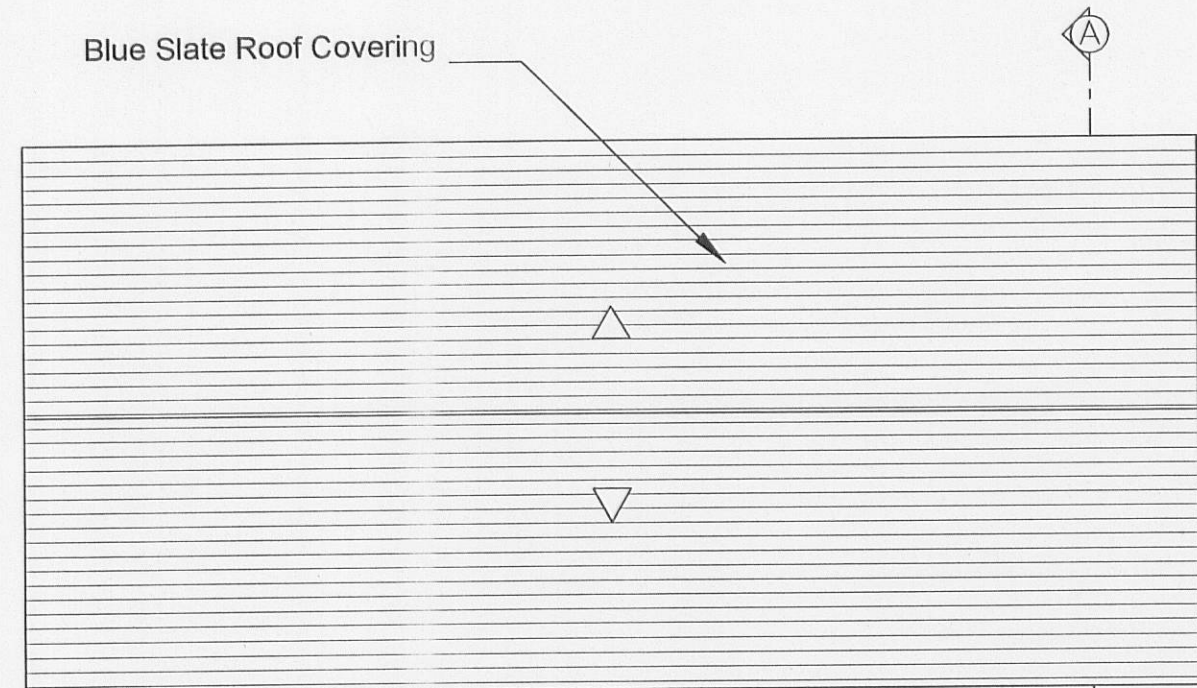


Roof Plan Scale: 1:100

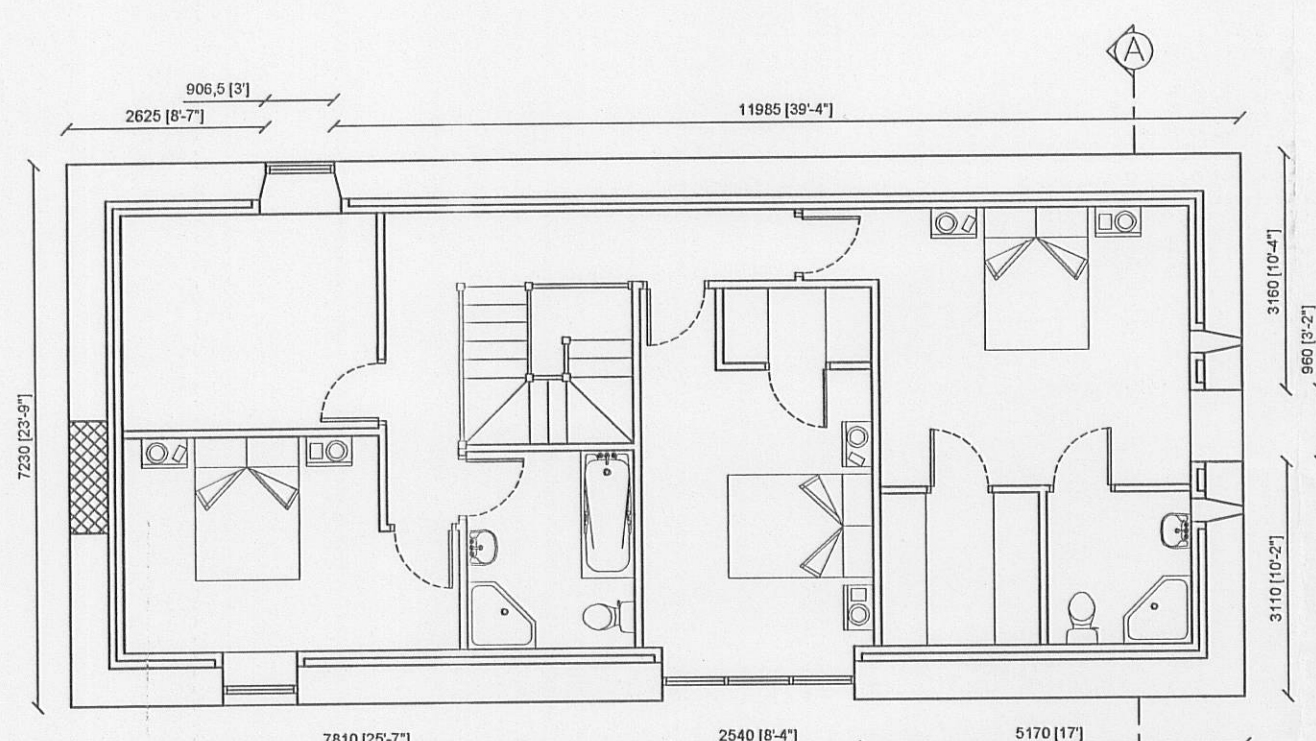


First Floor Plan
Scale: 1:100

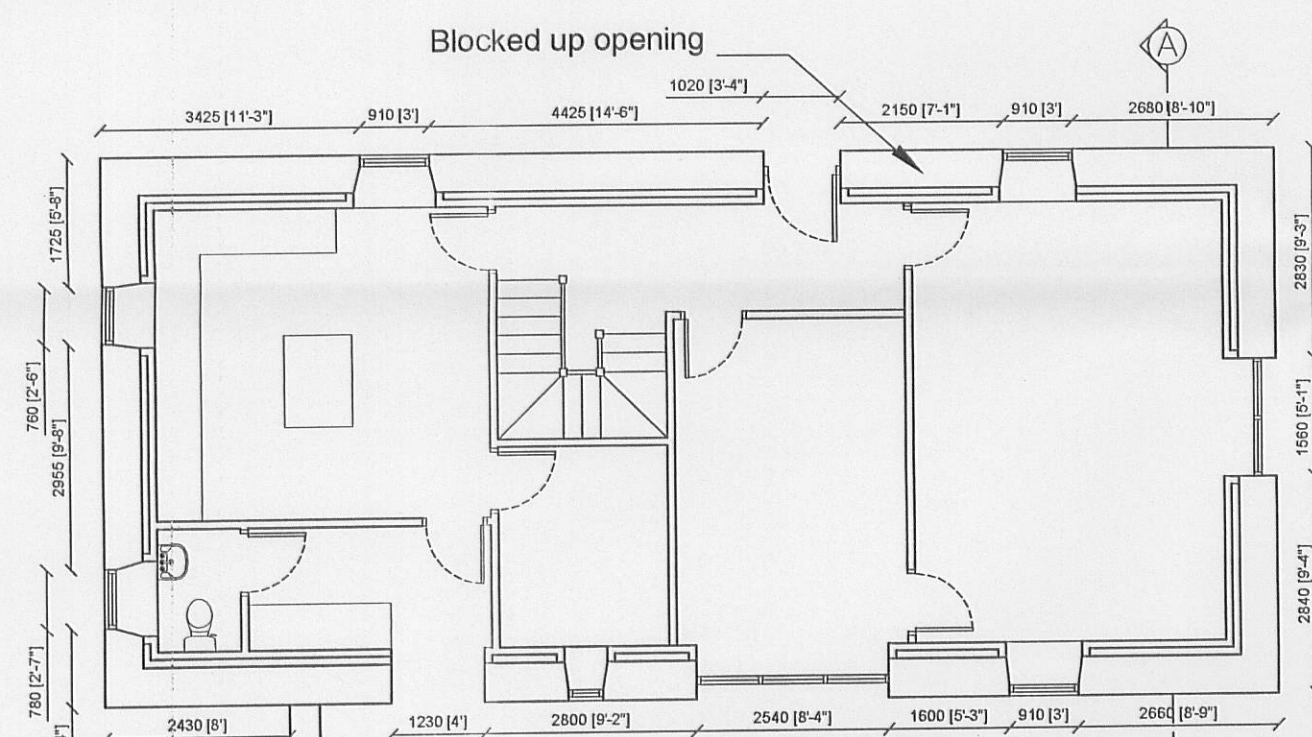


Ground Floor Plan
Scale: 1:100

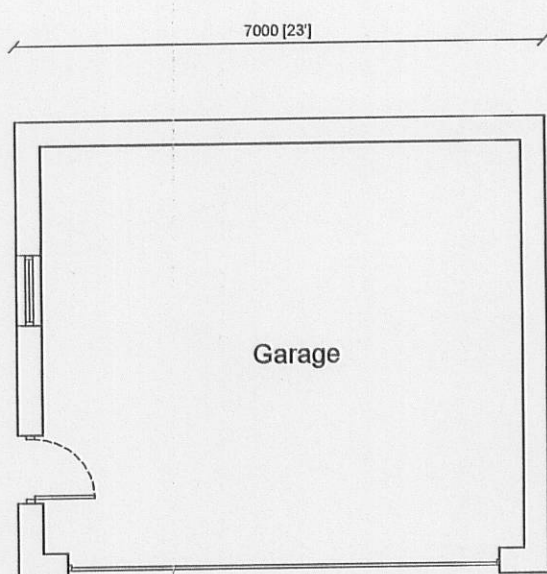


Ground Floor Plan
Scale: 1:100

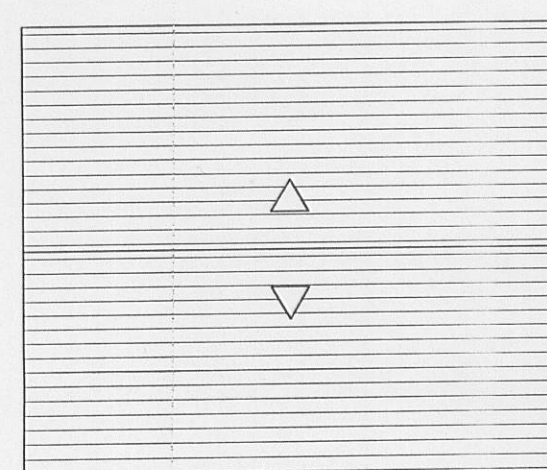


Roof Plan
Scale: 1:100

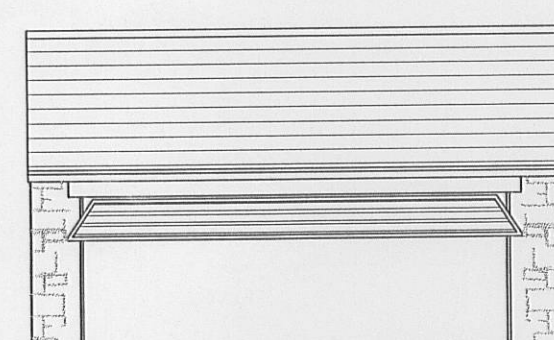


West Elevation
Scale: 1:100

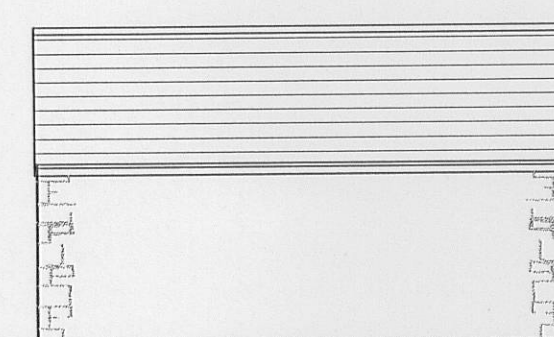


East Elevation
Scale: 1:100

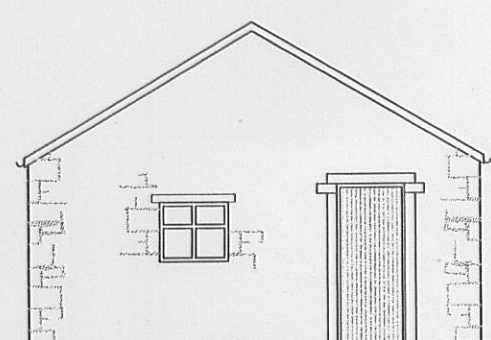


North Elevation
Scale: 1:100

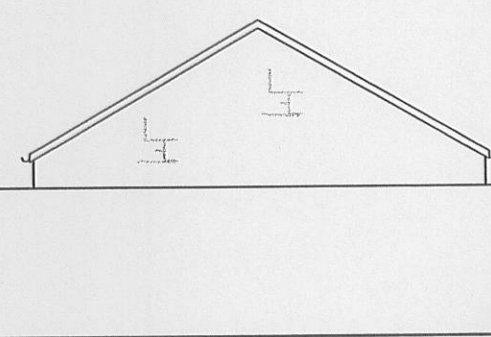


South Elevation
Scale: 1:100

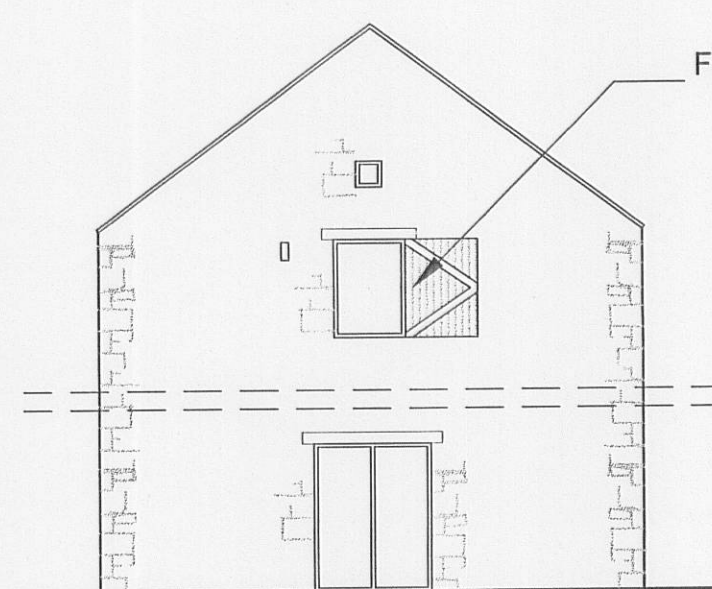


North Elevation
Scale: 1:100

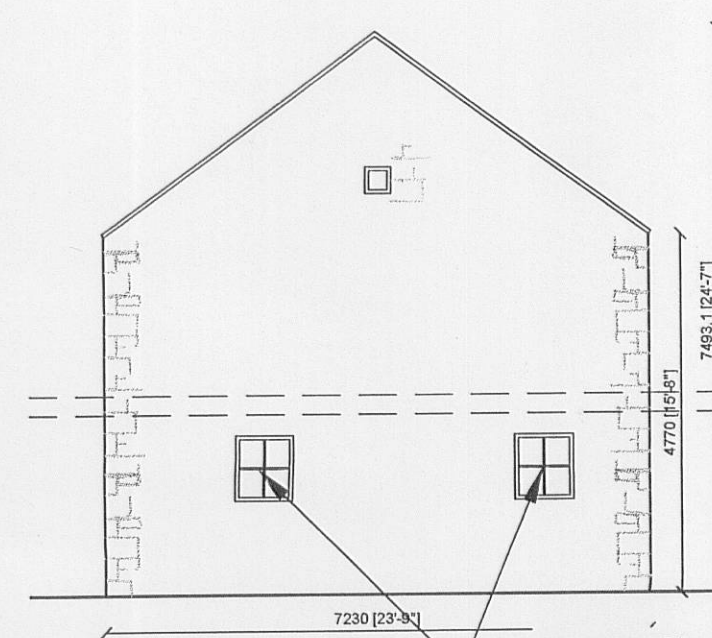


South Elevation
Scale: 1:100

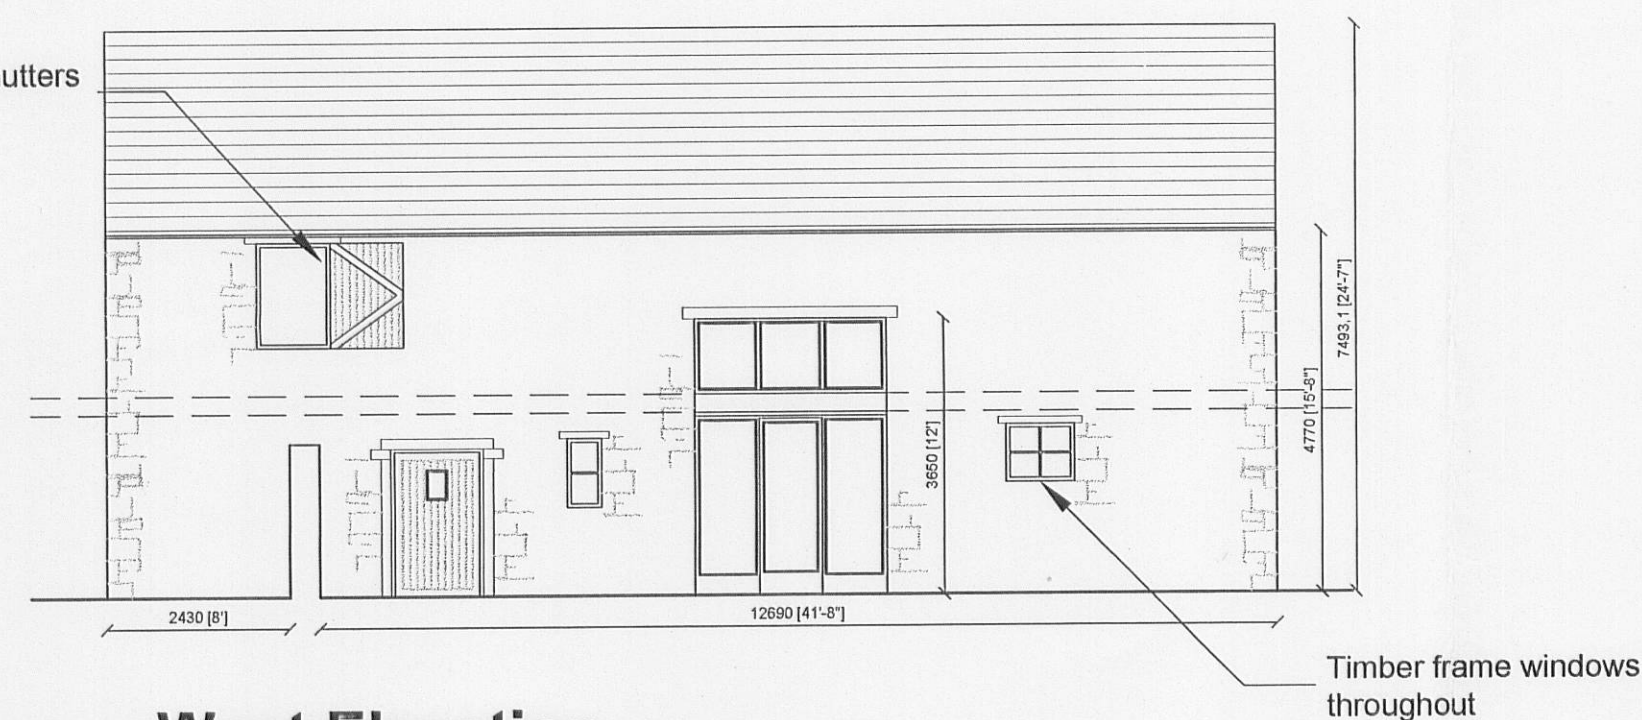

West Elevation
Scale: 1:100

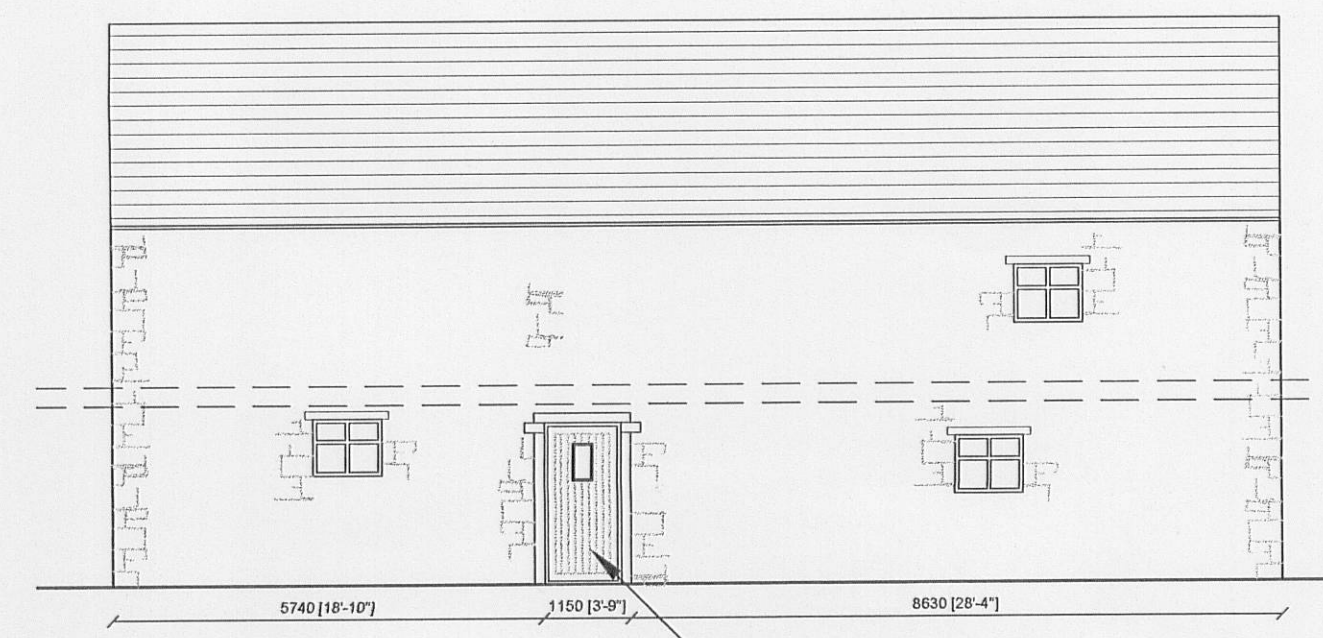

East Elevation
Scale: 1:100

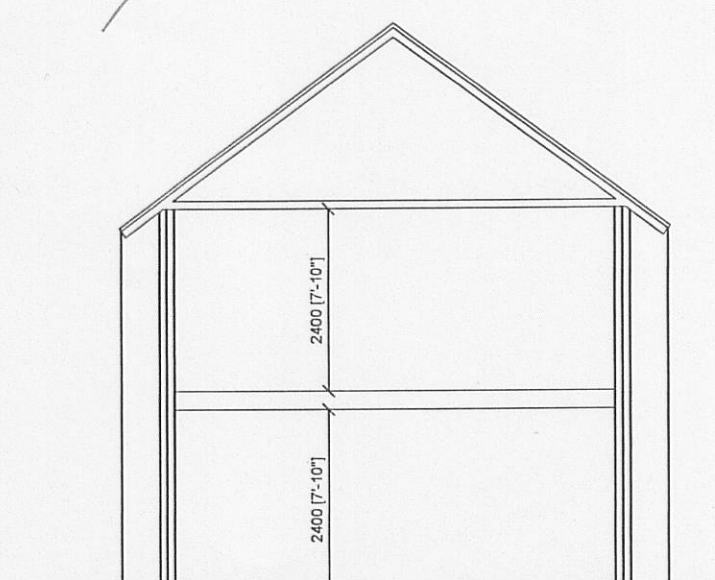

Section A-A
Scale: 1:100



Location Plan
Scale: 1:1250

320100208P

Title: Eastham House Barn Great Milton Clitheroe Lancs			
PROPOSED PLANS & ELEVATIONS			
Client: Mr S Ainsworth			
Date: 23.11.09		Scale: 1:100	
Amendments:			