




DO NOT SCALE THIS DRAWING
This copy drawing and any design thereon is protected by copyright and is the property of Pulmann Associates Limited. It is to be used only for the purpose for which it was expressly issued and is not to be copied in any form, nor is any information thereon to be transmitted or passed on to others.

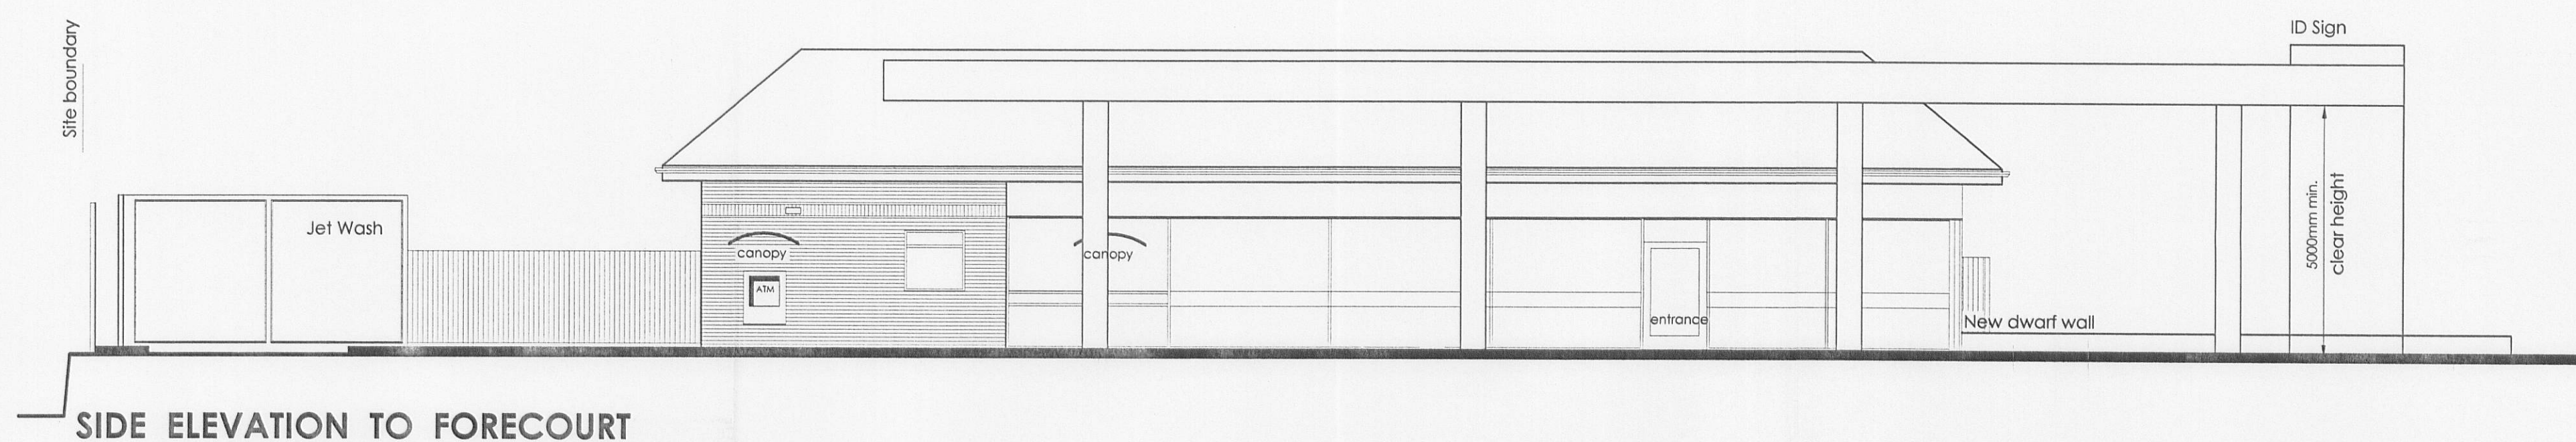

SIDE ELEVATION TO FORECOURT

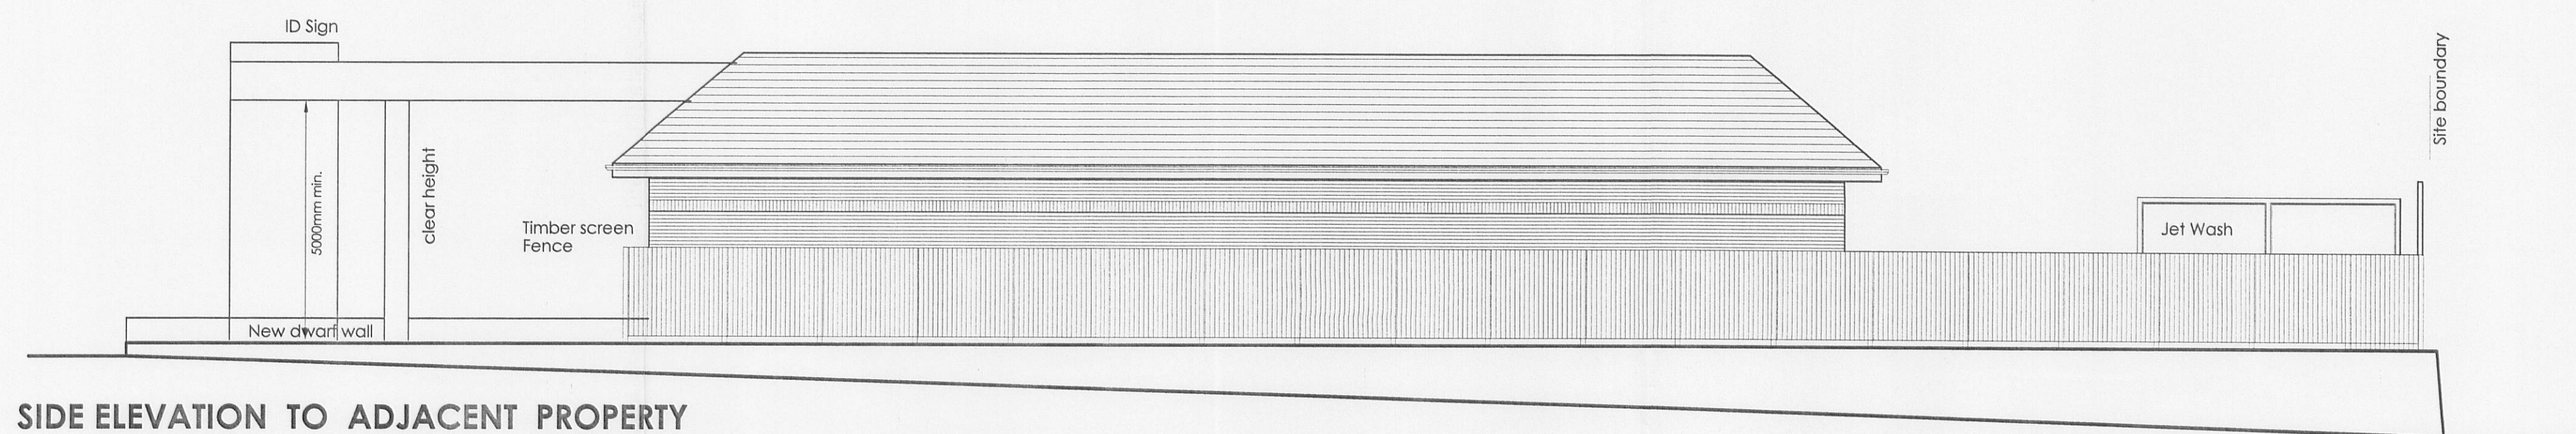


SIDE ELEVATION TO ADJACENT PROPERTY

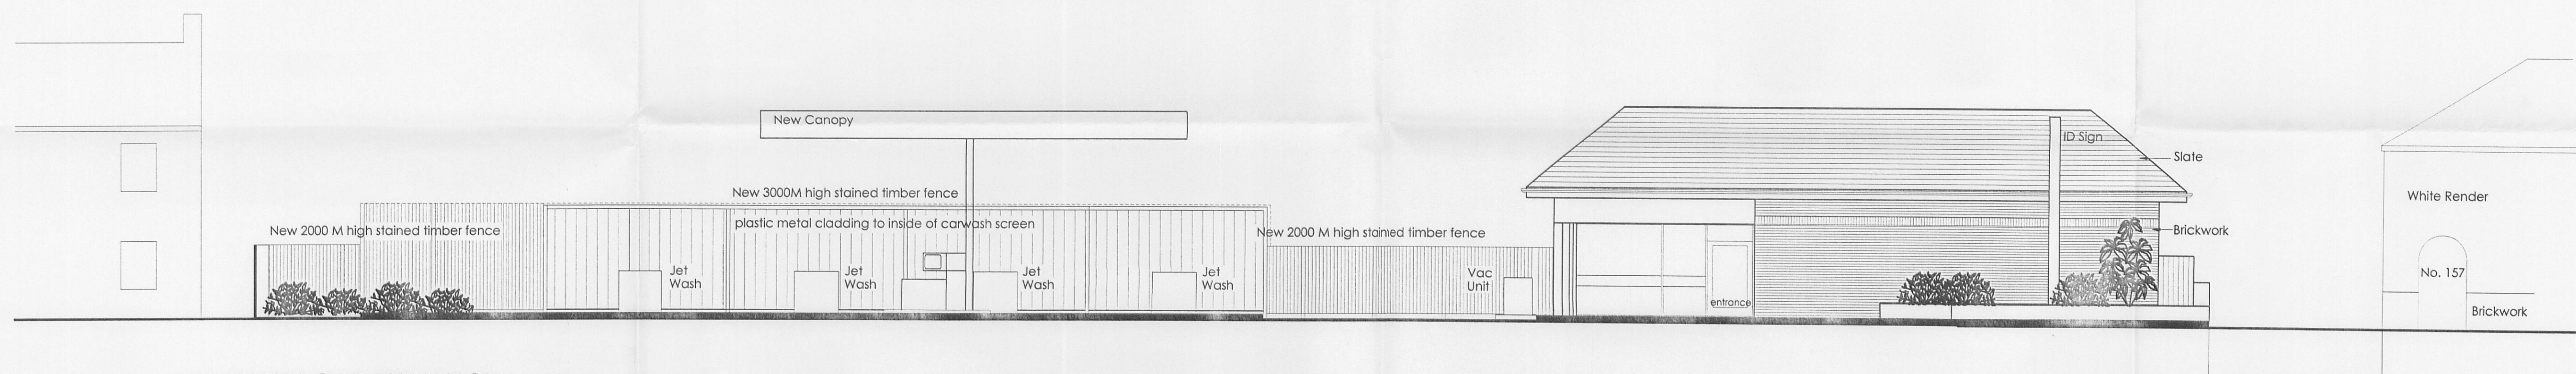

WHALLEY ROAD ELEVATION

320100211P

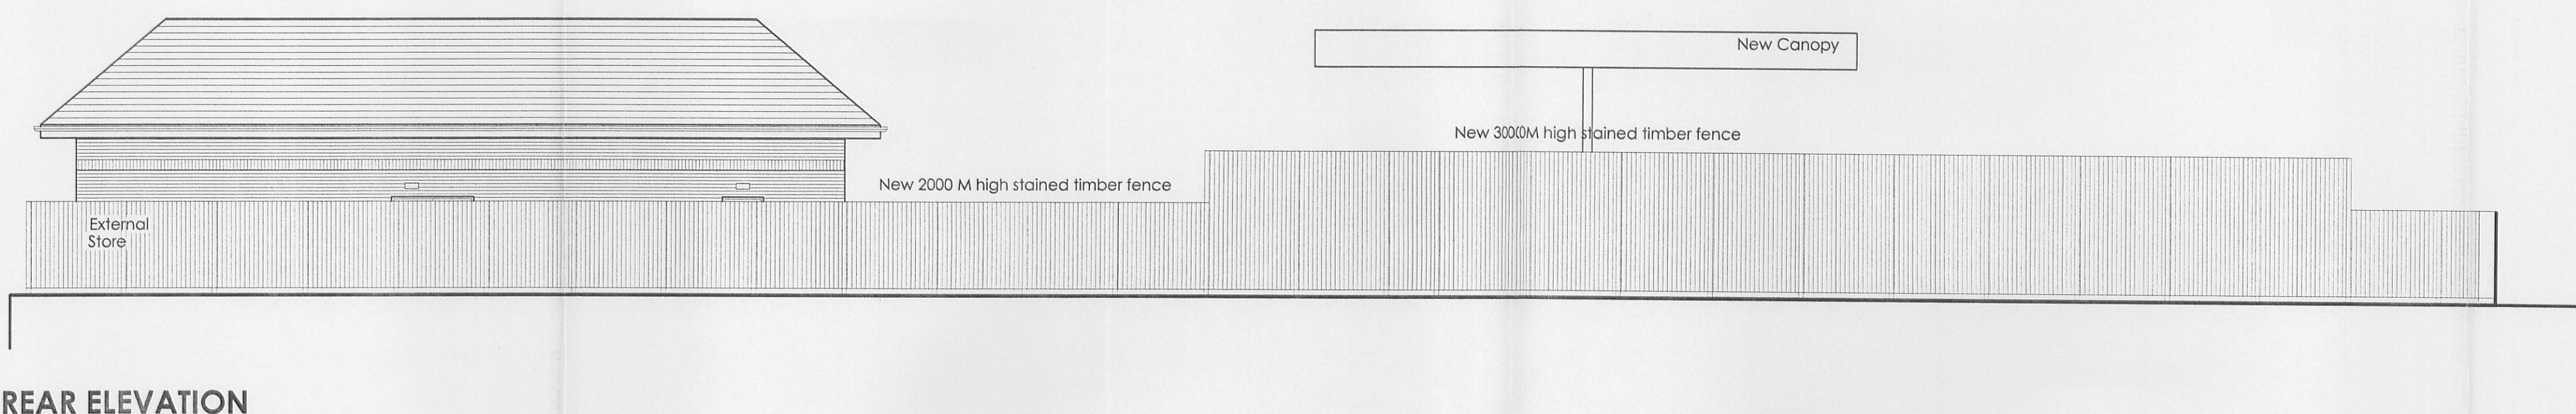

REAR ELEVATION

REVISIONS
REV A, 5th jet wash removed 8-3-10



PULMANN ASSOCIATES ARCHITECTS

Albert Buildings 28A Stockport Road Macclesfield Cheshire SK6 6BD
T: 0161 427 9111 F: 0161 427 9113 E: mail@pulmann.com



PRIMROSE GARAGE
WHALLEY ROAD
CLITHEROE

ELEVATIONS

scale	1:100	date	JAN. 2010	drg no	M09-39-12A
-------	-------	------	-----------	--------	------------