


DO NOT SCALE – IF IN DOUBT, ASK!



LOCATION PLAN


Scale 1 : 1250

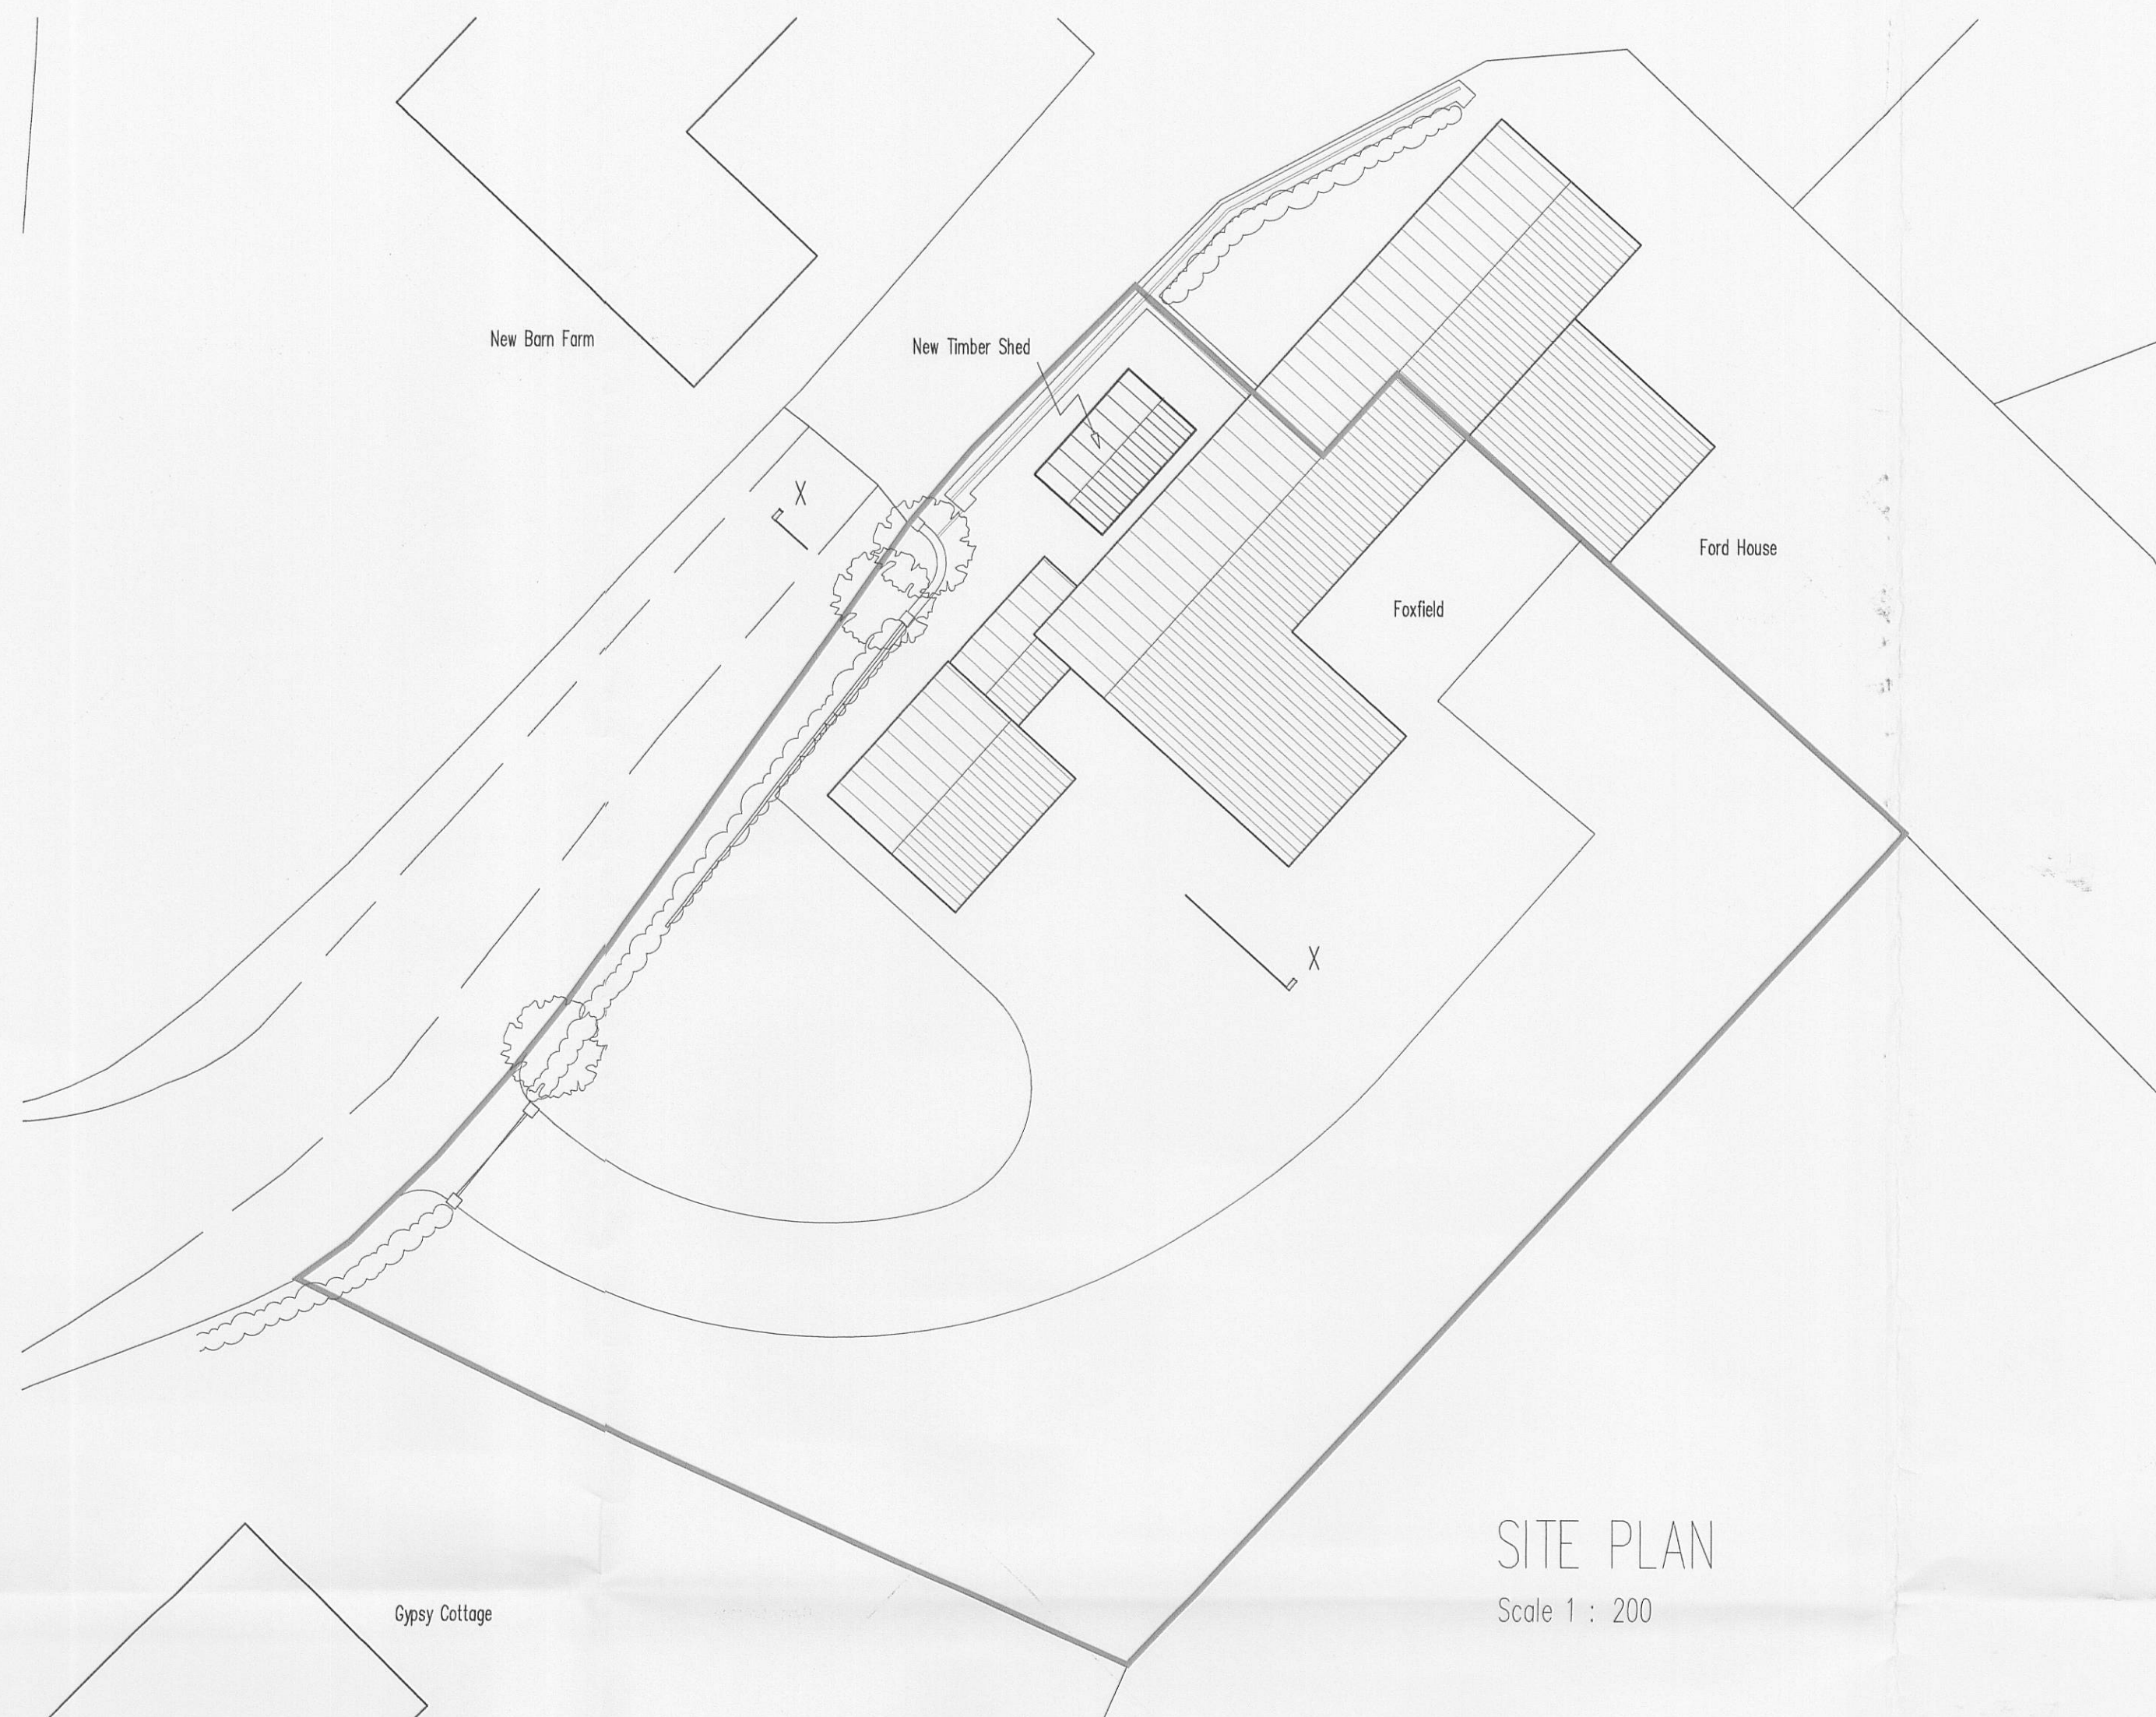


SITE PLAN

Scale 1 : 200


320100213P

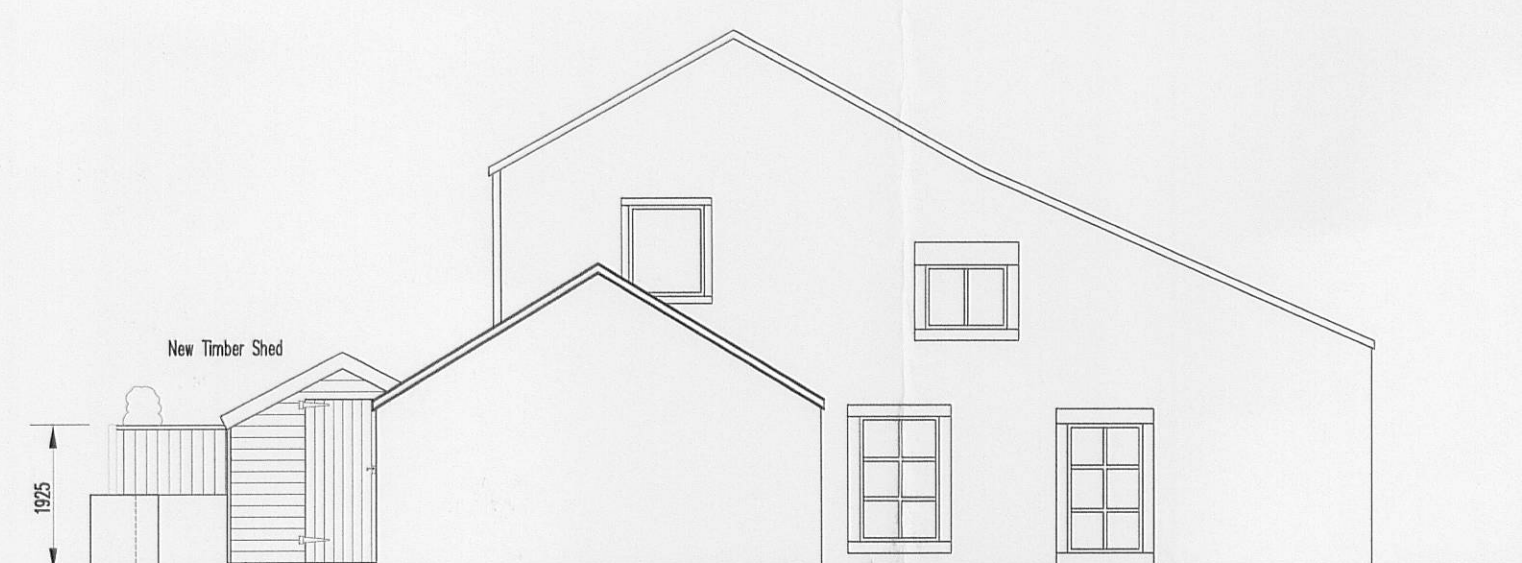

South West Elevation from X-X

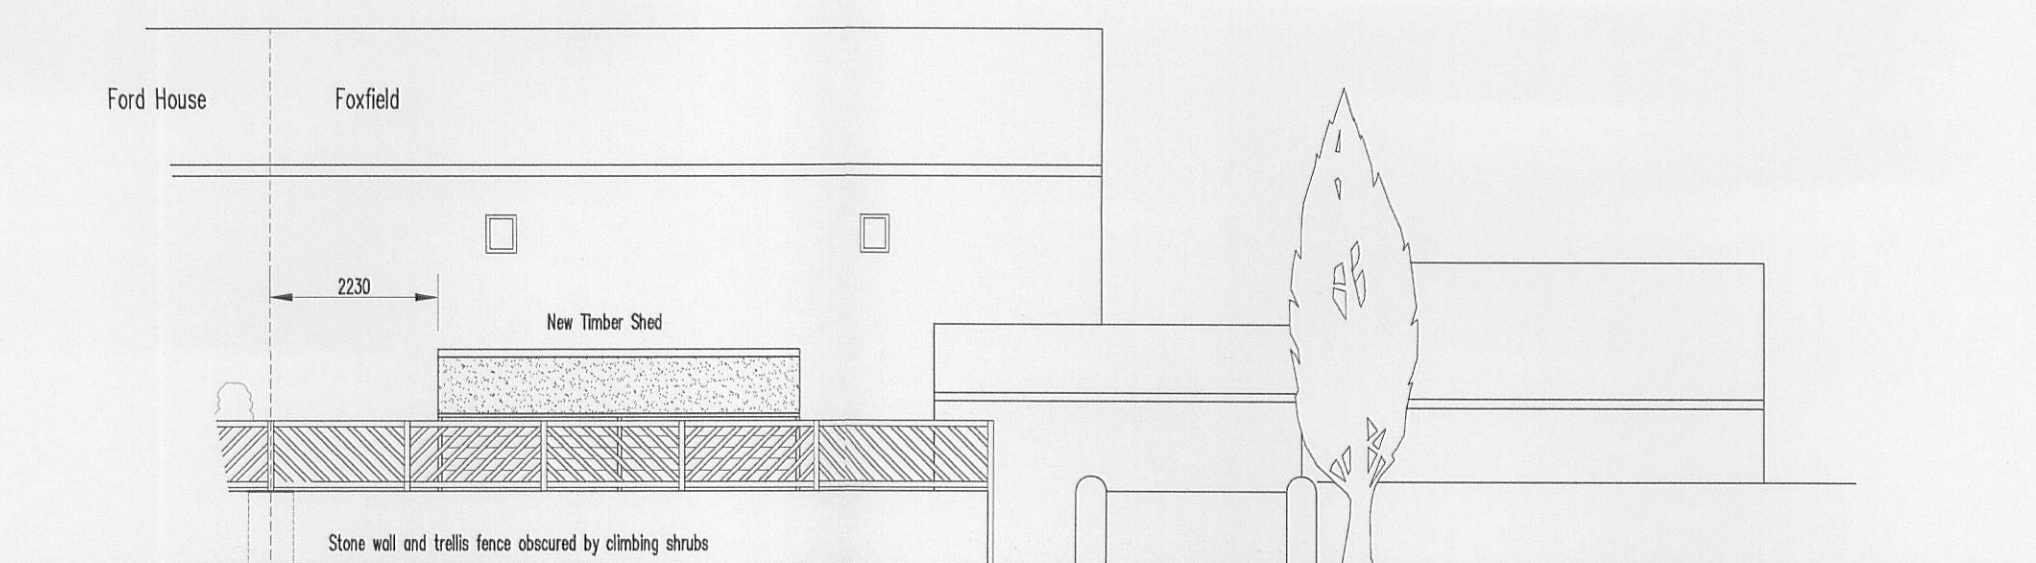

North West Elevation from Alston Lane

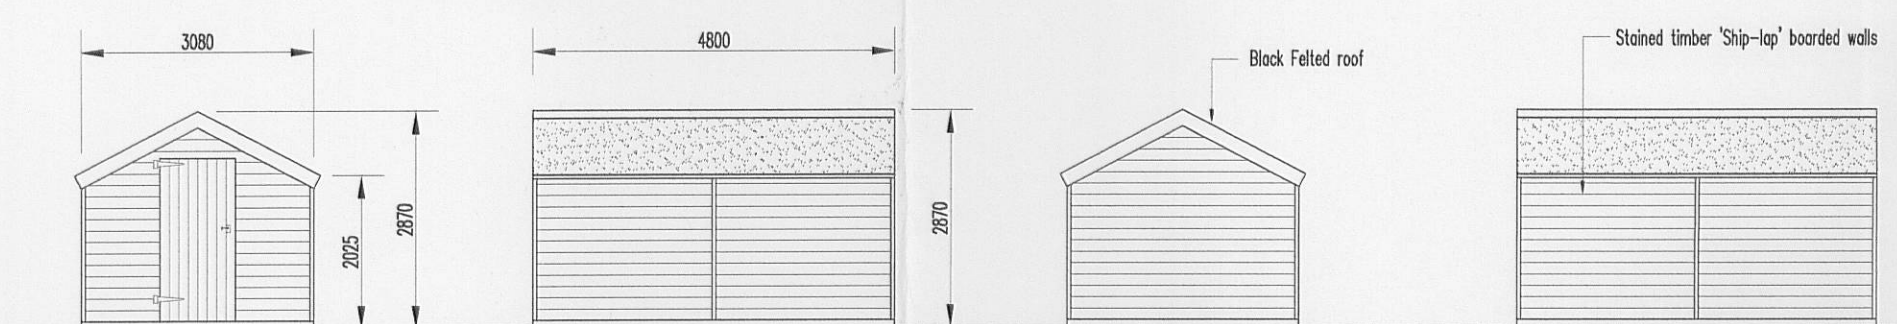

South West Elevation
New Timber Shed

North West Elevation
New Timber Shed

North East Elevation
New Timber Shed

South East Elevation
New Timber Shed

ELEVATIONS

Scale 1 : 100

C			
B			
A	Shed height reduced, roof material revised	Mar 2010	TMC
rev	description	date	by
Project			
Mr A Douglass Foxfield, Alston Lane, Longridge			
Drawing Title			
Garden Shed Plans & Elevations			
Date	Scale	Drawn by	Checked by
July 2009	As Shown	TMC	
Job No.	Drawing No.	Revision	
CF4886	001	A	

CFA

Carr Faulkner Associates

Consulting Civil & Structural Engineers
1, St Marys Walk
Charley,
Lancashire,
PR7 2RT
Tel: 01257 244600
Fax: 01257 231678
E-Mail: engineers@corrfaulkner.co.uk