





FRONT ELEVATION

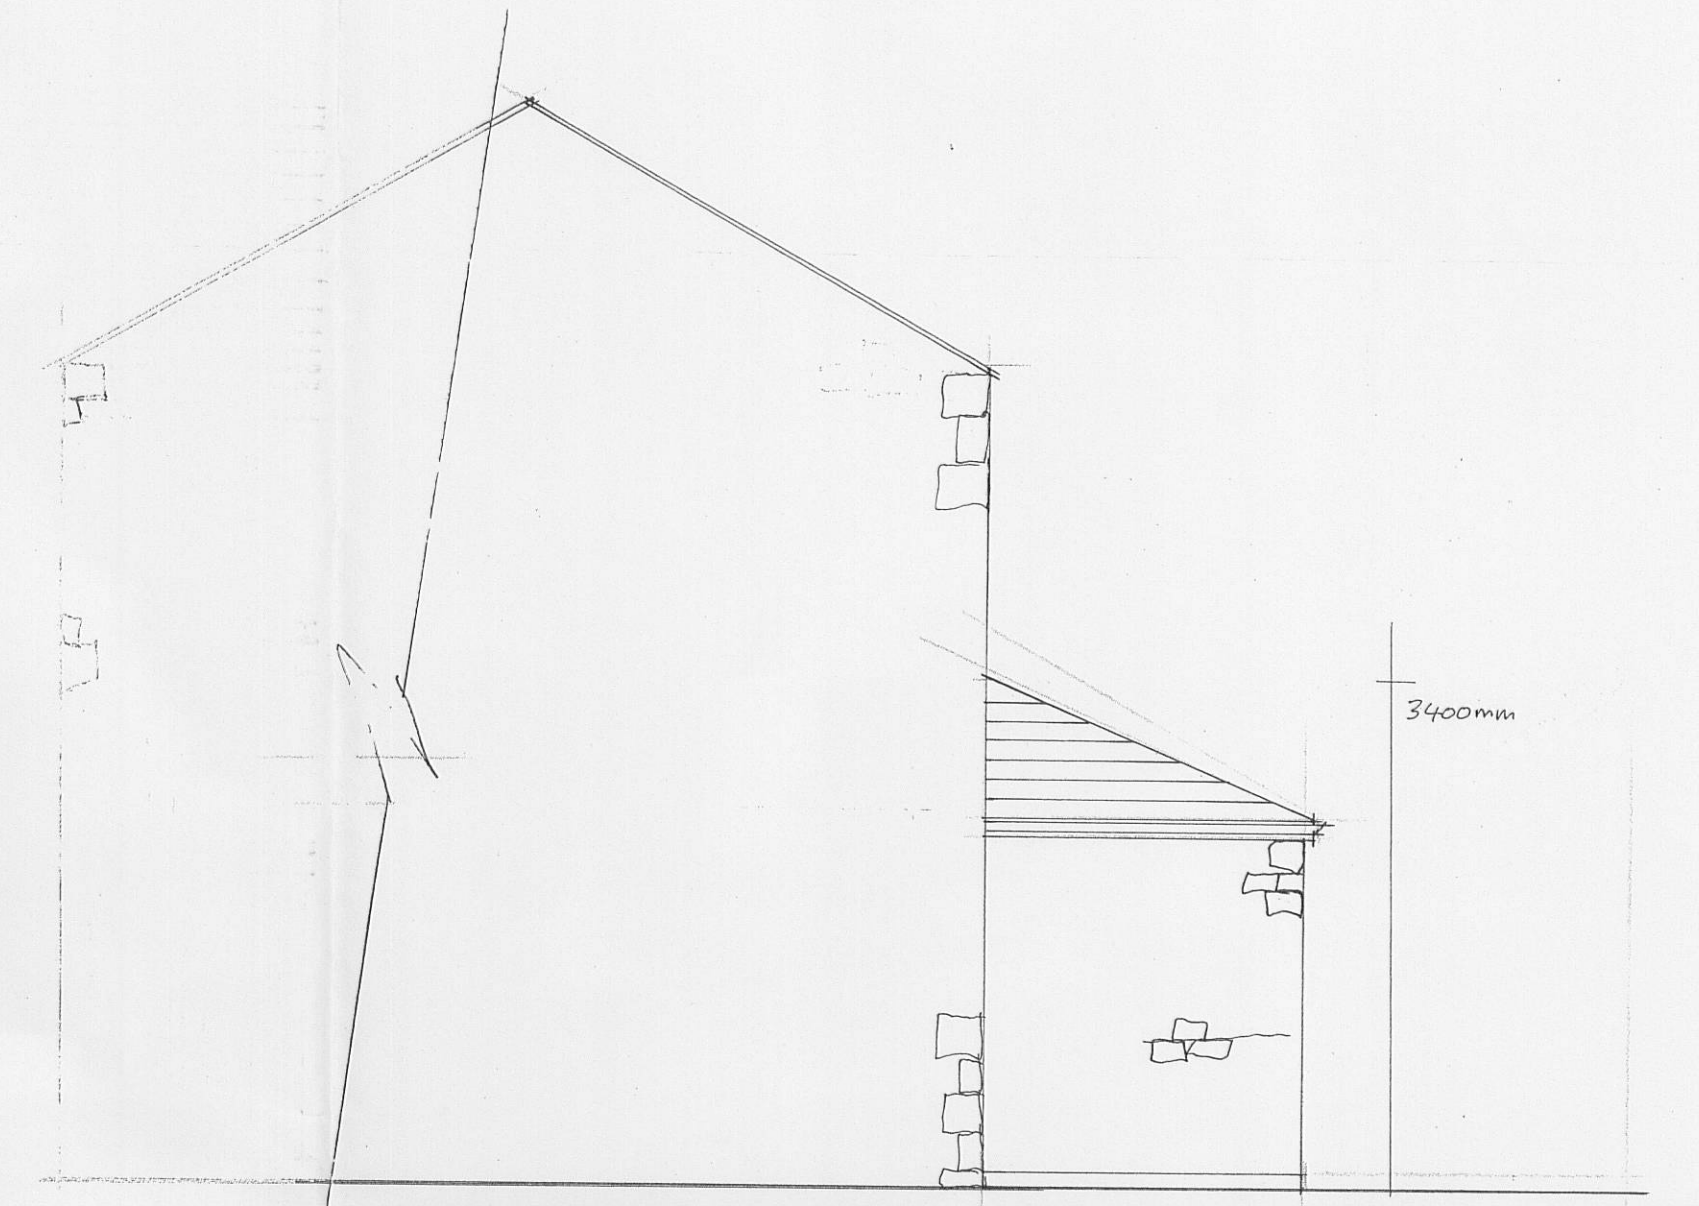

SIDE ELEVATION

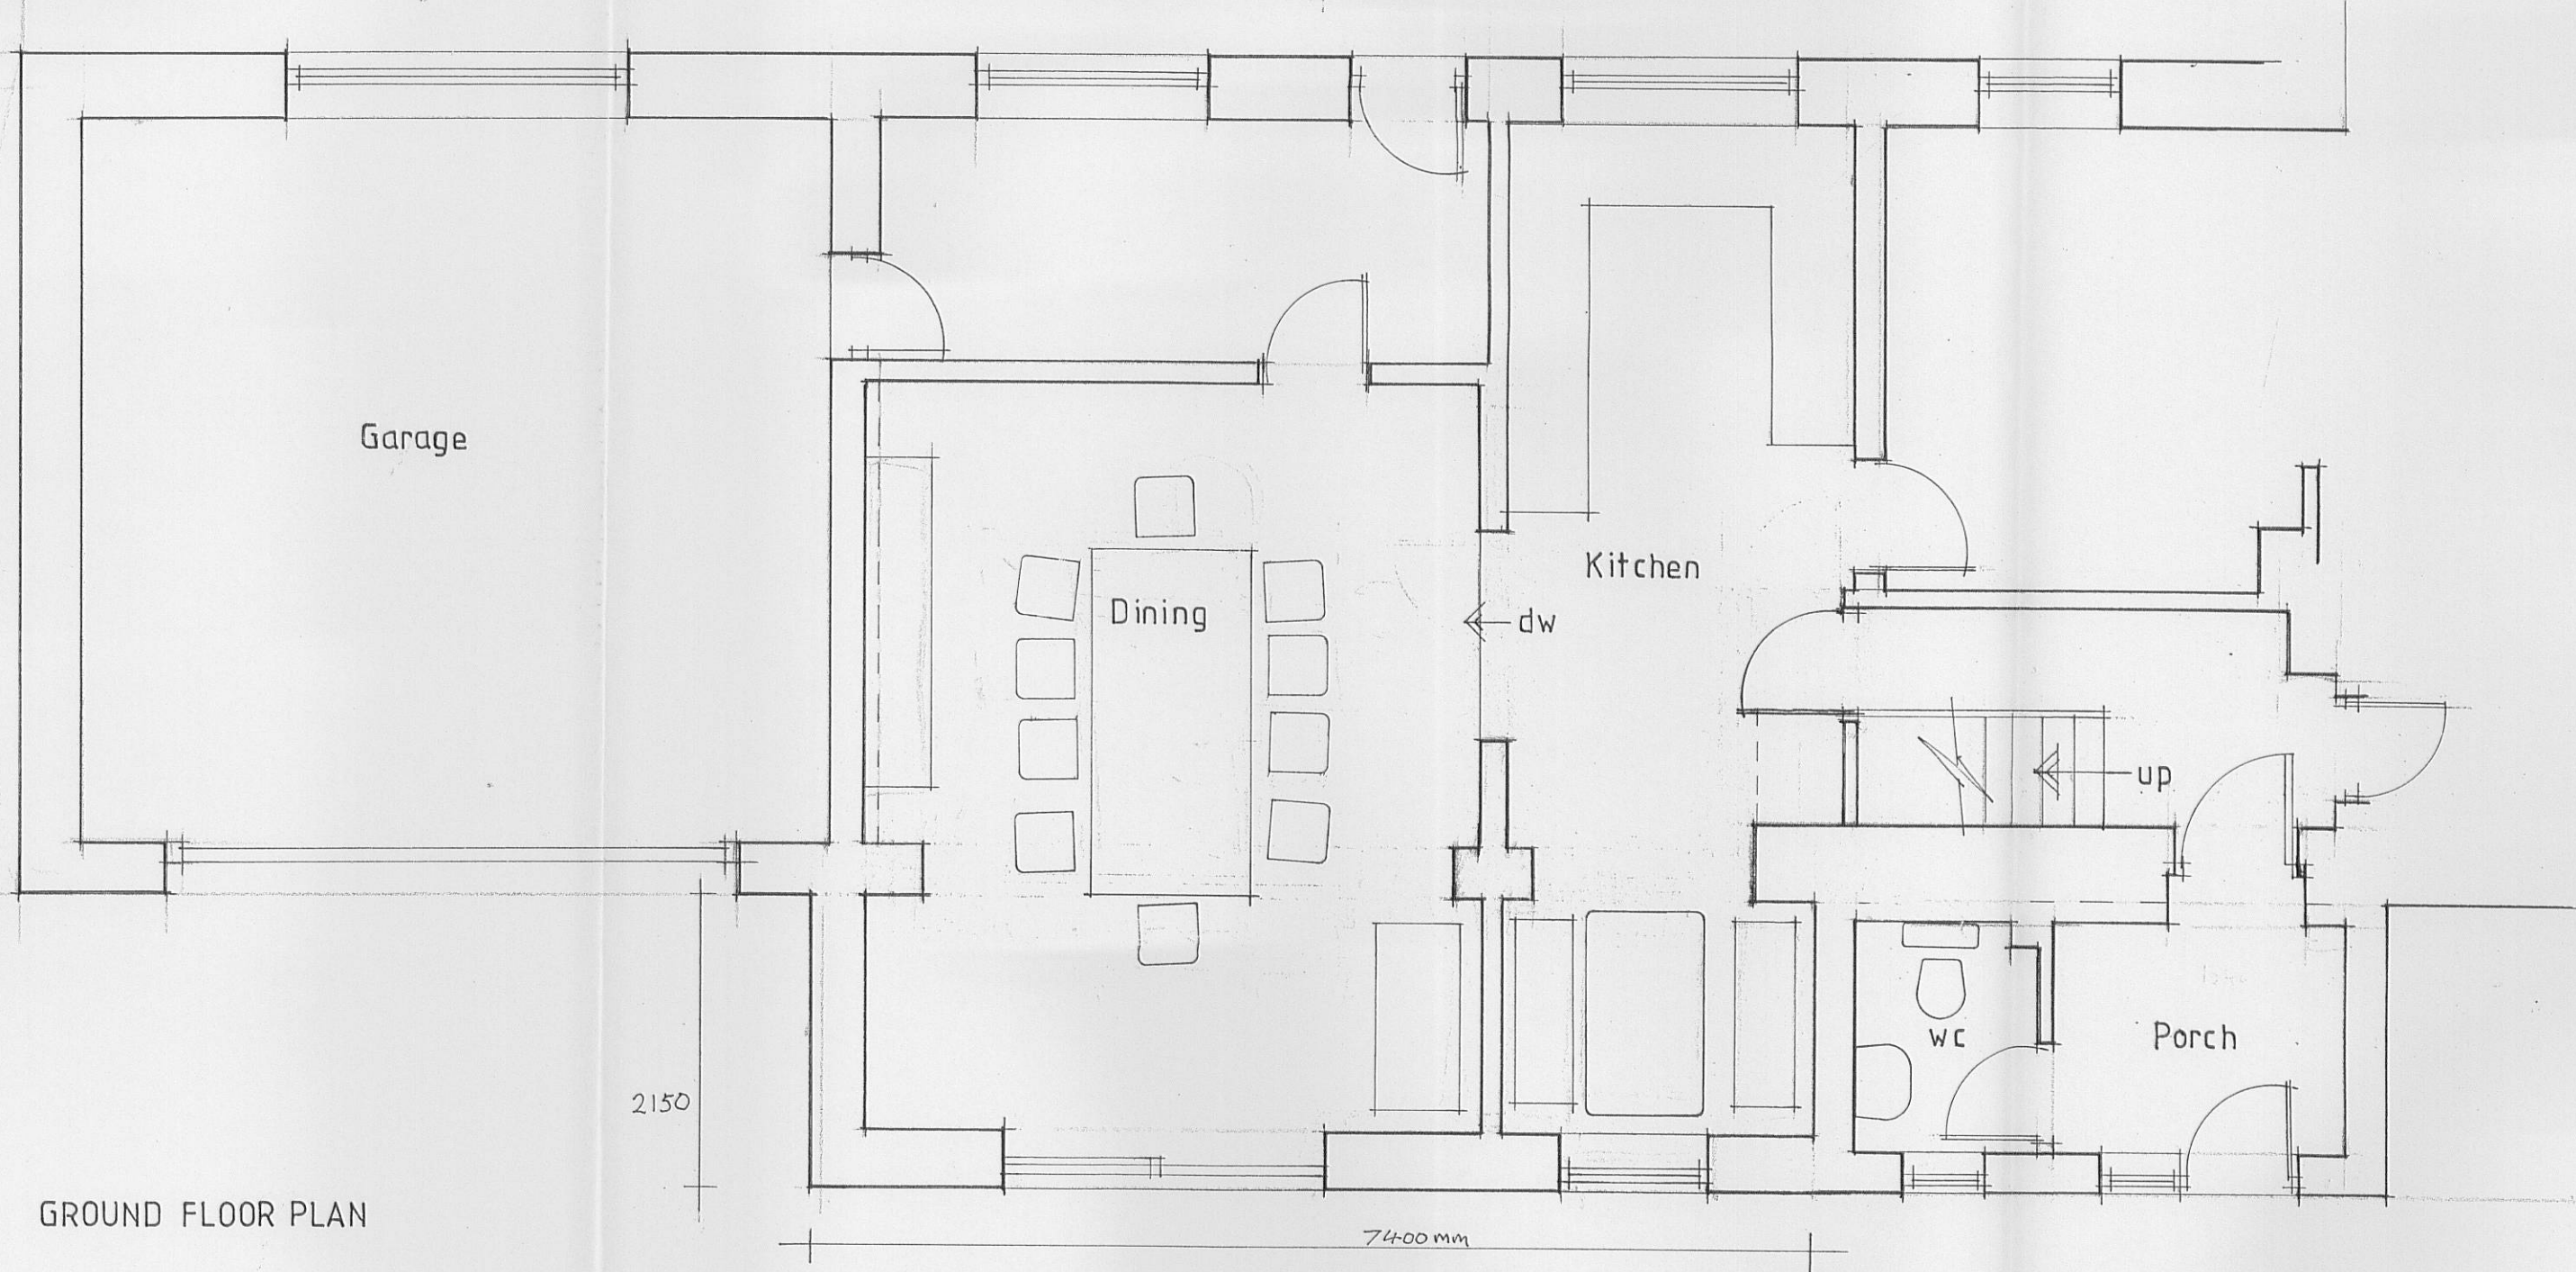

GROUND FLOOR PLAN

320100230P

Client

Mrs A. HACKING

Job Title

PROPOSED EXTENSION TO
PEAKS HOUSE
MARTIN TOP LANE
RIMINGTON

Drawing Title

PROPOSED ELEVATION AND PART
PLAN.

Scale

1:50 1/100

Date

FEB 10

Drawn

LKR



Sunderland Peacock & Associates Ltd.
Chartered Architects
Stanley House, Lowergate,
Culteroe, Lancashire BB7 1AD.
Tel: 01200 423178 Fax: 01200 427328
E-mail: enquiries@spands.co.uk

4002 - 2