


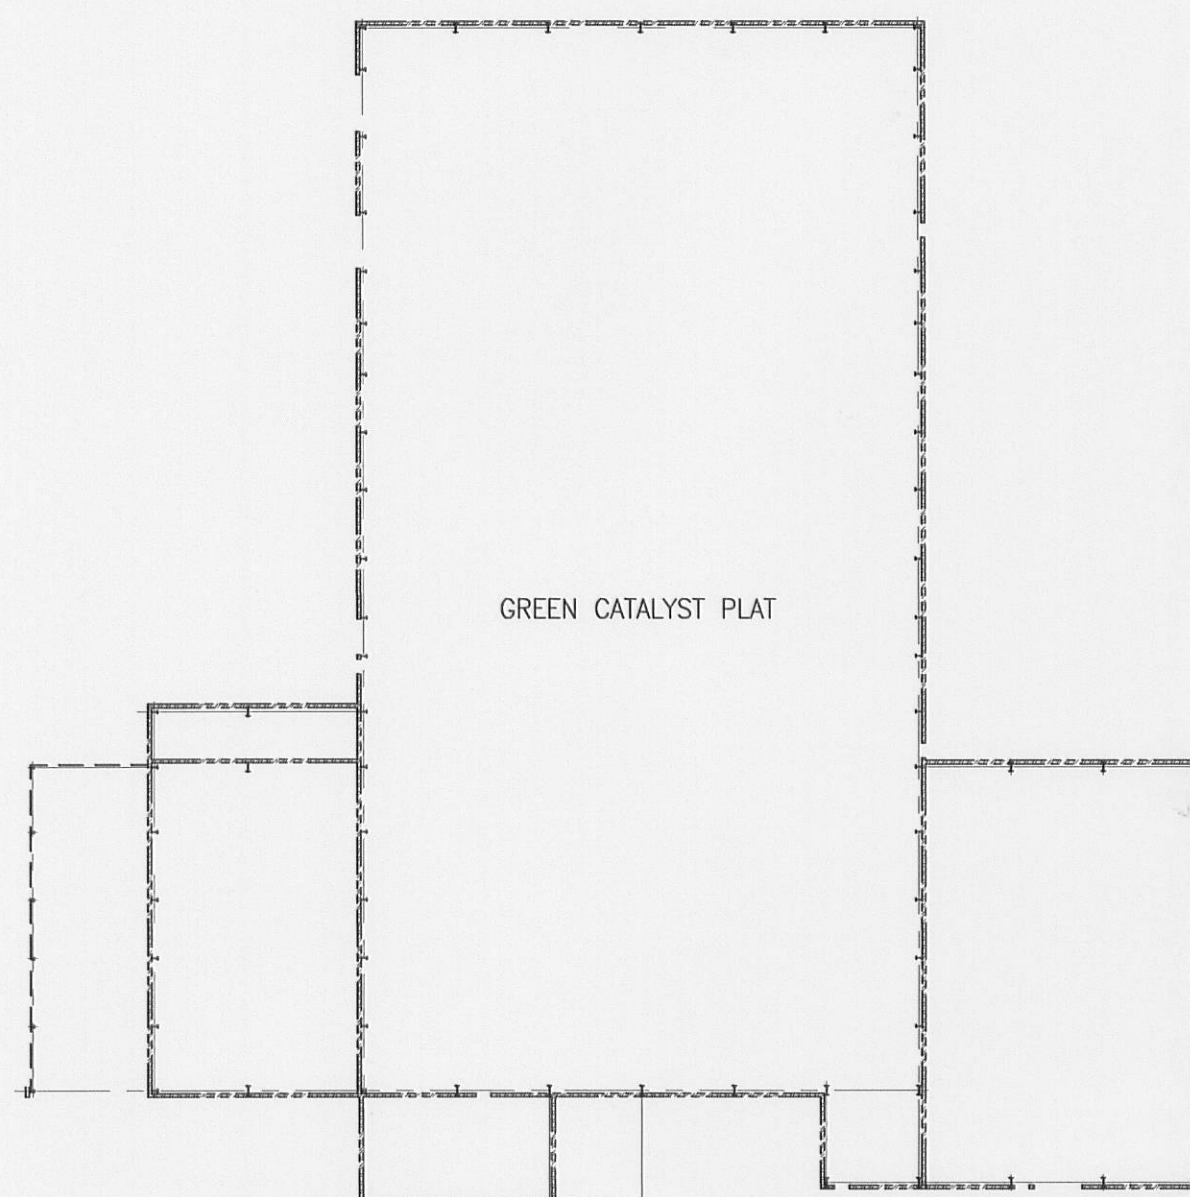


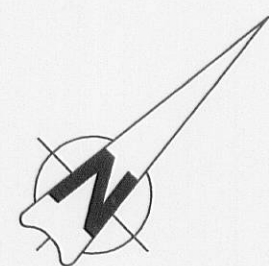


EXISTING GROUND FLOOR PLAN
1 : 500

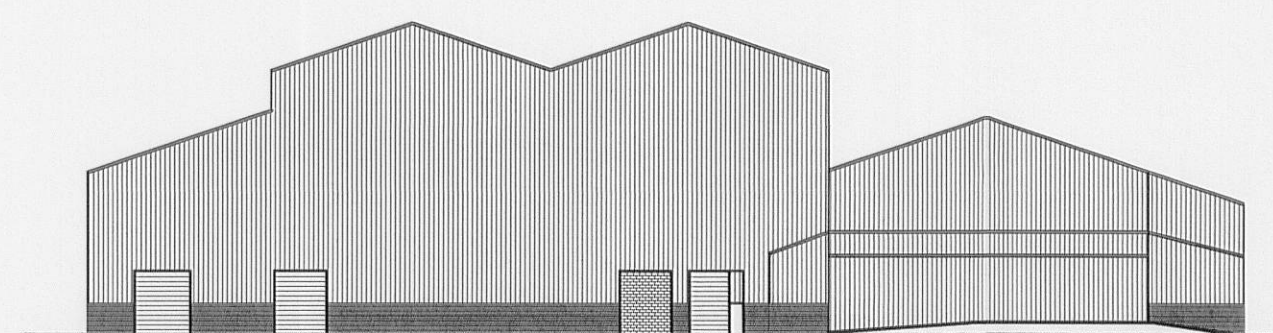


EXISTING SOUTH ELEVATION
1 : 500

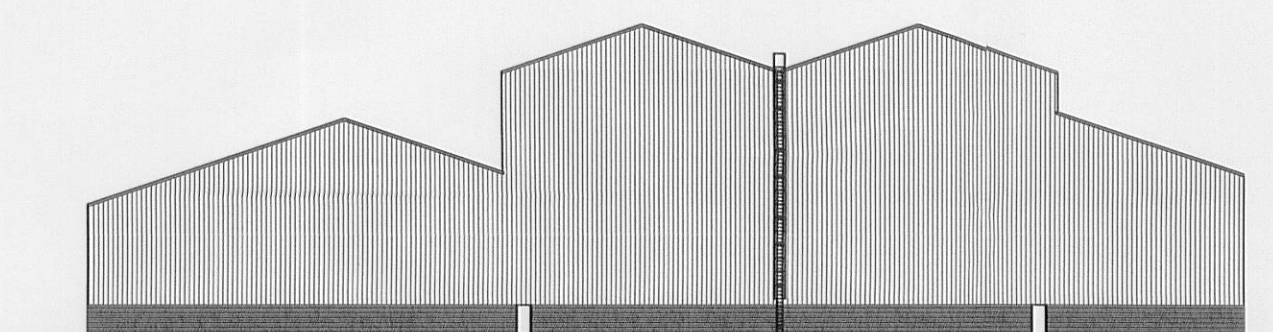



EXISTING NORTH ELEVATION
1 : 500

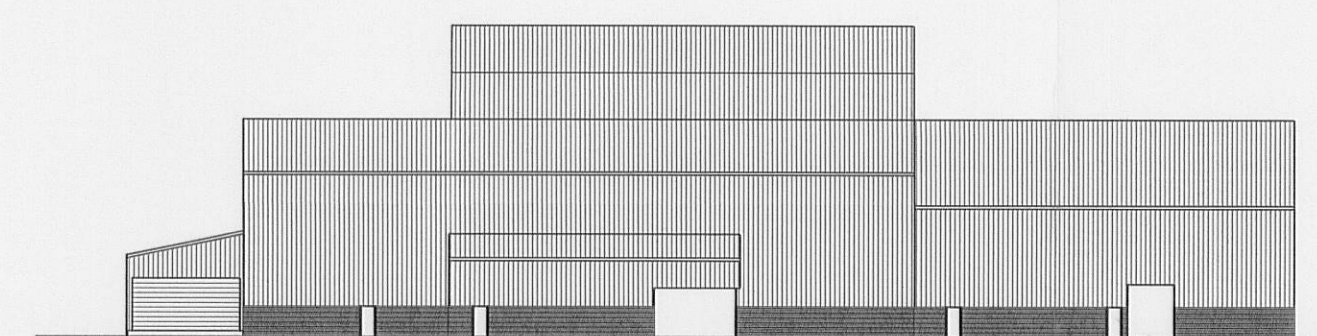


EXISTING EAST ELEVATION
1 : 500

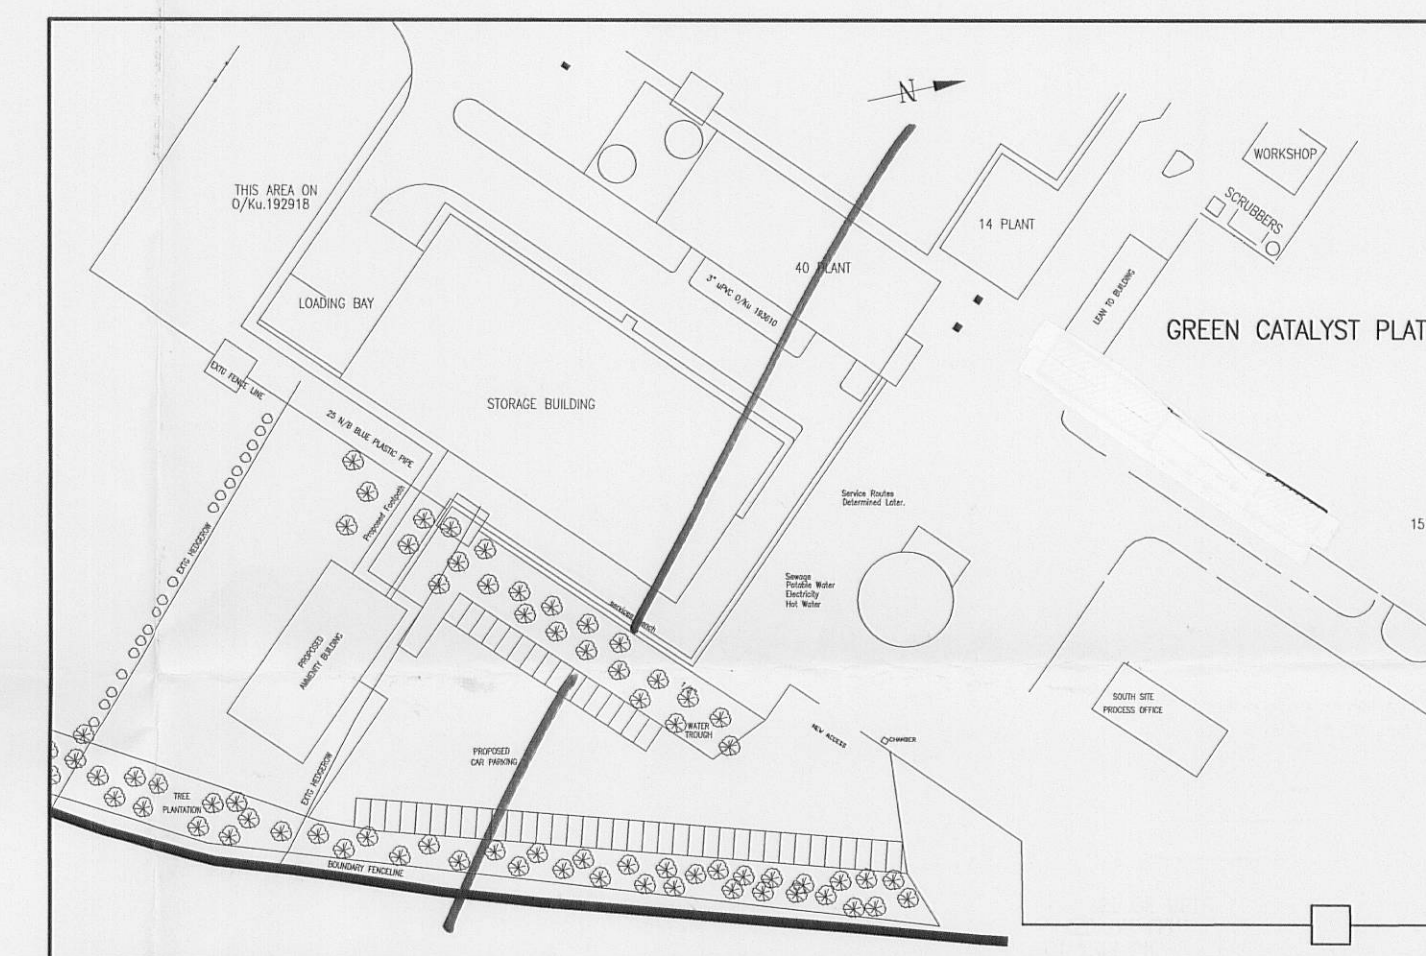


LOCATION PLAN
1 : 1250

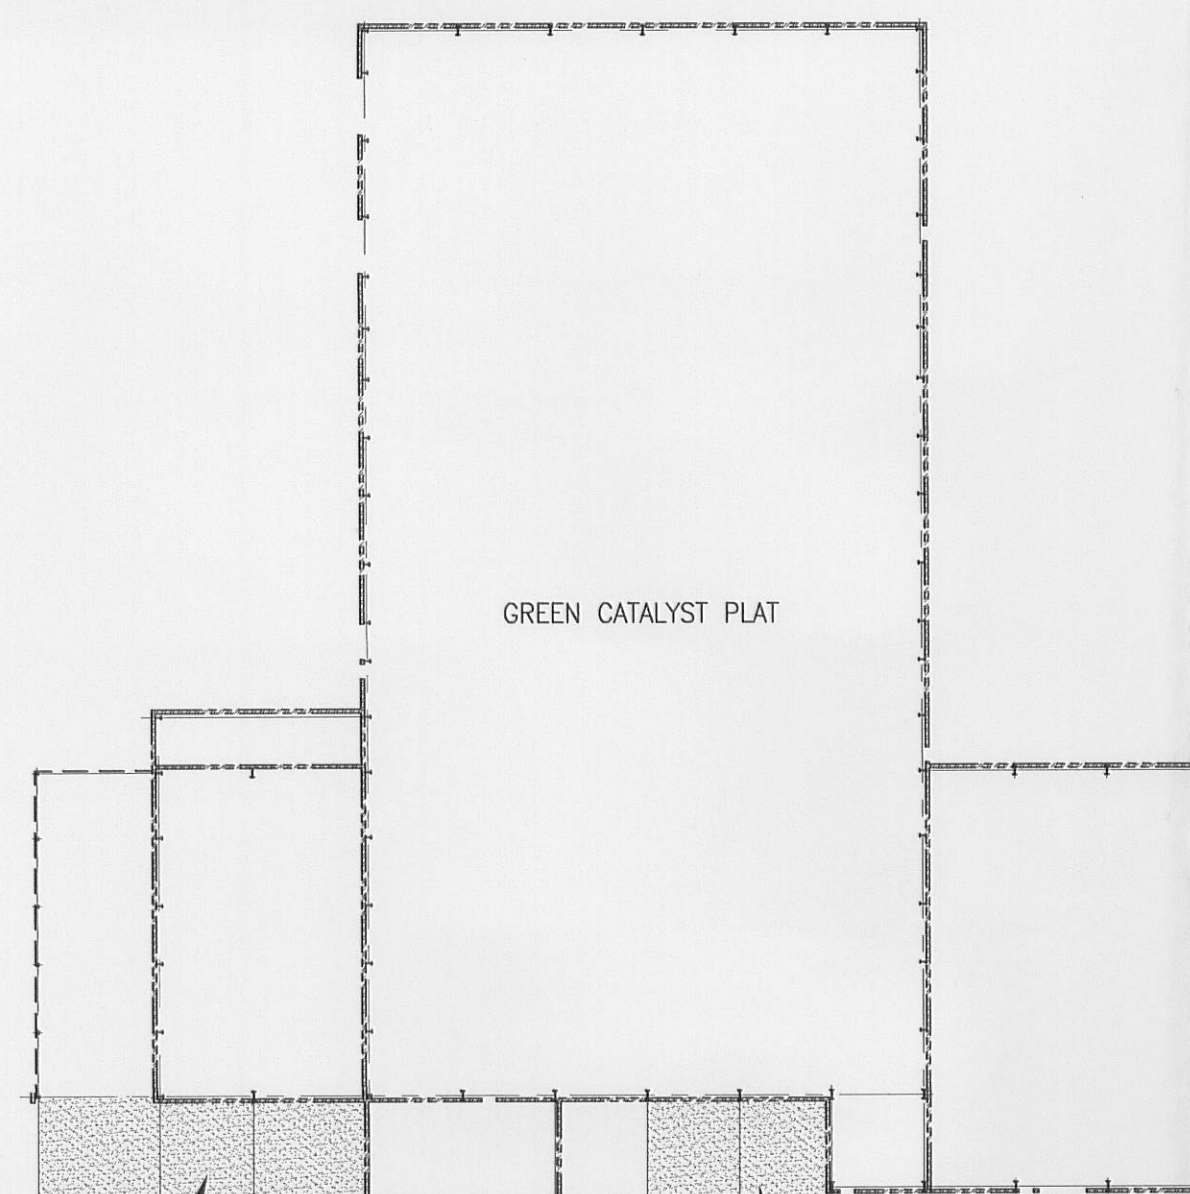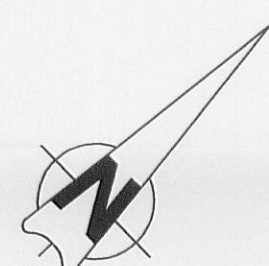


PROPOSED GROUND FLOOR PLAN
1 : 500

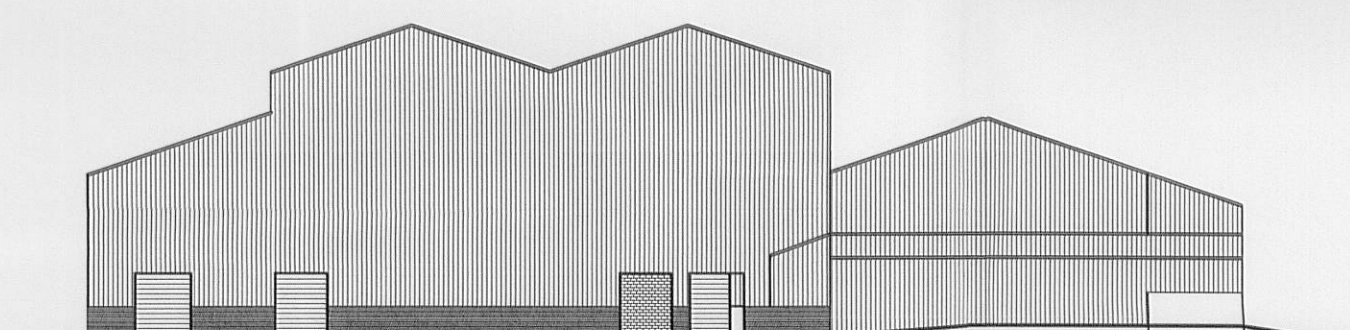

PROPOSED SOUTH ELEVATION
1 : 500

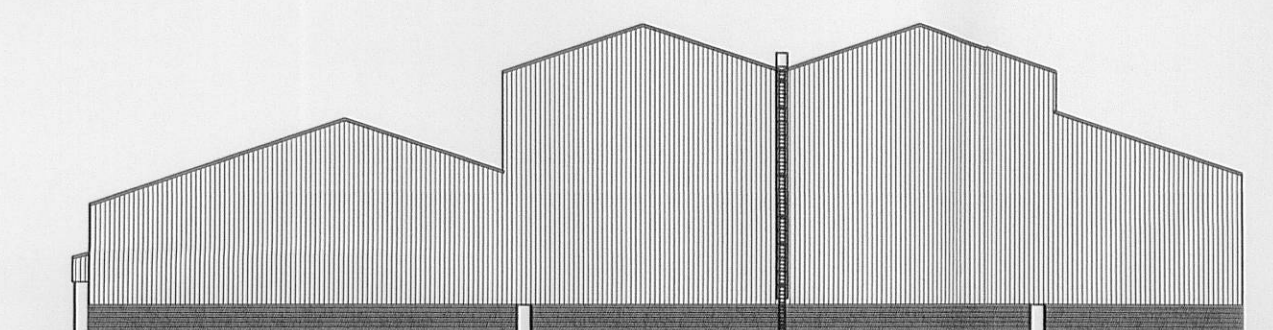

PROPOSED NORTH ELEVATION
1 : 500

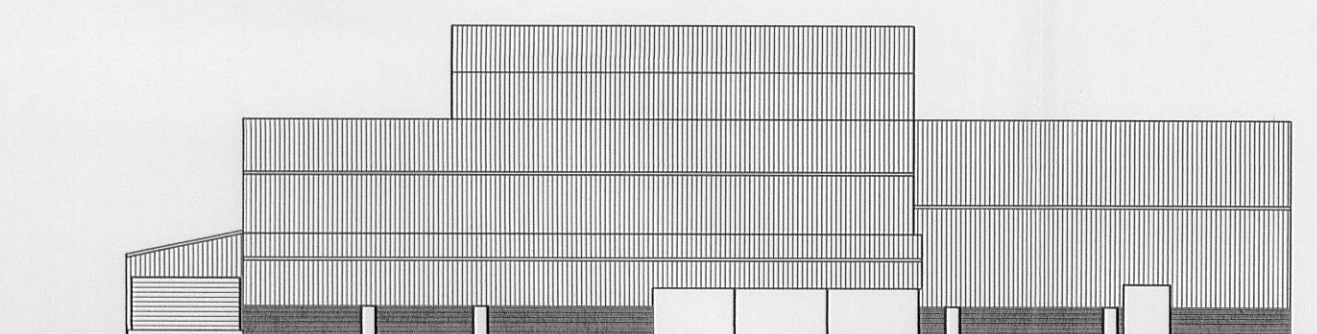

PROPOSED EAST ELEVATION
1 : 500

32010 0232R

DRG TITLE:			PROJECT No: 9023319		
JOHNSON MATTHEY – CLITHEROE					
EXISTING & PROPOSED PLANS & ELEVATIONS TO GREEN CATALYST PLANT					
SITE: CLITHEROE		PLANT:			
BUSINESS: JOHNSON MATTHEY		AREA:			
SCALES: 1:500		U.N.O.			
CAD DISK REF:					
DRG TYPE: CIVIL		DO LOC: BELASIS			
DRAWN: P.K.		DATE: FEB 10		UNLESS OTHERWISE STATED IN THE CONTRACT THIS DRAWING IS THE PROPERTY OF ABB Ltd. IT MUST NOT BE COPIED OR LENT WITHOUT THE CONSENT OF ABB Ltd. AND MUST BE RETURNED ON REQUEST TO ABB Ltd.	
CHECKED:		DATE:			
APPROVED	SECTION	DATE			
				DRAWING No	
				9023319/61/005	
				REV	
				P1	

[illegible]