



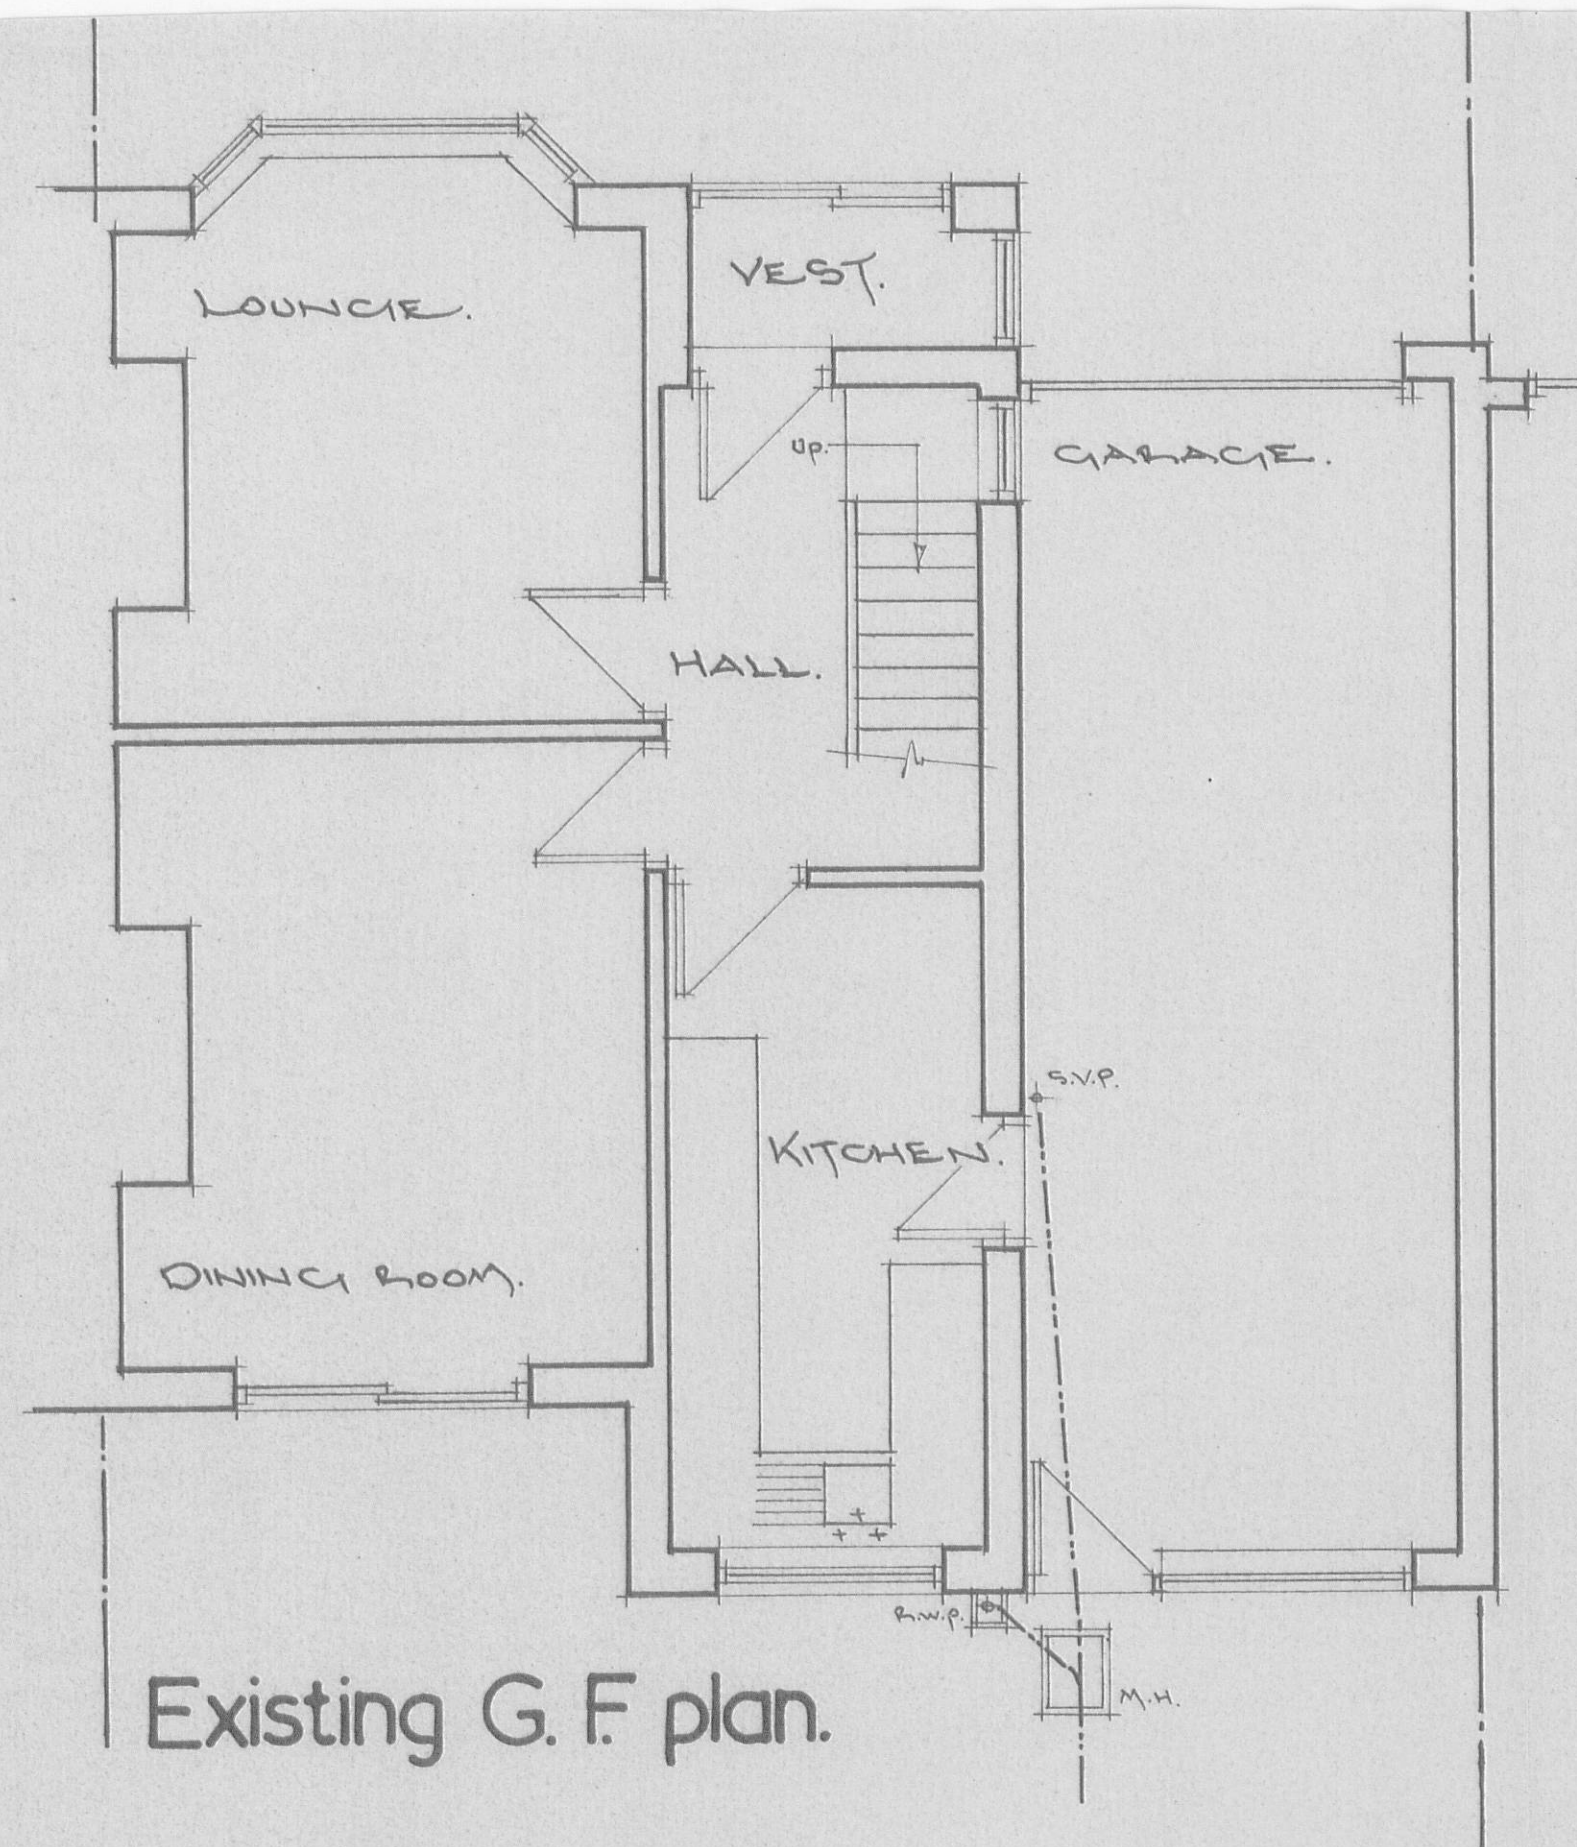


Existing G. F plan.

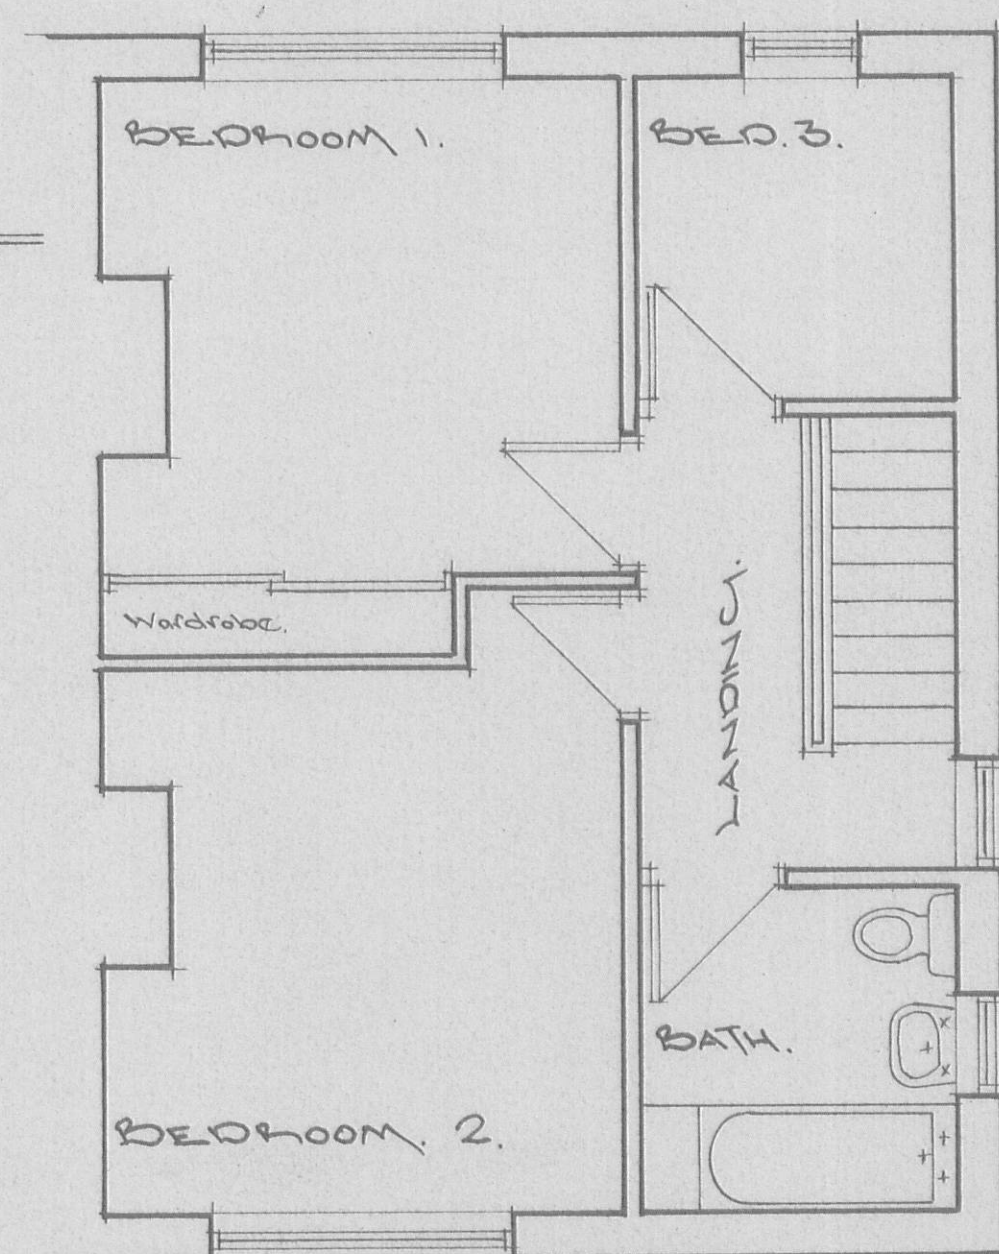


Existing F. F plan.

Scale: 1/4" = 1'-0"

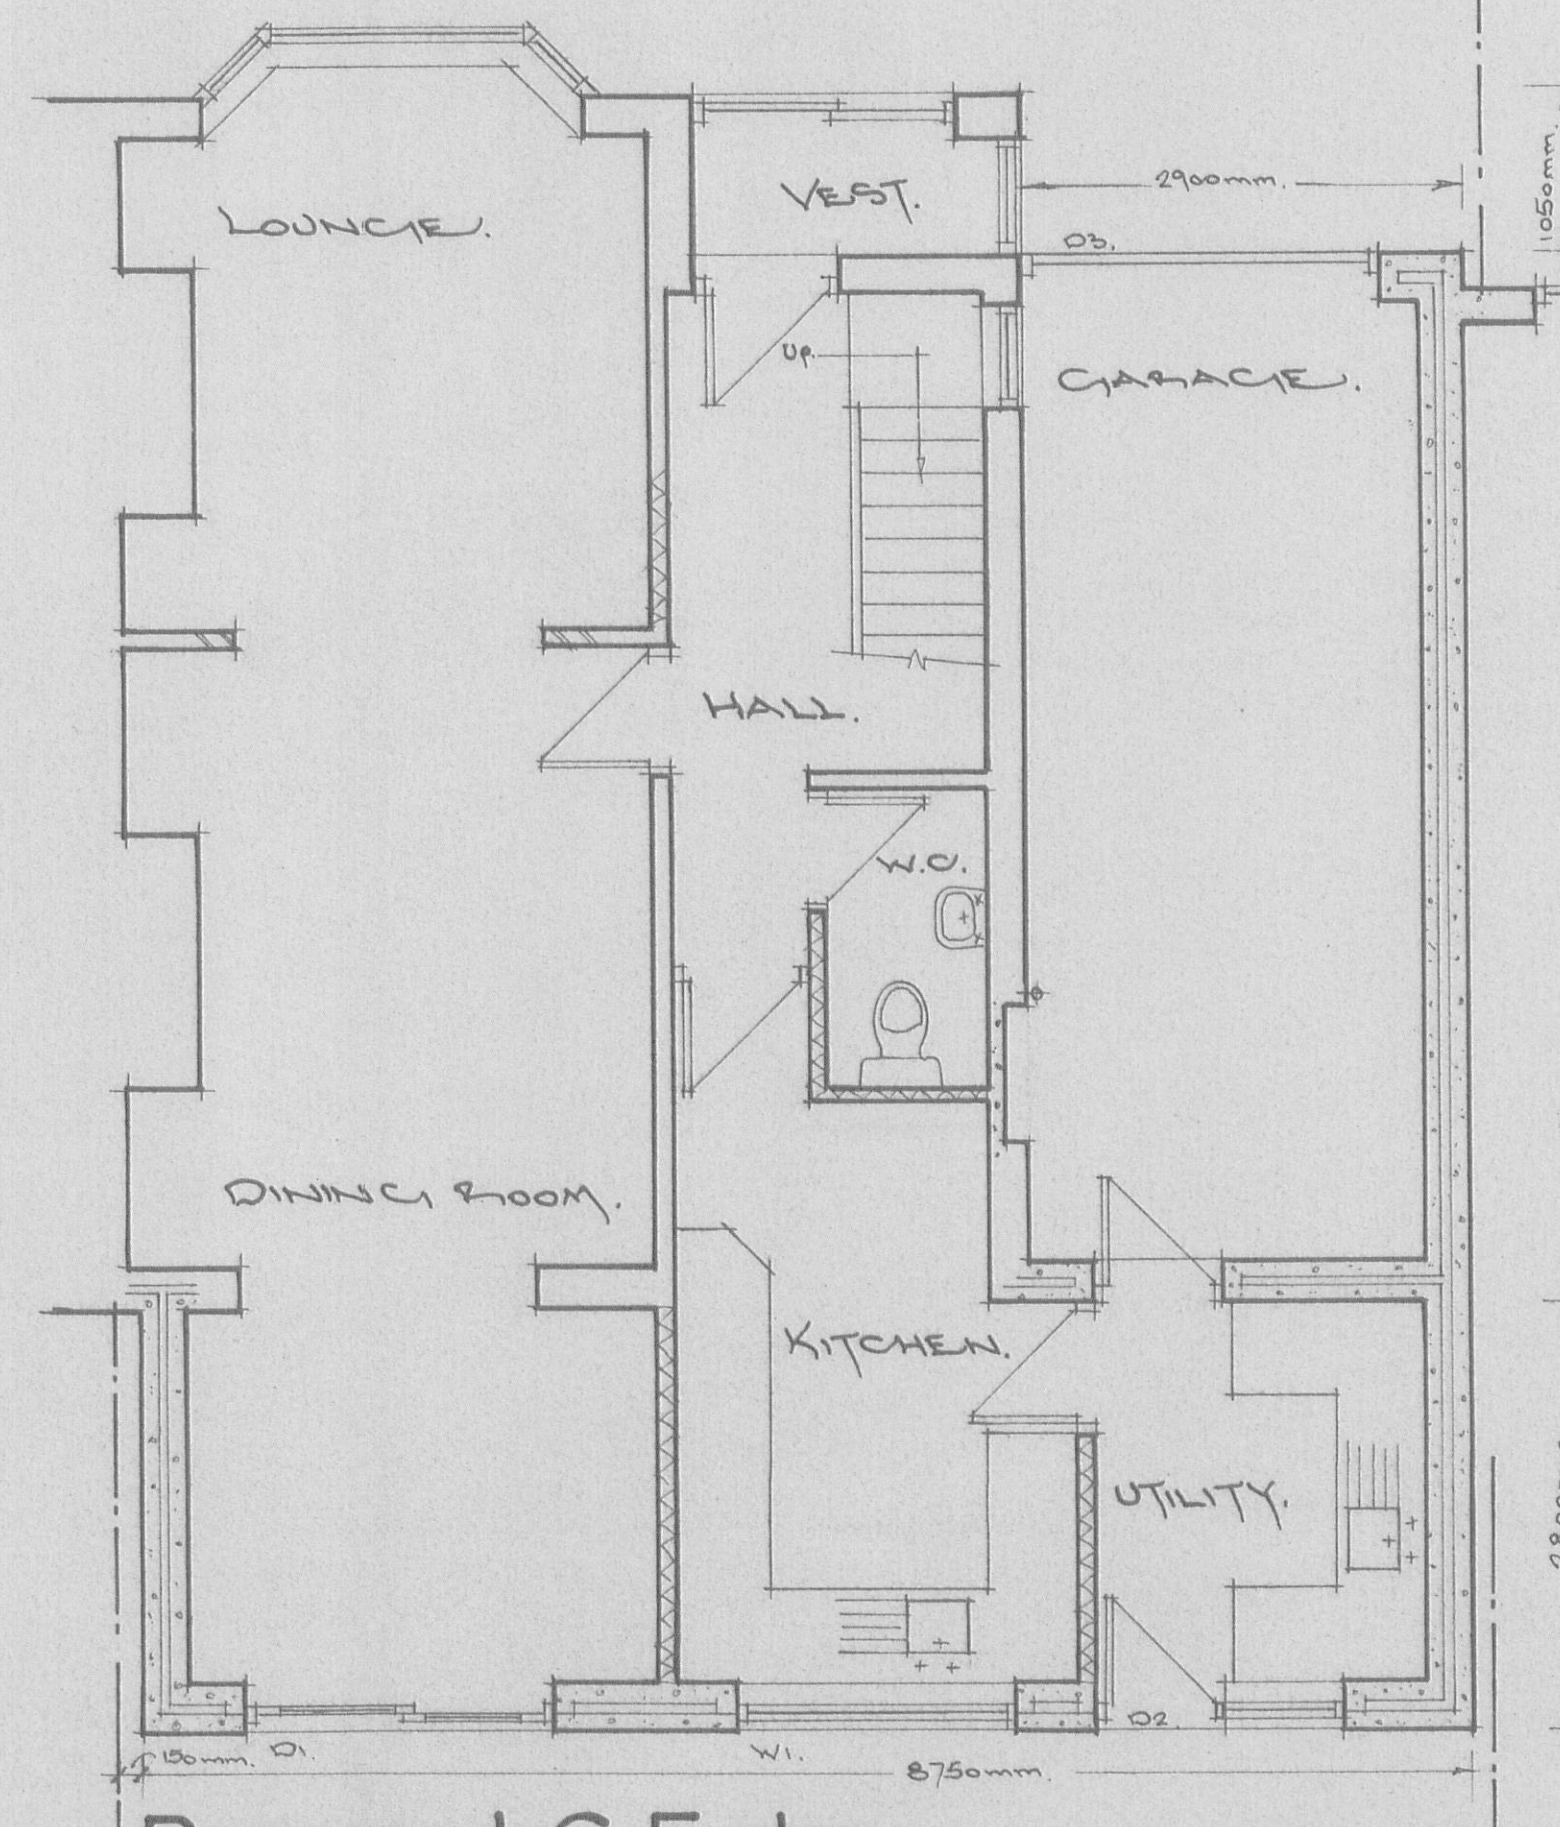

Proposed G. F plan.

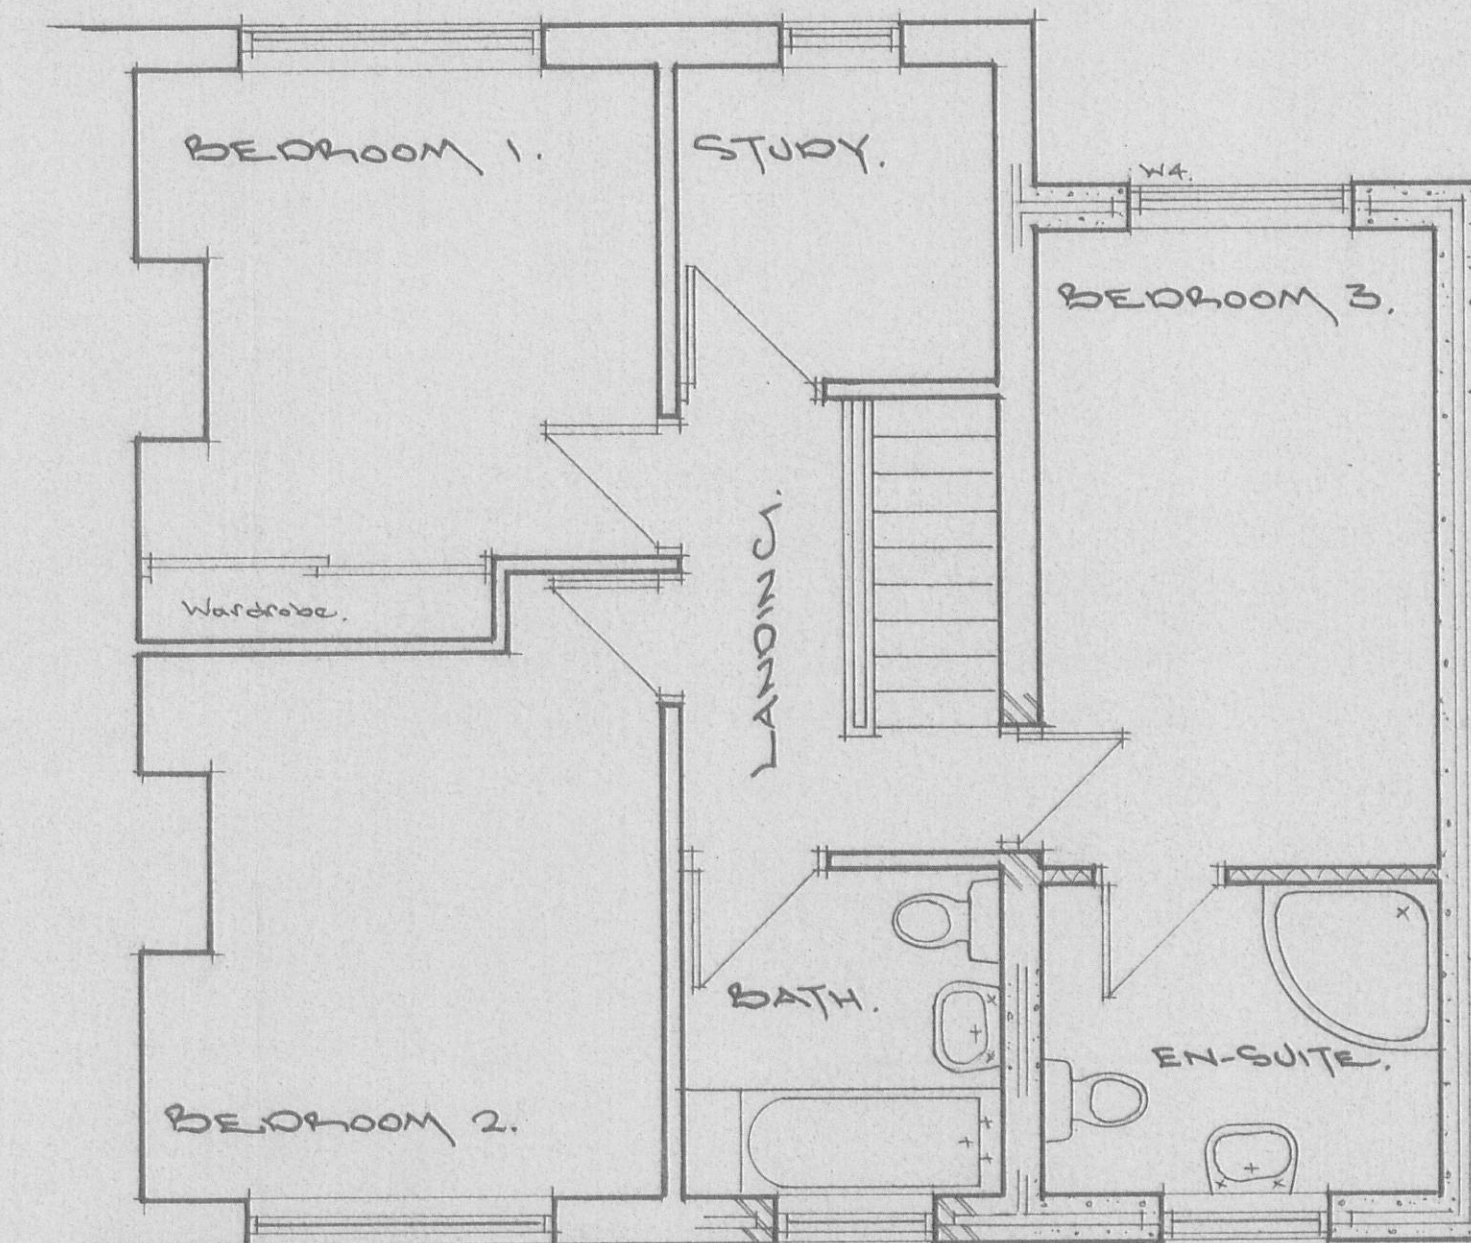


Proposed F. F plan.

320100235P

Applicant to obtain both adjoining owners' consents to comply with requirements of Party Wall Act 1996.




Proposed front elevation.

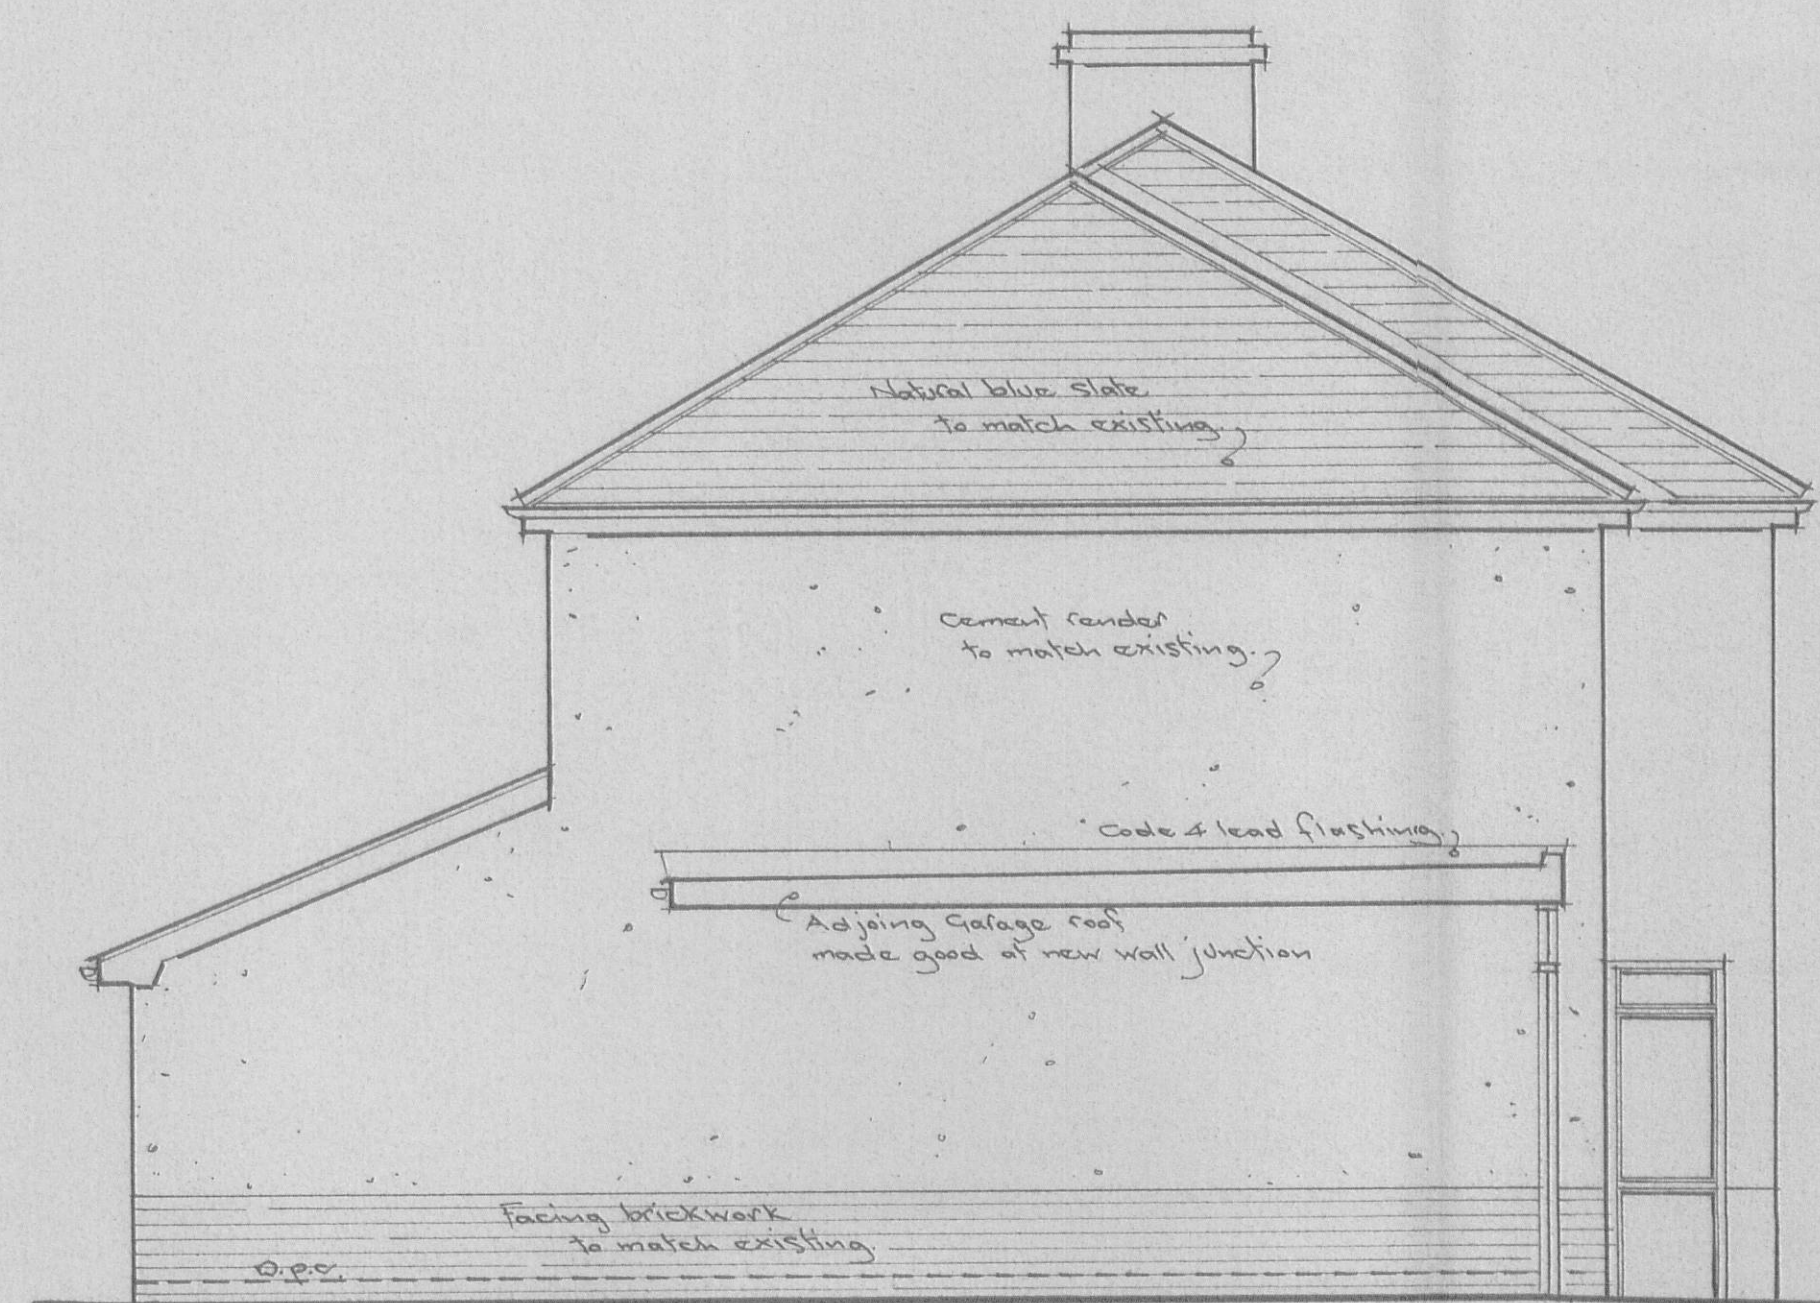

Proposed side elevation.



Proposed rear elevation.

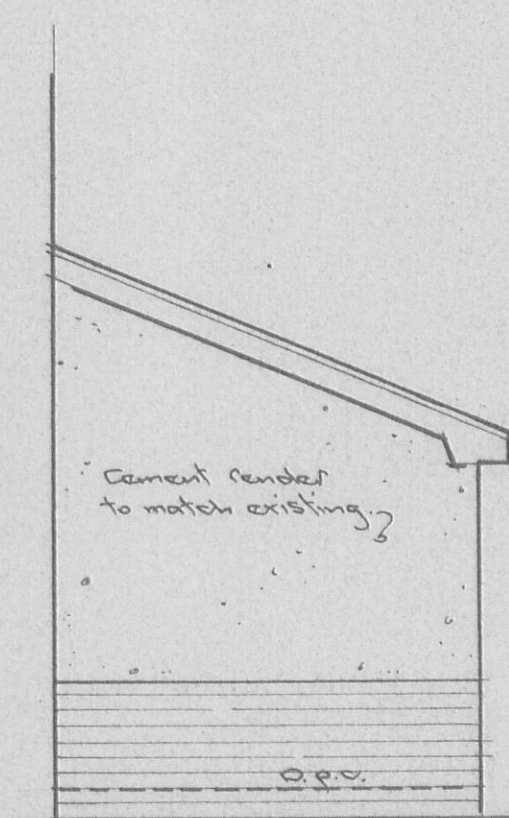

Prop. side elevation.

Proposed Extension at - 109 Ribchester Road, Salisbury. for - Mr. A. Dunncliff.

Dwg. AD/10/02.