




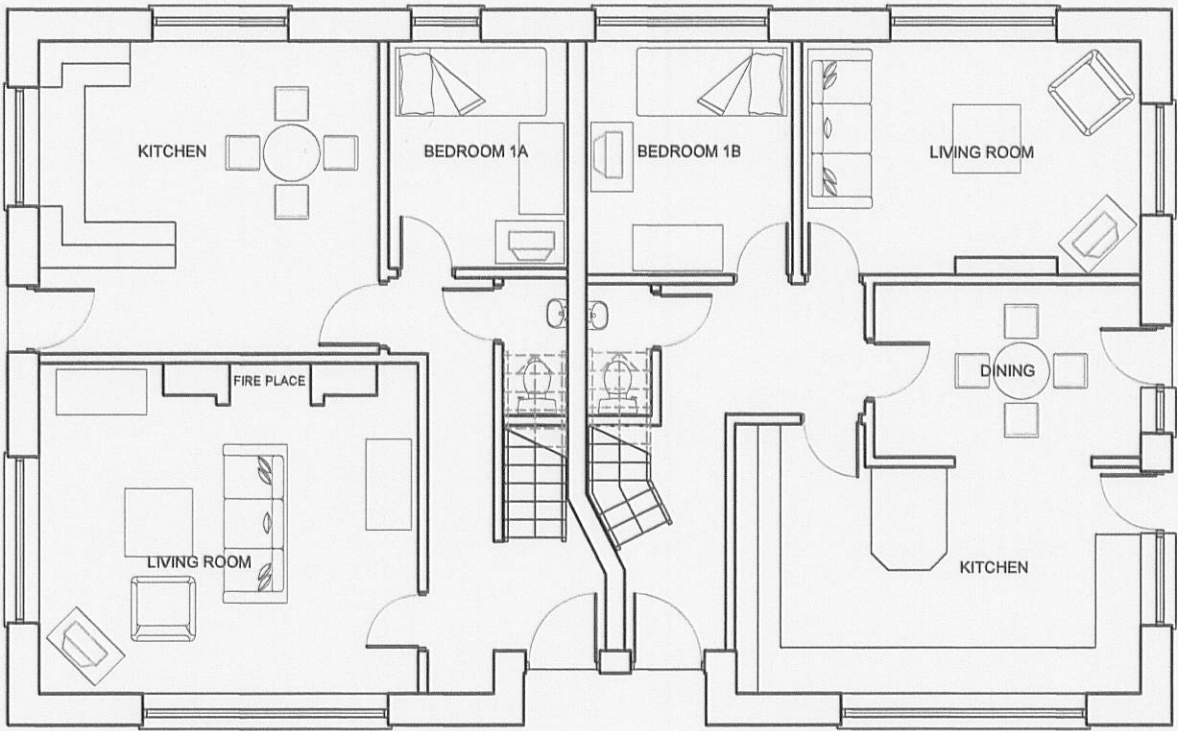


GROUND FLOOR PLAN

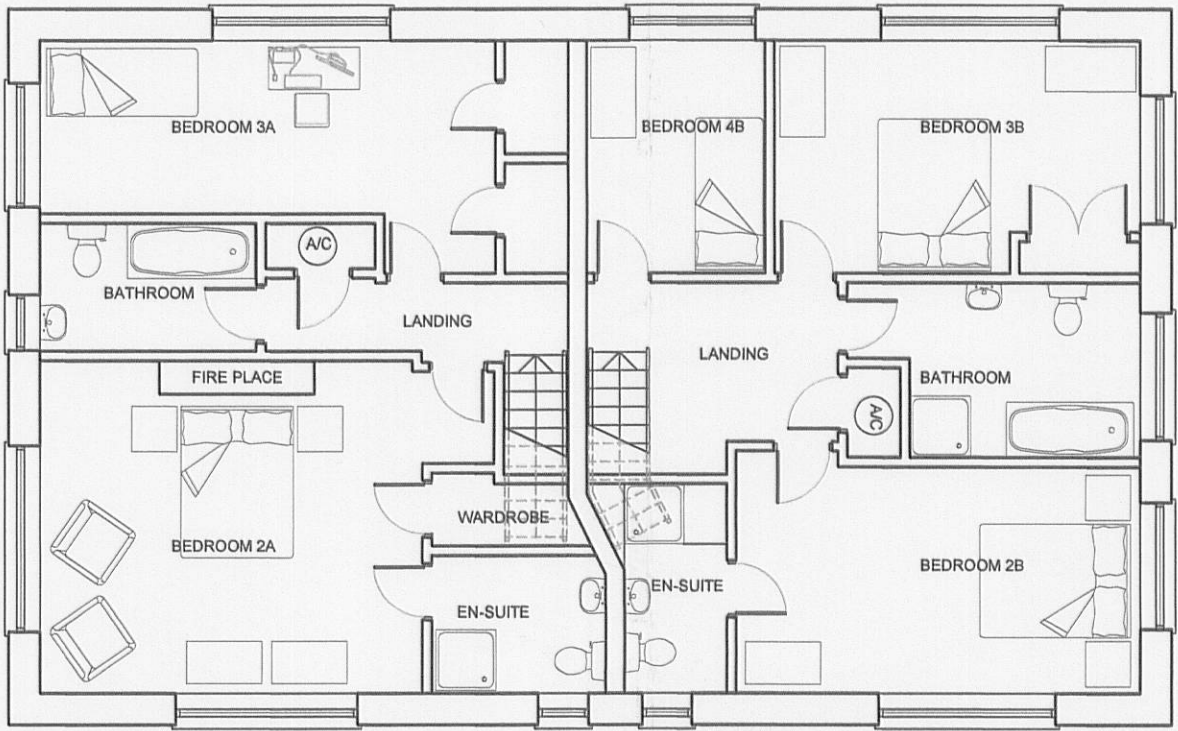

FIRST FLOOR PLAN

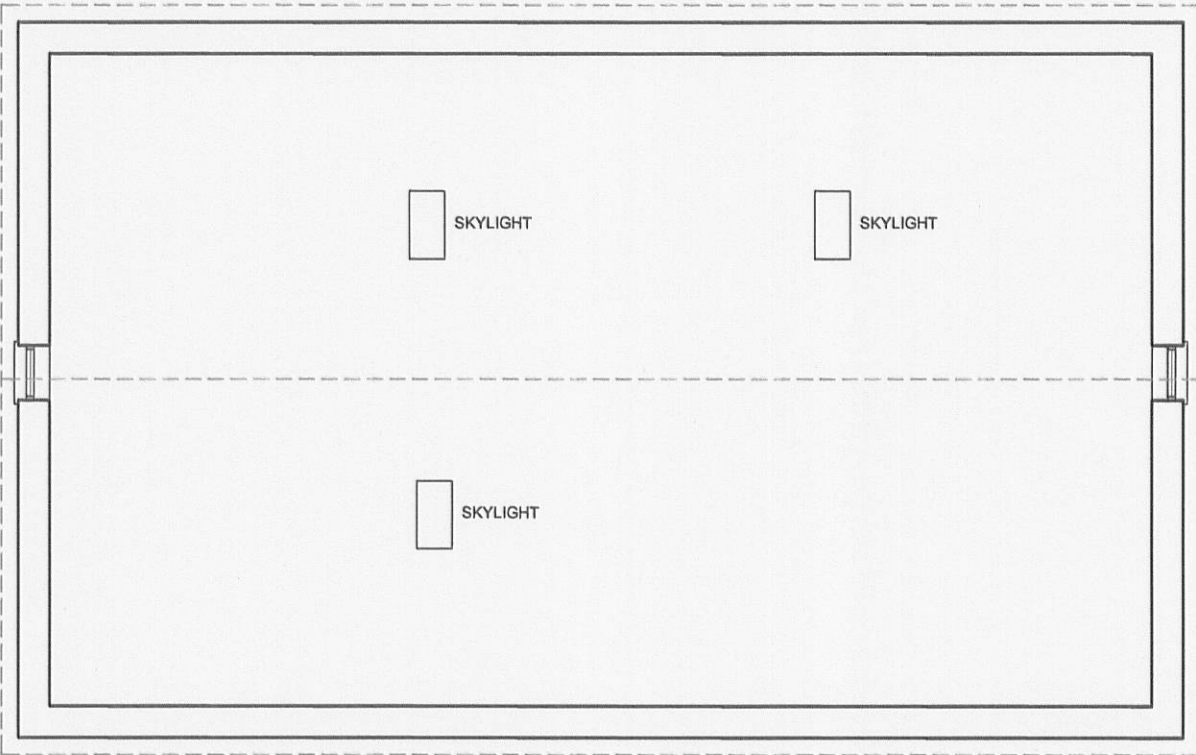

ATTIC FLOOR PLAN

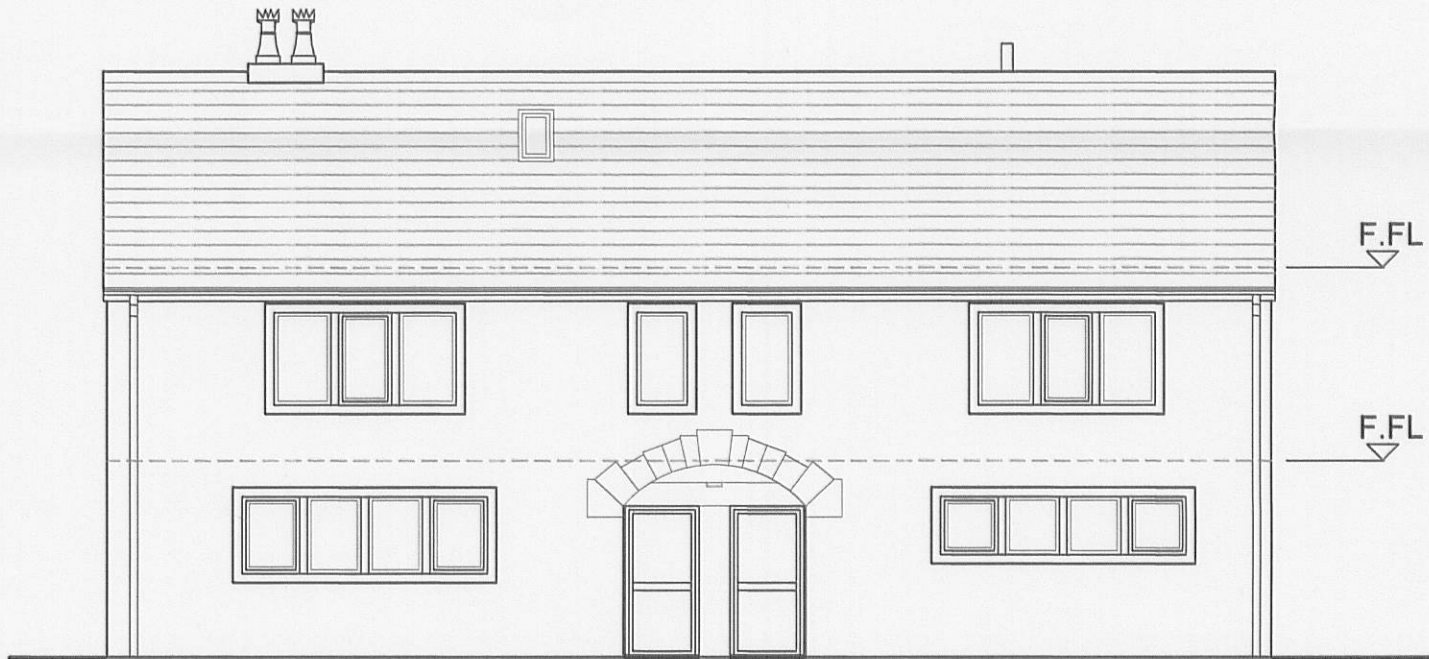

FRONT ELEVATION



SIDE ELEVATION



REAR ELEVATION



SIDE ELEVATION

320100238P



Rev	Details	Alt.	Date/Chk
-	-	-	-
CLIENT			
SOUTH LAKELAND PARKS			
PROJECT			
PROPOSED CHANGE OF USE TODBER CARAVAN PARK GISBURN			
DRAWING			
PROPOSED FLOOR PLANS AND ELEVATIONS			
DRAWING NUMBER		SCALE	DATE
09/1245/02		1:100 @ A2	JULY 08
REVISION		DRAWN BY	CHECKED BY
-		MAC	-