


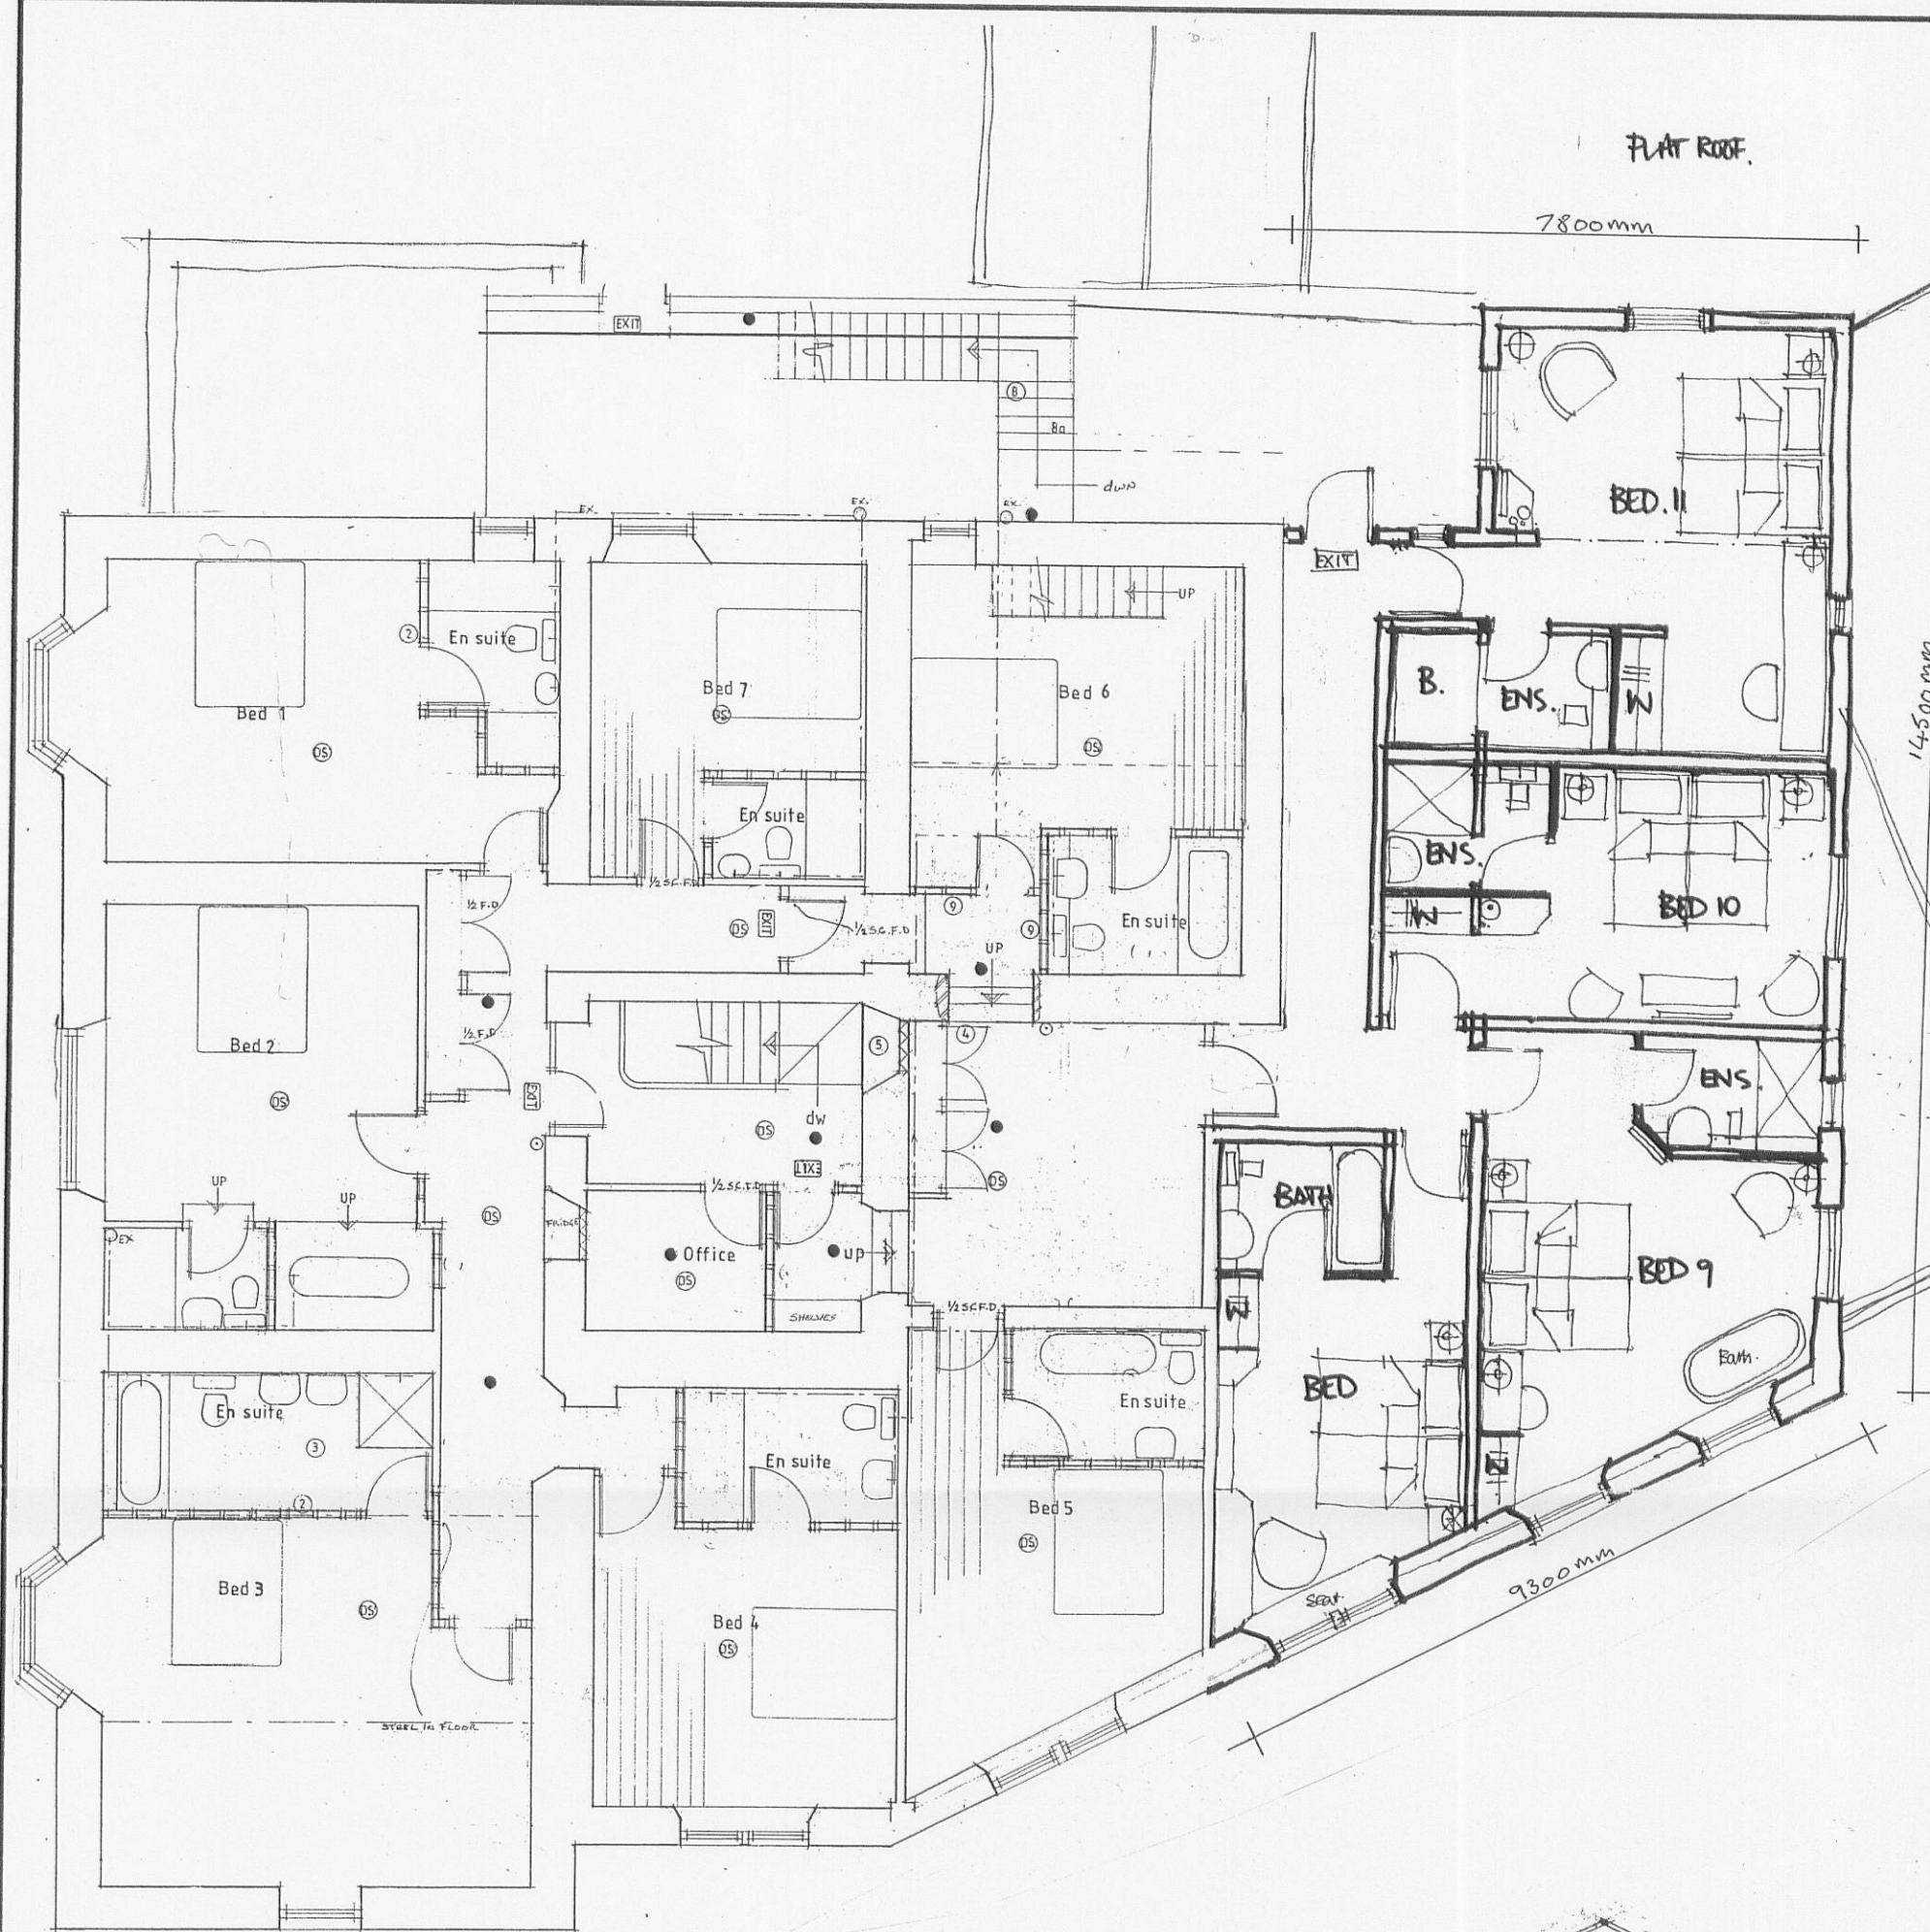

FIRST FLOOR PLAN



ELEVATION A

Client
INDIVIDUAL INNS

Job Title
PROPOSED NEW BEDROOMS AT
SPREAD EAGLE
SAWLEY

Drawing Title
PROPOSED PLAN AND ELEVATIONS

320100242P

Scale 1:100	Date MAR 10	Drawn LKR
----------------	----------------	--------------

Sunderland Peacock & Associates Ltd.
Chartered Architects
Stanley House, Lowergate,
Clitheroe, Lancashire BB7 1AD.
Tel: 01200 423178 Fax: 01200 427328
E-mail: enquiries@spanda.co.uk

3878 - 5 - 2