


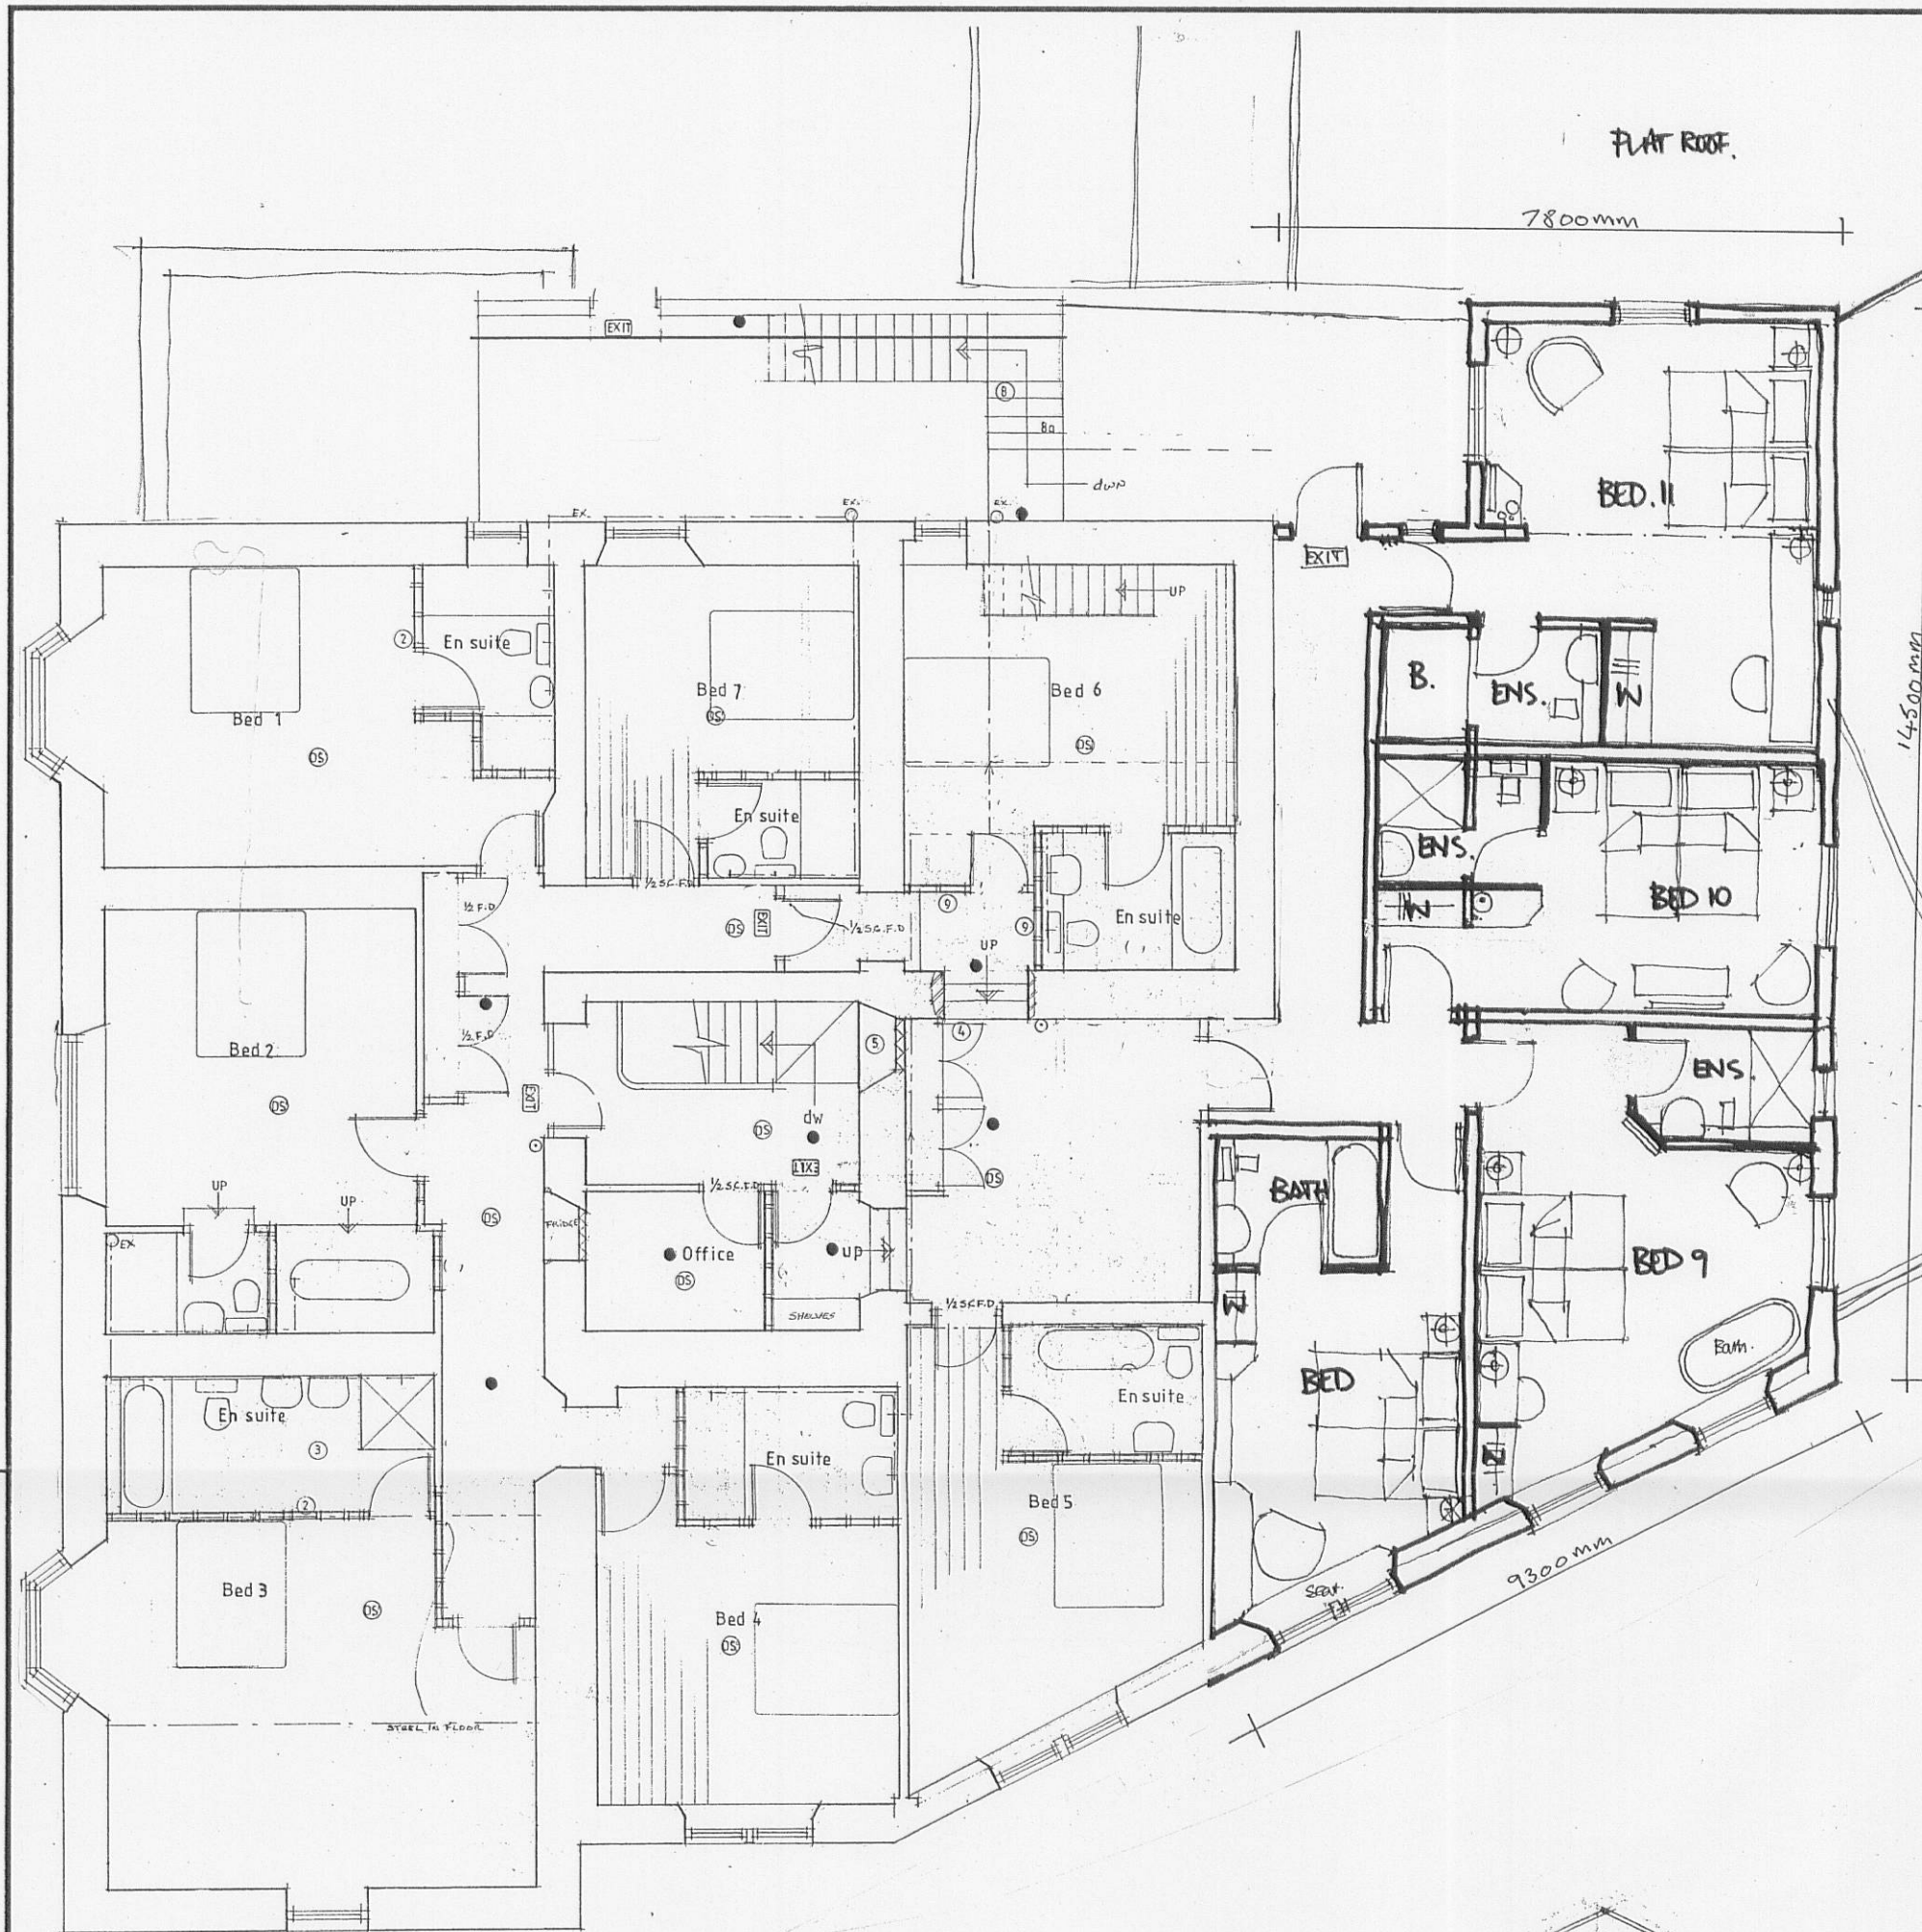

FIRST FLOOR PLAN



PART REAR ELEVATION B
Natural slate roof

Set behind back edge of parapet

Frosted glass

Wire Balustrade


Cream render to match existing

SIDE ELEVATION

FRONT ELEVATION

Proposed extension set back to rear edge of parapet

3200mm

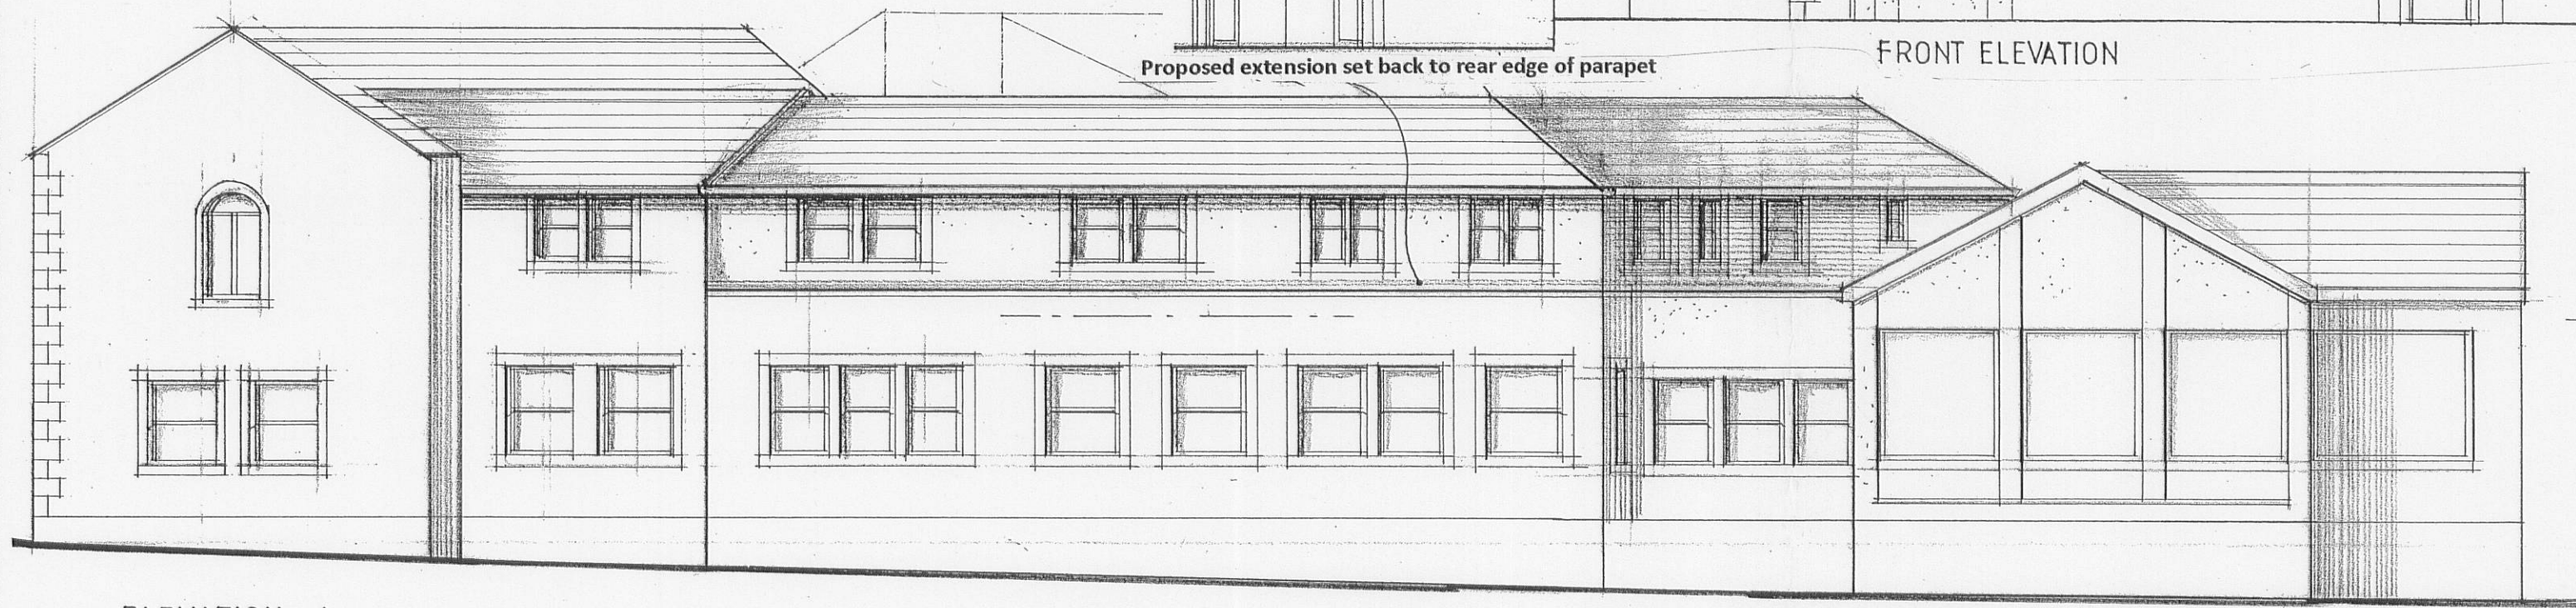

ELEVATION A

Client
INDIVIDUAL INNS

Job Title
PROPOSED NEW BEDROOMS AT
SPREAD EAGLE
SAWLEY

320100243P

Drawing Title
PROPOSED PLAN AND ELEVATIONS

Scale 1:100	Date MAR 10	Drawn LKR
----------------	----------------	--------------

Sunderland Peacock & Associates Ltd.
Chartered Architects
Stanley House, Lowergate,
Clitheroe, Lancashire BB7 1AD.
Tel: 01200 423178 Fax: 01200 427328
E-mail: enquiries@spanda.co.uk

3878 - 5 - 2