

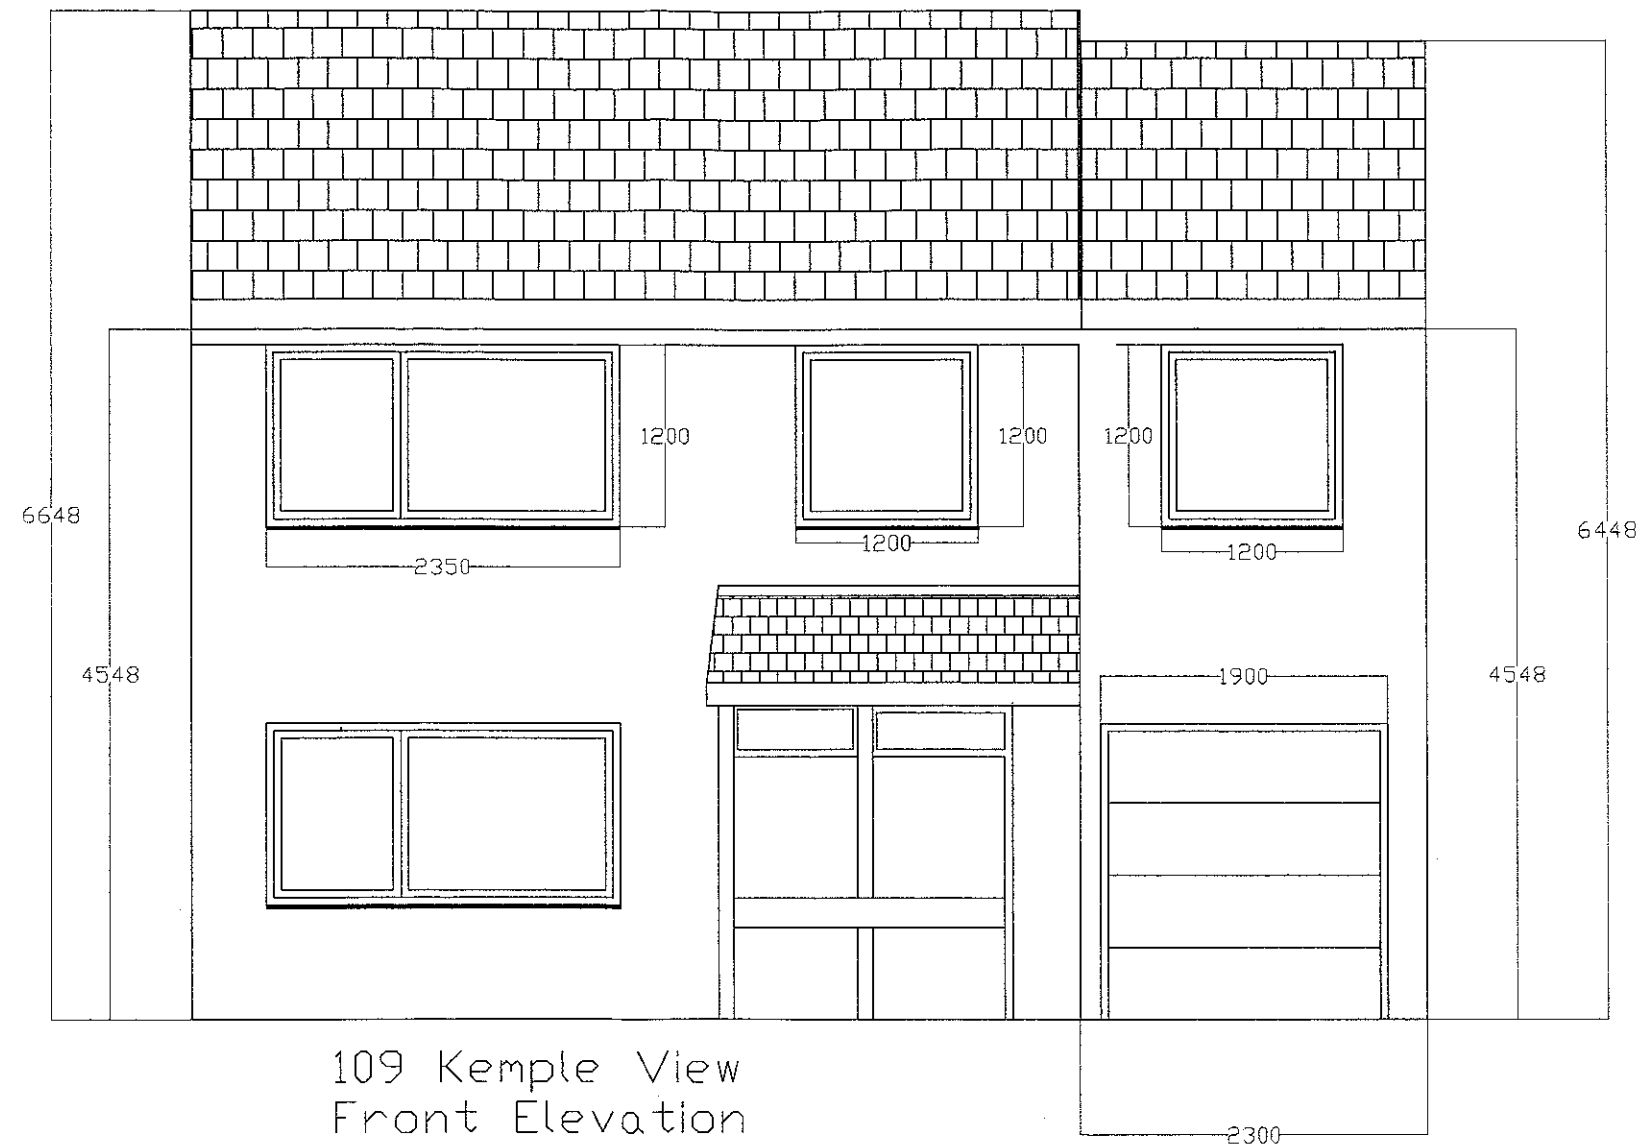


320100264P

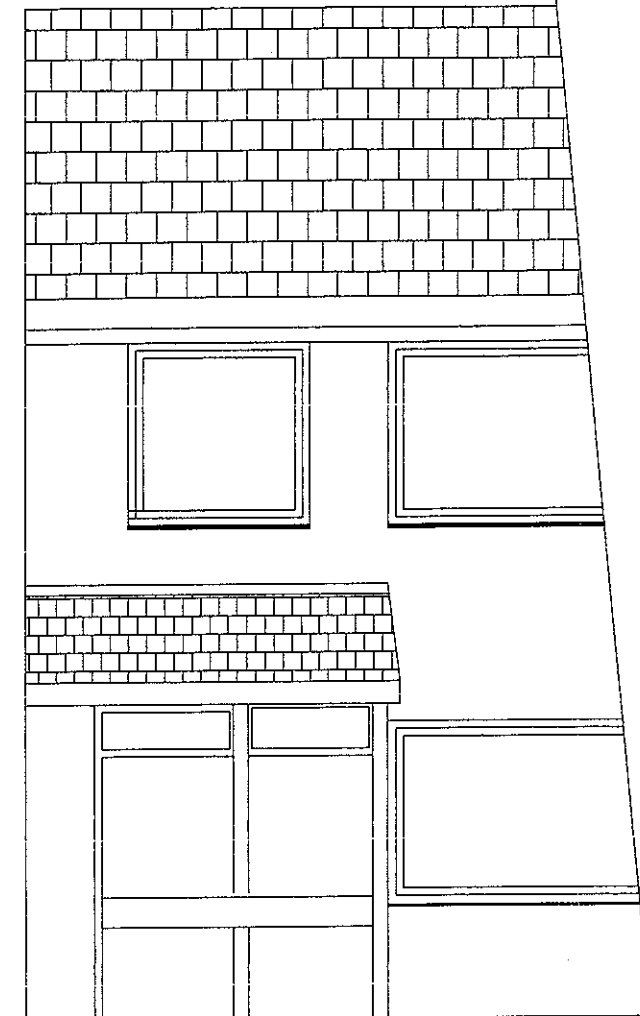


109 Kemple View
Front Elevation
Scale 1:50
March 2010

3 2 0 1 0 0 2 6 4 P


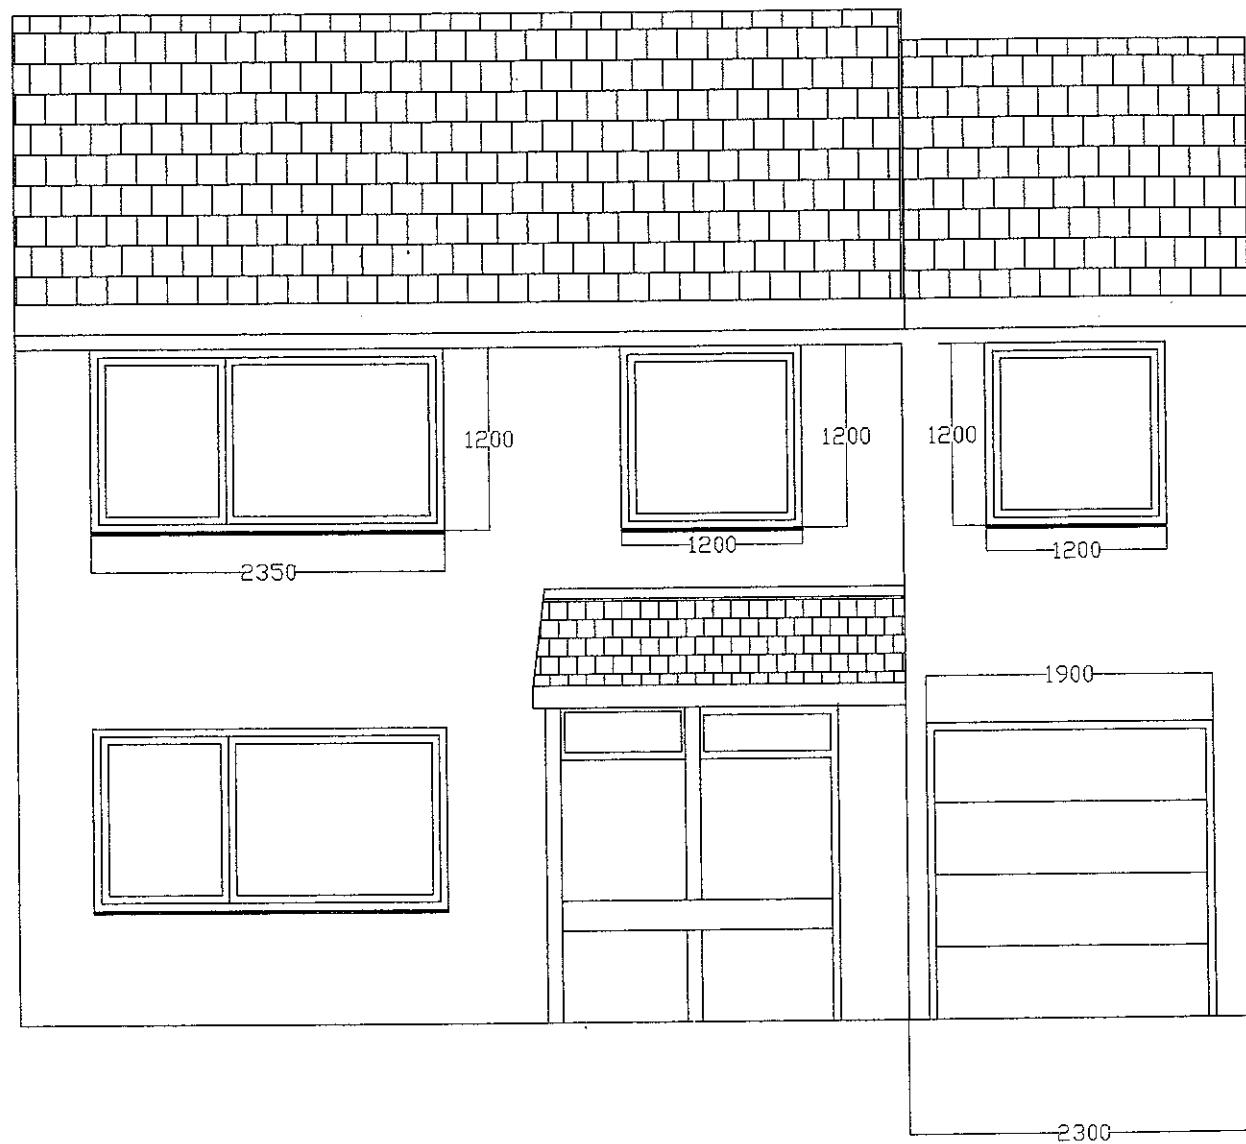


109 Kemple View
Front Elevation with
111 Kemple View
Bricks and Roof Tiles to Match
Existing
Scale 1:50
March 2010

320100264P

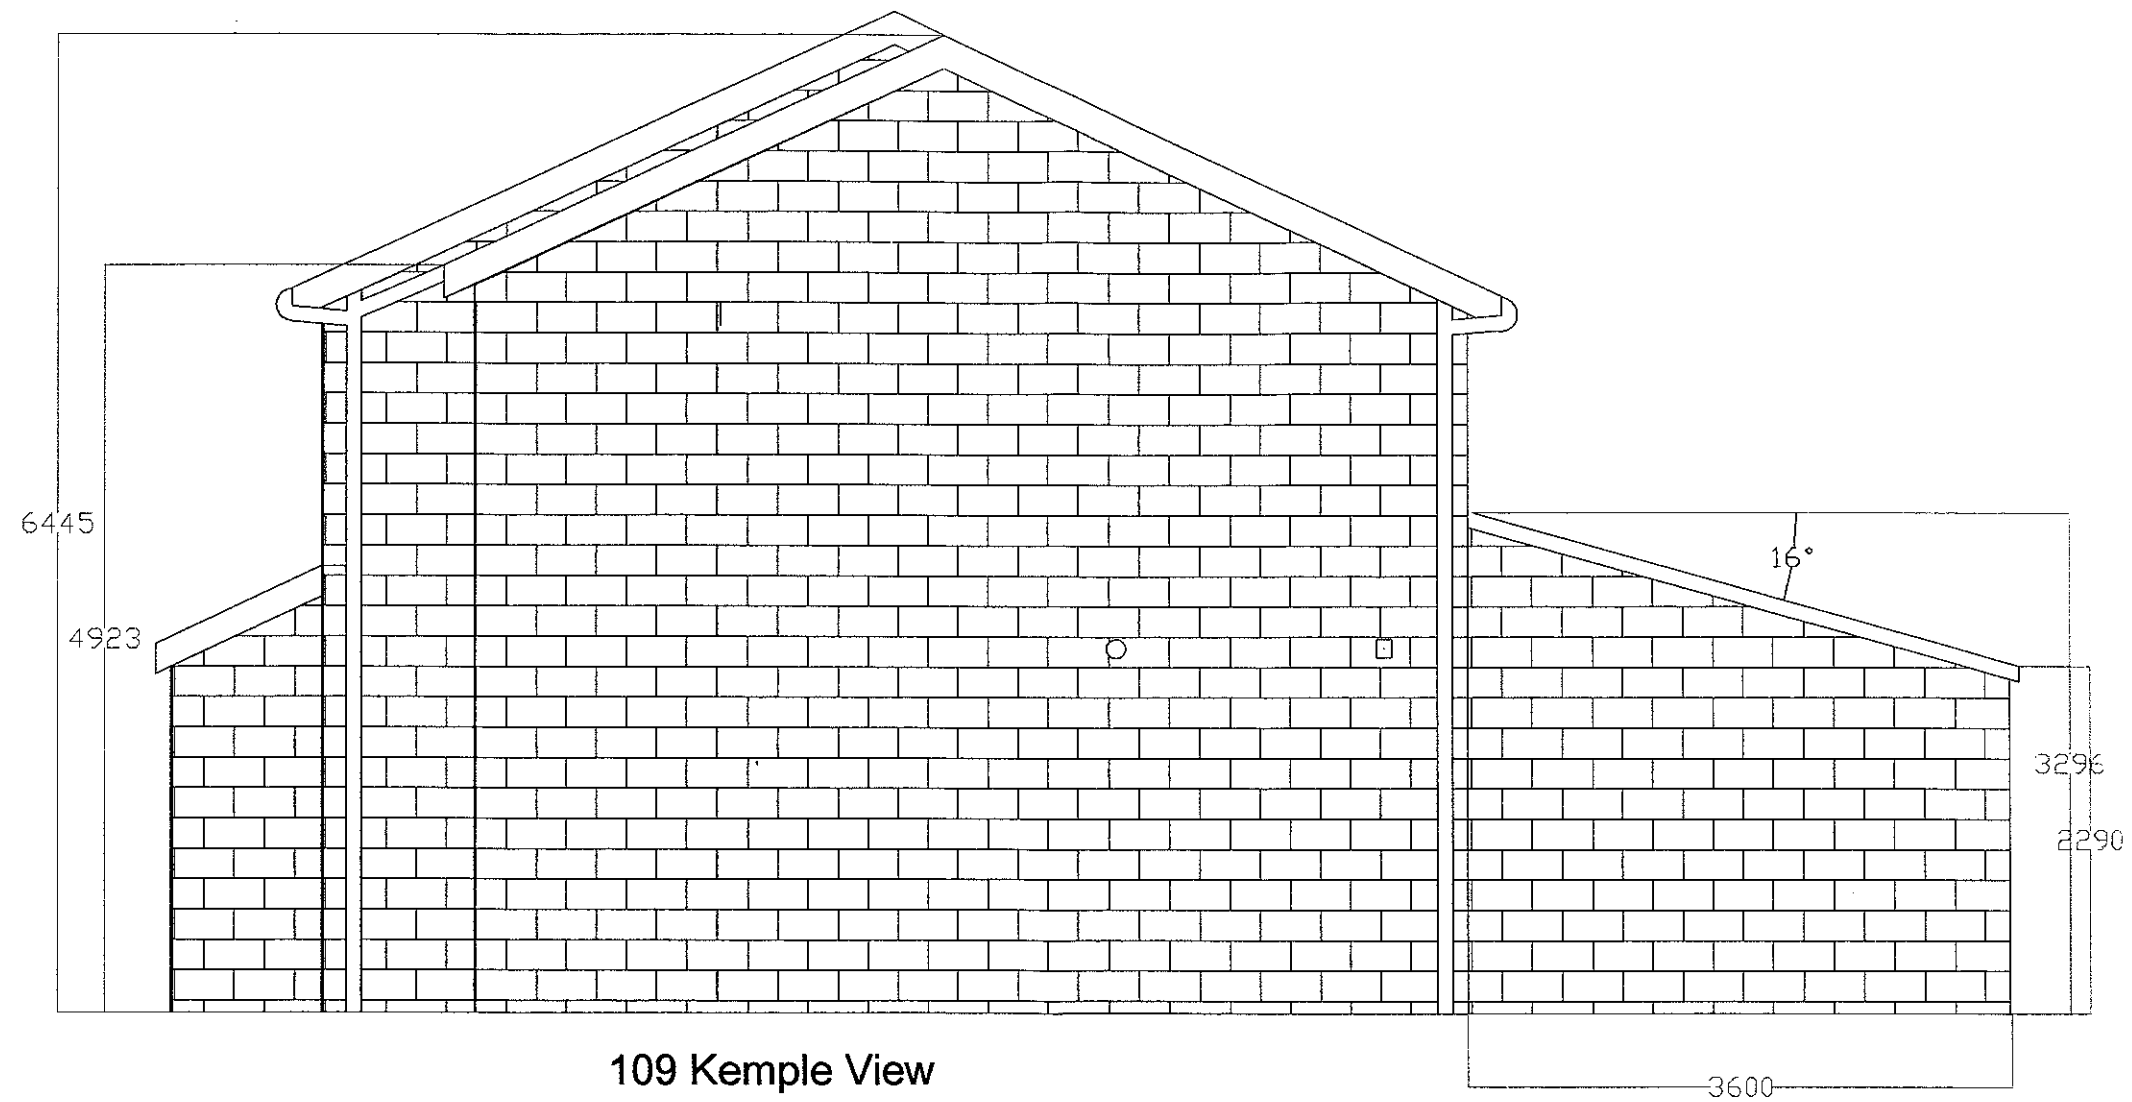


109 Kemple View
Side Elevation
Scale 1:50
March 2010

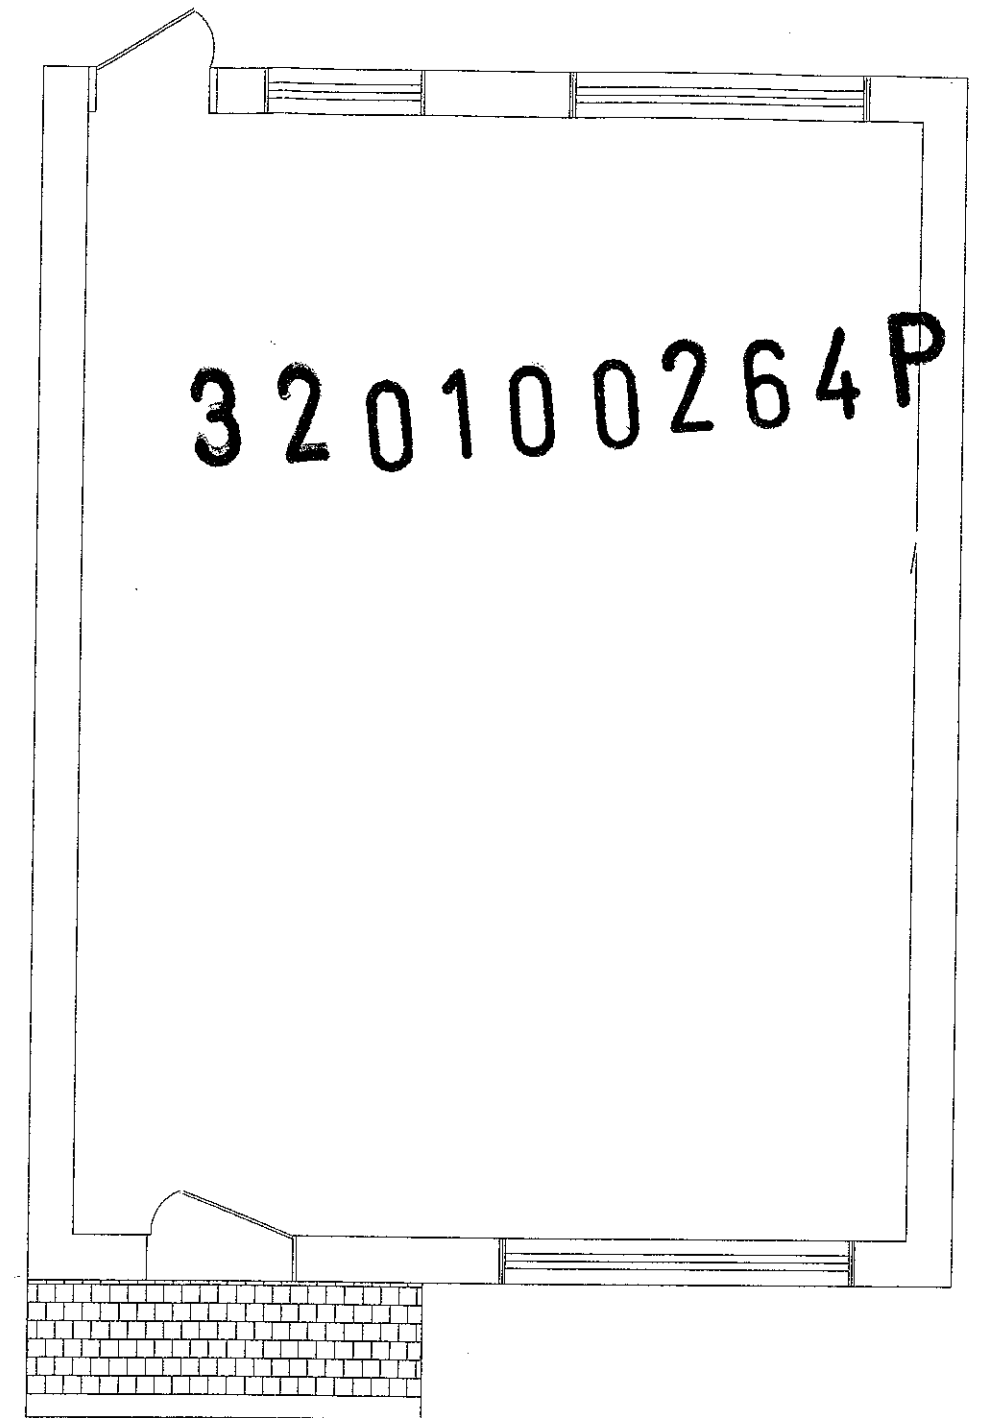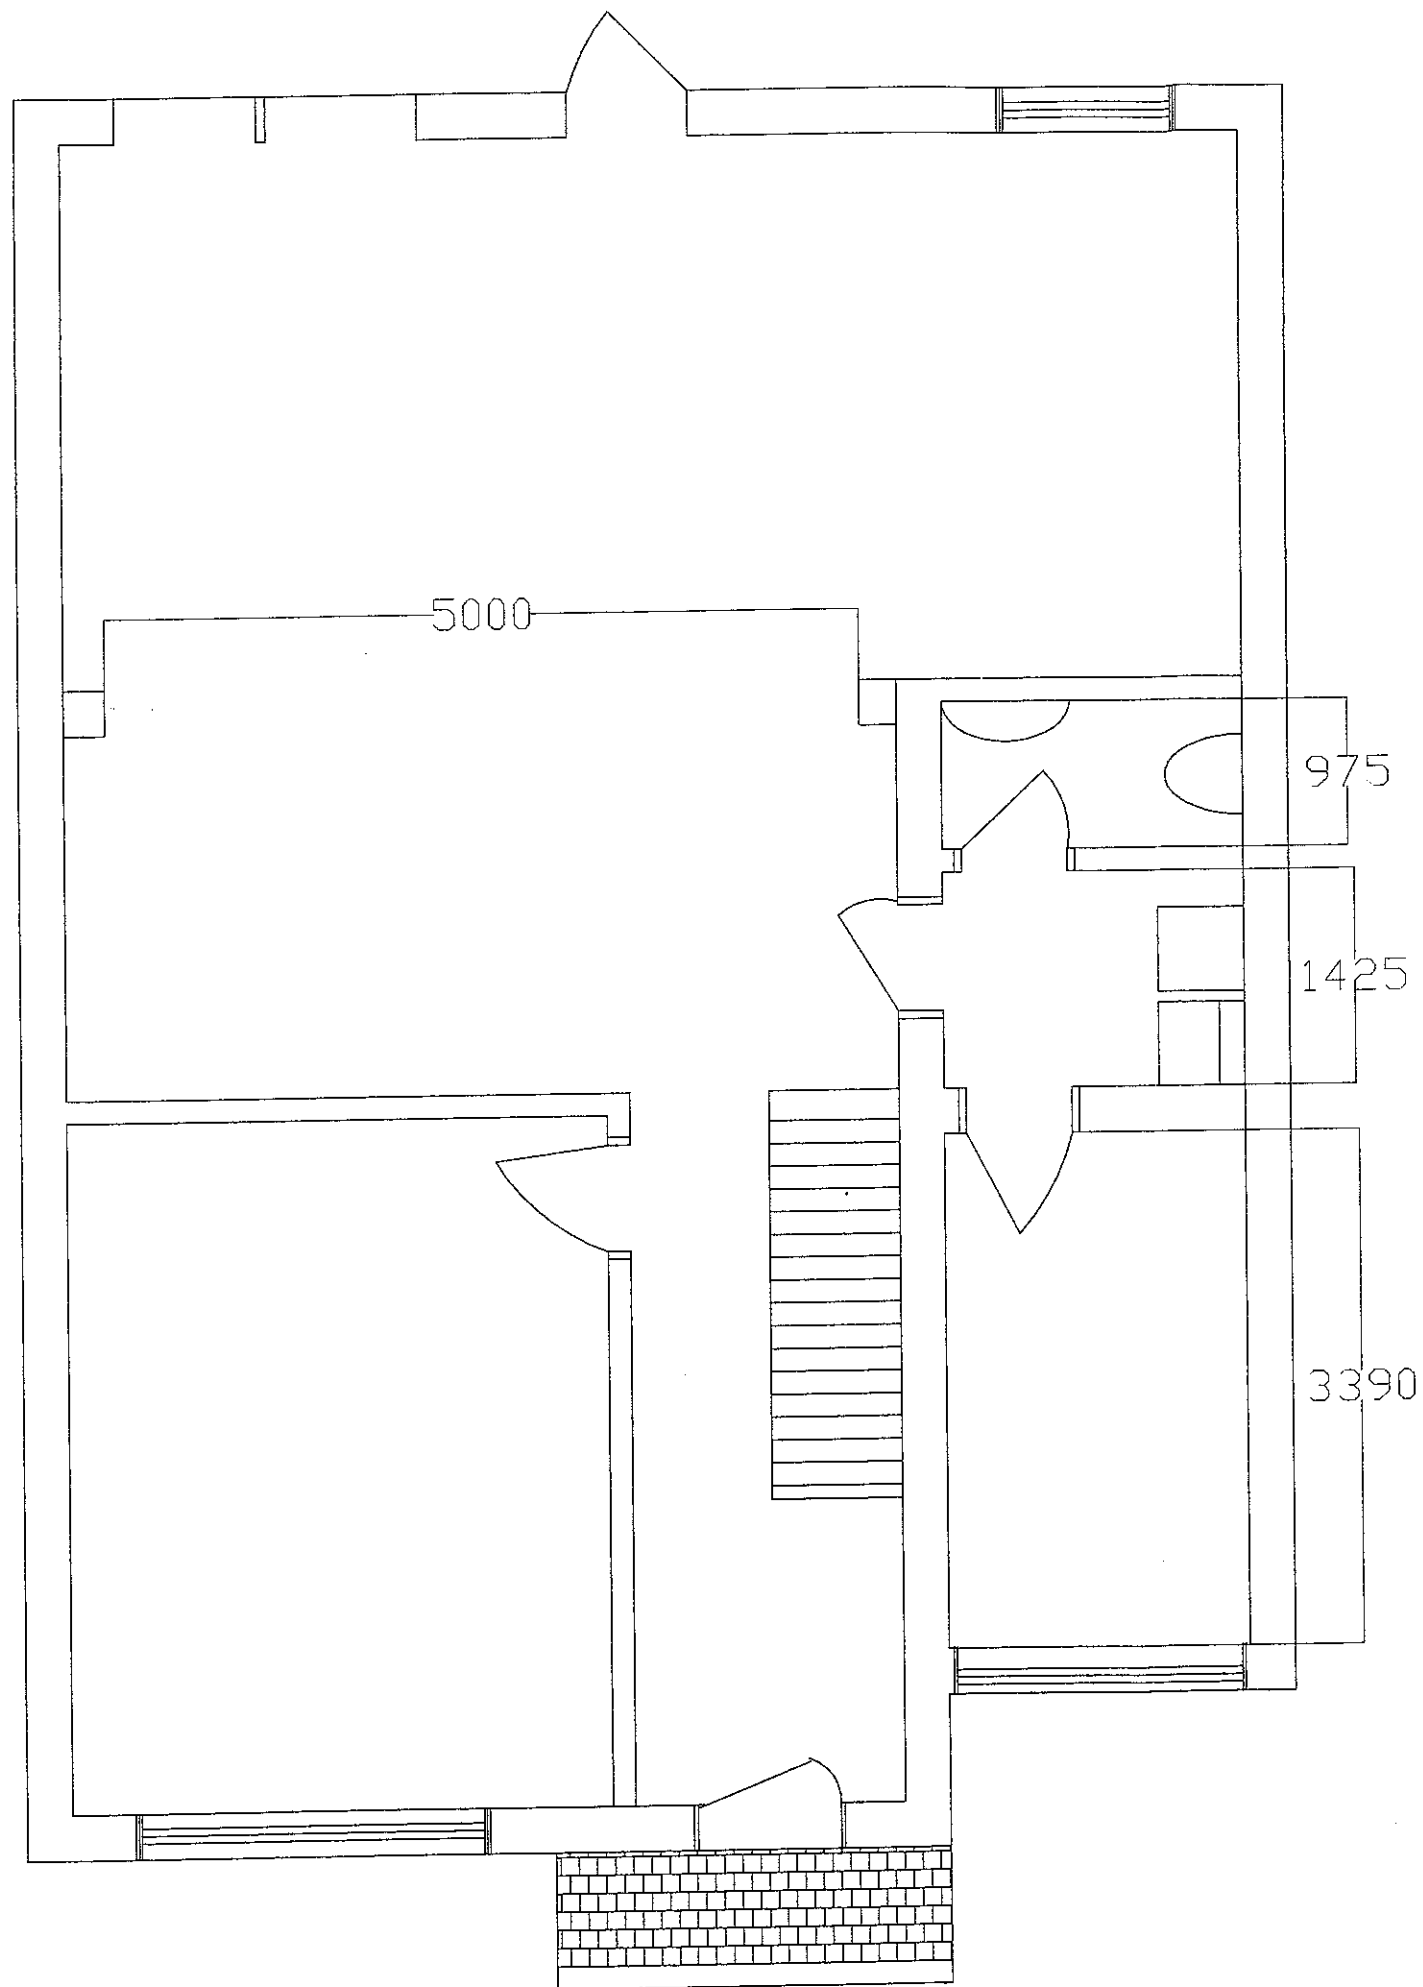


109 Kemple View
Floor Plan with 111 Kemple View
Scale 1:50
March 2010

320100264P

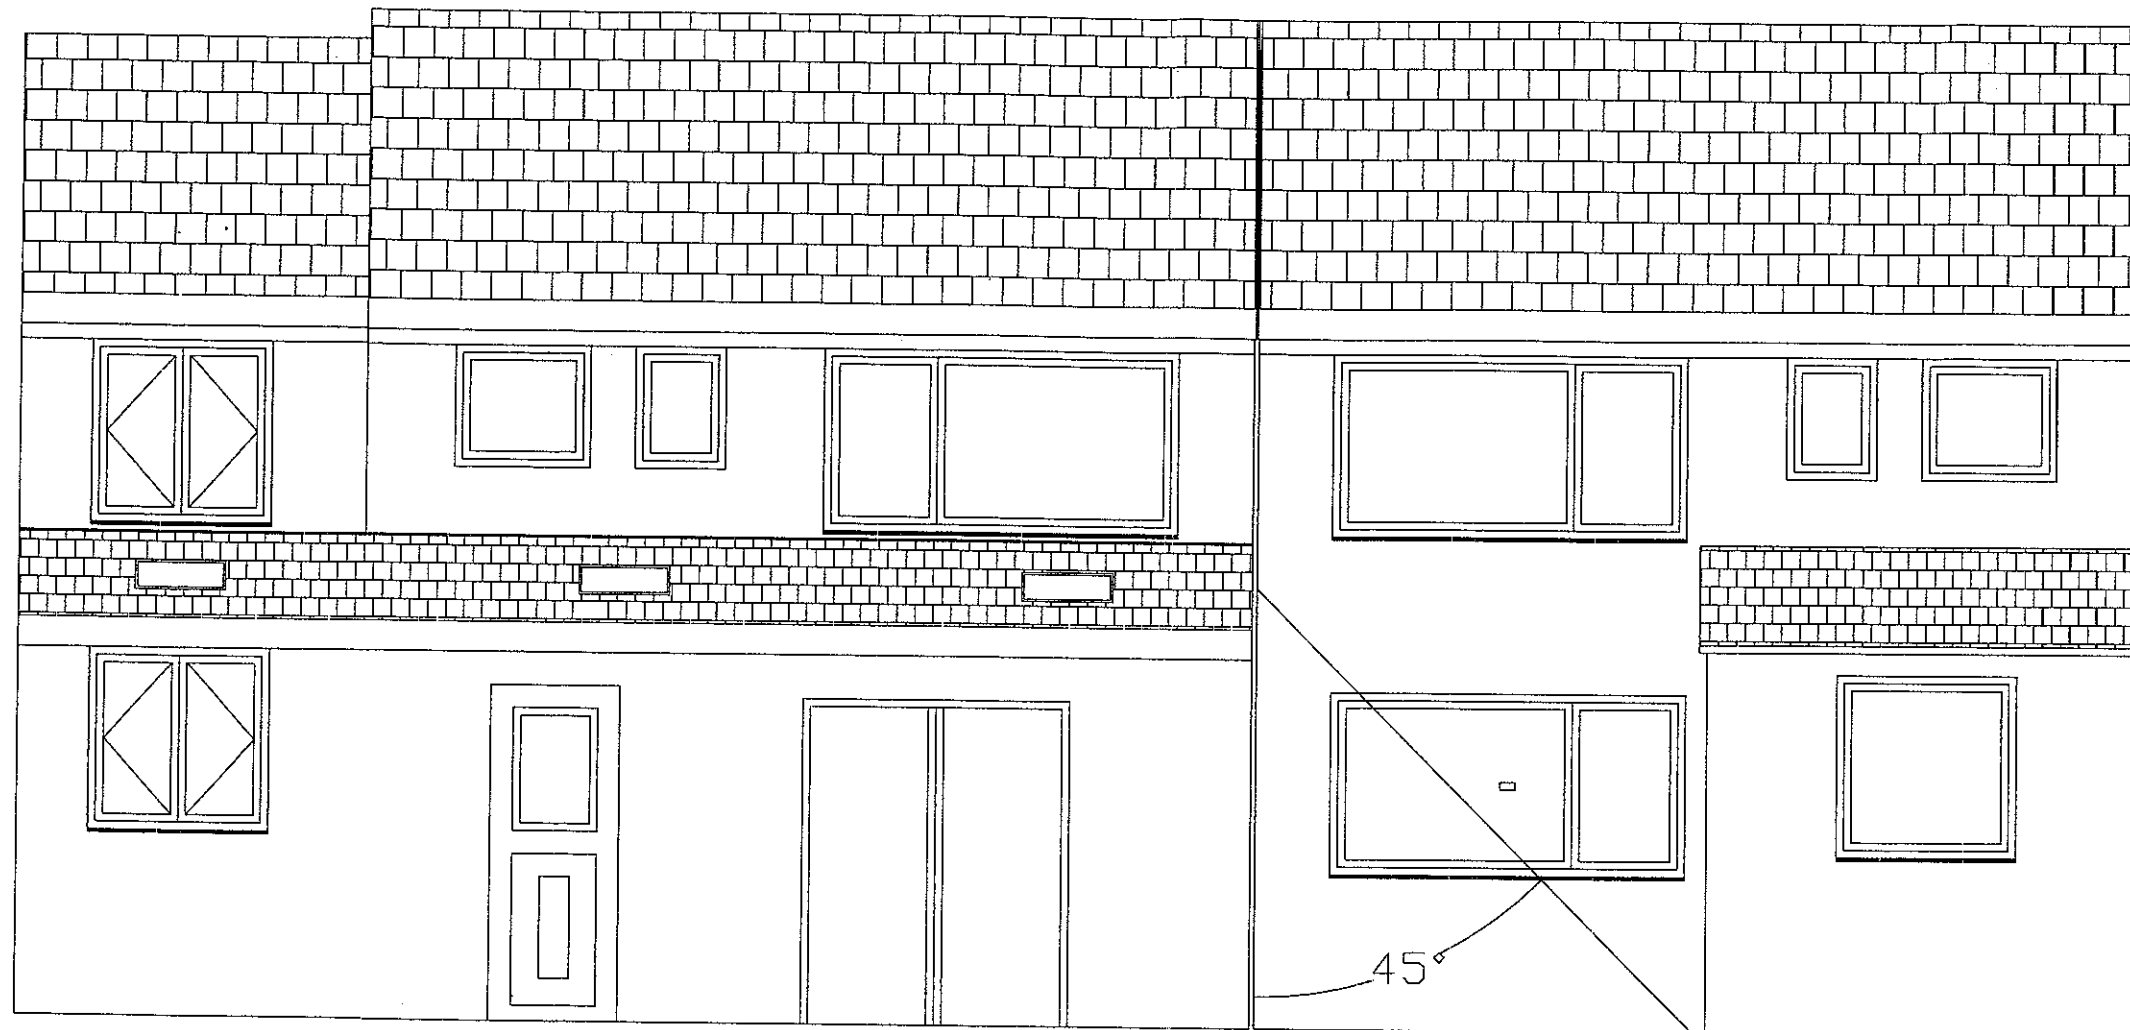


Rear Elevation
109 Kemple View


Rear Elevation
107 Kemple View

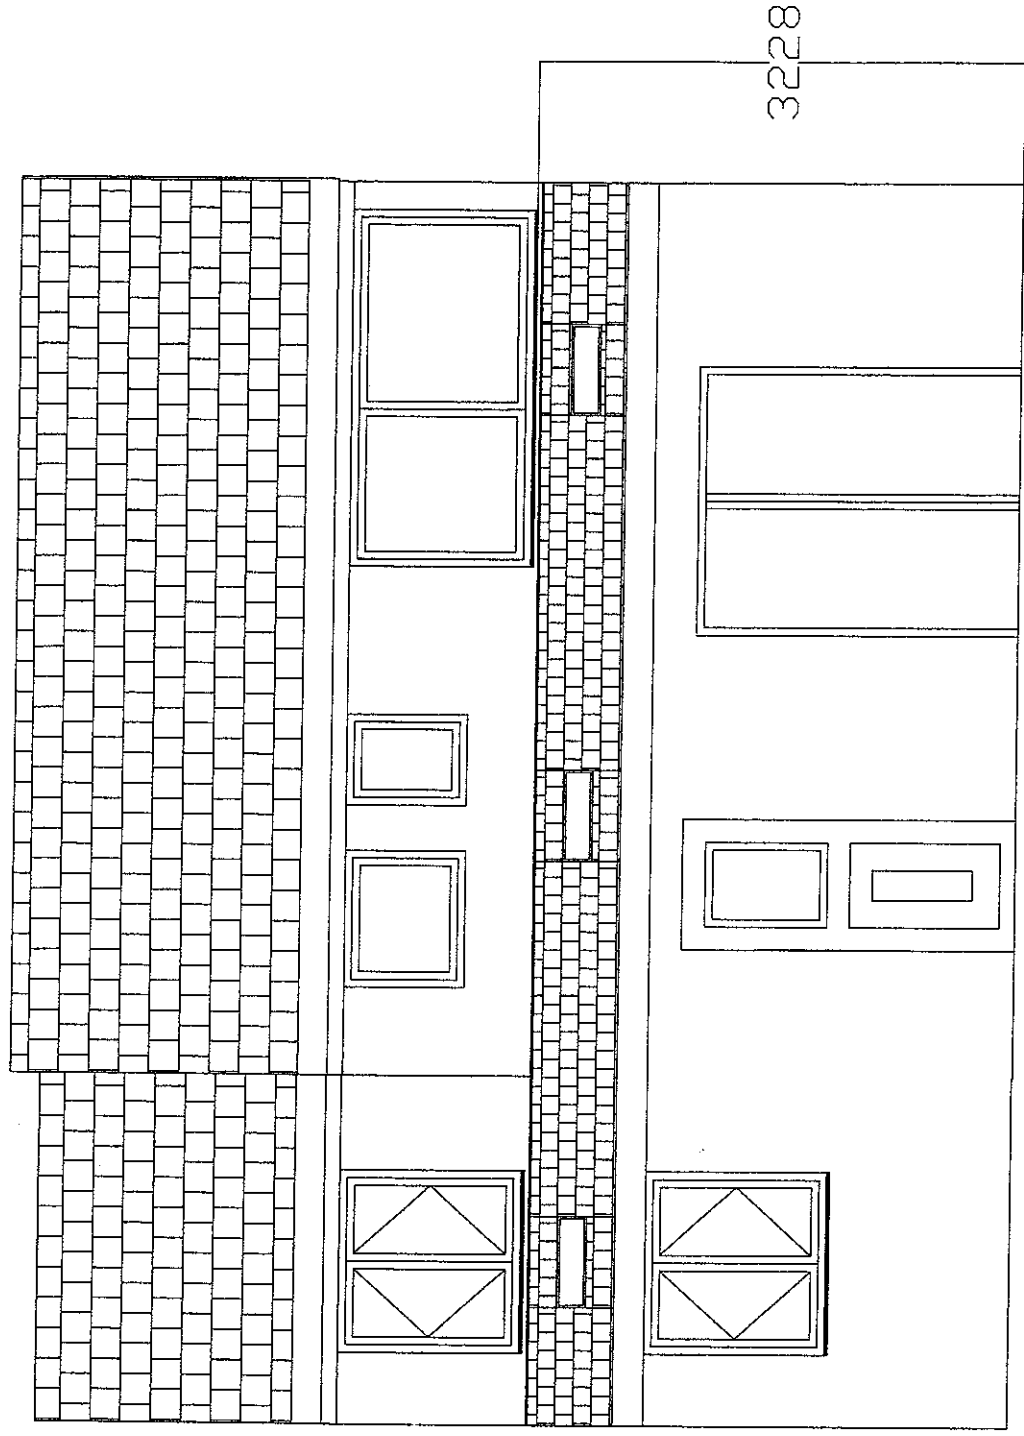


Rear Elevation
109 Kemple View

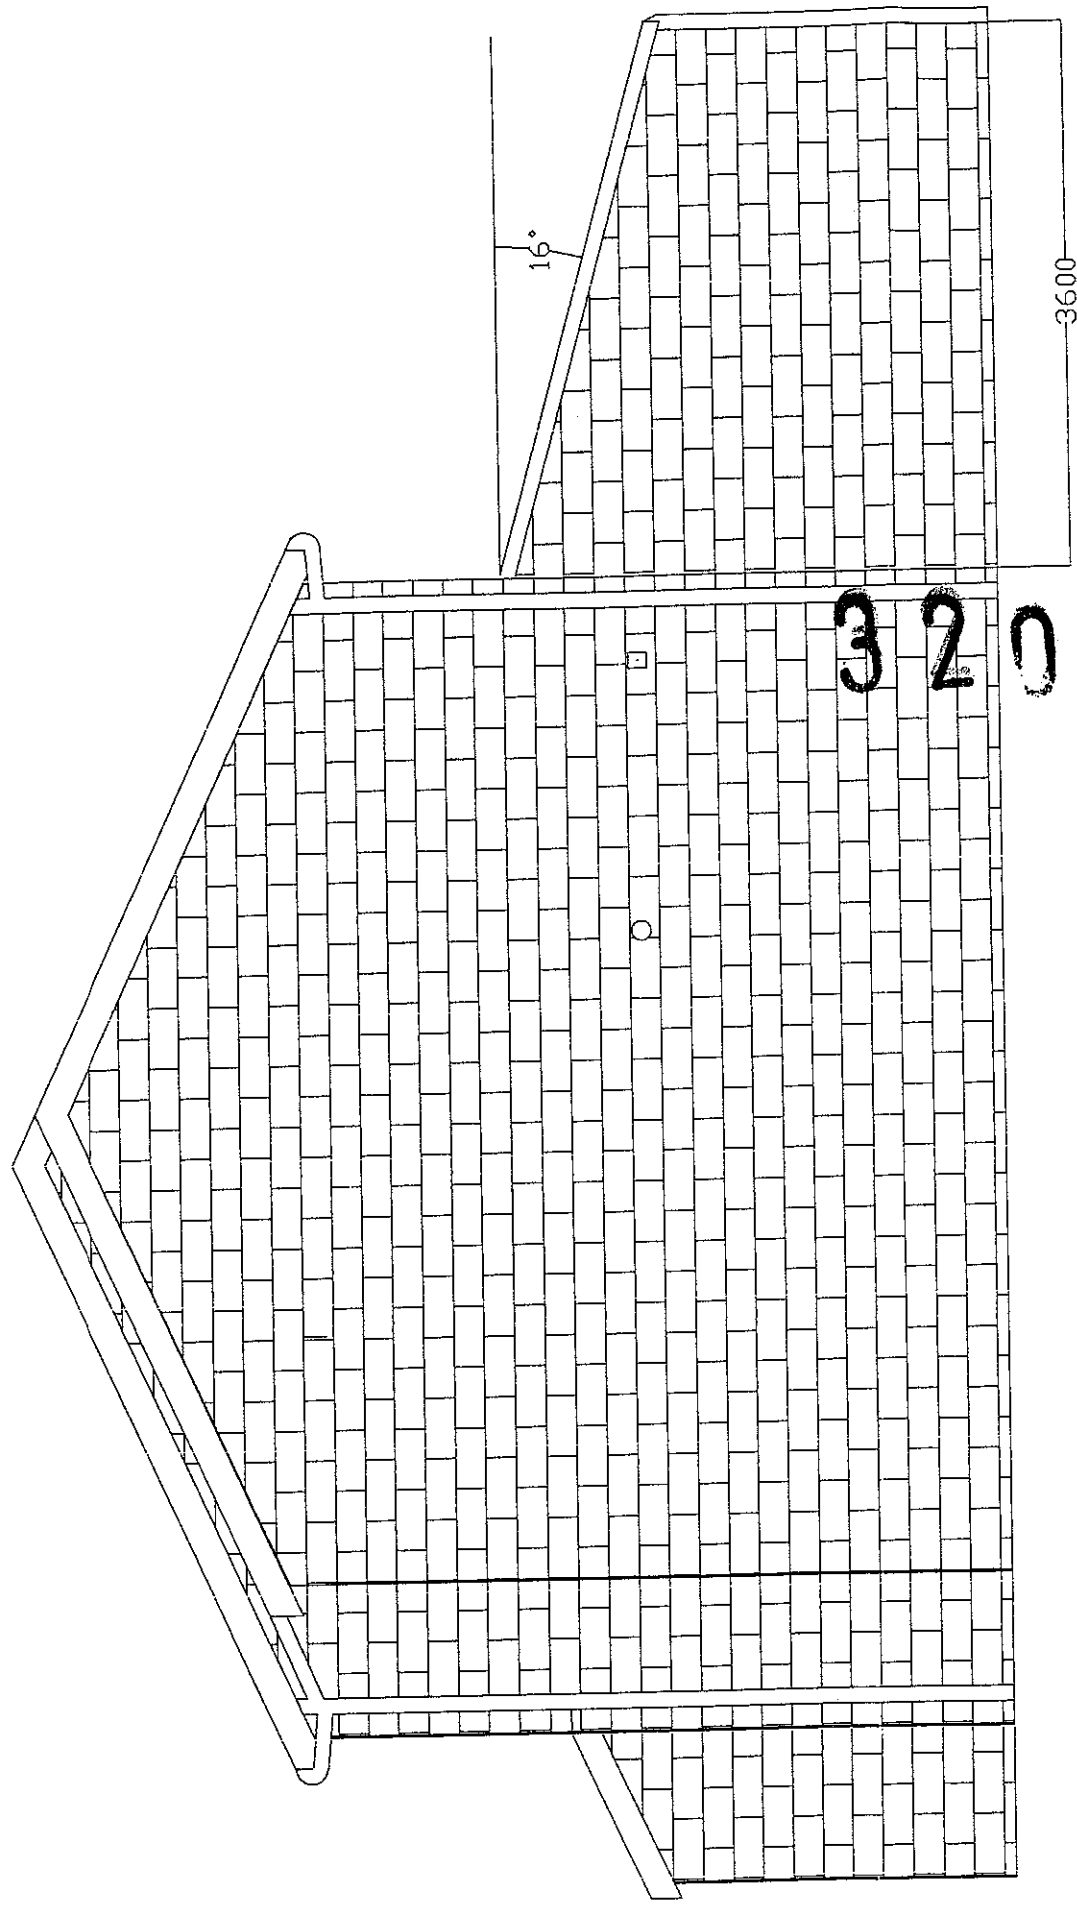


109 Kemple View
Rear and Side Elevation
Bricks and Roof Tiles to Match Existing
Scale 1:50
March 2010

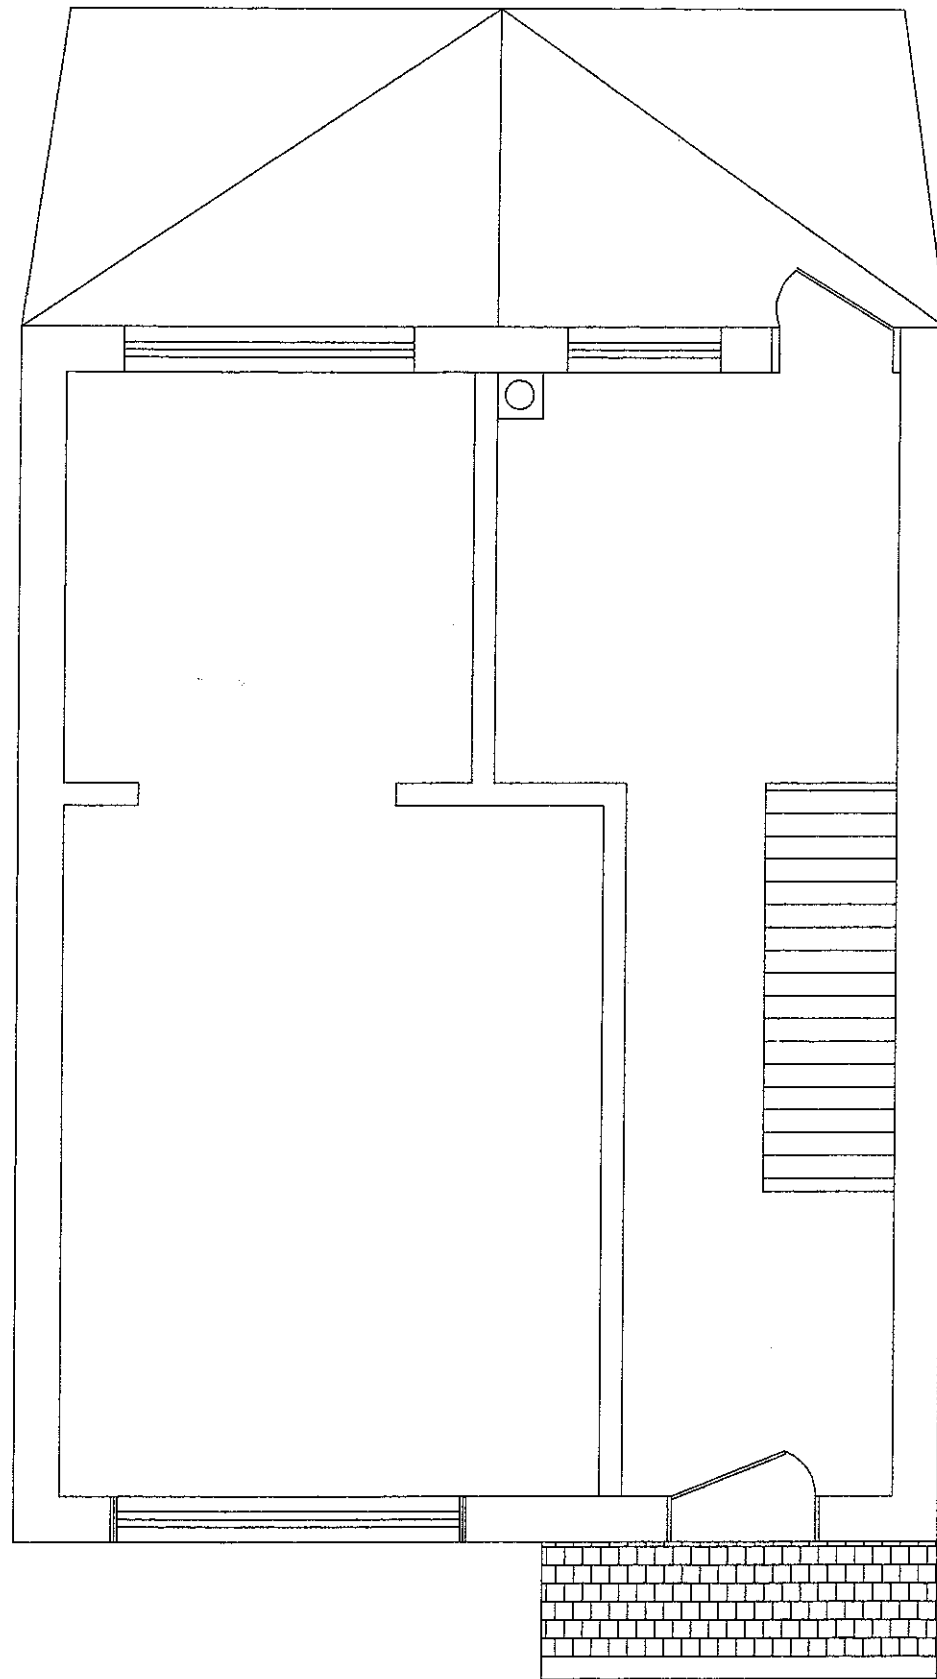

109 Kemple View
Ground Floor Plan
Existing and Proposed
Scale 1:50
March 2010

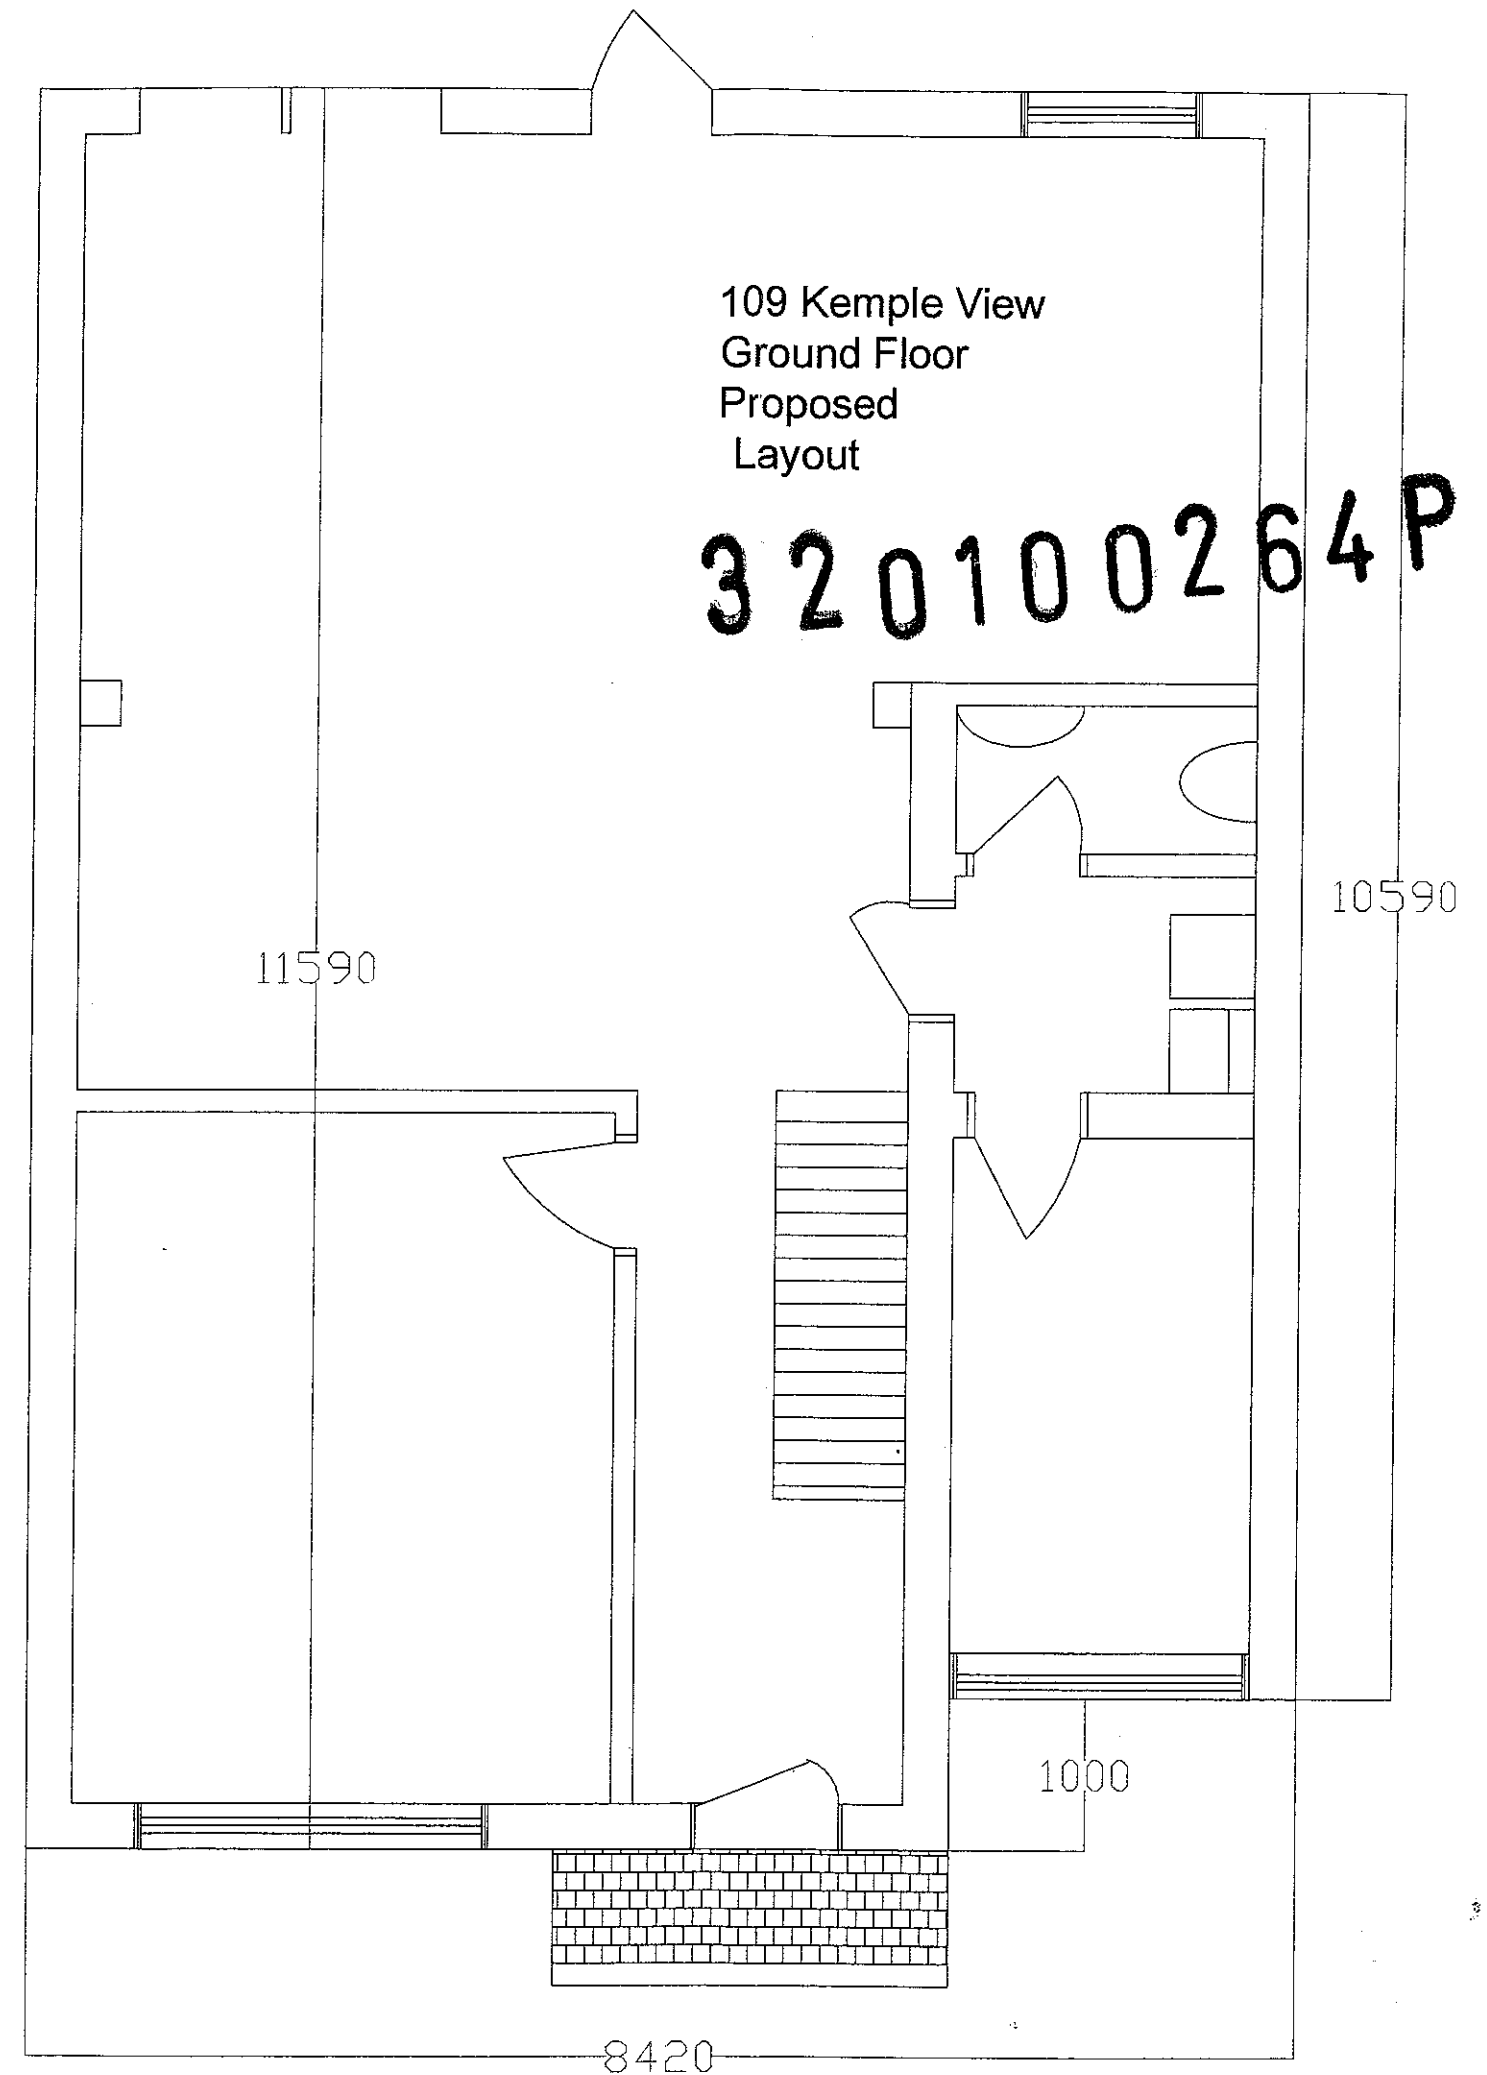

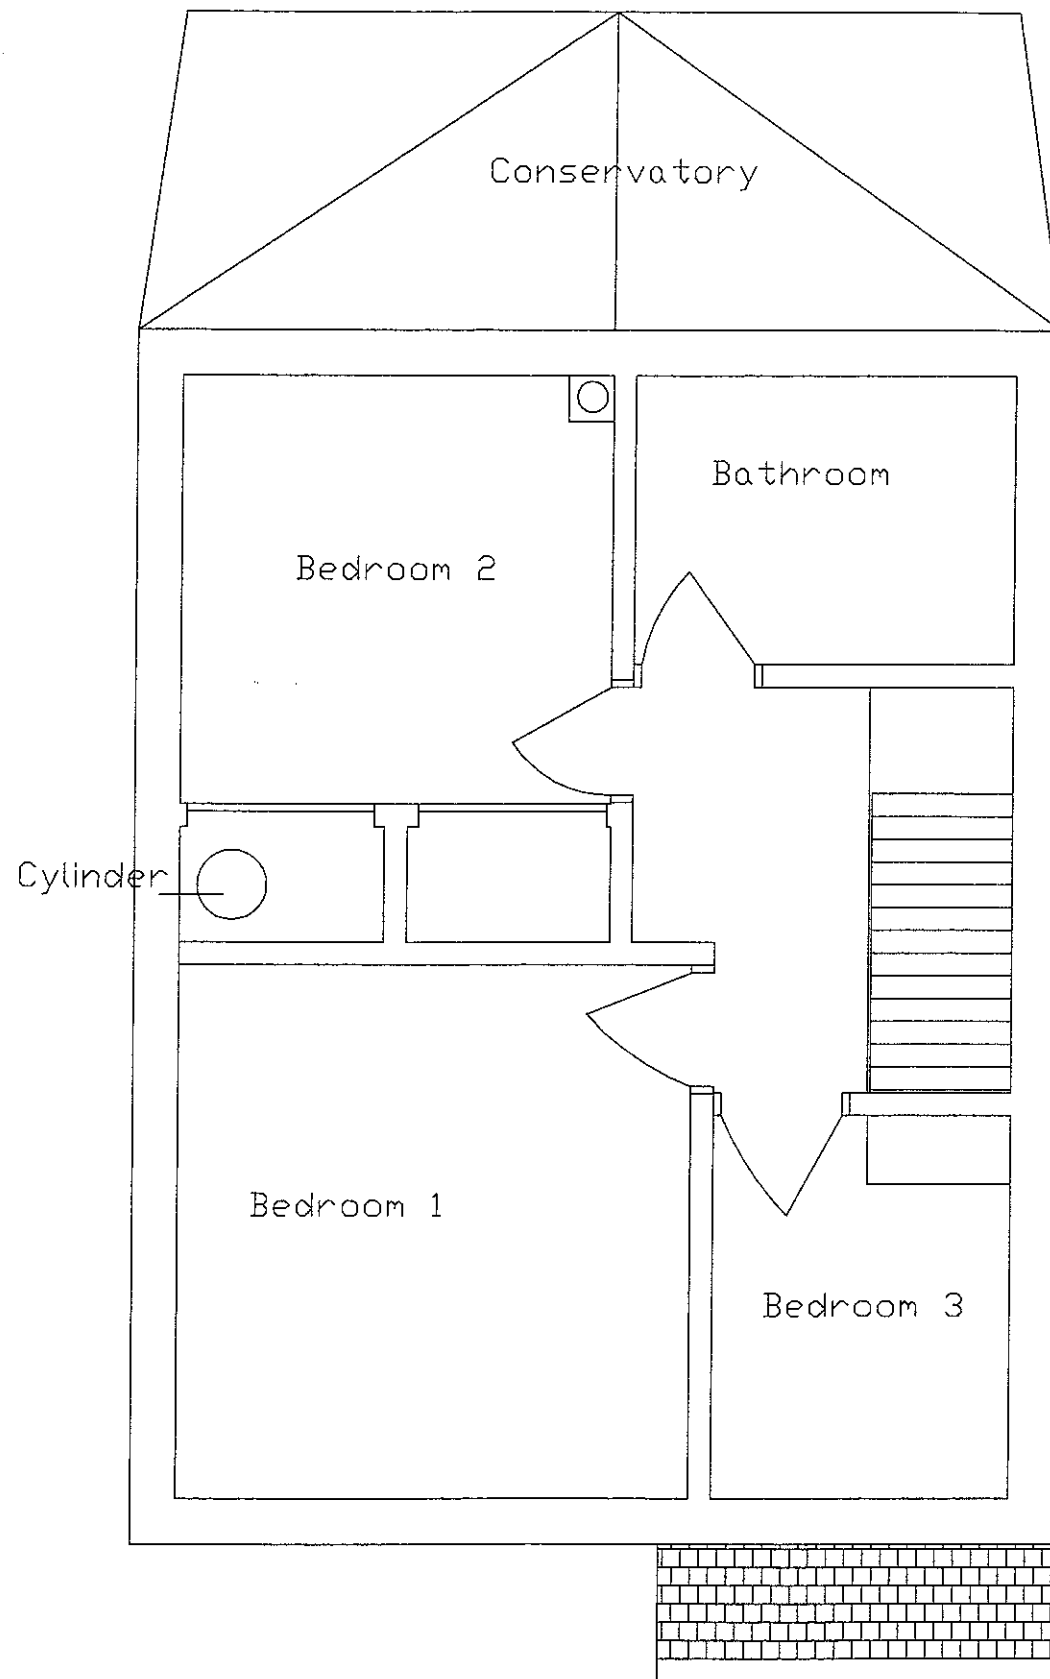

109 Kemple View
First Floor Plan
Existing and Proposed
Scale 1:50
March 2010

