
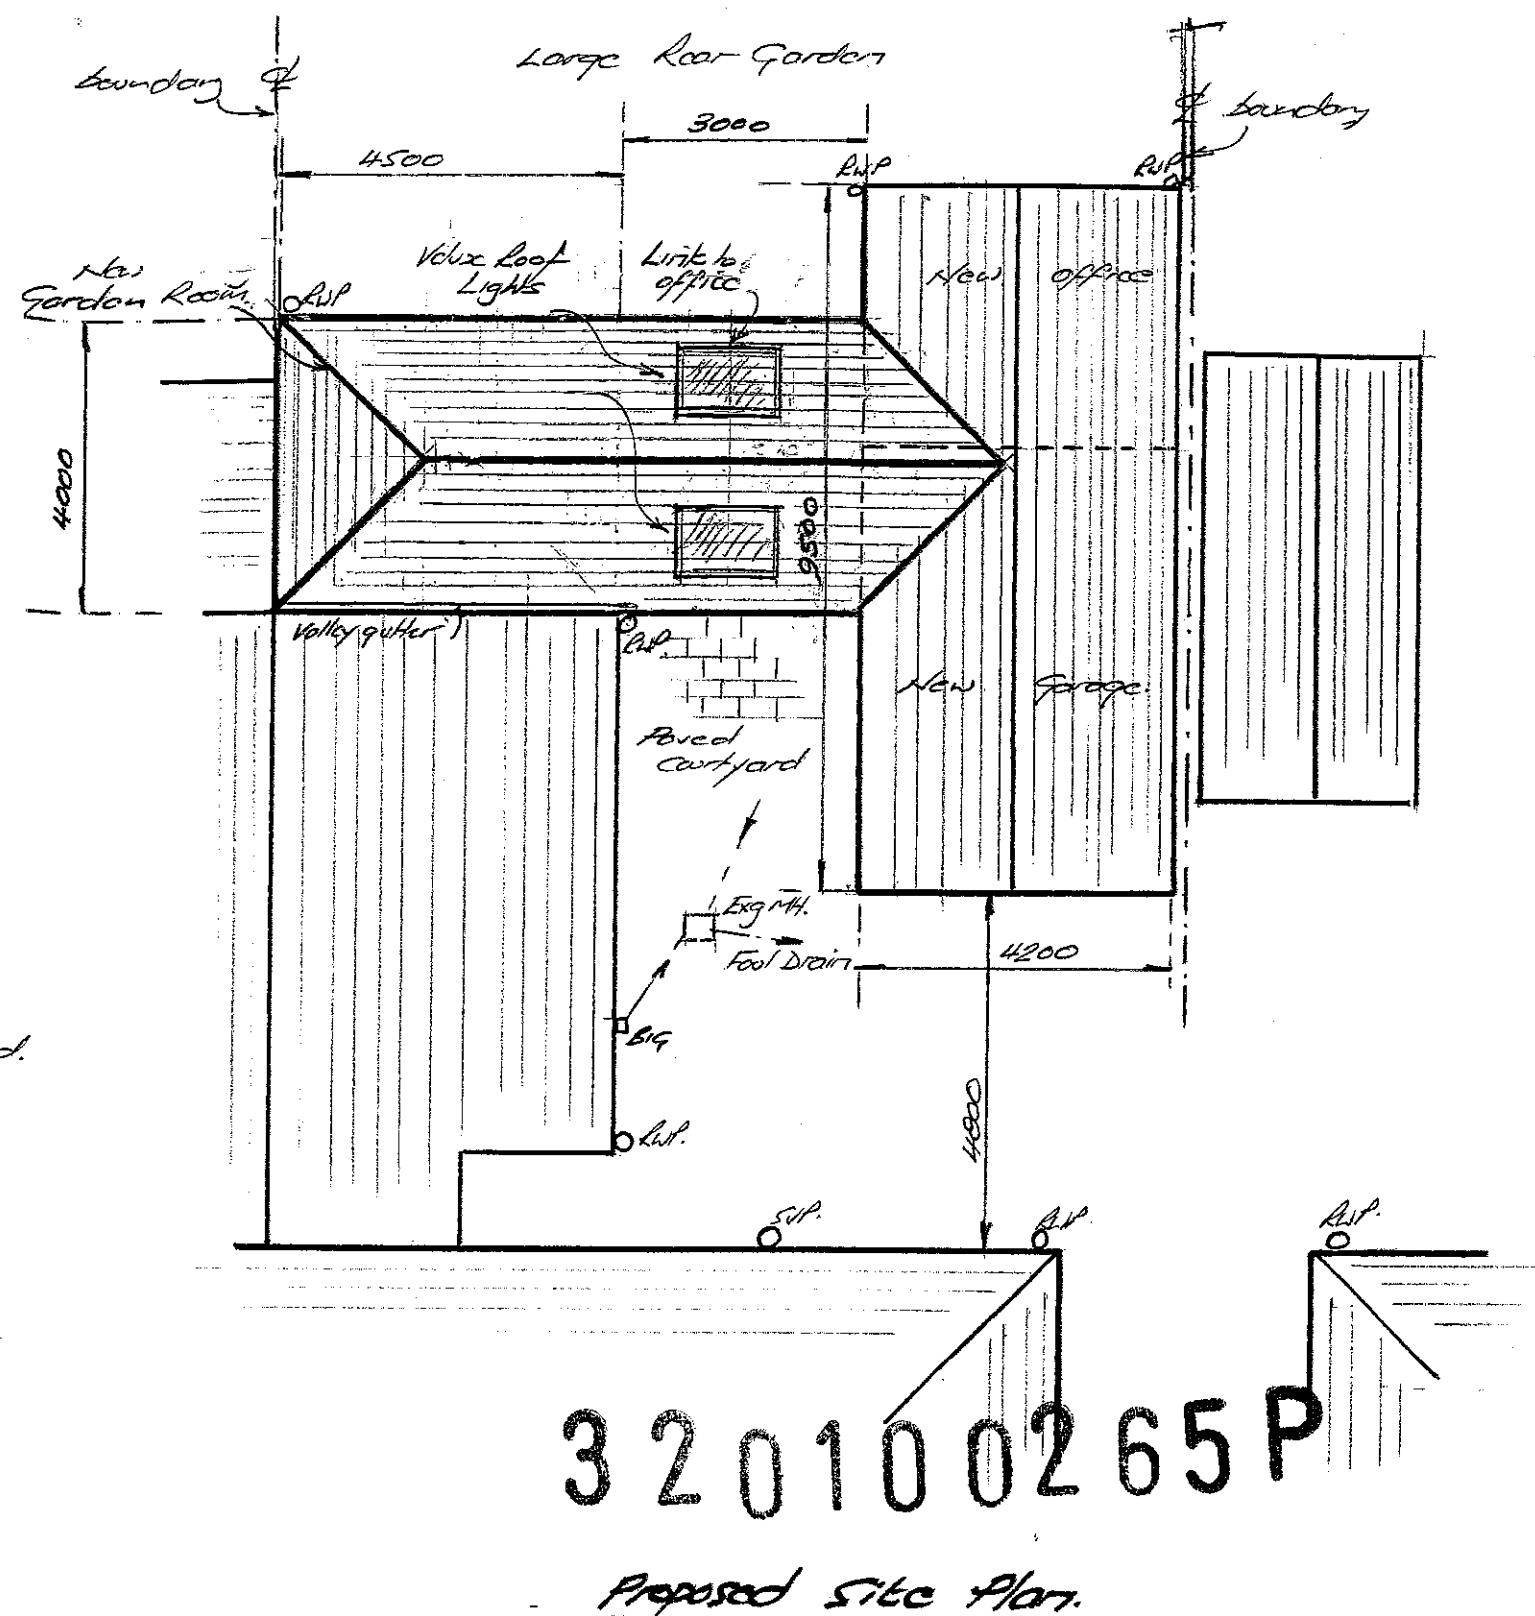






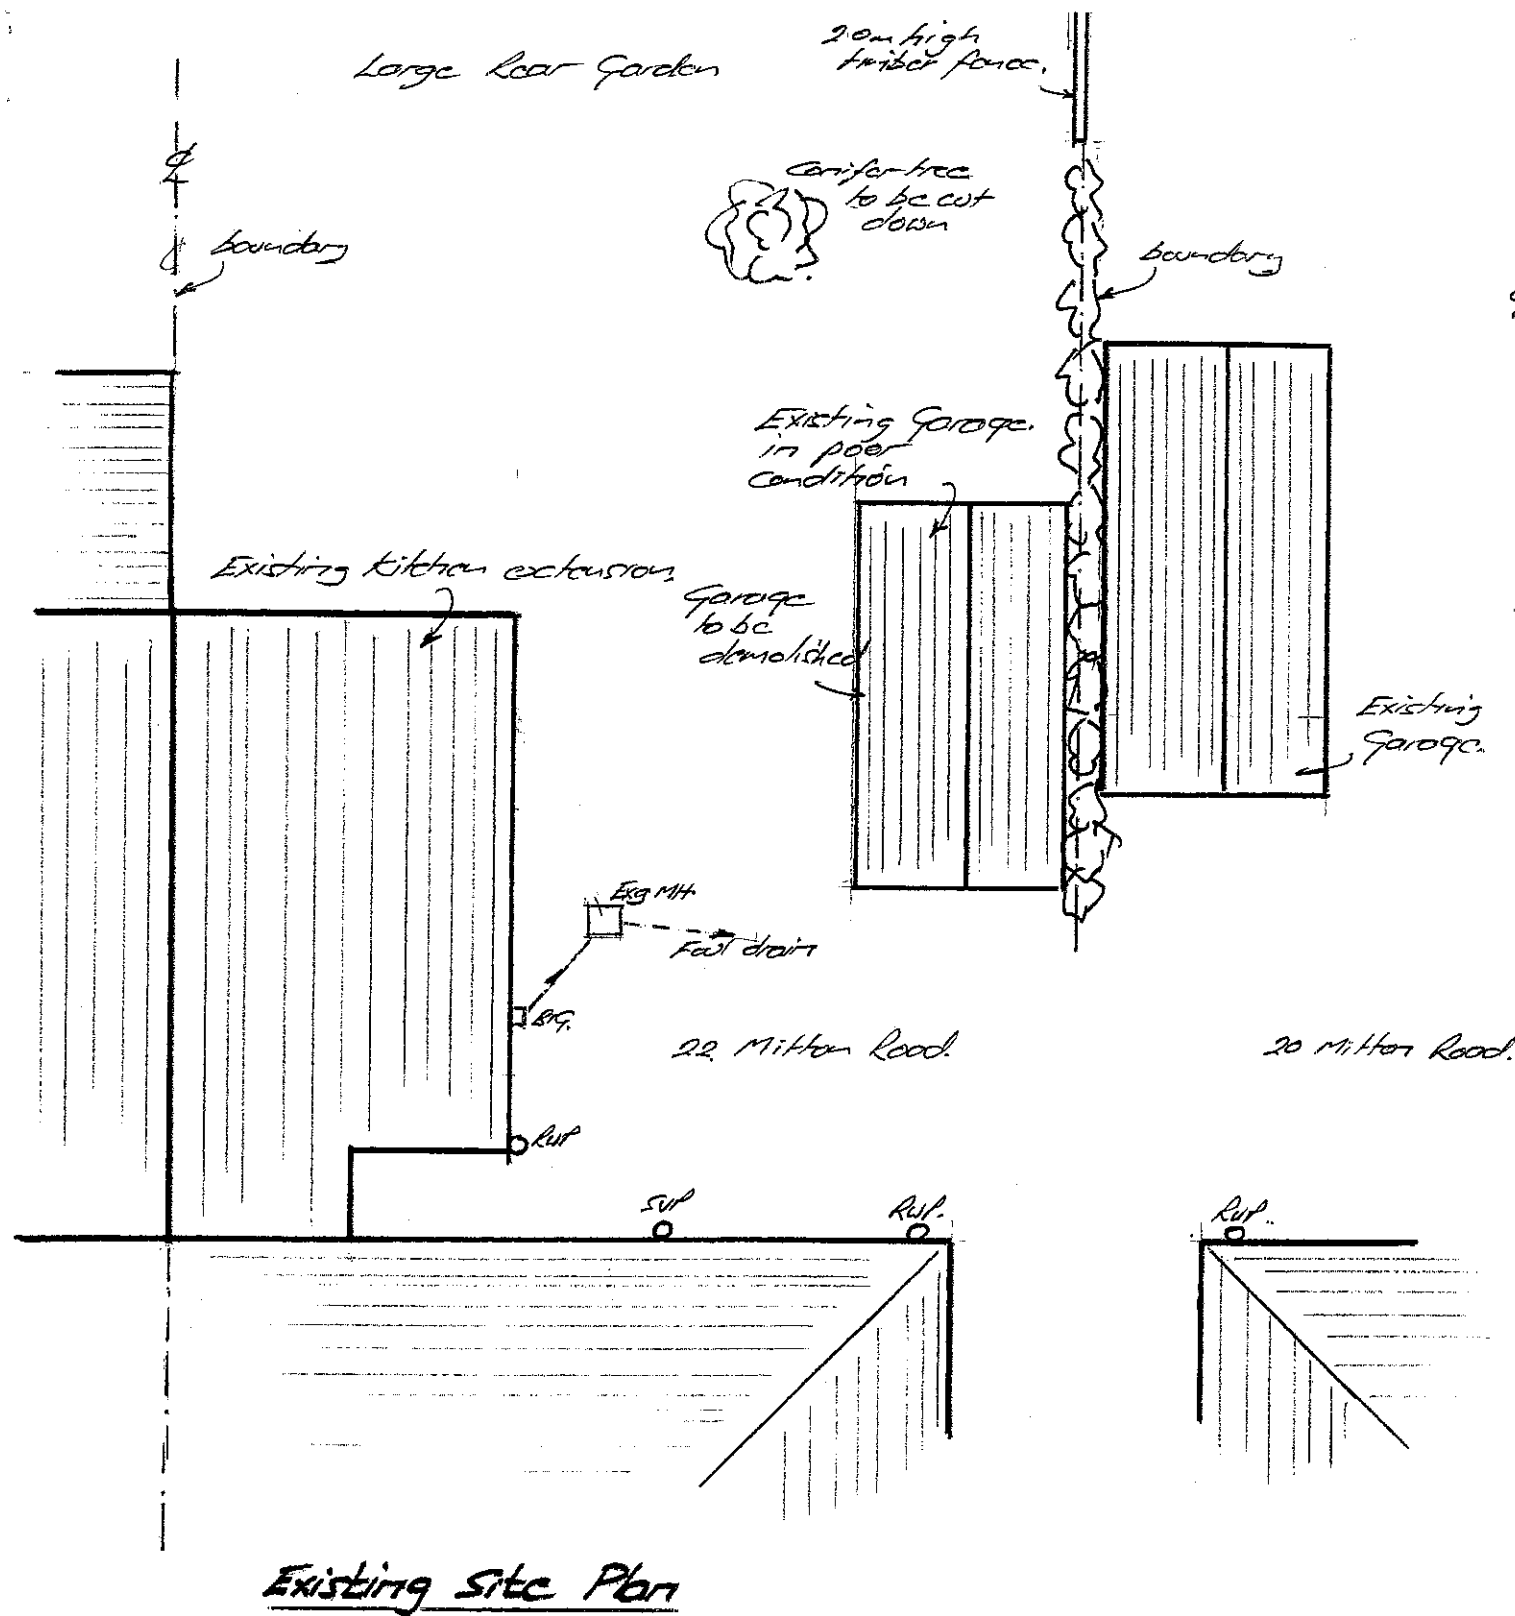


Scale 1:100.

J S Design Associates Building, Structural, Safety Consultants 114 Pimlico Road, Clitheroe, BB7 4PT Tel: 01200 426501, Fax: 01200 443755	
TITLE PROPOSED REAR EXTENSION AT 22 MITTON ROAD, WHALLEY EXISTING AND PROPOSED SITE PLAN	
DRAWING No JSDA/PB/01	DATE MARCH 2006

Rev 'A' 20/03/06.

Rev 'B' April 2006

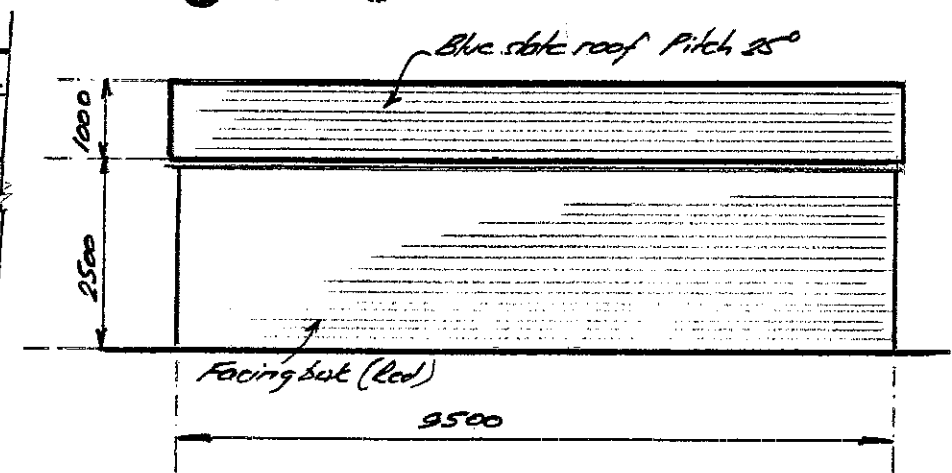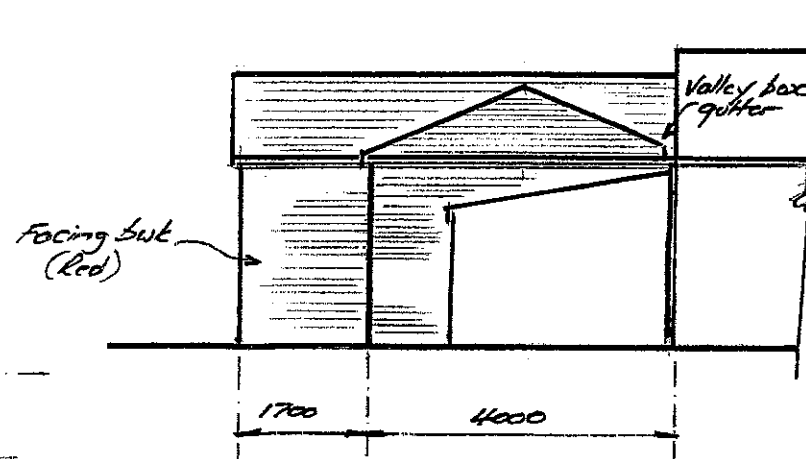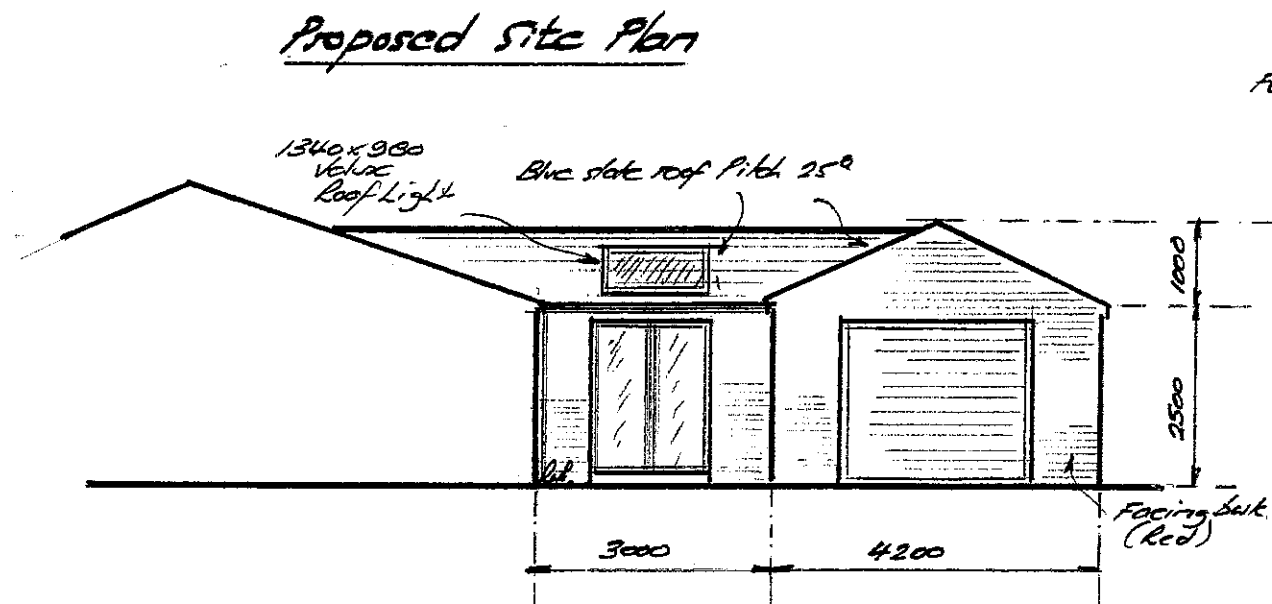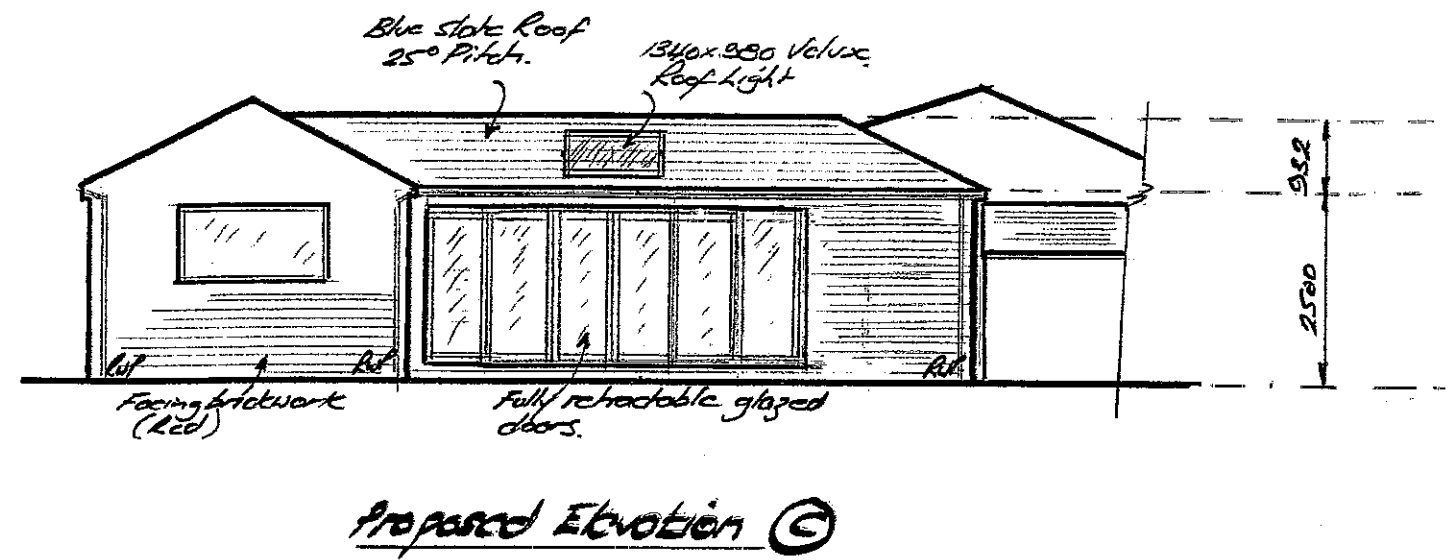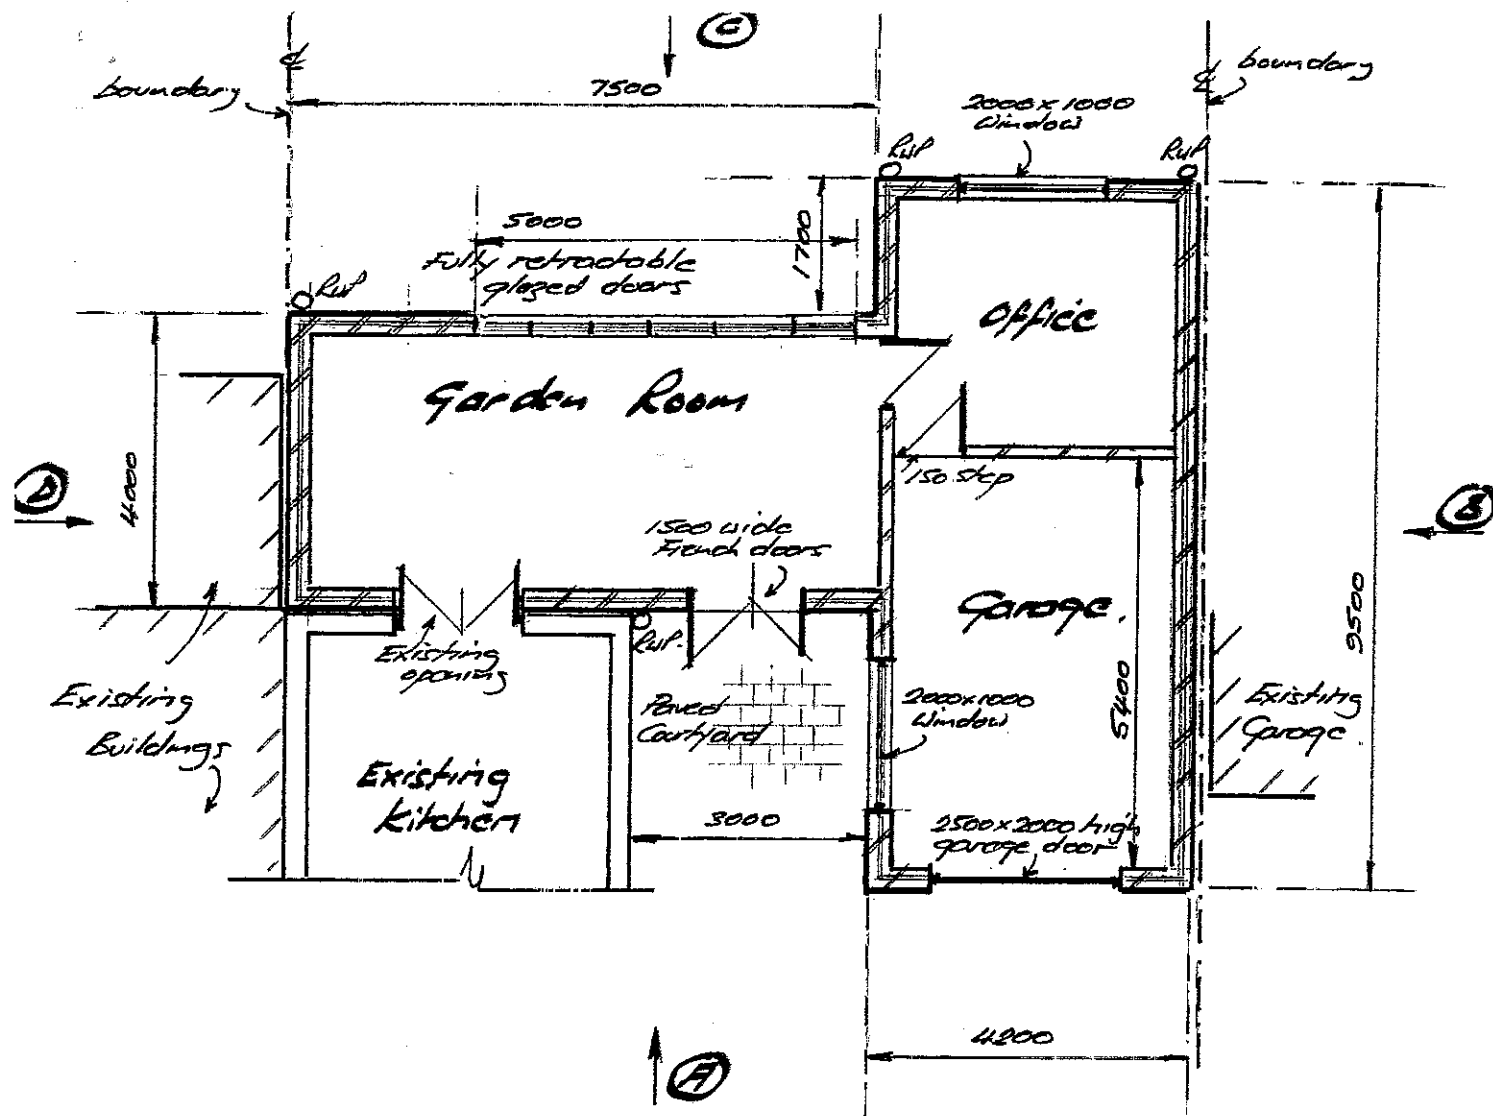


Proposed Elevation A

Scale 1:100

Rev. A April 2008

J S Design Associates Building, Structural, Safety Consultants 114 Pimlico Road, Clitheroe, BB7 4PT Tel: 01200 426501, Fax: 01200 443755	
TITLE PROPOSED REAR EXTENSION AT 22 MITTON ROAD, WHALLEY PROPOSED PLAN AND ELEVATIONS	
DRAWING No JSDA/PB/02	DATE MARCH 2006

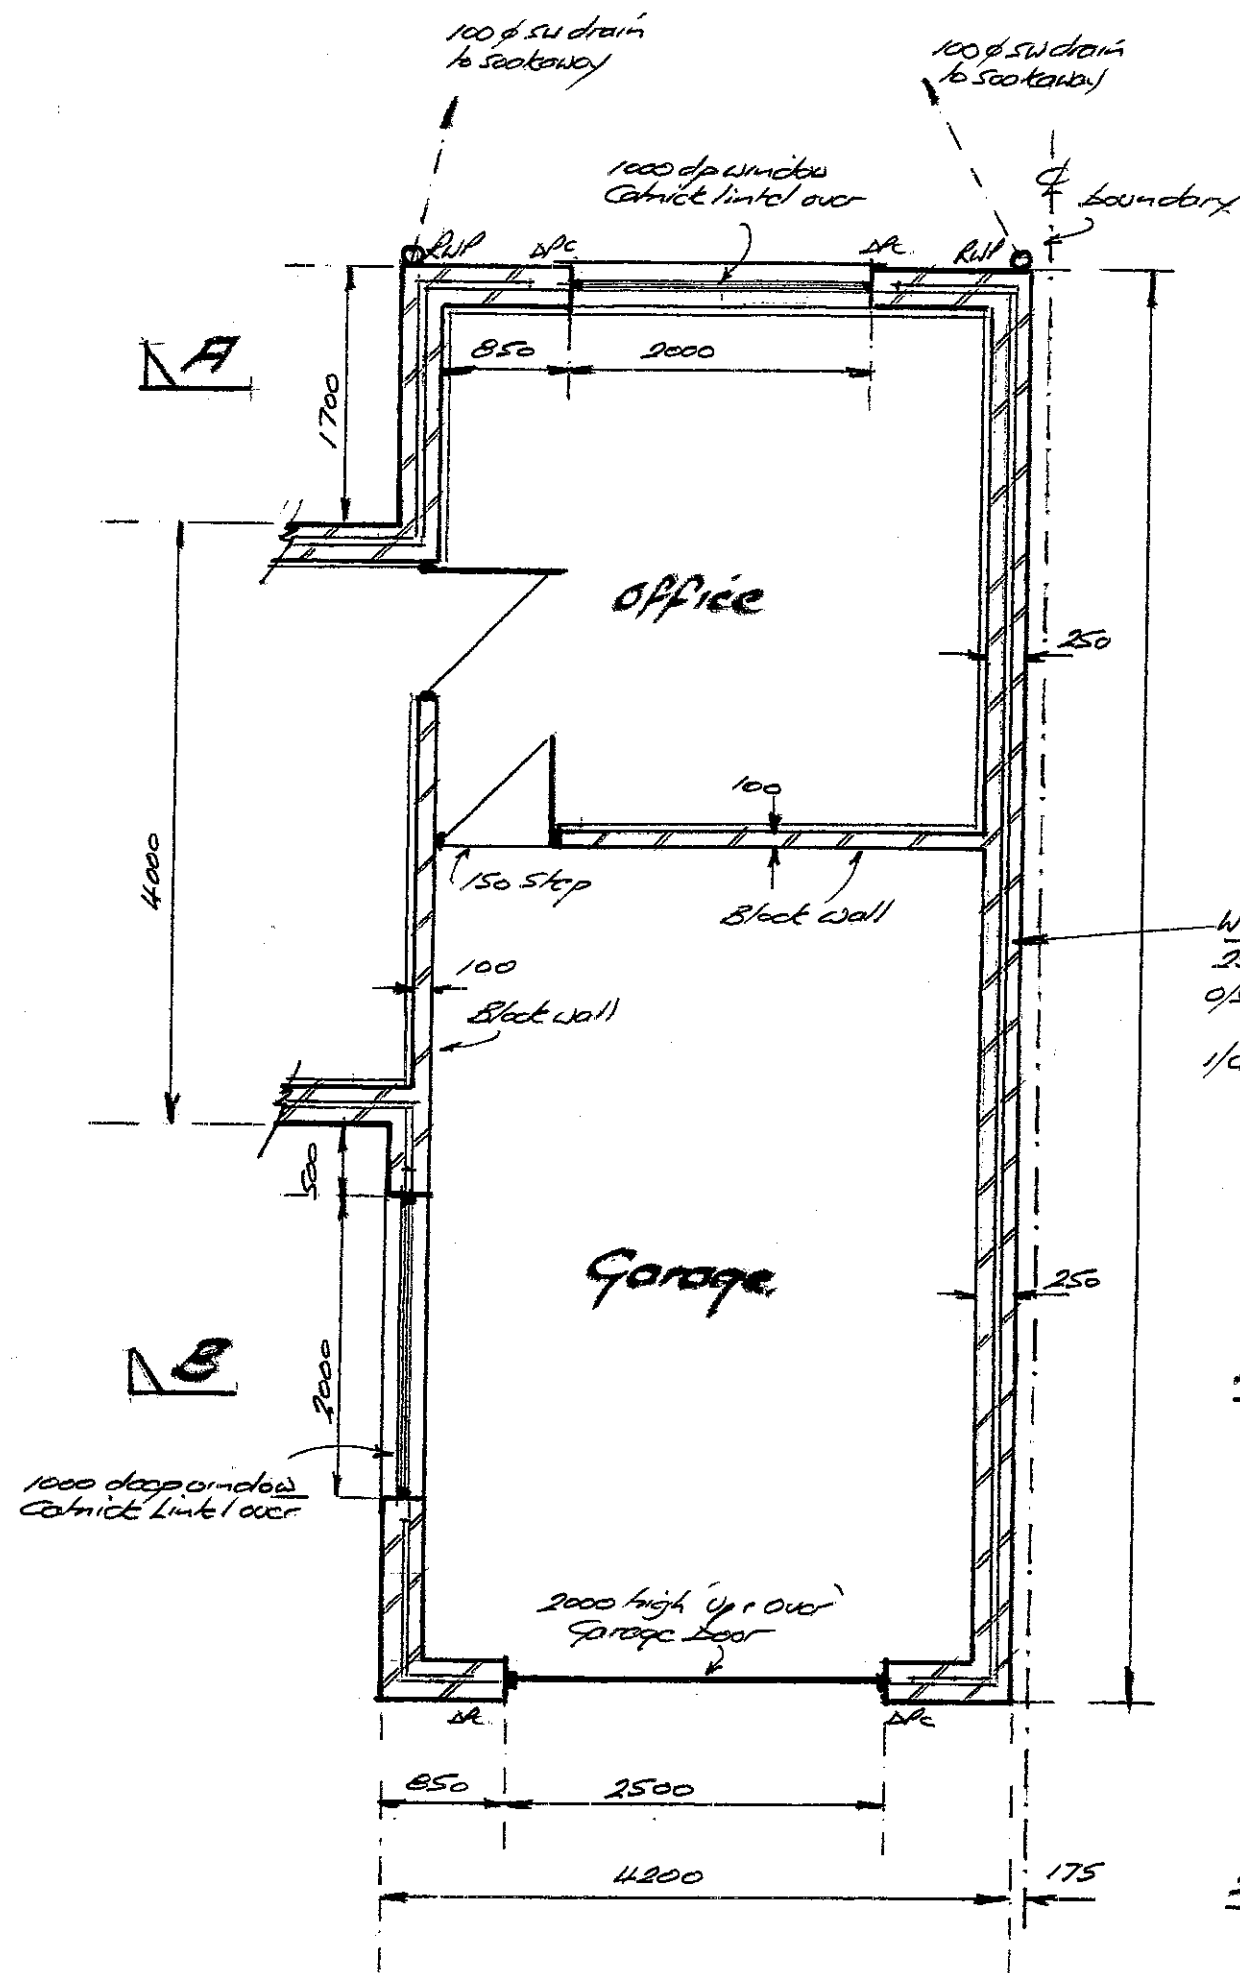

Plan of Garage


A

B


Scale 1:50

Floor Construction
 125 Concrete slab
 100 Kingspan insulation (K3)
 Visqueen DPC
 Compacted stone

Wall Construction
 250 Cavity Wall
 o/s Facing bricks existing
 50 Cavity
 i/c 100 Concrete block

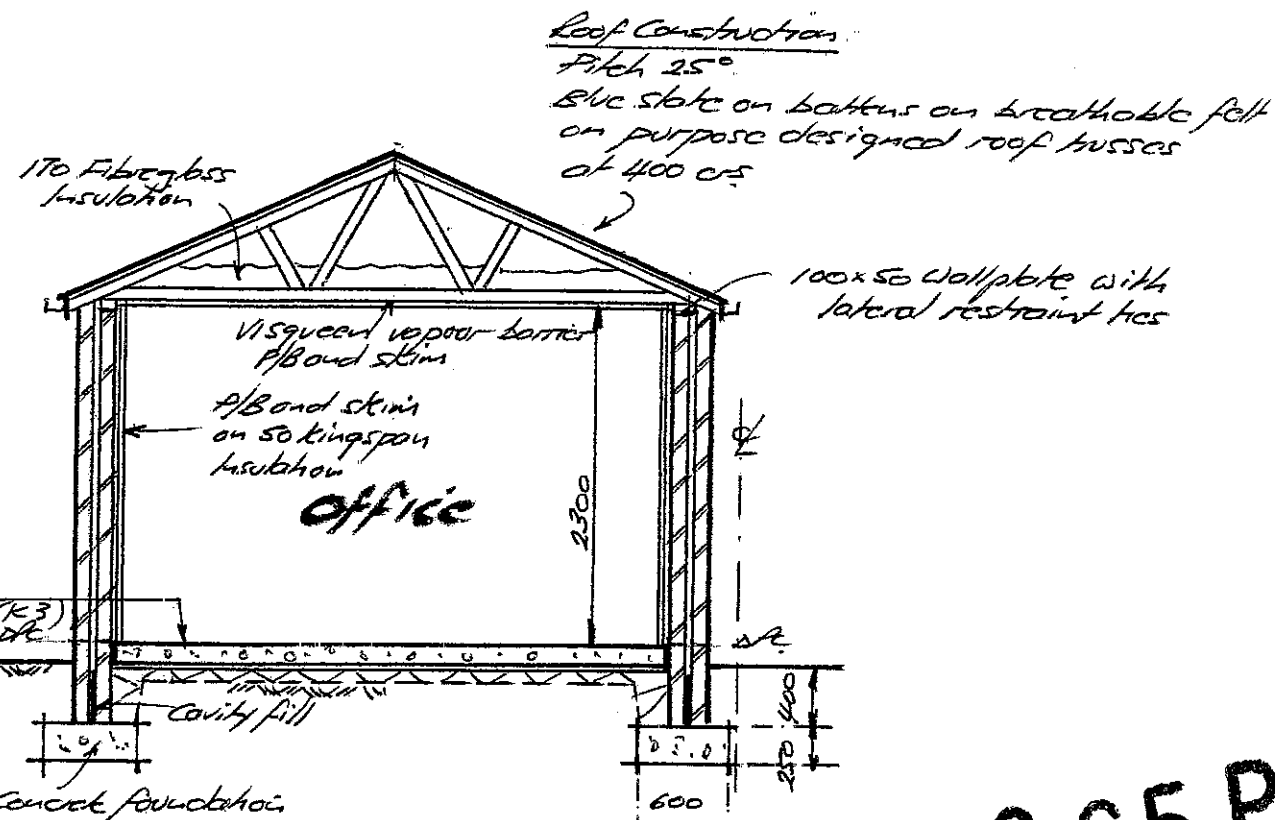

Section A-A

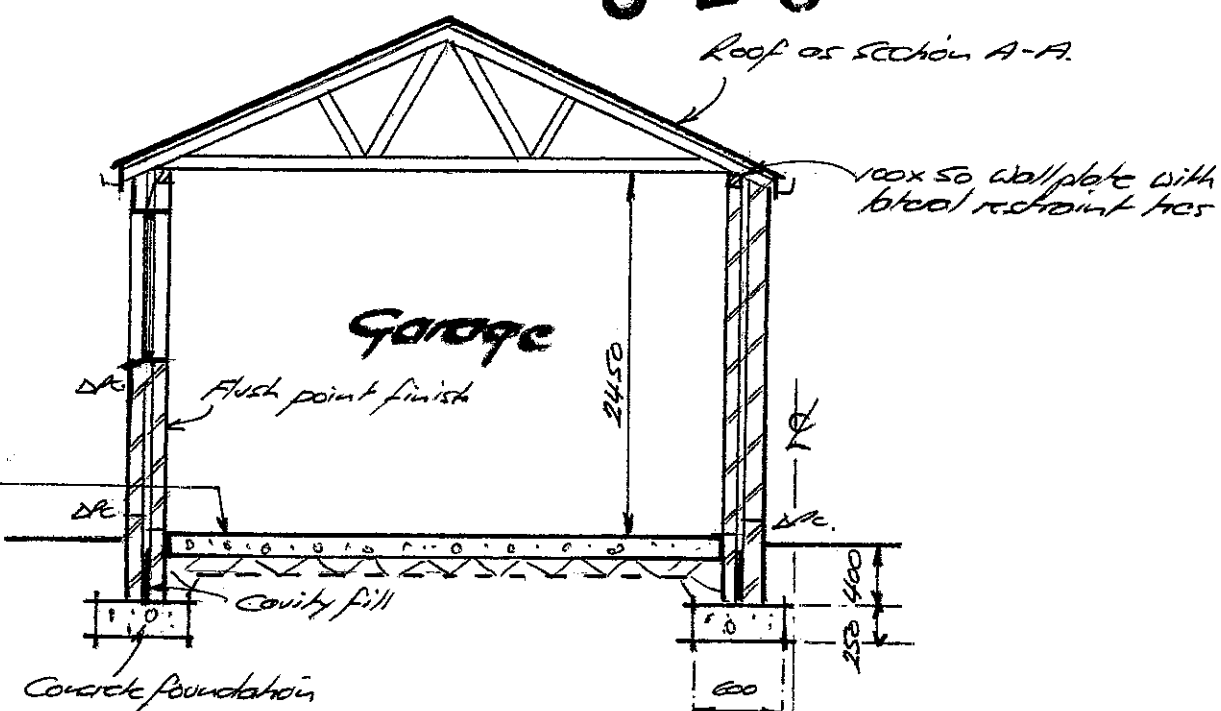

Section B-B

J S Design Associates
 Building, Structural, Safety Consultants
 114 Pimlico Road, Clitheroe, BB7 4PT
 Tel: 01200 426501, Fax: 01200 443755

TITLE
 PROPOSED REAR EXTENSION
 AT 22 MITTON ROAD, WHALLEY
 GARAGE AND OFFICE DETAILS

DRAWING No
 JSDA/PB/03

DATE
 APRIL 2008

DATE
APRIL 2008