
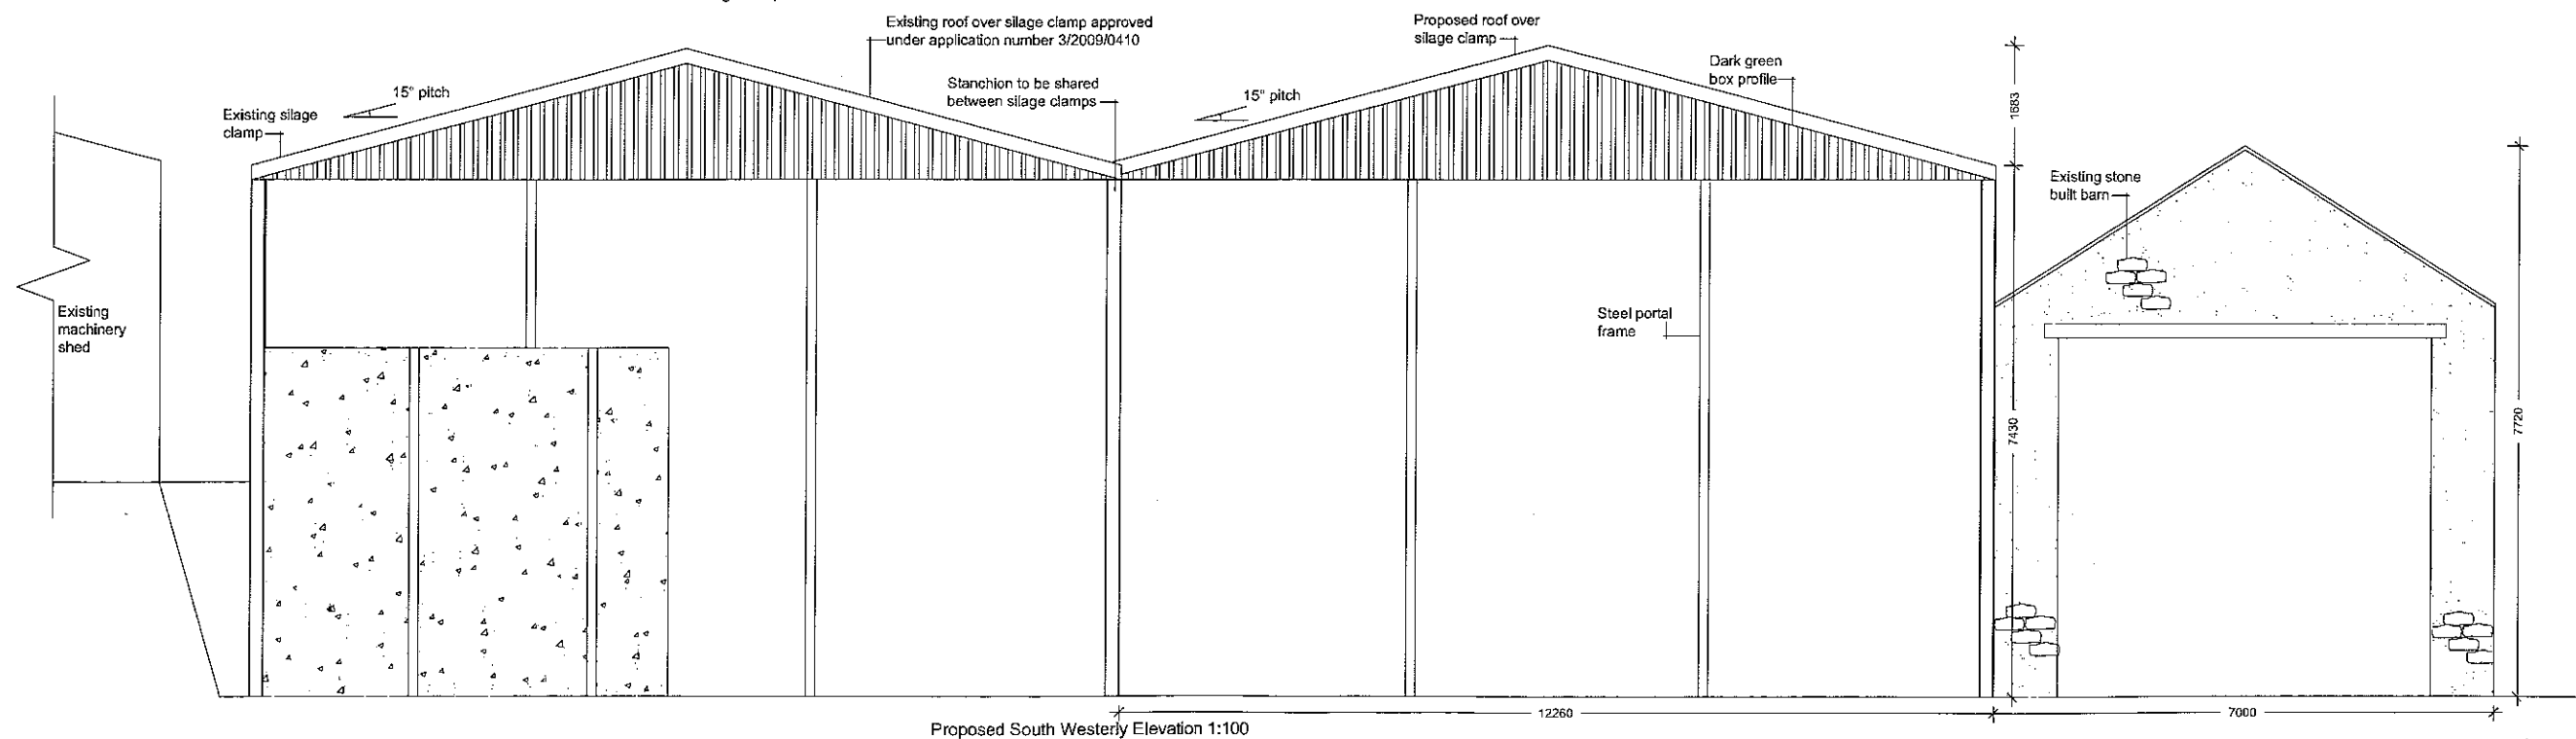


Proposed silage clamp & roof over silage clamp
at Hothersall Farm, Hothersall Lane, Ribchester,
PR3 2XB~

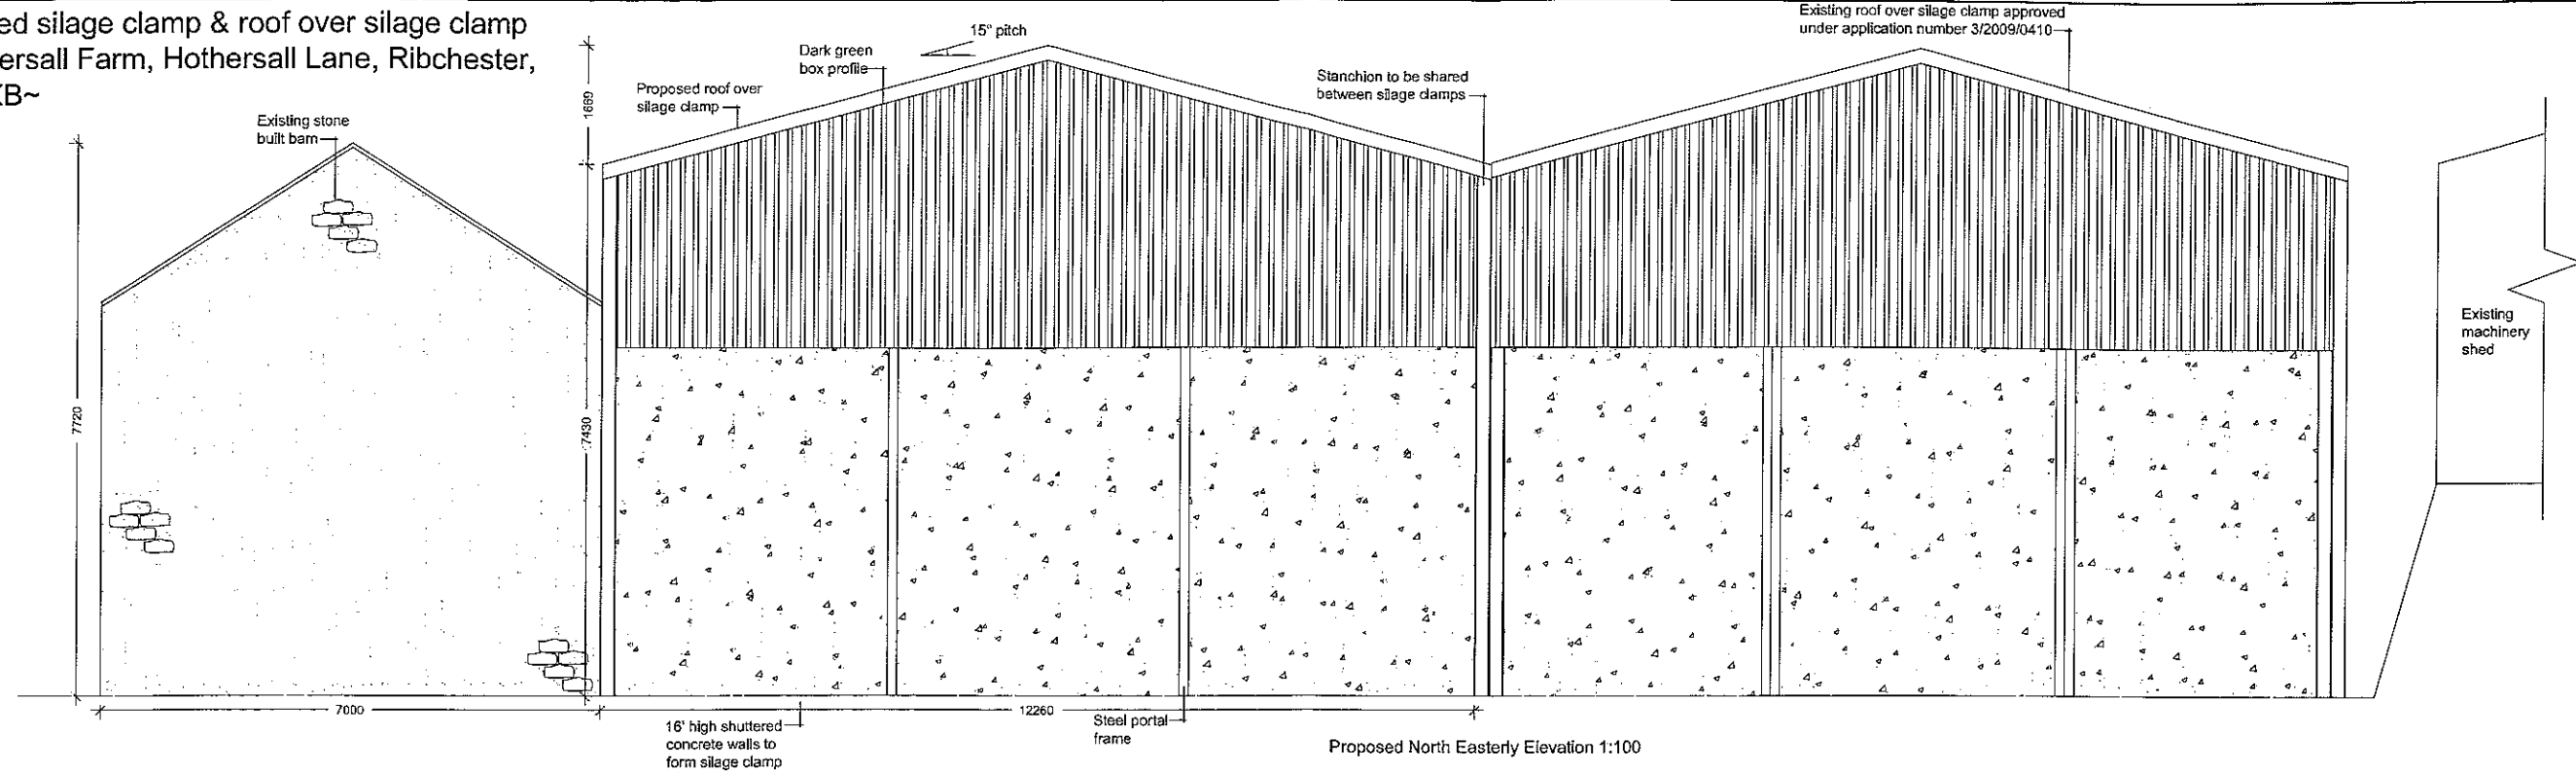

320100270P

AMENDED PLANS RECEIVED

DATE 2015/10

Notes:

All work is to be carried out to the latest current British standards Codes of Practice and recognised working practices.

All work and materials should comply with Health and Safety legislation.

All dimensions are in millimetres where explicitly shown otherwise.

The contractor should check and certify all dimensions as work proceeds and notify the architect of any discrepancies

Do not scale off the drawings if in doubt ask.



Chartered Surveyors
34 Wellgate
Clitheroe
Lancashire BB7 2DP

T: 01200 442301
F: 01200 442302
Email: info@ghaonline.co.uk

Title: Proposed silage clamp &
roof over silage clamp at
Hothersall Farm
Hothersall Lane
Ribchester
PR3 2XB

Project No: Ble/189/1116/02

Drawn: AJM

Client: Messrs Blezard


Date: 20.05.10

Scale: 1:100


Amendments:

--	--	--	--	--	--	--	--


3201 00270P

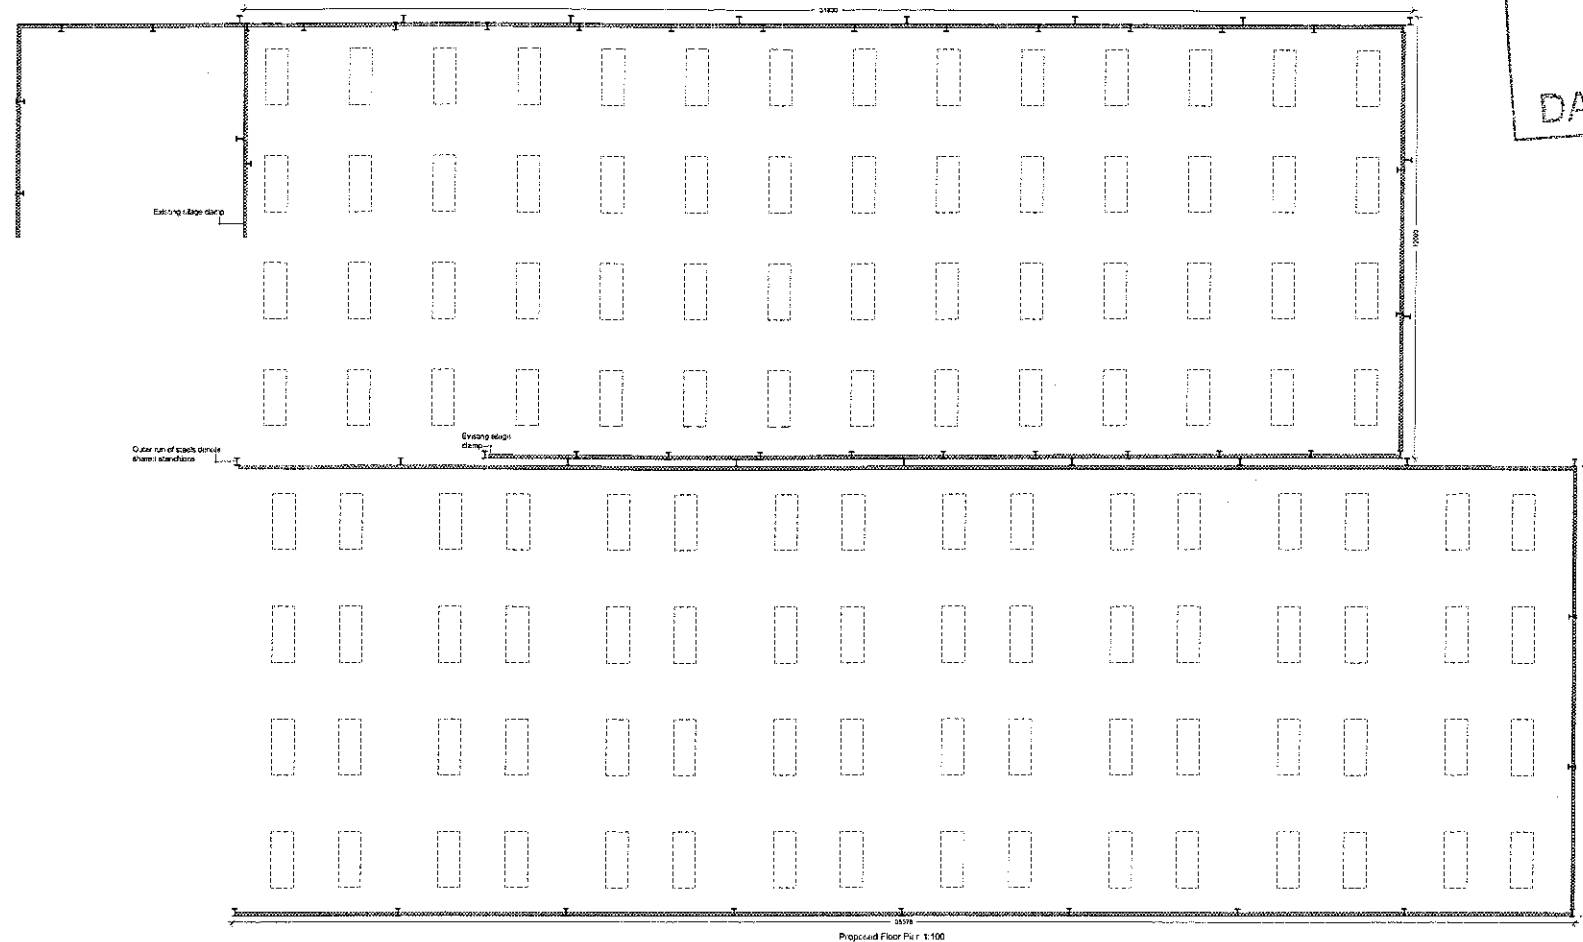


AMENDED PLANS RECEIVED
DATE 20/5/10

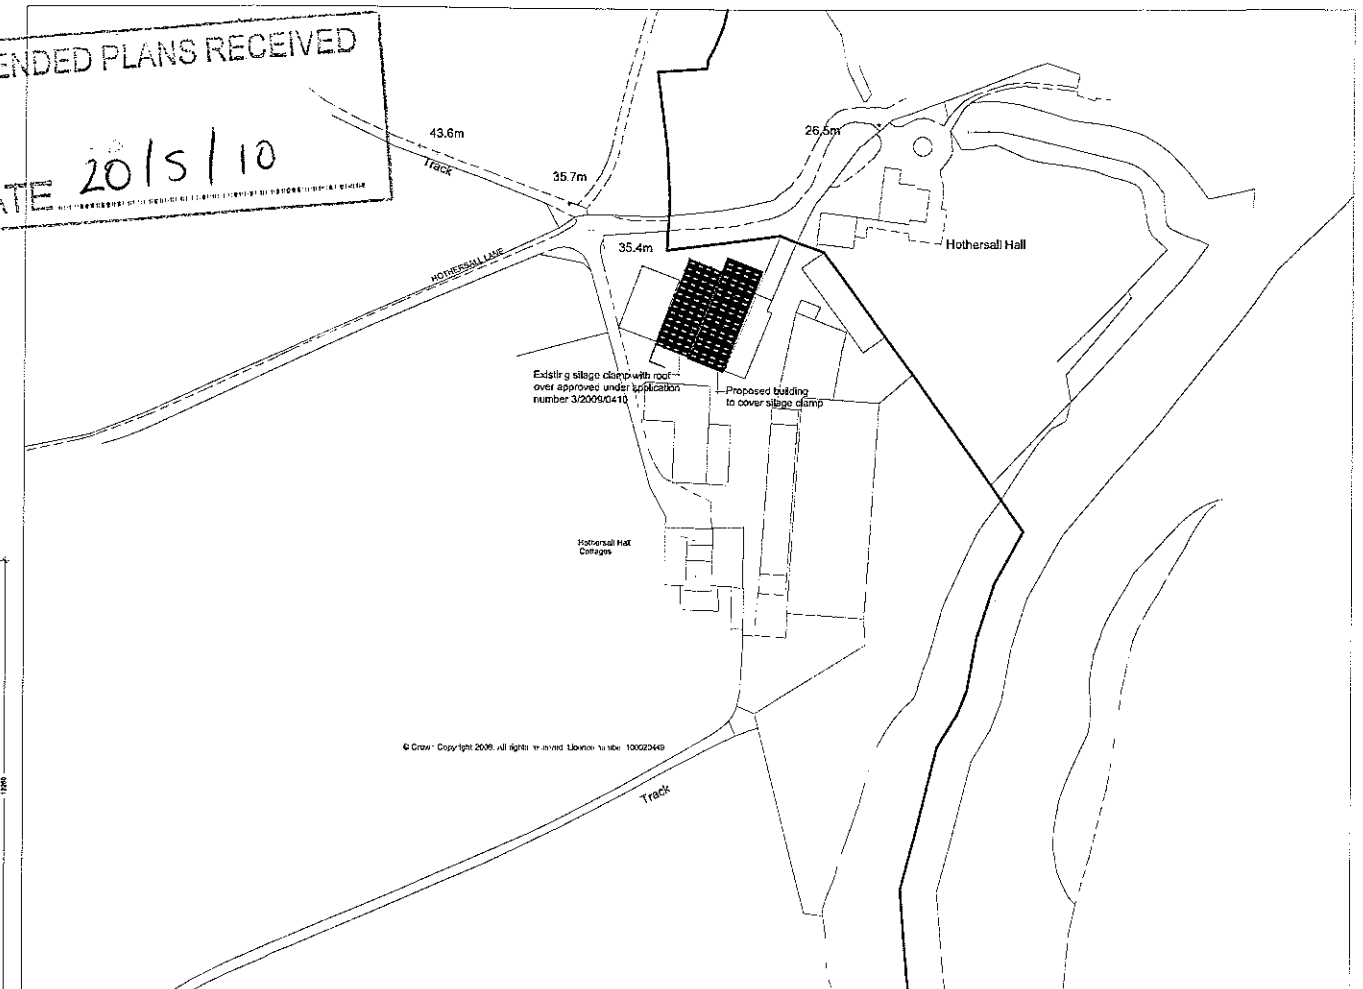


Proposed Location Plan 1:1250

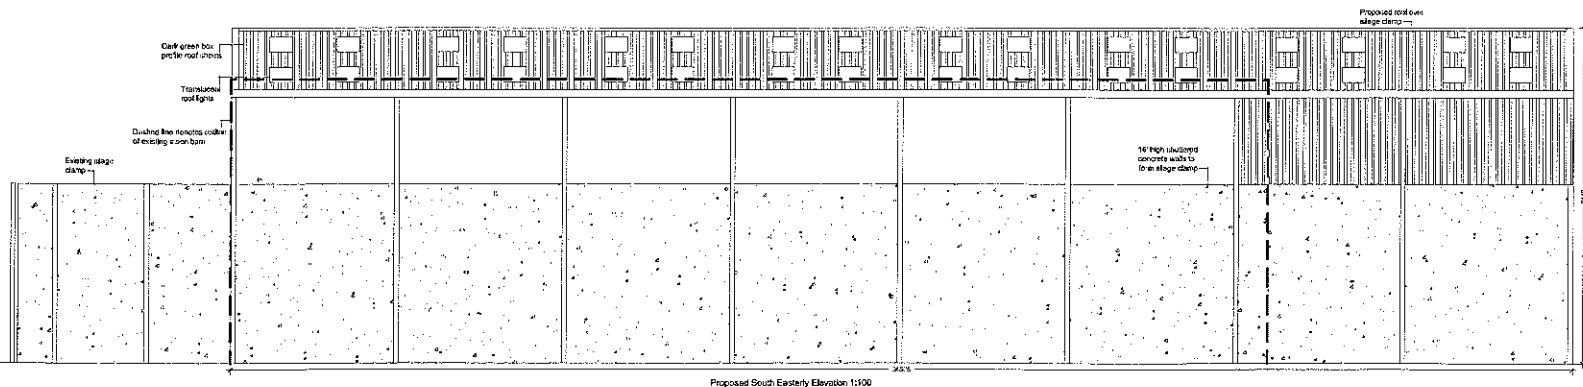


Proposed South Elevation 1:100

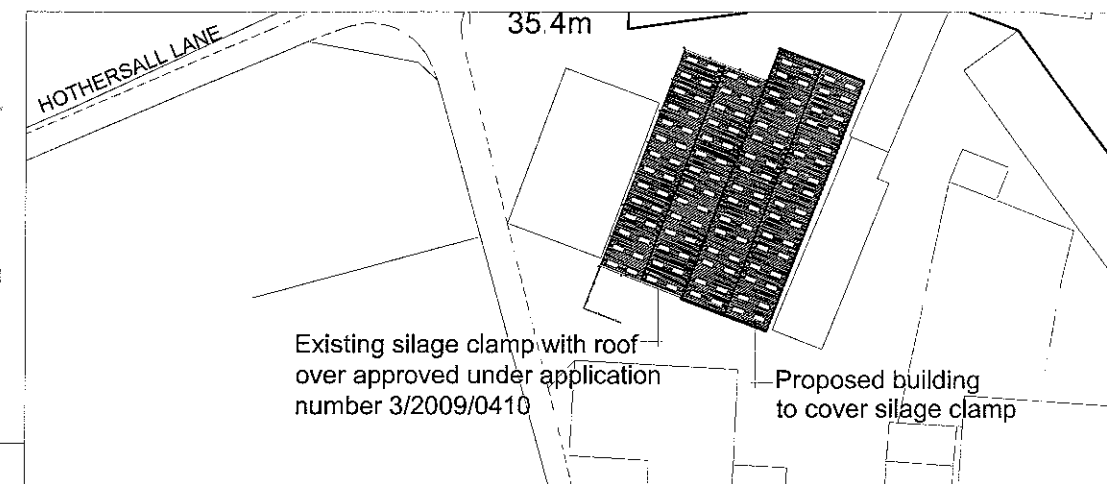

Proposed Site Plan 1:500

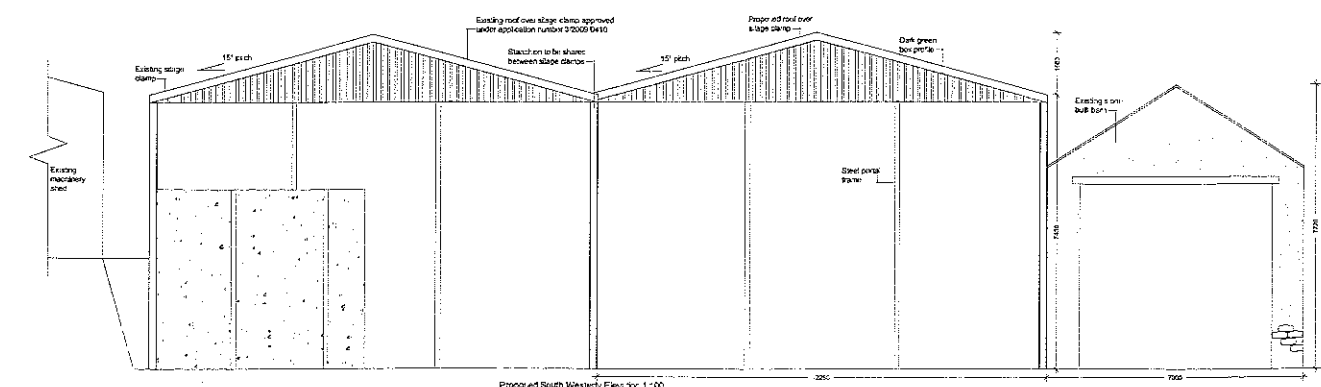

Proposed South West Elevation 1:100

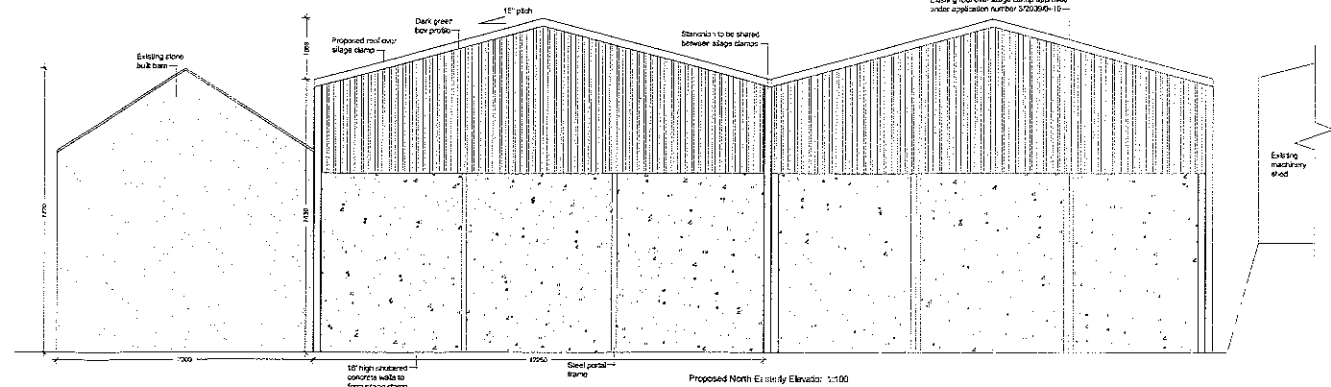

Proposed North Elevation 1:100

Notes:
All work is to be carried out to the latest current British standards Codes of Practice and recognised working practices.
All work and materials shall comply with Health and Safety legislation.
All dimensions are in millimetres unless explicitly stated otherwise.
The contractor should check and certify all dimensions as work proceeds and notify the architect of any discrepancies.
Do not scale off the drawings, if in doubt ask.

Amendment A: 20.5.10 amend existing and proposed details to reflect comments made by LPA. Submit plans to LPA for approval.

PROPOSED PLANNING DRAWINGS - proposed elevations.



Chartered Surveyors
34 Wellgate
Culterton
Lancashire BB7 2DP
T: 01200 442301
F: 01200 442302
Email: info@ghaonline.co.uk

Title: Proposed silage clamp & roof over clamp at Hothersall Farm, Hothersall Lane, Ribchester, PR3 2XB

Project No.: BSR/BSR/11500 Drawn: A/JM

Client: Messrs Bloor's

Date: 23.3.10 Scale: 1:100/500/1250

Architects: A