

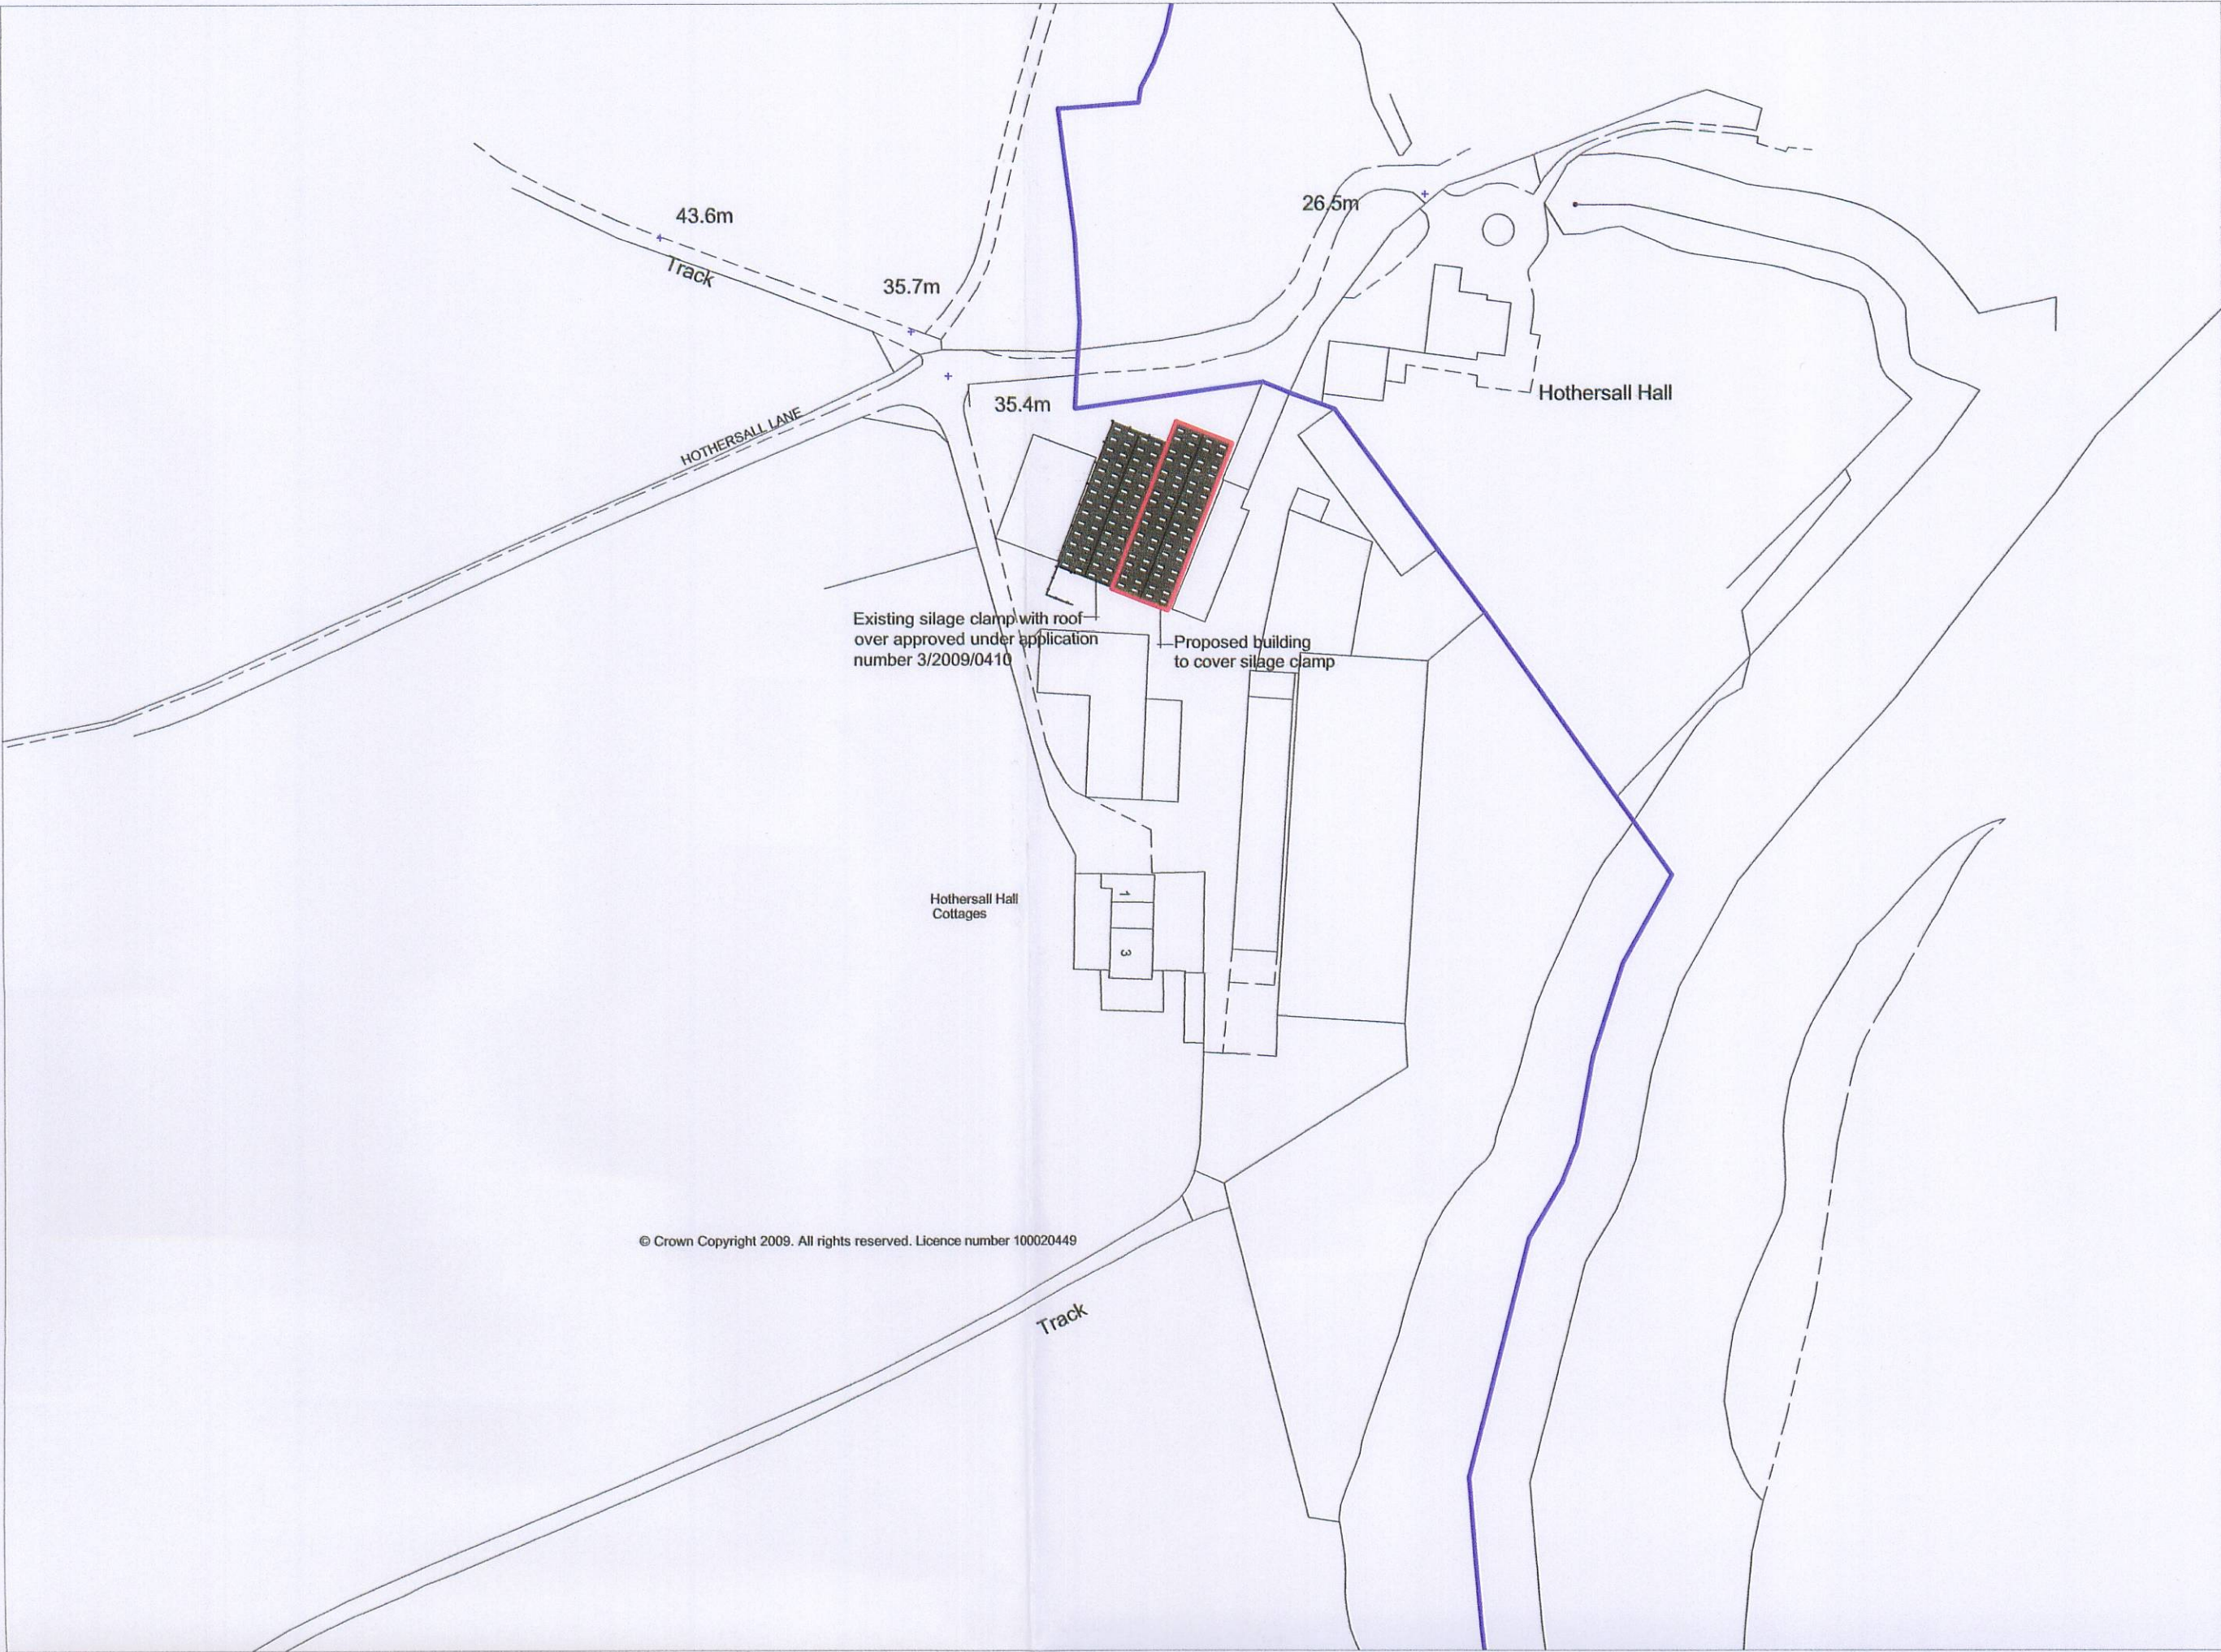



Proposed silage clamp & roof over clamp at Hothersall Farm, Hothersall Lane, Ribchester, PR3 2XB -

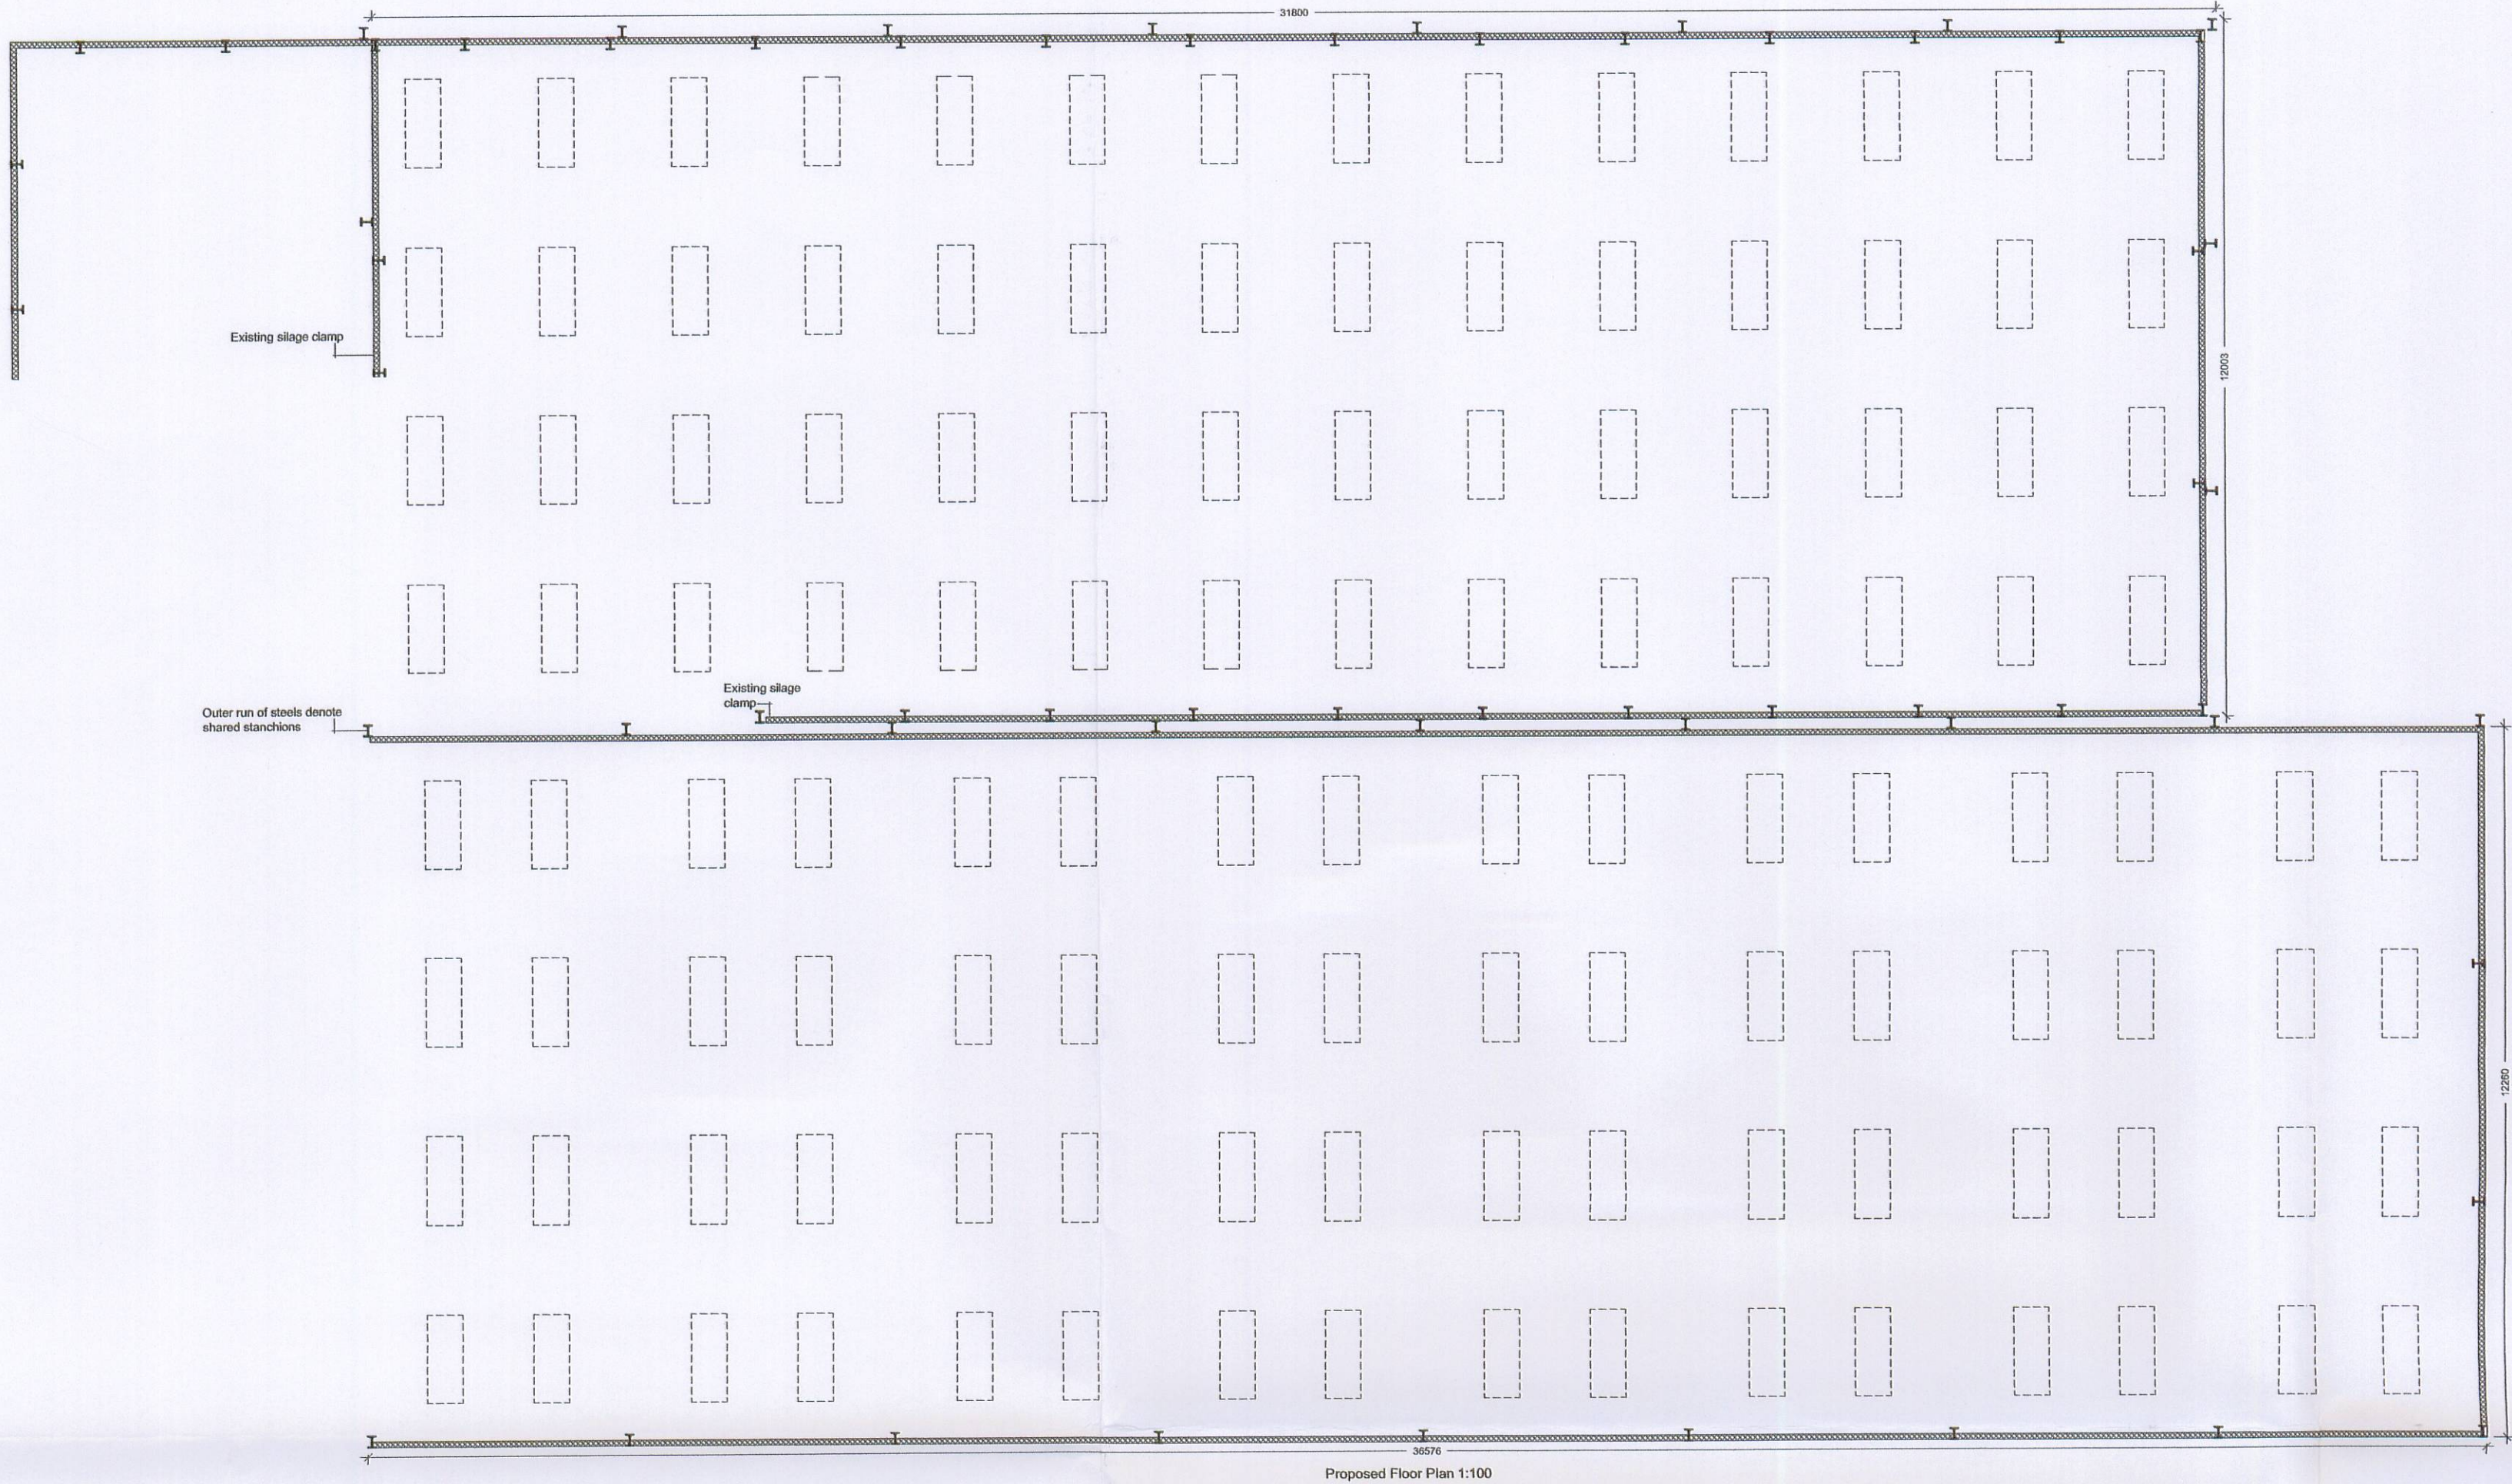


Proposed Location Plan 1:1250

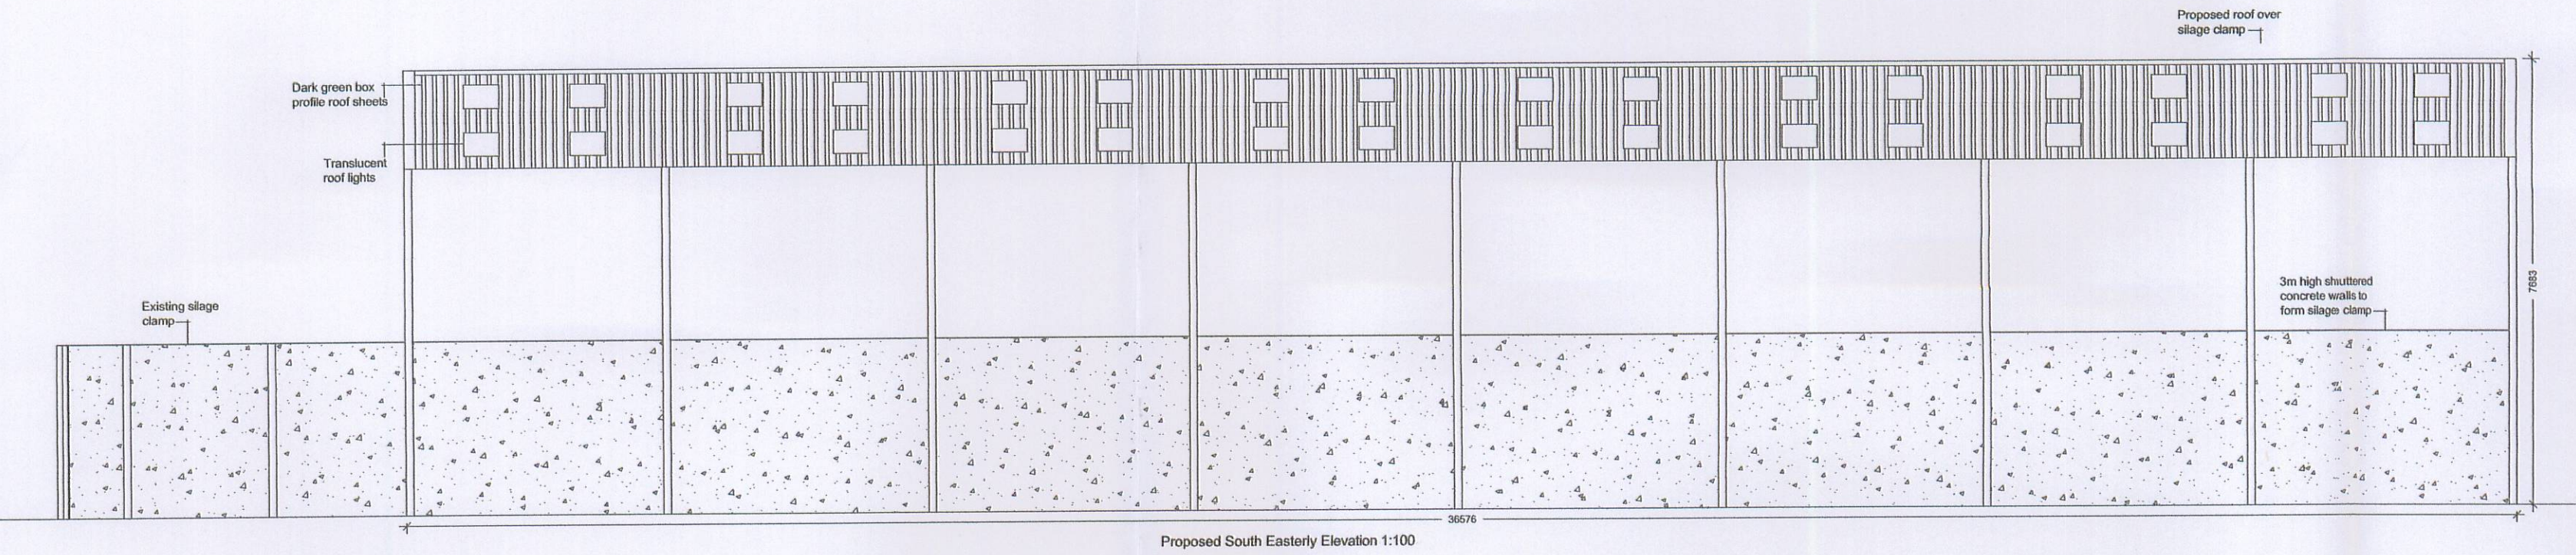


Proposed South Easterly Elevation 1:100

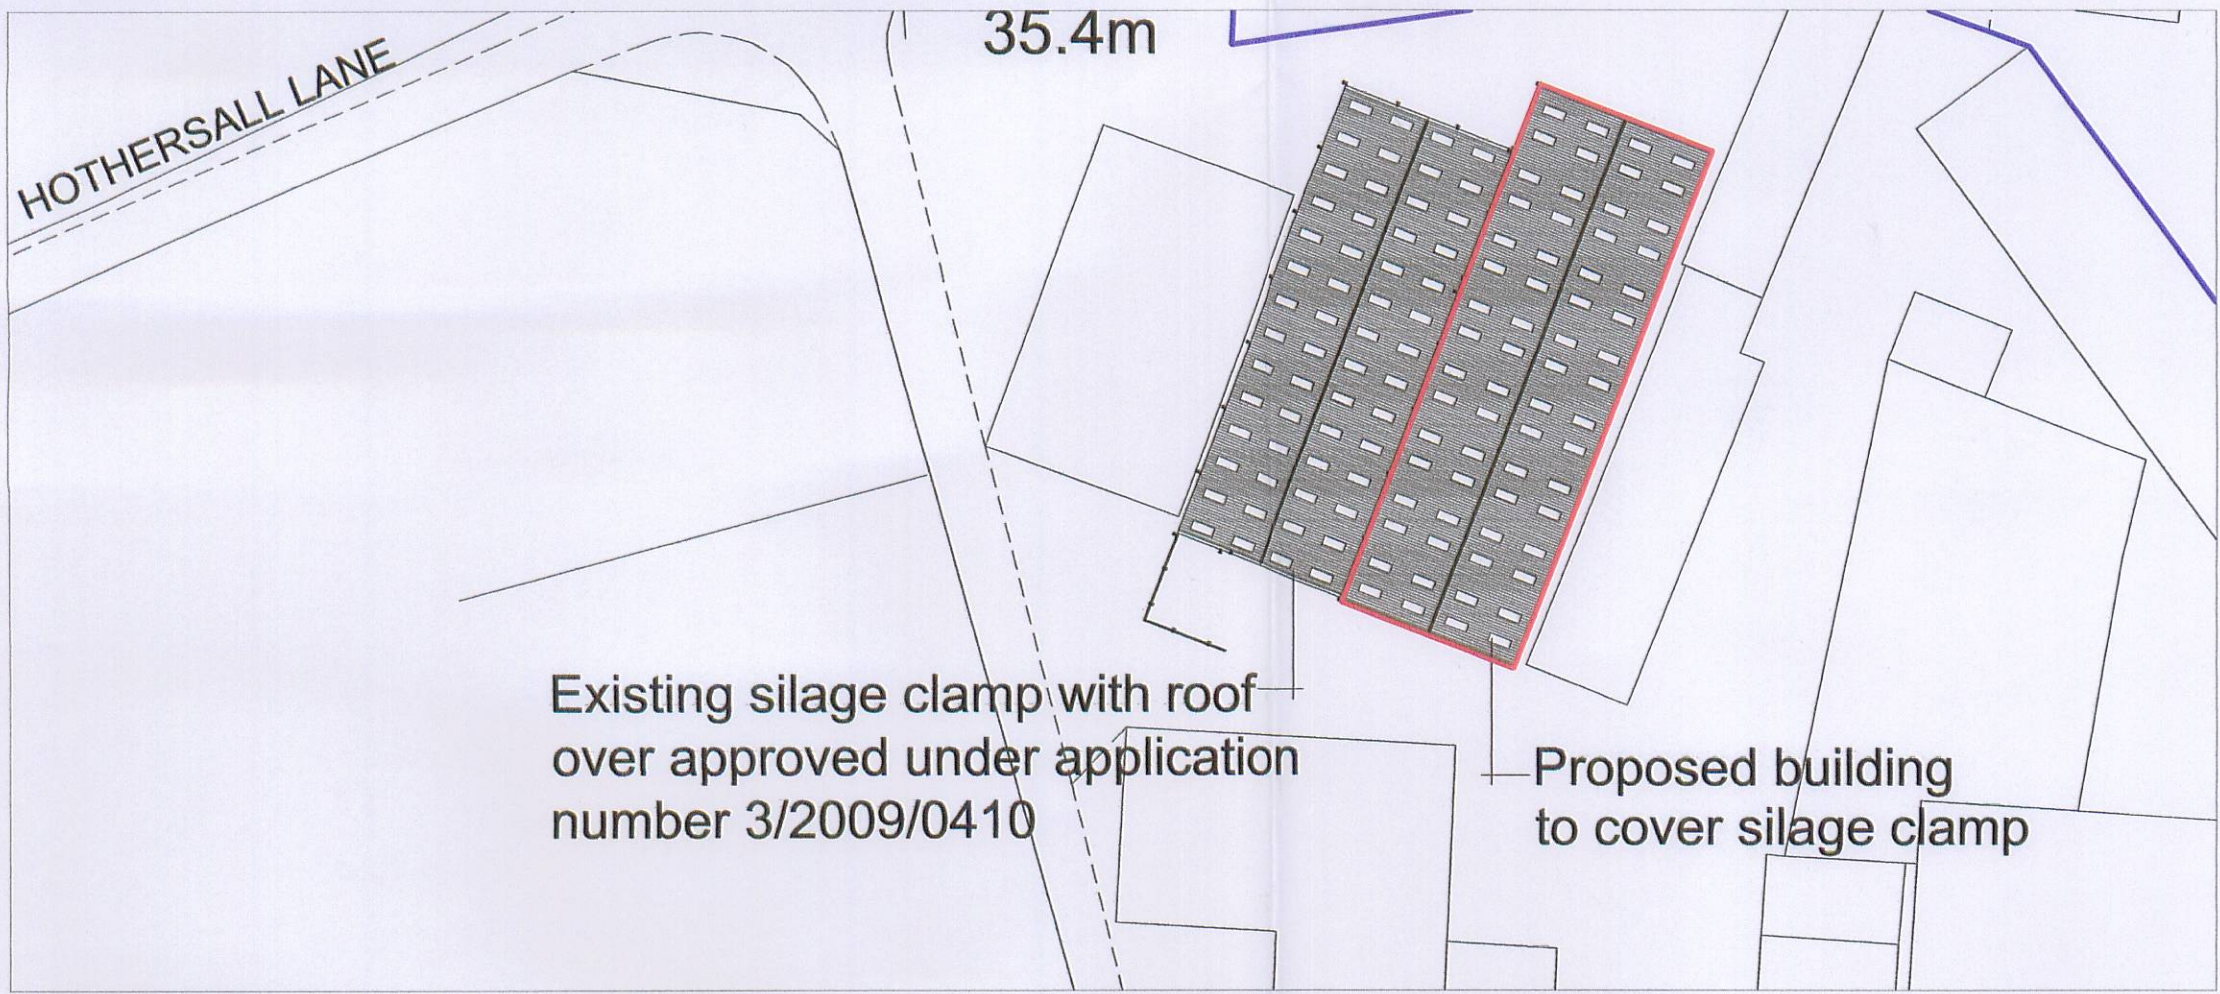


Proposed Site Plan 1:500

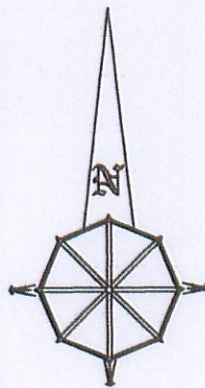

Notes:
All work is to be carried out to the latest current British standards Codes of Practice and recognised working practices.
All work and materials should comply with Health and Safety legislation.
All dimensions are in millimetres where explicitly shown otherwise.
The contractor should check and certify all dimensions as work proceeds and notify the architect of any discrepancies.
Do not scale off the drawings, if in doubt ask.

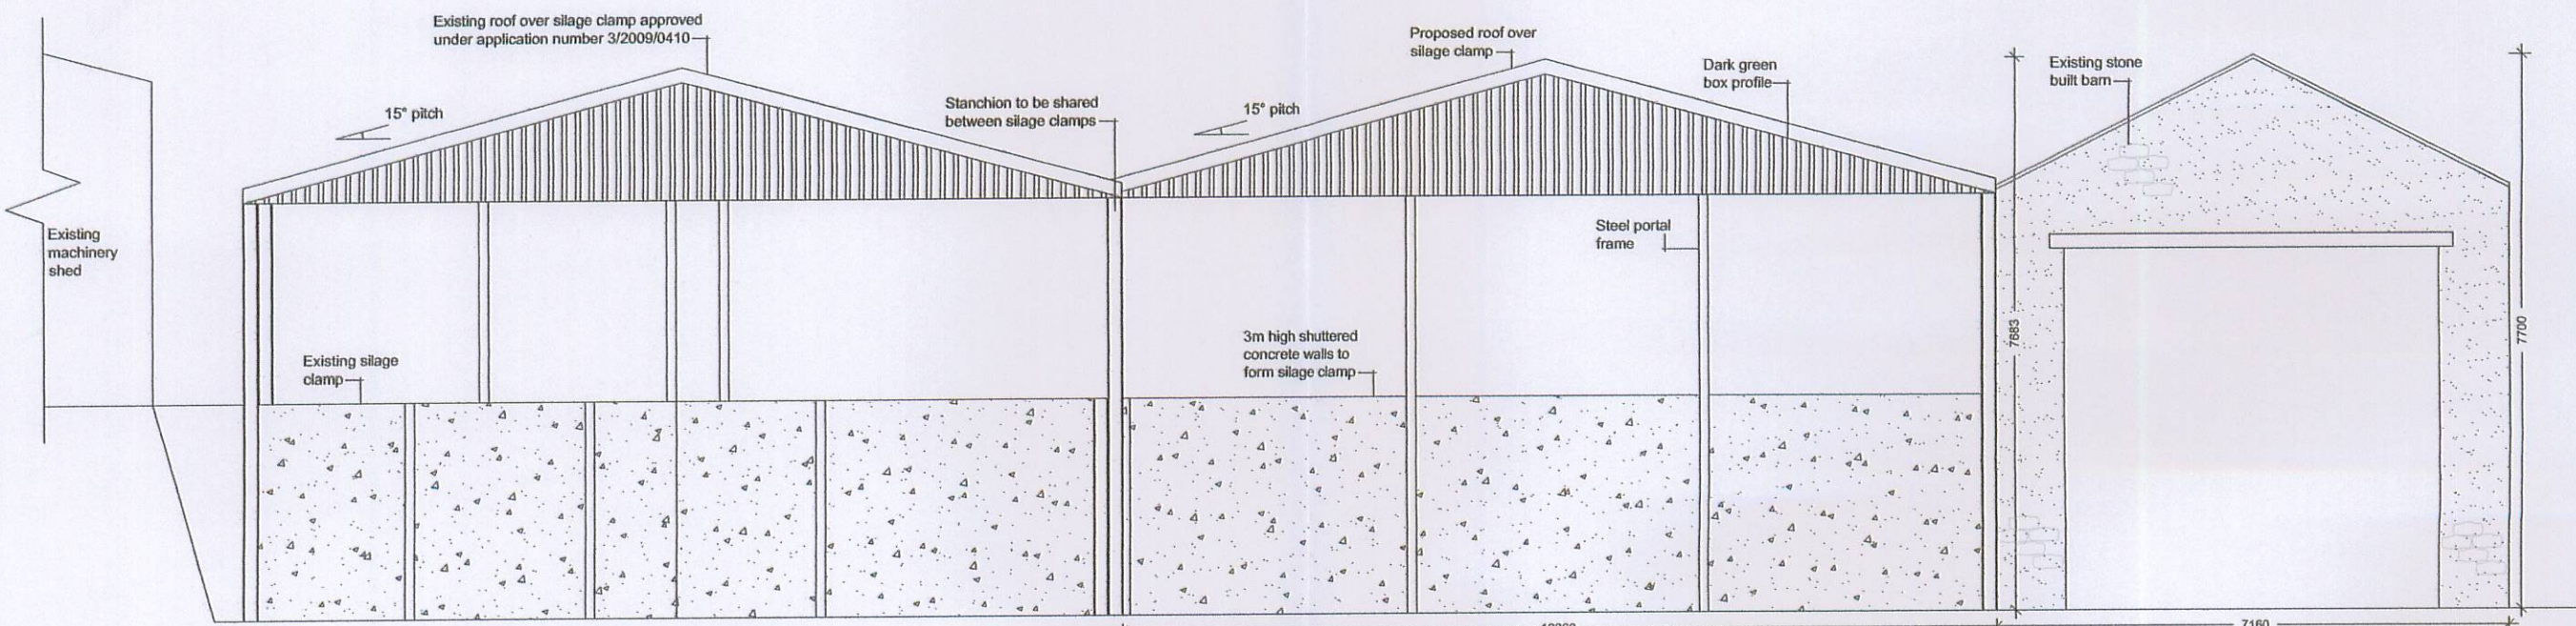

Proposed South Westerly Elevation 1:100

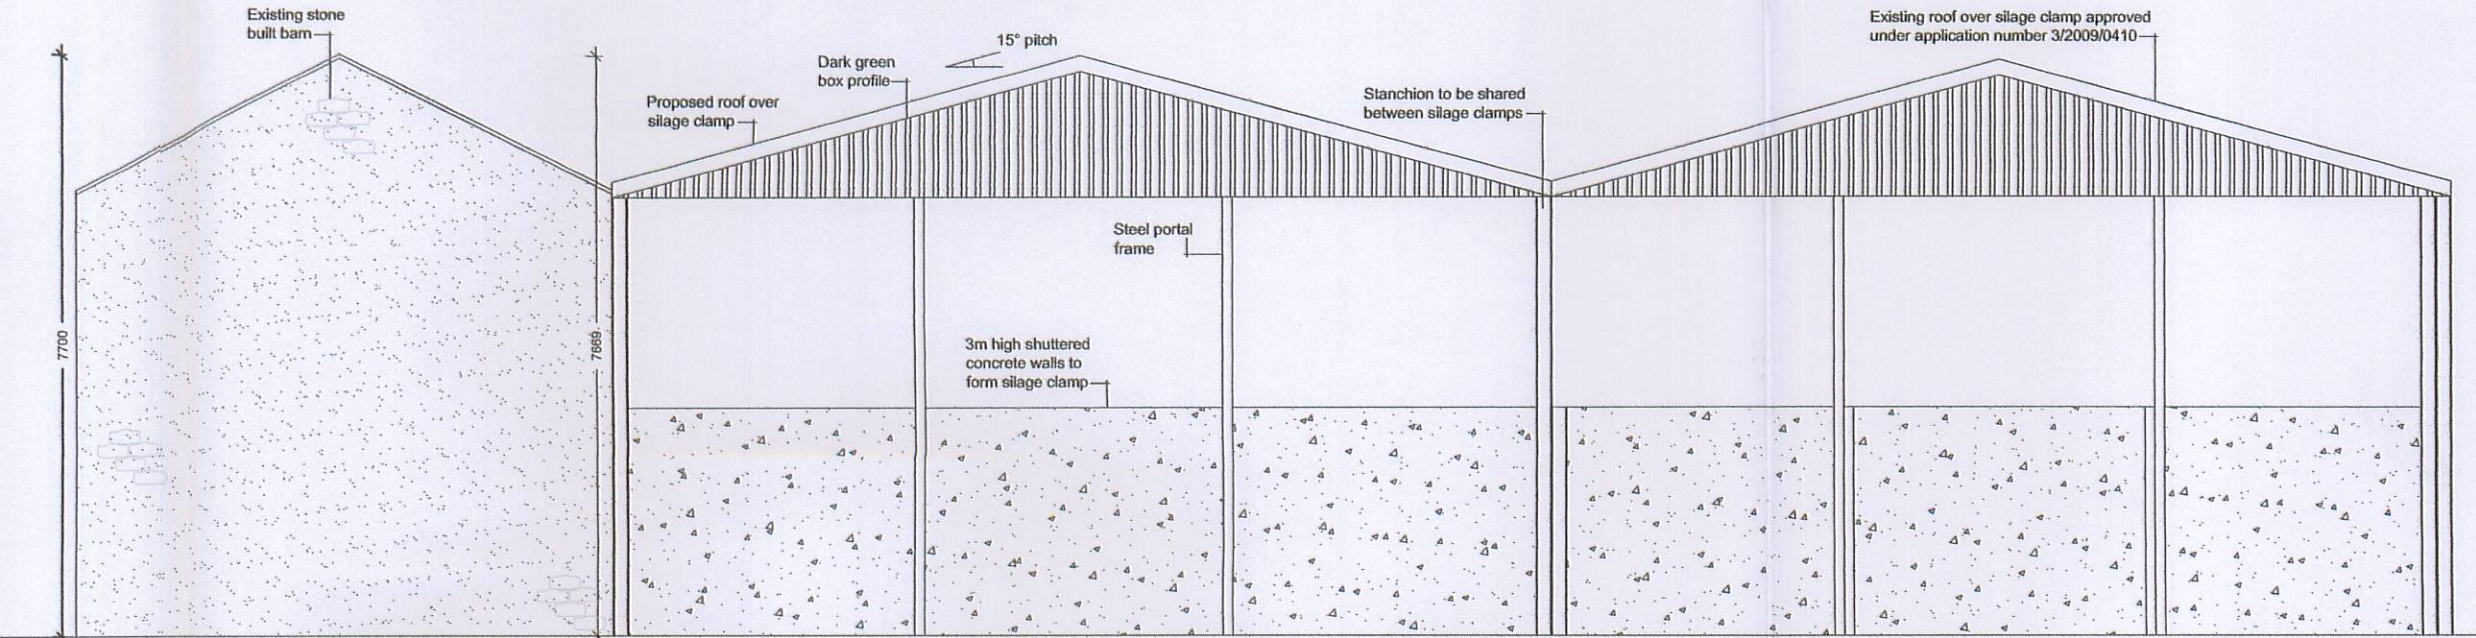

Proposed North Easterly Elevation 1:100

320100270P

PROPOSED PLANNING DRAWINGS - proposed elevations.	
 Gary Hearty Associates	
Chartered Surveyors 34 Wellgate Clitheroe Lancashire BB7 2DP T: 01200 442301 F: 01200 442302 Email: info@ghaonline.co.uk	
Title: Proposed silage clamp & roof over clamp at Hothersall Farm, Hothersall Lane, Ribchester, PR3 2XB	
Project No: Ble/189/1116/01	Drawn: AJM
Client: Messrs Blezard	
Date: 23.3.10	Scale: 1:100/500/1250
Amendments:	