



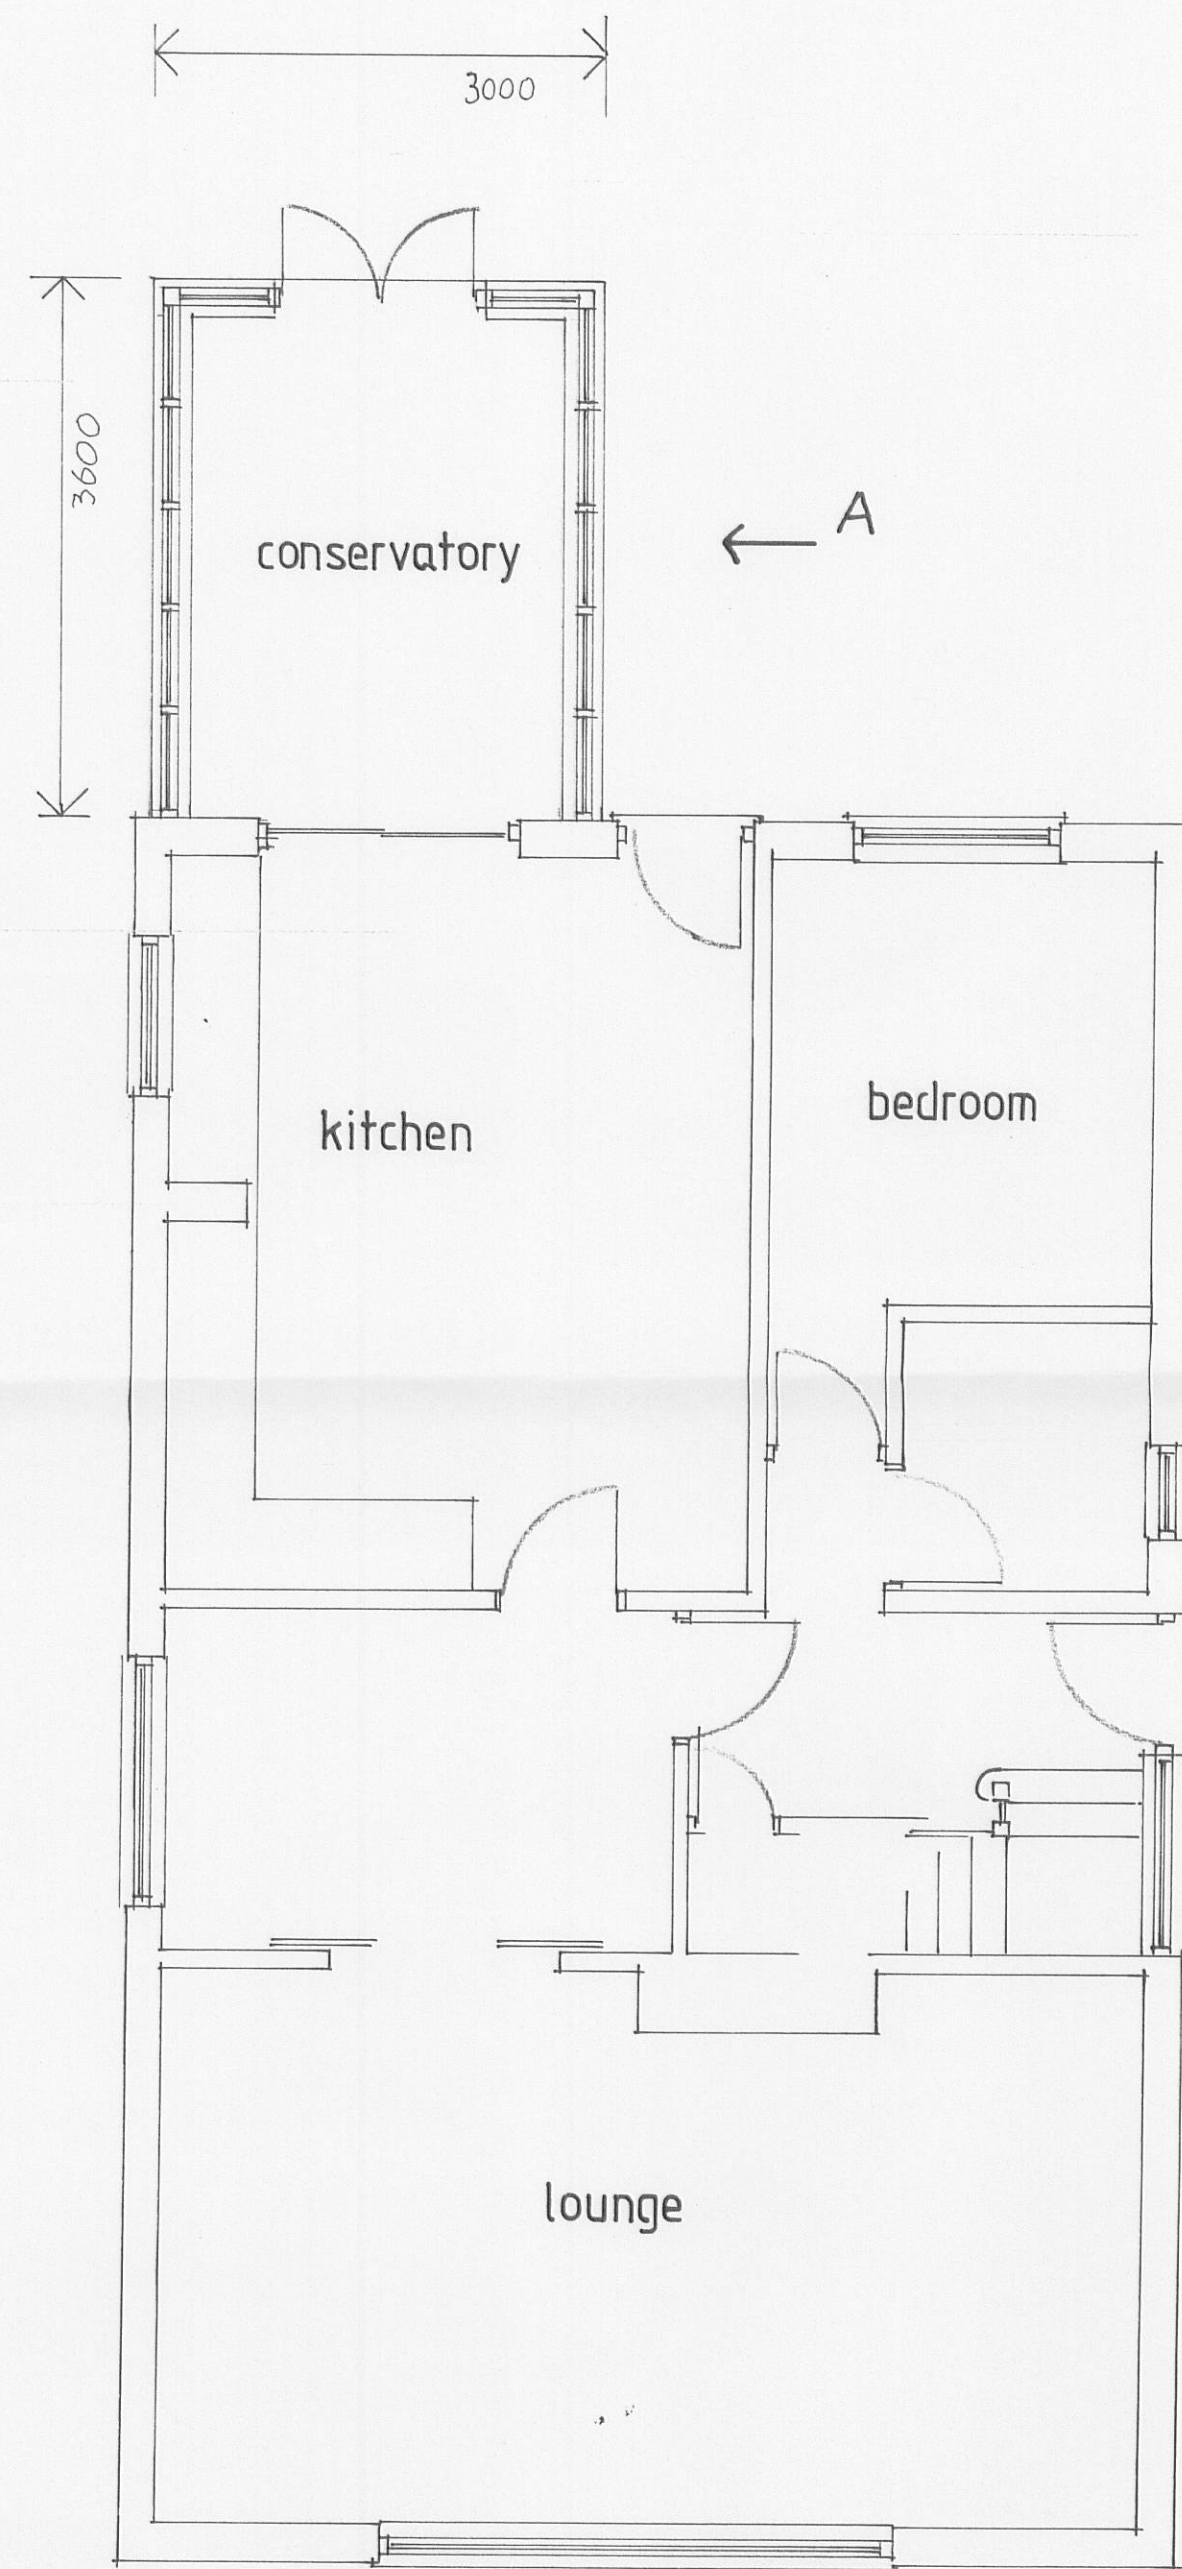

PROPOSED PLAN

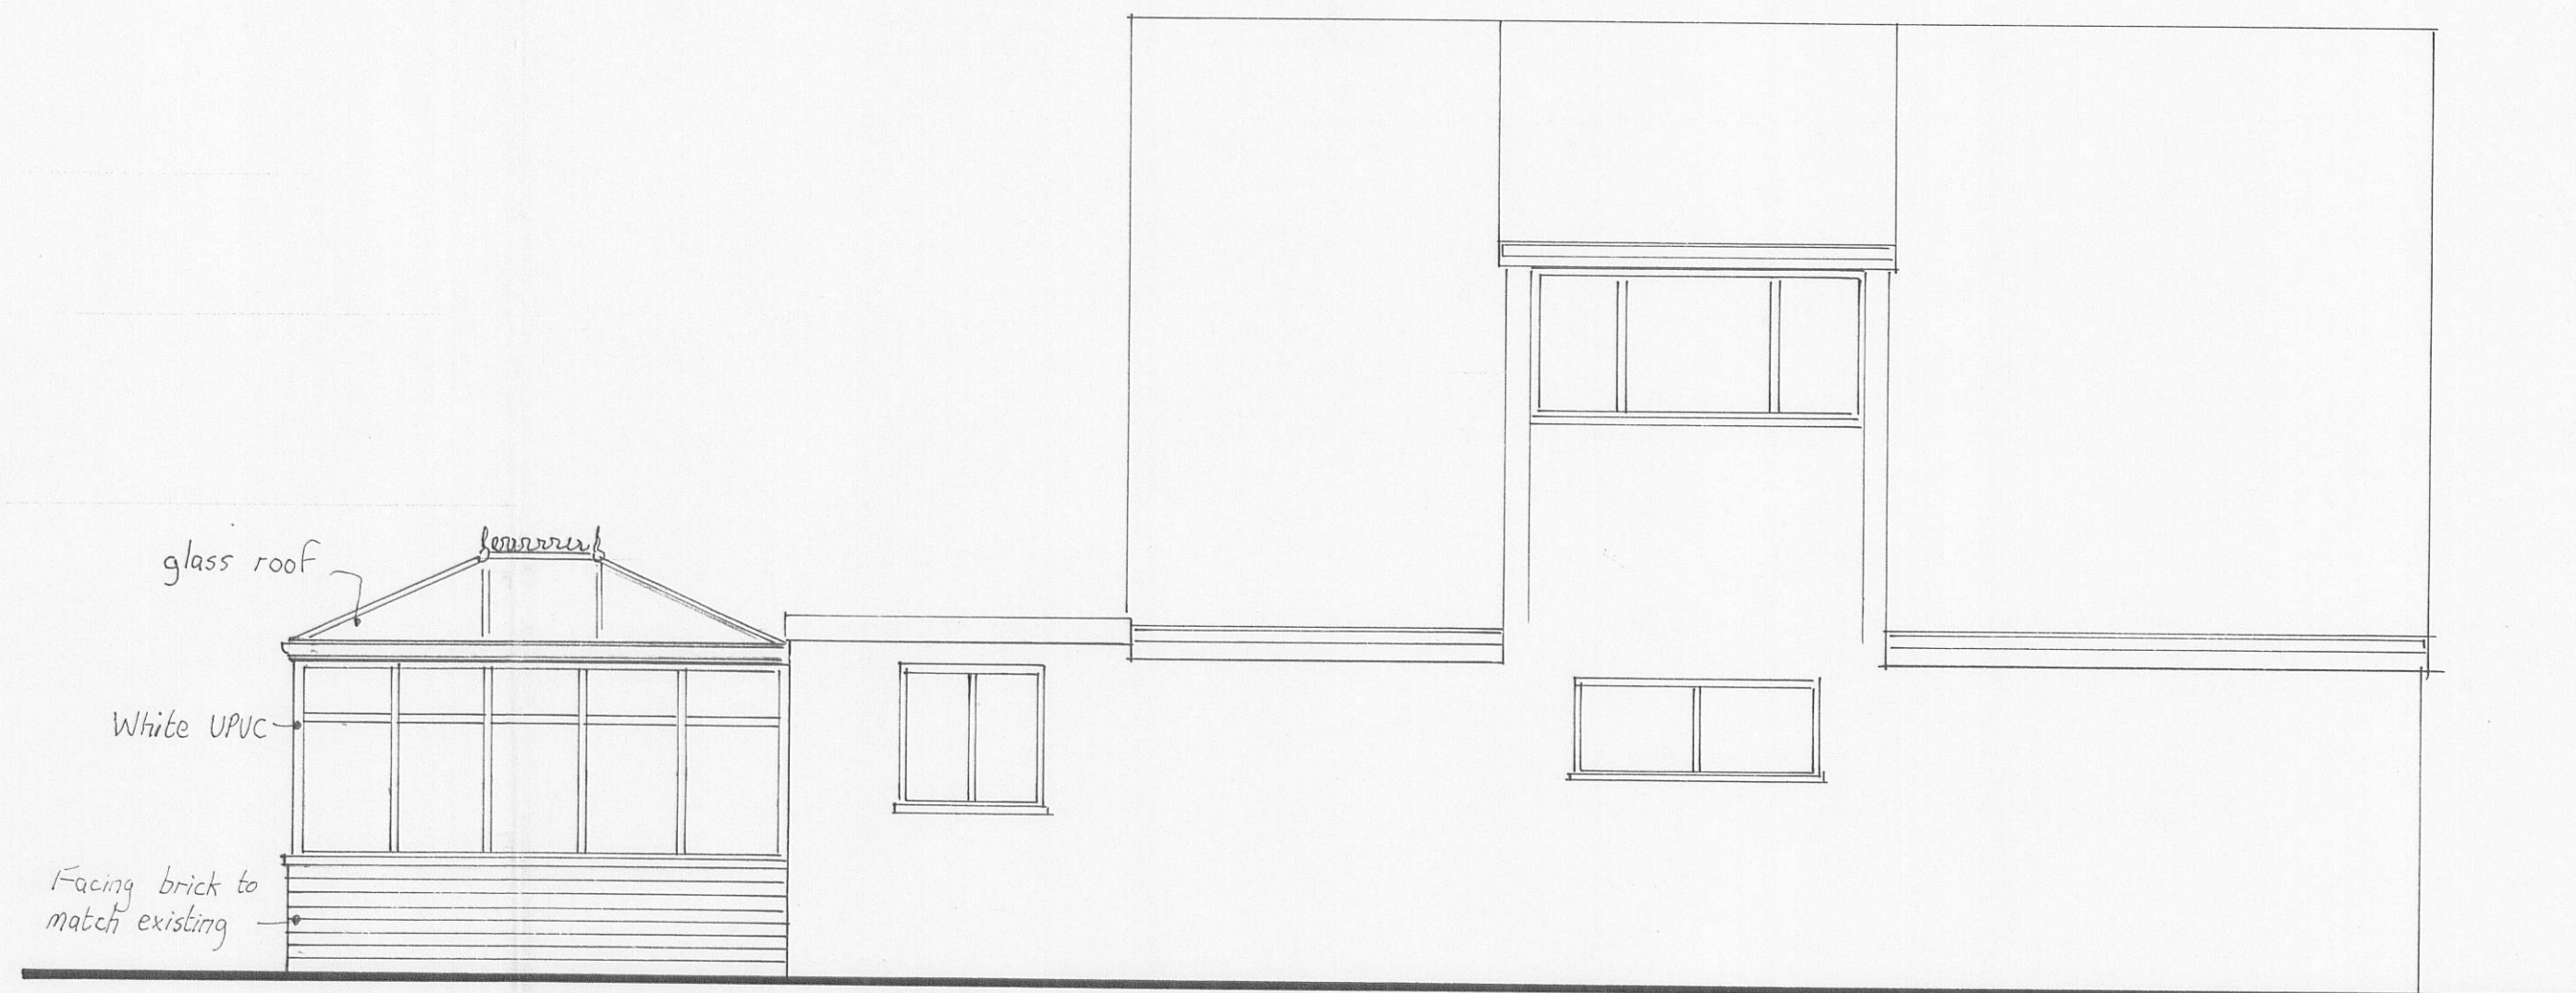


PROPOSED SIDE ELEVATION



PROPOSED REAR ELEVATION

320100287P

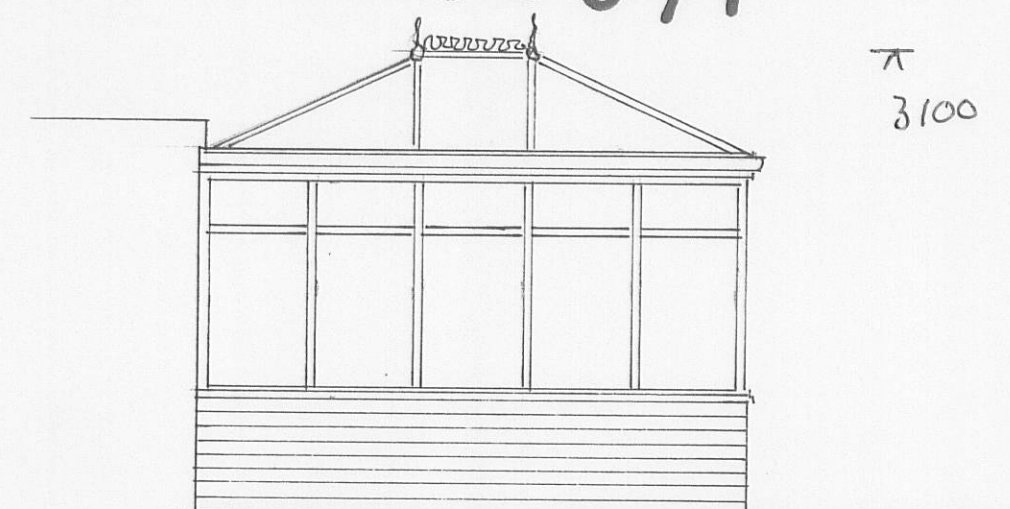

elevation A

Proposed conservatory for Mr. & Mrs. A. Lawson
33 Barnacre Road, Longridge

drawn by Artech Design 01772 456592

drawing no. Y1842/2

Scale 1:50