




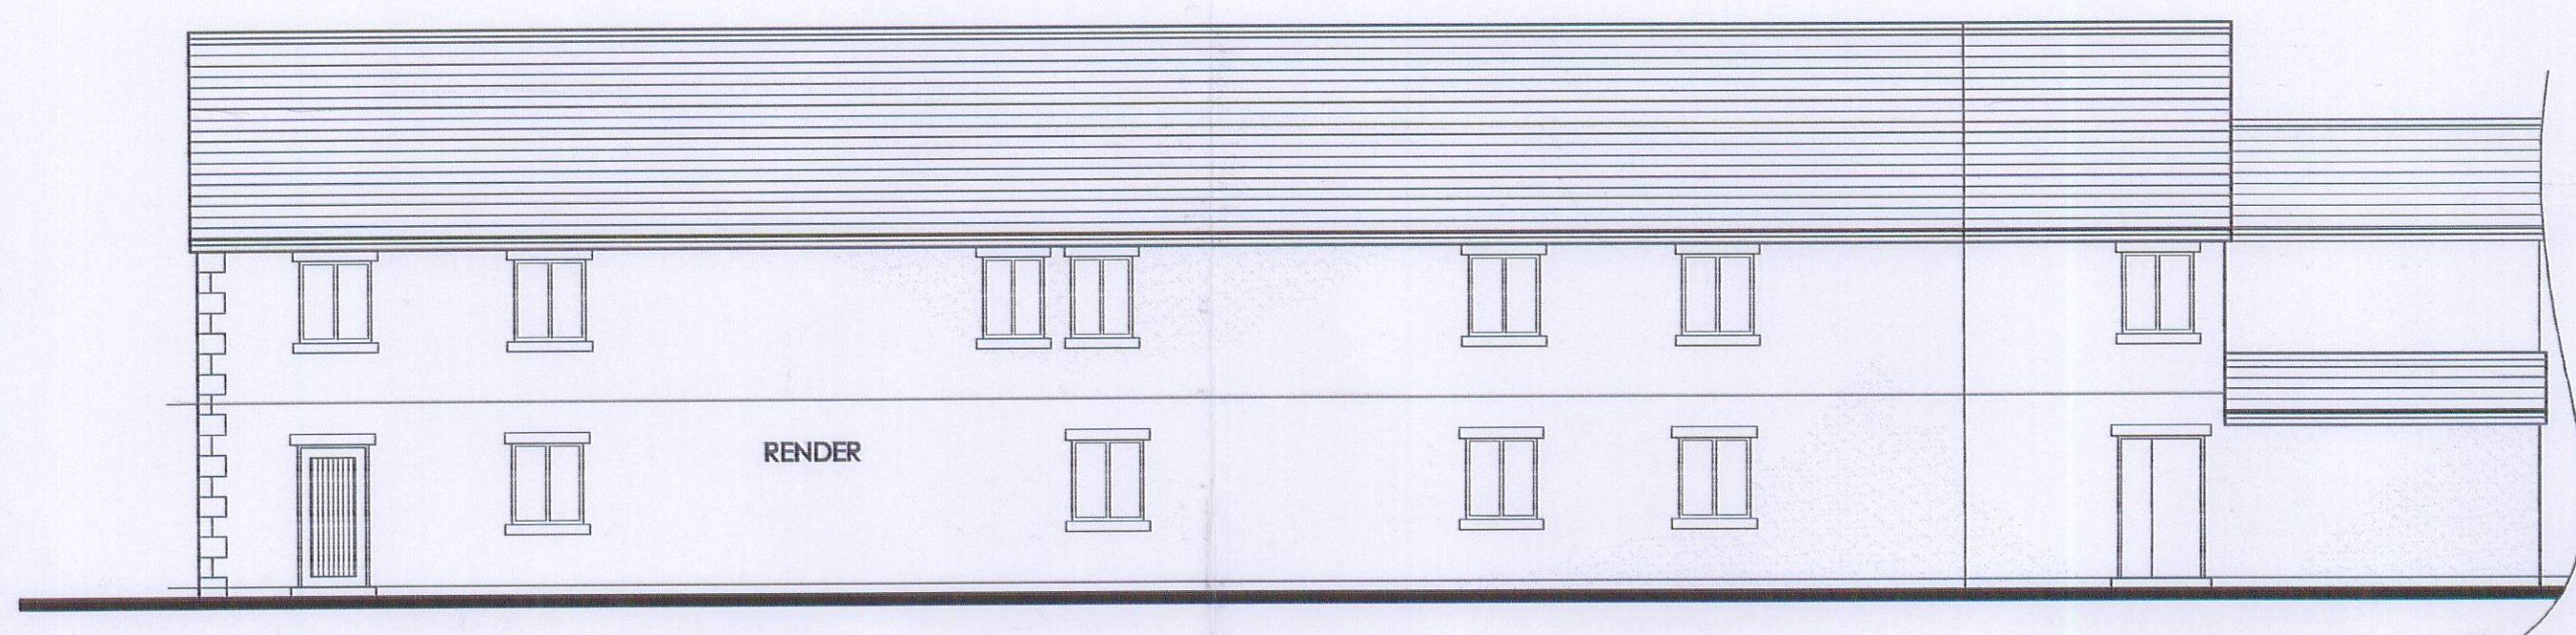

PROPOSED NORTH ELEVATION

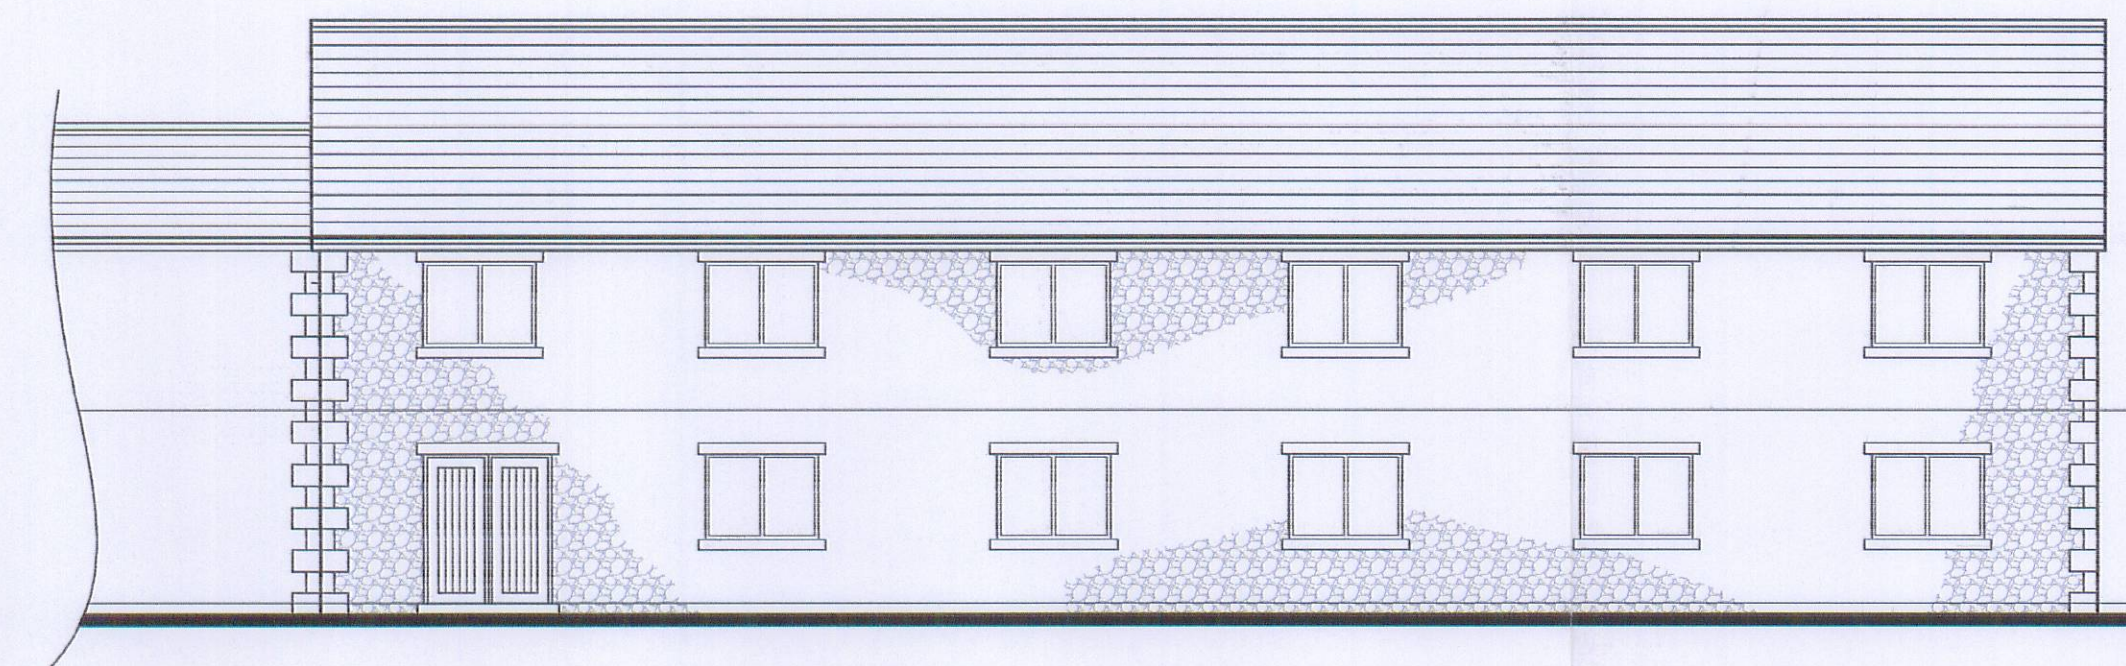


PROPOSED SOUTH ELEVATION

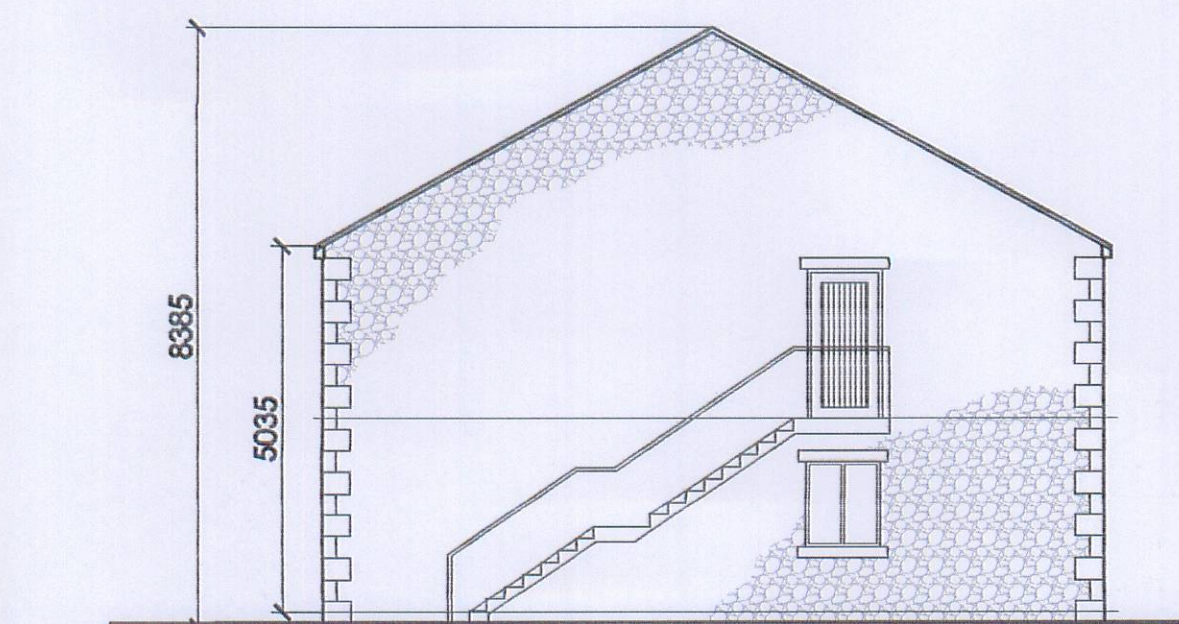


PROPOSED WEST ELEVATION


NOTE
BOTH PLANS and ELEVATIONS RESPECT THE FOOTPRINT AND THE HEIGHTS AS THE APPROVED PLANNING APPLICATION REF: 320050044P DATED 30 MARCH 2005. THE INTERNAL LAYOUTS HAVE BEEN REVISED THEREFORE THIS NECESSITATES WINDOW / DOOR LOCATIONS TO BE RELOCATED AS SHOWN.

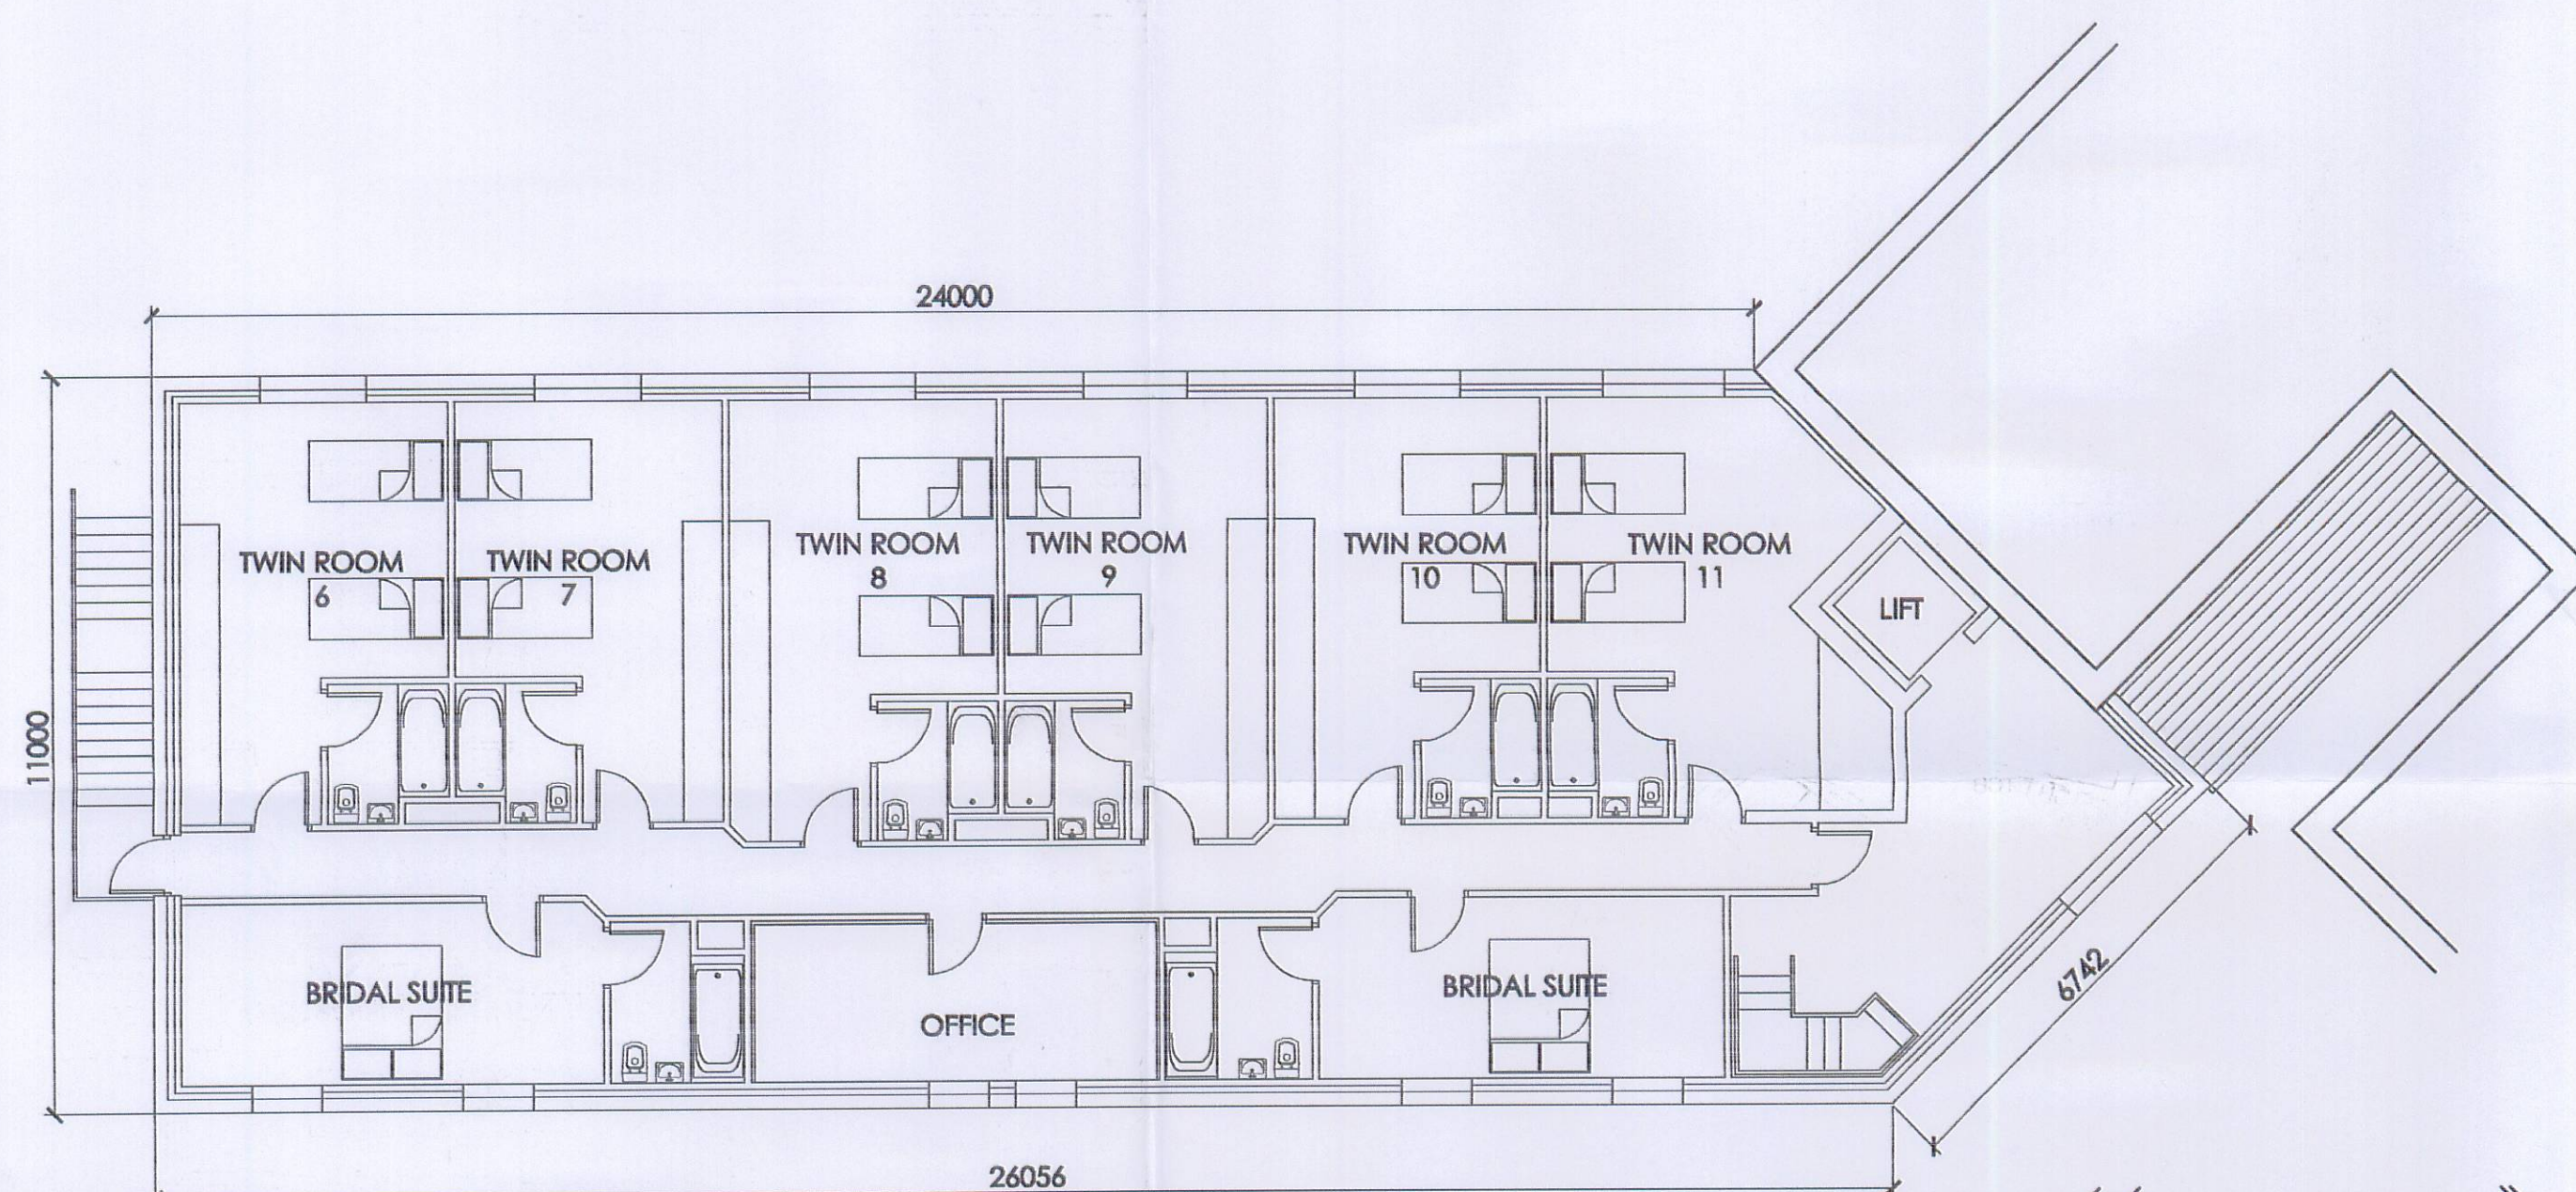

PROPOSED FIRST FLOOR PLAN

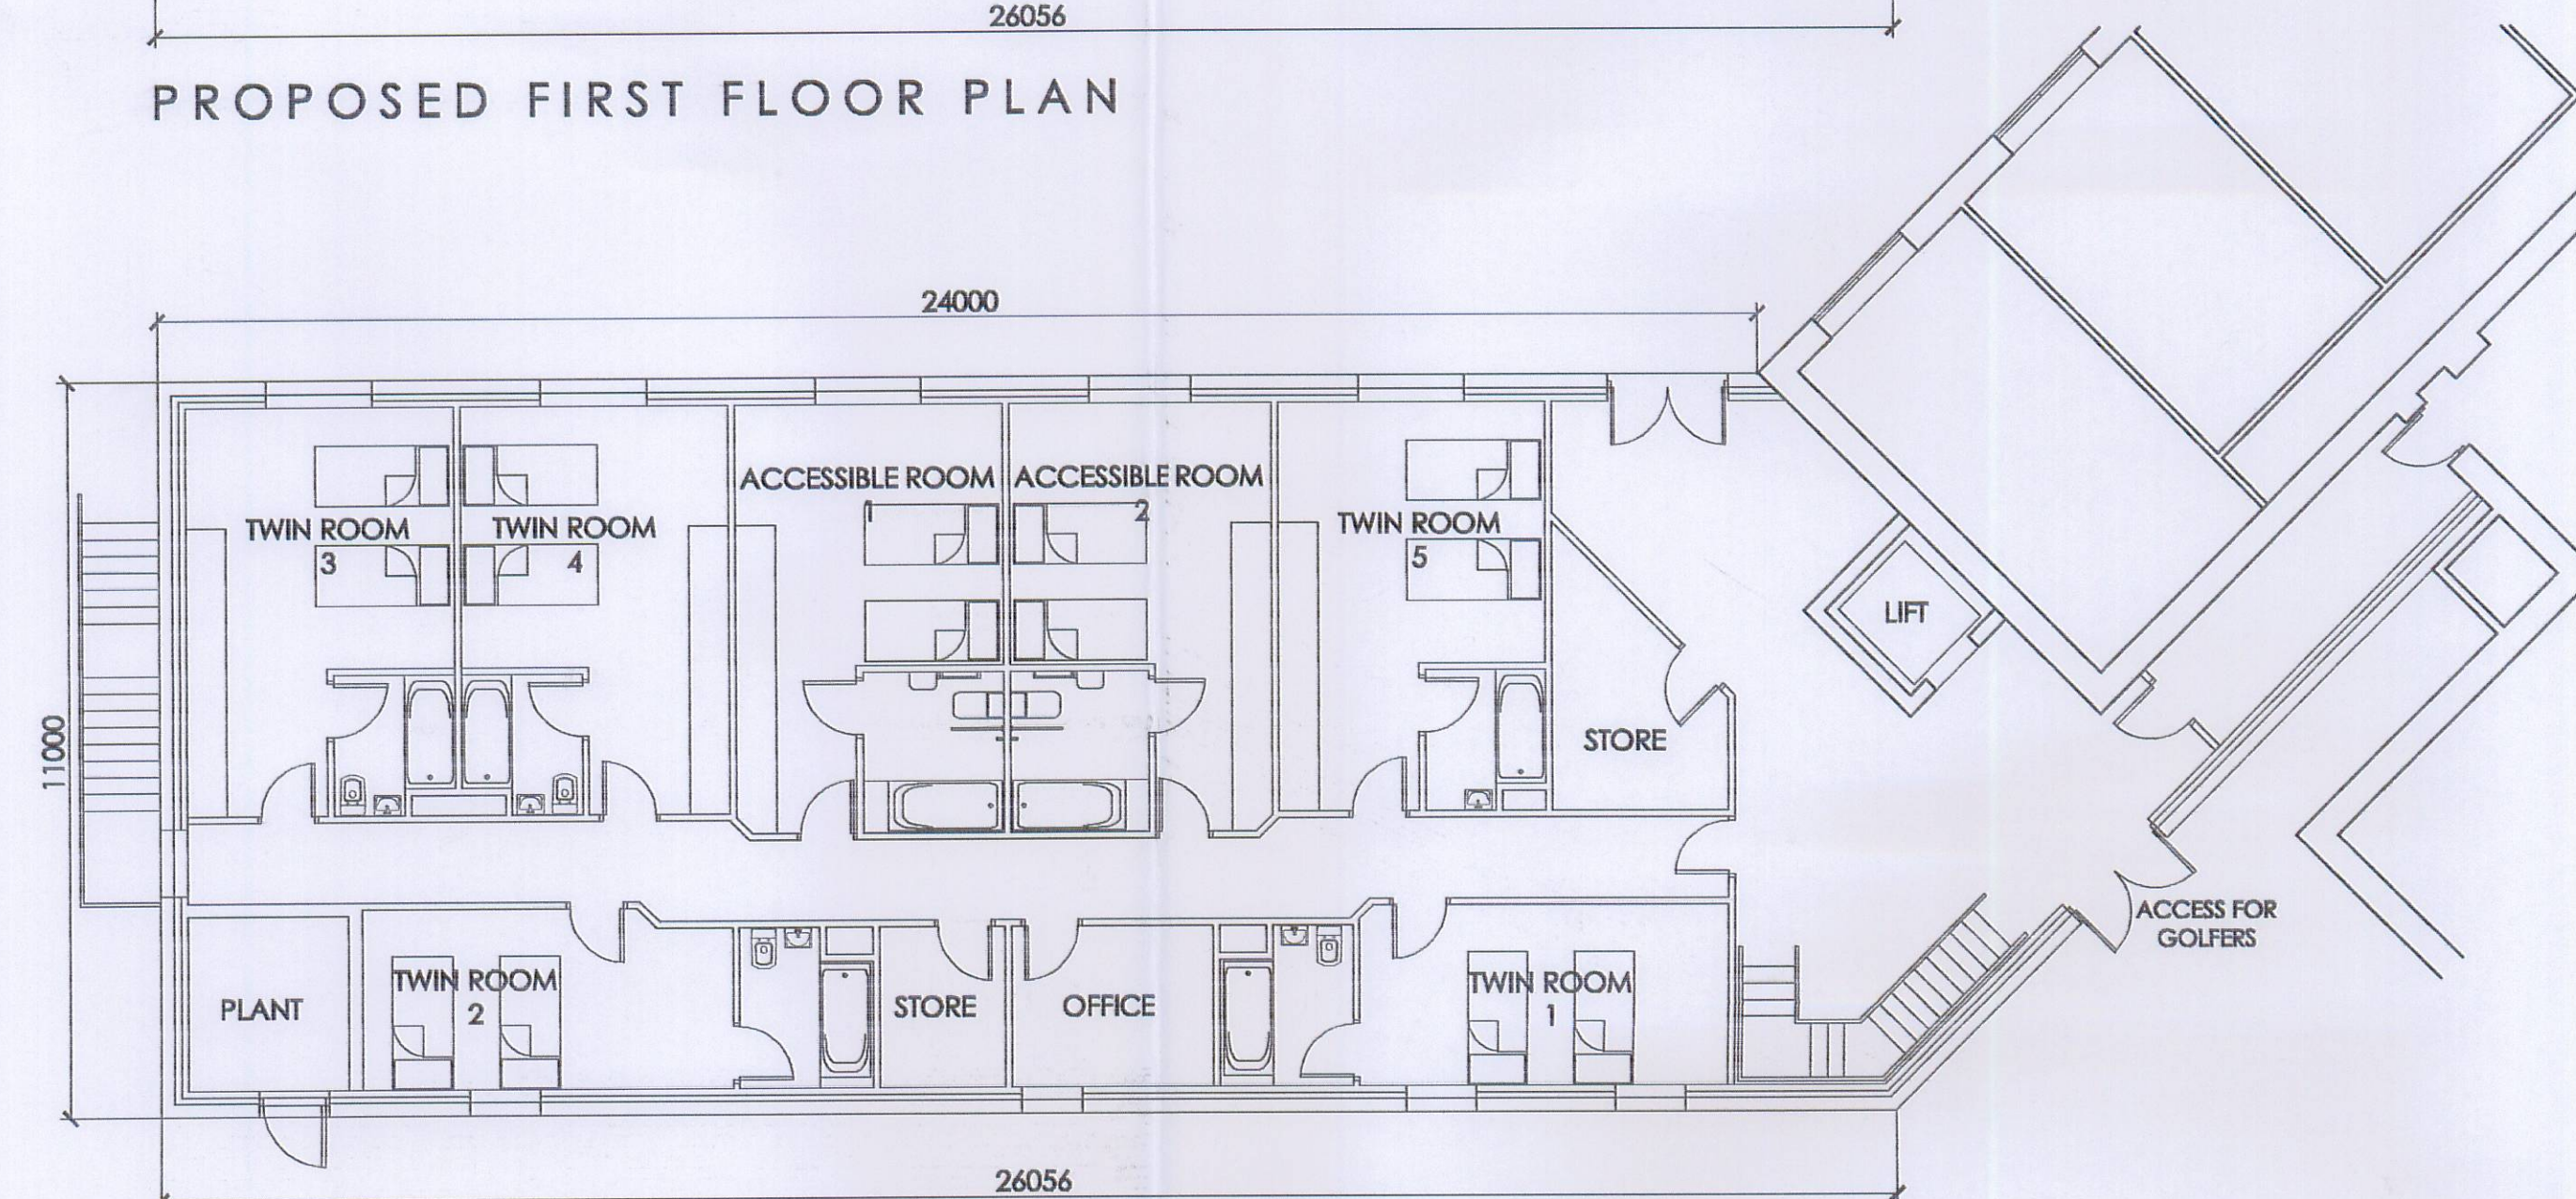

PROPOSED GROUND FLOOR PLAN

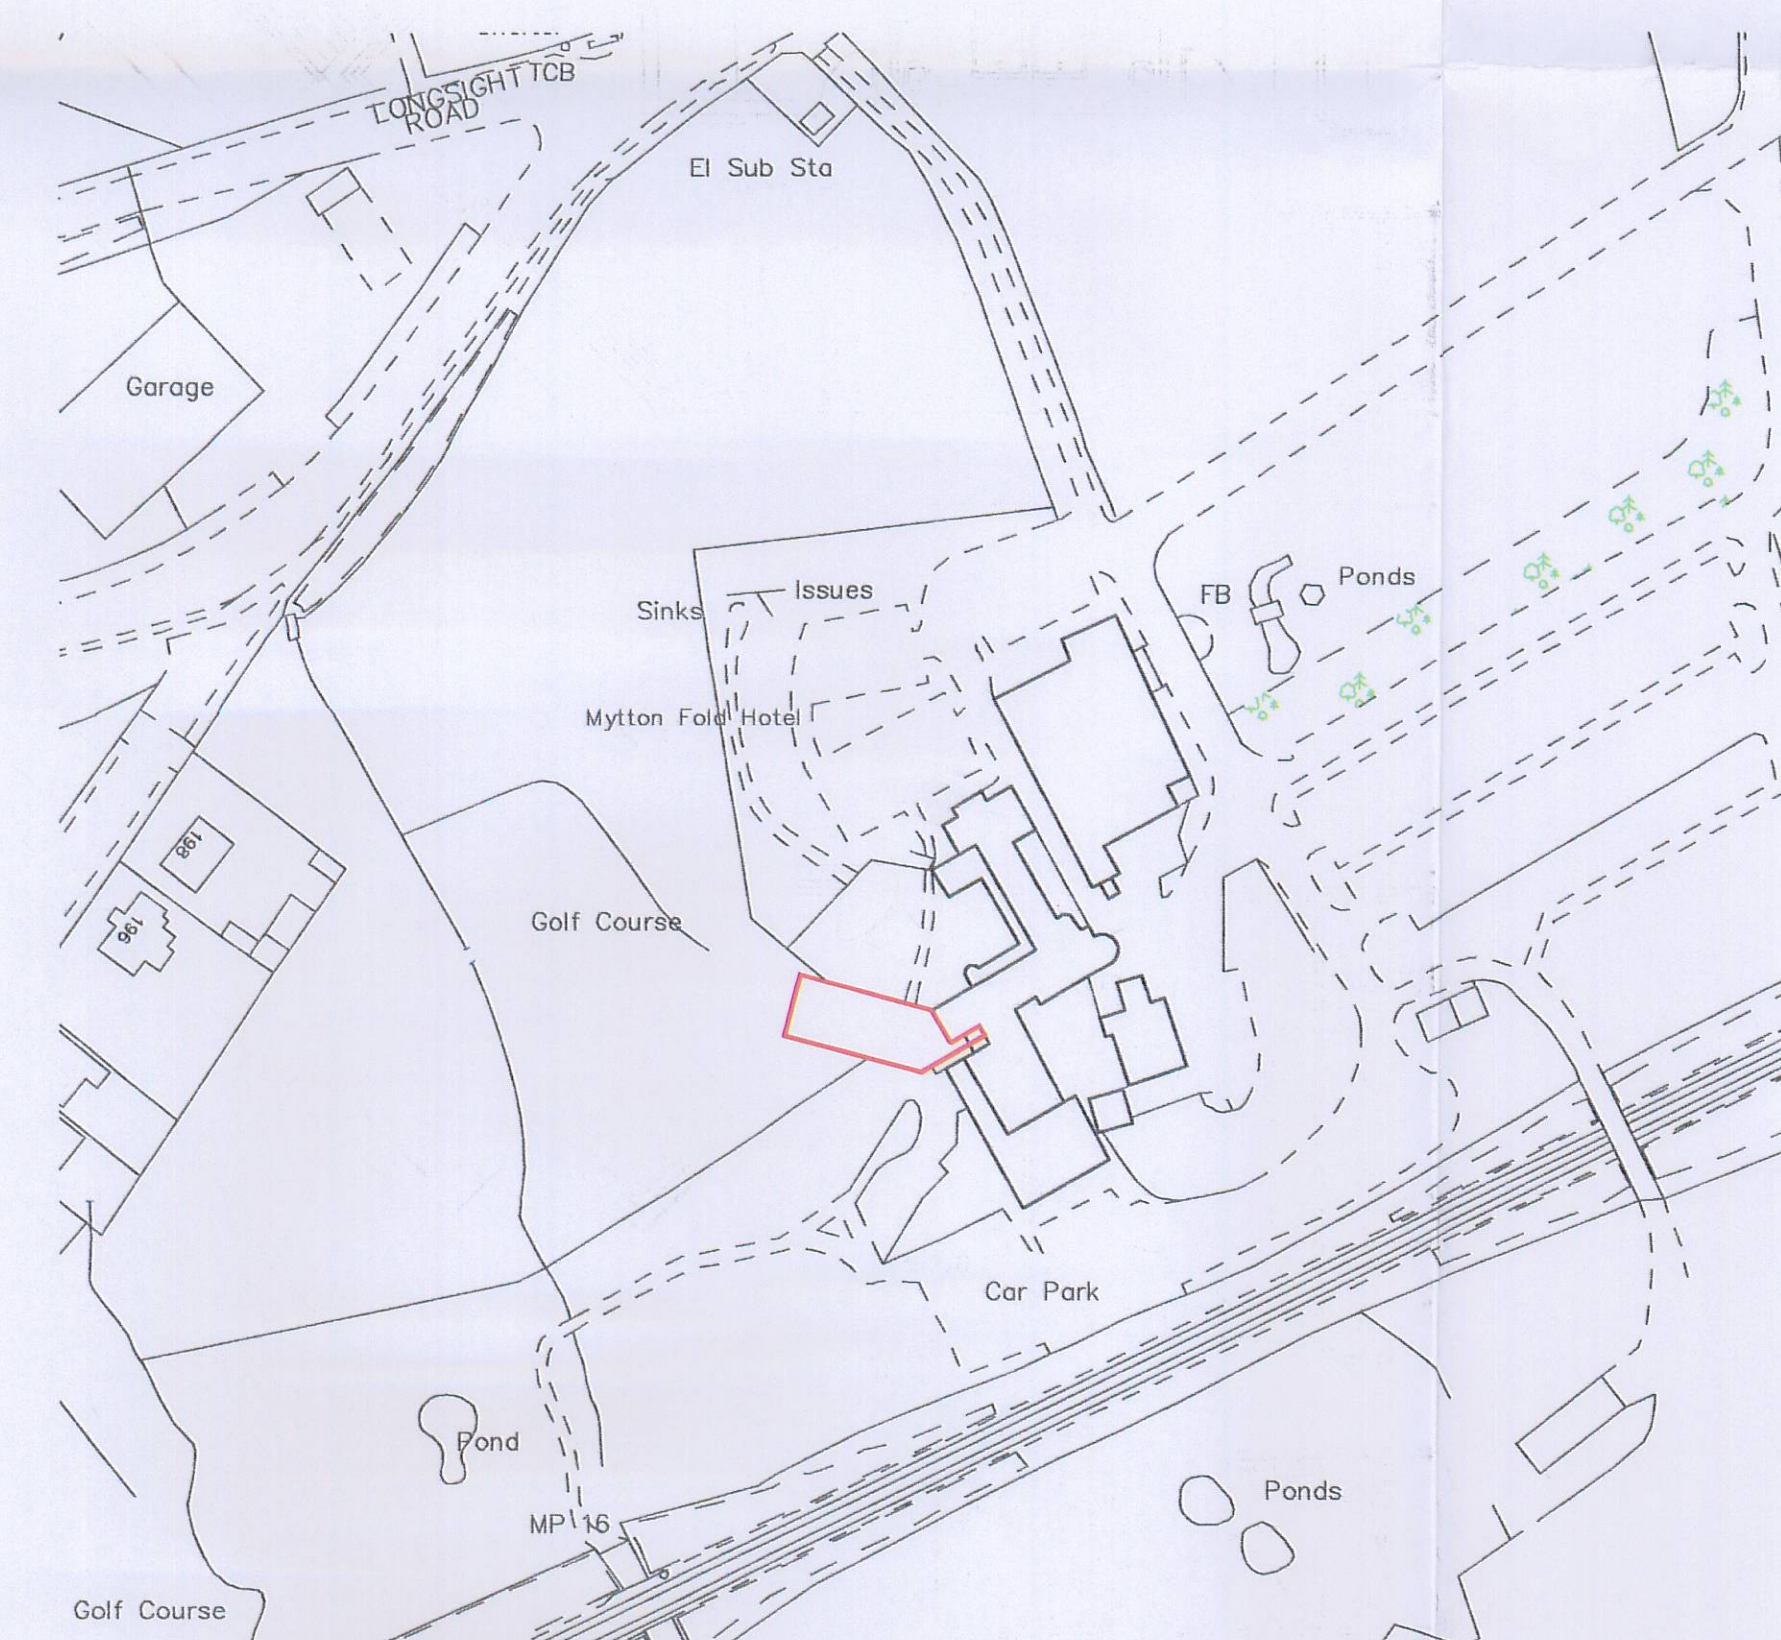

LOCATION PLAN @ 1:1250

Notes:

This drawing and design are copyright and may not be reproduced without the written consent of JYM Partnership.
All dimensions are to be checked and verified on the prior to commencement of any works, and/or preparation of any shop drawings. Sizes of and dimensions to any structural elements are indicative only. See structural engineers drawings for actual sizes / dimensions. Size of and dimensions to any service elements are indicative only. See service engineers drawings for actual sizes and dimensions.
This drawing to be read in conjunction with all relevant Architect's drawings, specifications and/or bills of quantities as issued with other Consultant's information. If in doubt please ask.
DO NOT SCALE FROM THIS DRAWING.

320100289P

Rev Date Revision

JYM
partnership

Oak House 28 Sceptre Way
Bamber Bridge Preston PR5 6AW
Tel : 01772 323666
Fax : 01772 338611
Email : jym@jympartnership.co.uk
www.jympartnership.co.uk

project:
Mytton Fold Hotel,
Whalley Road, Langho,
Blackburn. BB6 8AB.

client:
Mrs.B. Bryan.

drawing title:
Proposed plans and
elevations.

scale:
1:100 and 1:1250 at A1

drawn: checked:

MS.

date:
July 2009.

project no.	drg. no.	rev.
0905	100	A