


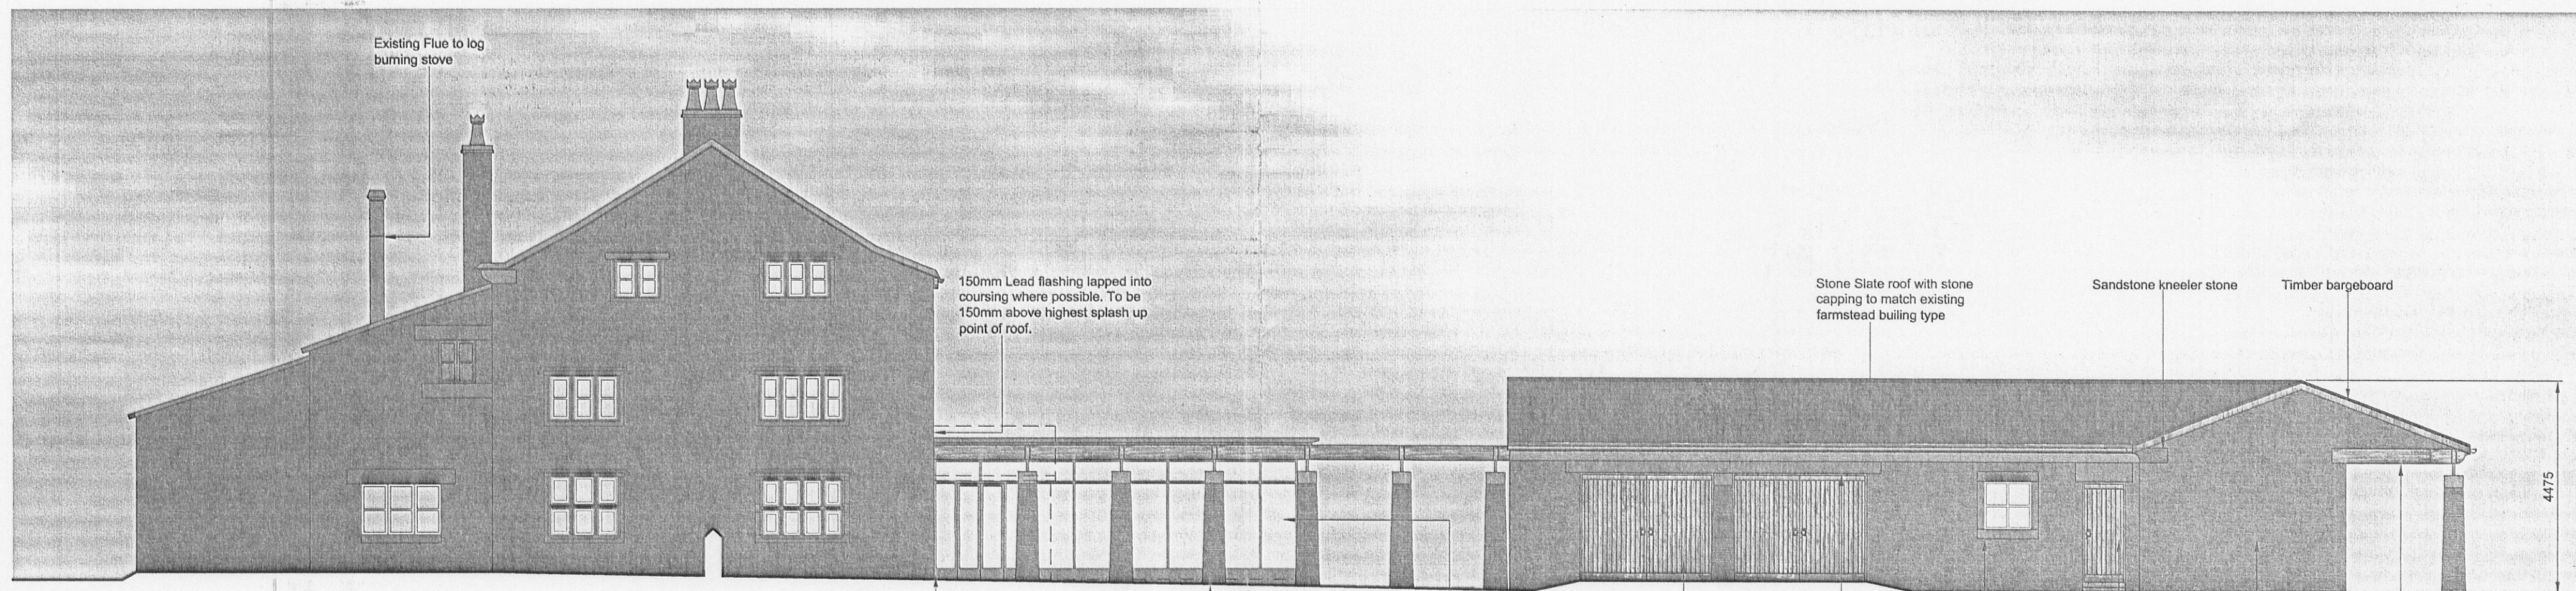

Proposed South Elevation

Junction between existing farmhouse building and sunroom extension to be carefully detailed. Stainless steel joist hangers to be bolted back into stone wall in order to support pergola structural system. Slimline aluminium framed glazing to butt up to wall and be sealed to existing wall. This allows for minimum disruption to the existing building should sunroom ever to be removed in the future.

Stone columns built of layers of salvaged sandstone with lime mortar joints. Sandstone capping stone to top, with metal foot plate supporting Oak pergola structure and sedum roof system.

Glazed walls using slimline aluminium framing system and slimline aluminium framed entrance doors.

Oak Barn style side swing garage doors

Sandstone lintol

New Oak framed double glazed window with sandstone surround to match existing style

Oak door with Sandstone lintol above

Stone built garage and stable block, designed to match vernacular of the existing farmhouse and buildings. Stone slate roof.

Oak door with Sandstone lintol above



Proposed East Elevation

150mm Lead flashing lapped into coursing where possible. To be 150mm above highest splash up point of roof.

2950  
2250


Slimline aluminium framed glazed door to match type in sunroom, glazed door type to optimise light penetration to kitchen.

Stone columns built of layers of salvaged sandstone with lime mortar joints. Sandstone capping stone to top, with metal foot plate supporting Oak pergola structure and sedum roof system.

Outline of proposed new floor level

New window to allow the morning sunlight into proposed sitting room, window, size and surround to match existing adjacent window

Proposed space for storage of wood for boiler, replacing stable location in previous proposal

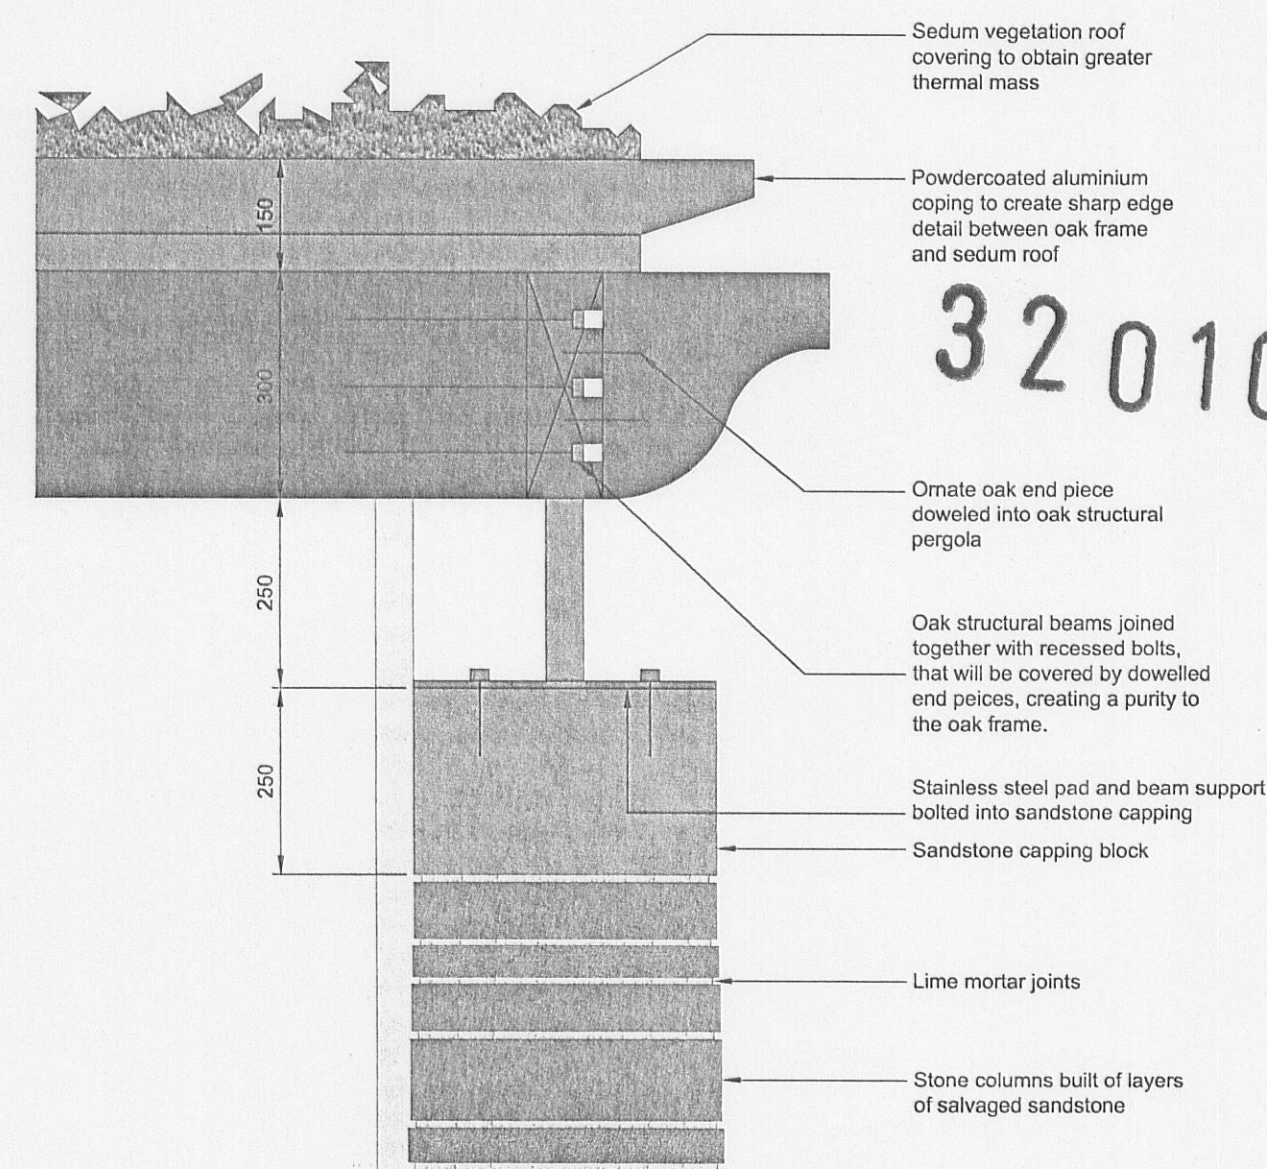

Pergola Construction detail 1:10

REV: A | DATE: 14/06/10 | DRAWN: JR | CHECKED: FS  
Height dimensions added as requested by Ribbles Valley planning department

REVISIONS

This design is copyright ©

MR AND MRS  
GRIMSHAW

320100297P

HUNGRILL FARM

HOLDEN, LANCASHIRE

PROPOSED  
ELEVATIONS  
1 OF 3

Drawn: JR | Scale: 1:100@A2  
Date: MARCH 2010 | Checked: FS

**brewsterbye architects**  
5 NORTH HILL ROAD  
HEADINGLEY  
LEEDS  
LS6 2EN  
Telephone  
0113 2754000  
Facsimile  
0113 2644250  
E-mail  
info@brewsterbye.co.uk

Dwg No: 376/01(02)012 A