


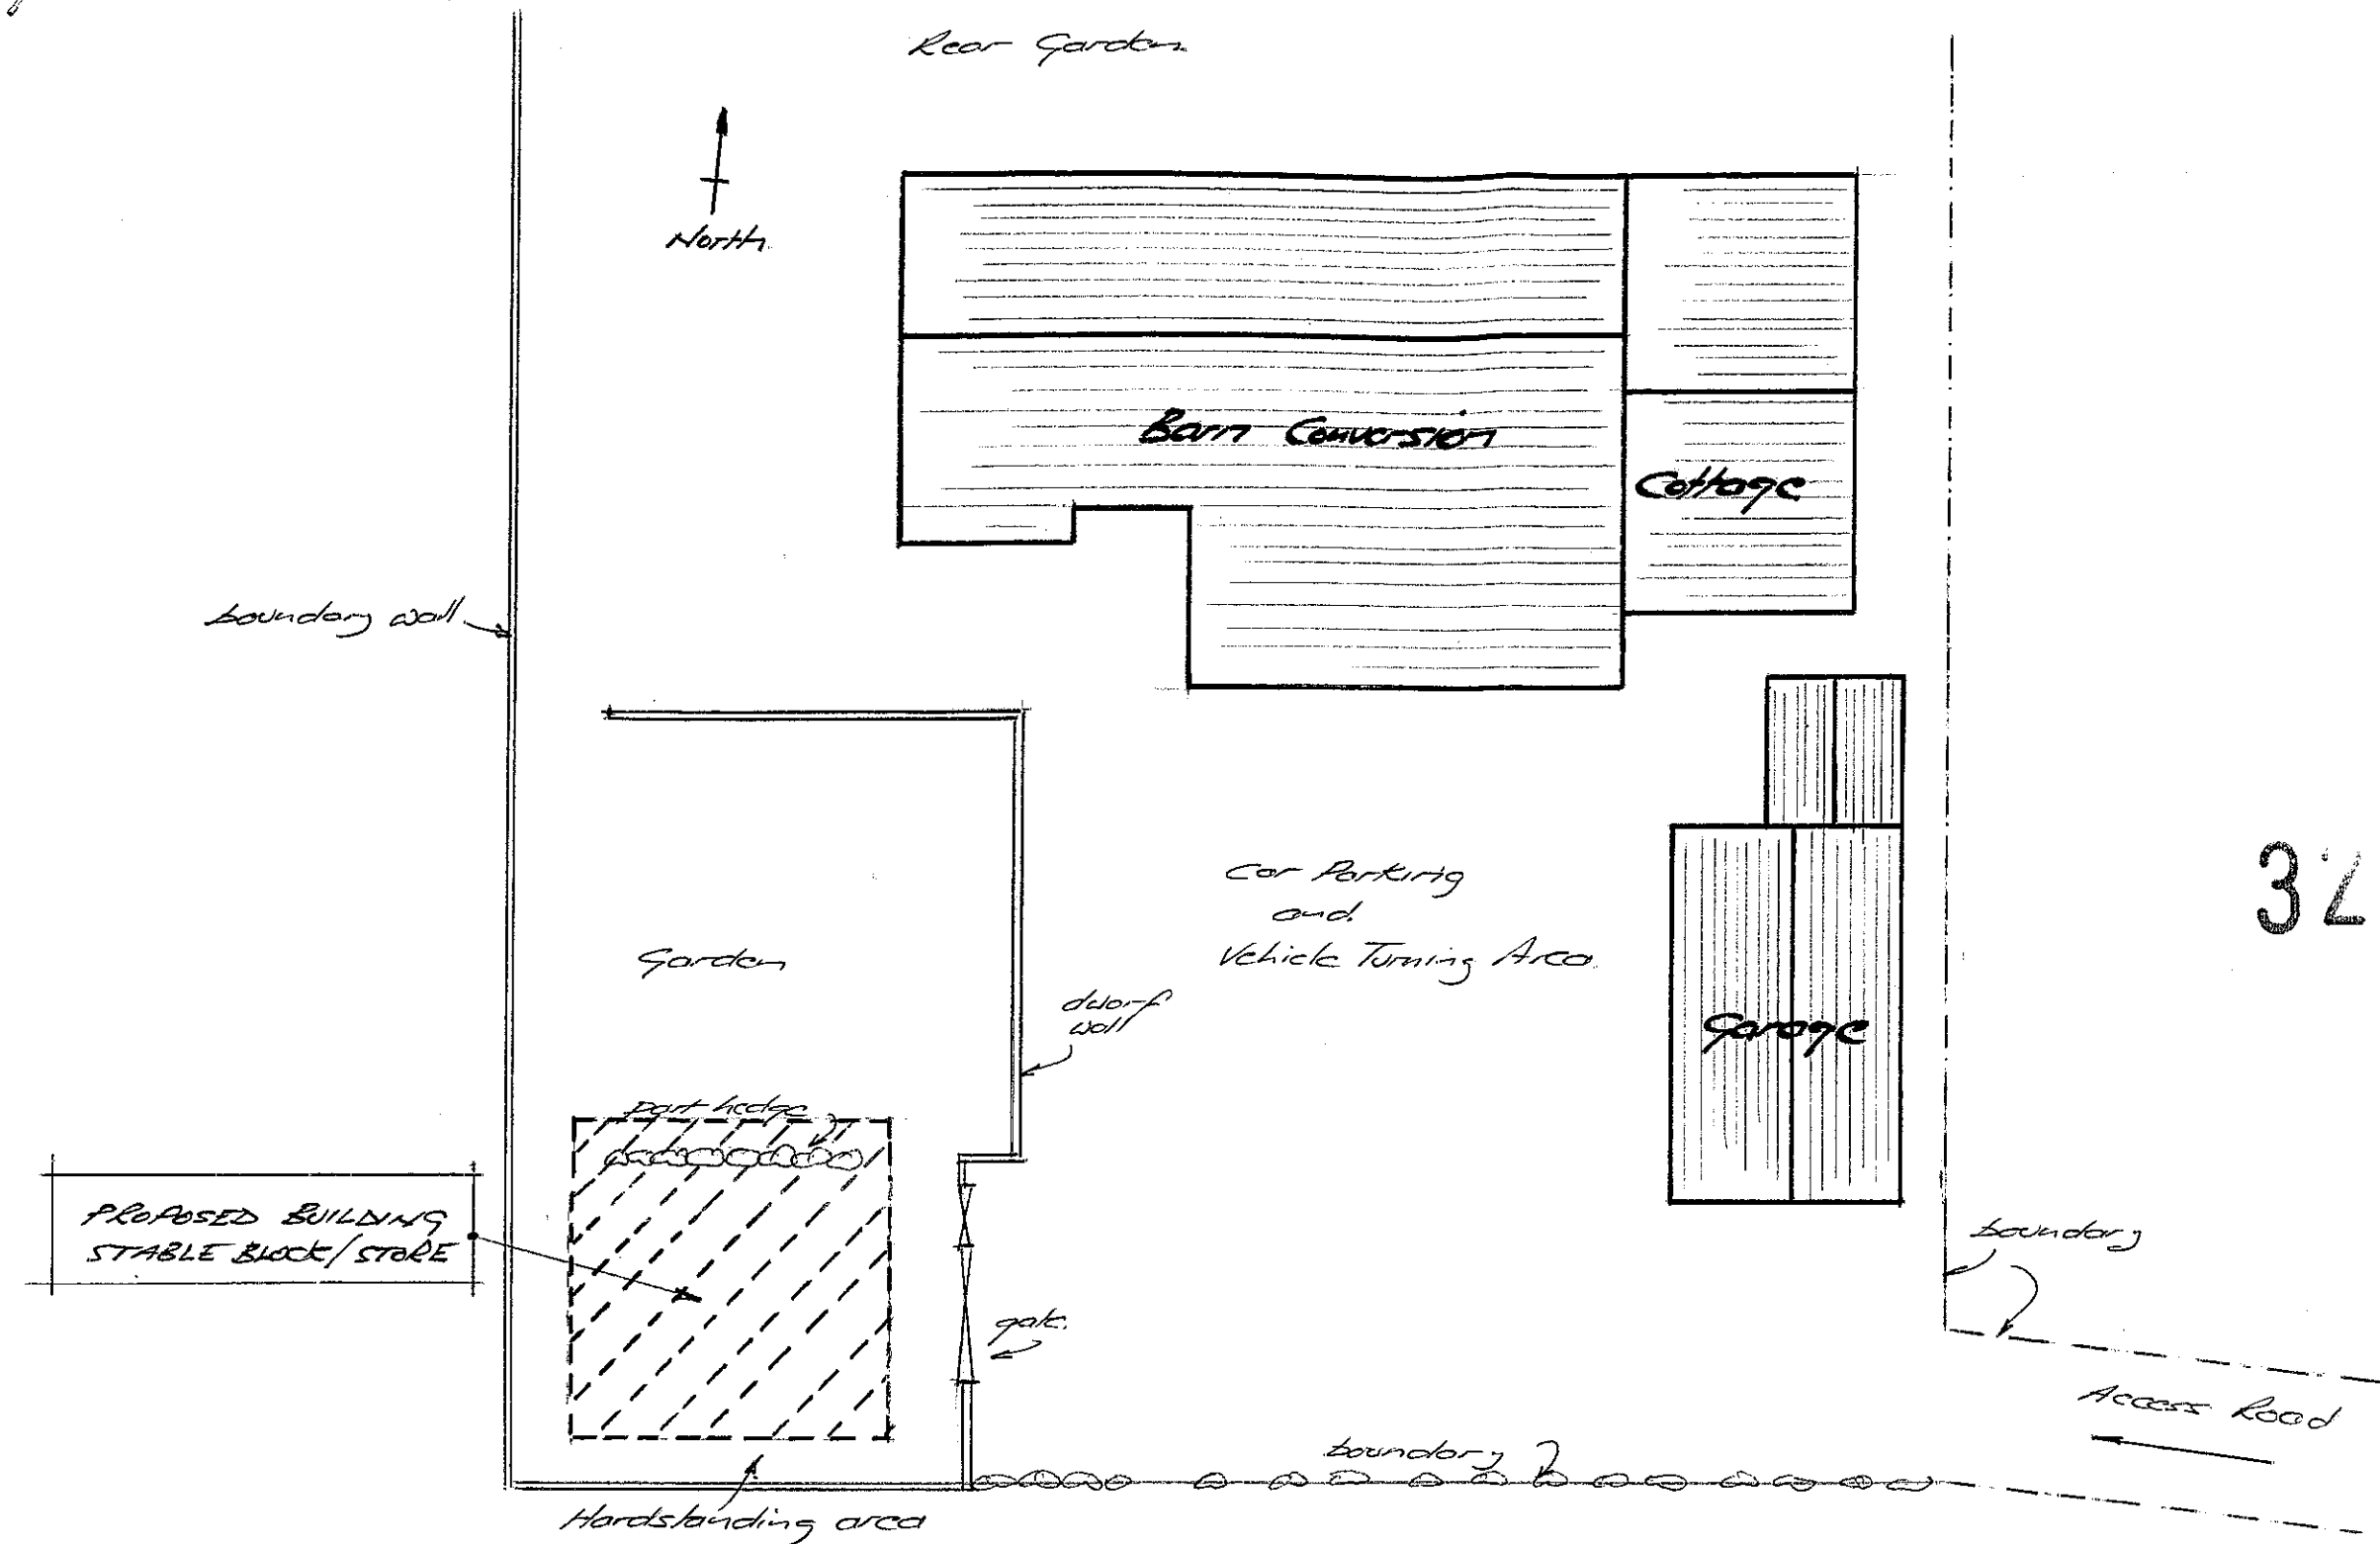

320100403P


AMENDED PLANS RECEIVED
DATE 17/08/10

Existing Site Plan

Scale 1:200


Rev A Aug 2010

J S Design Associates Building, Structural, Safety Consultants 114 Pimlico Road, Clitheroe, BB7 4PT Tel: 01200 426501, davidjohnson372@btinternet.com	
TITLE PROPOSED NEW BUILDING AT: HIGHER LAITHE BARN, HOLDEN, BB7 4PF EXISTING SITE PLAN	
DRAWING No JSDA/ID/02	DATE APRIL 2010

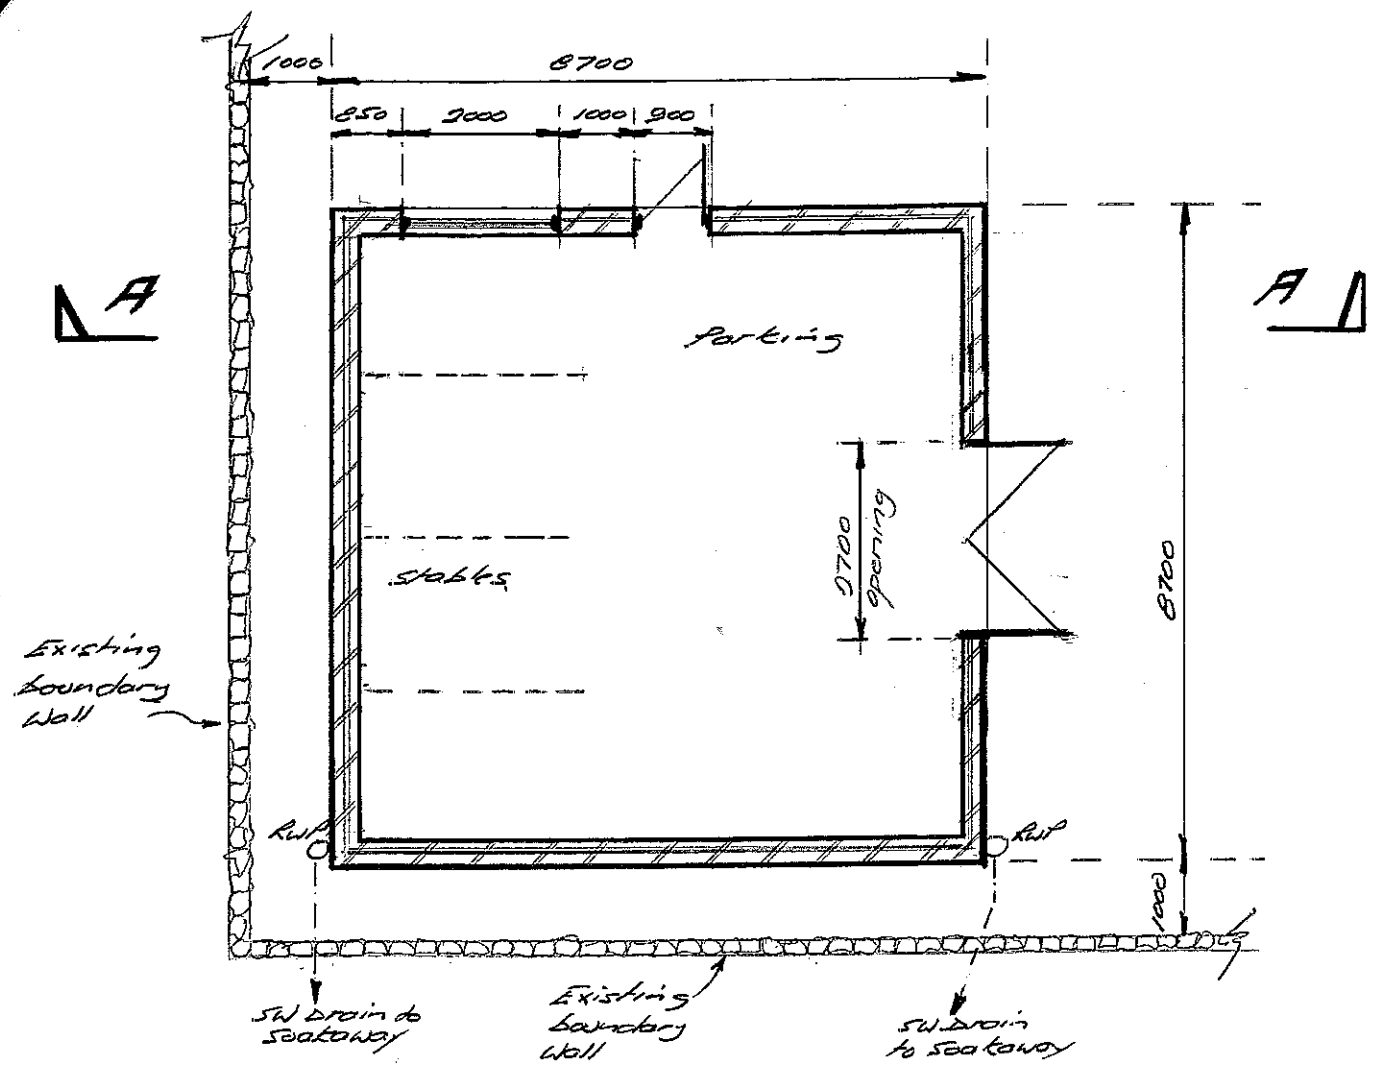


Proposed Plan.

Scale 1:100

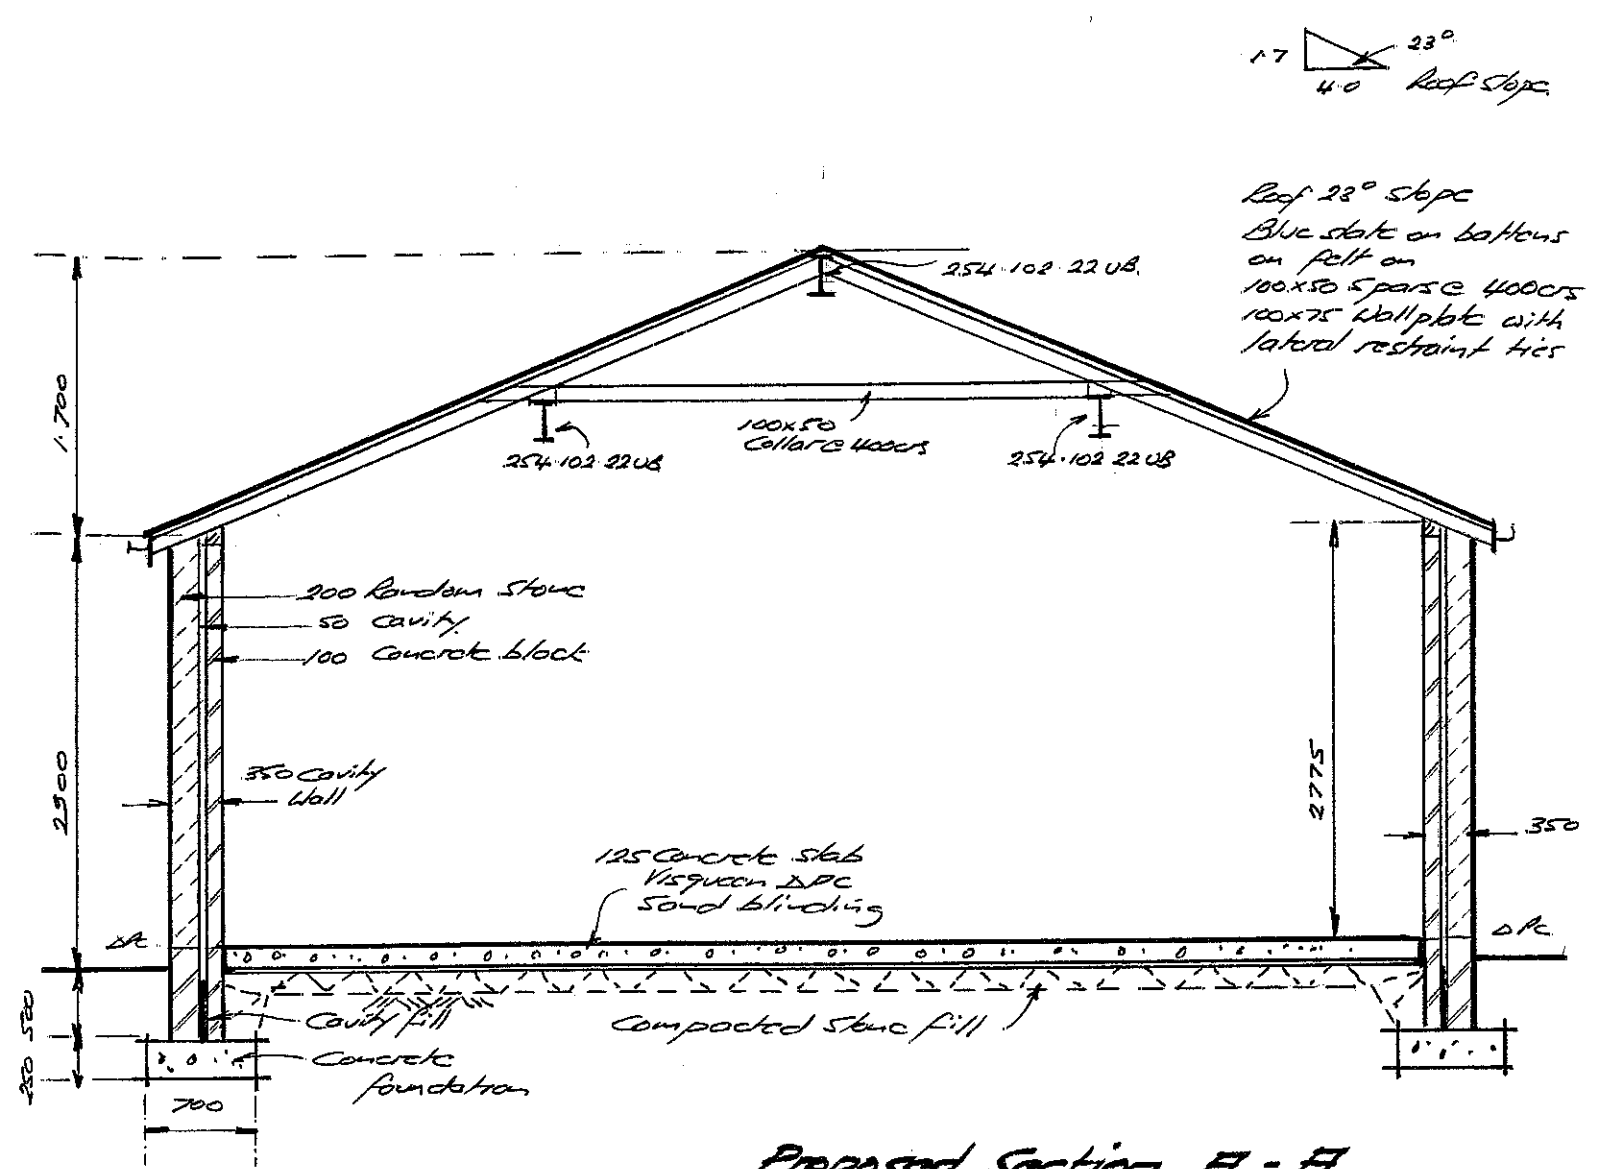


Proposed Section A - A


Scale 1:50

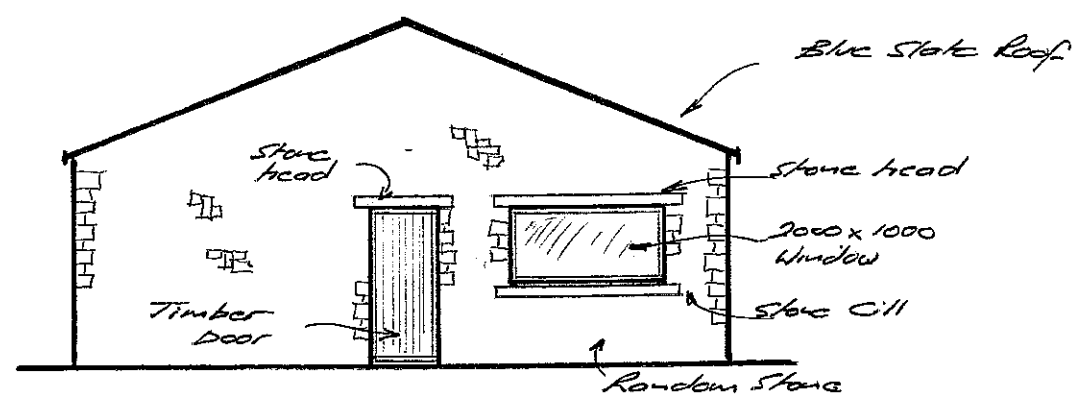


Proposed North Elevation

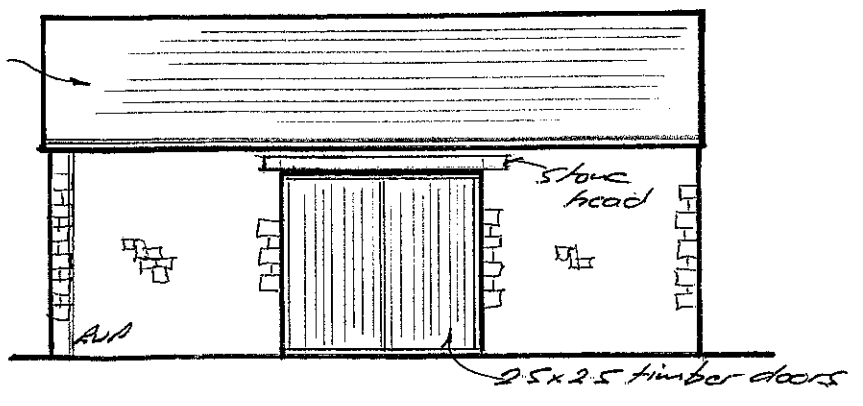

Proposed East Elevation

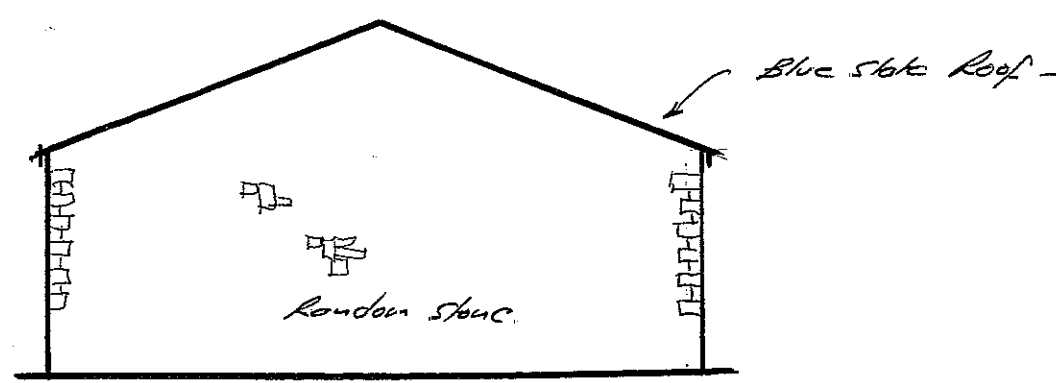

Proposed South Elevation

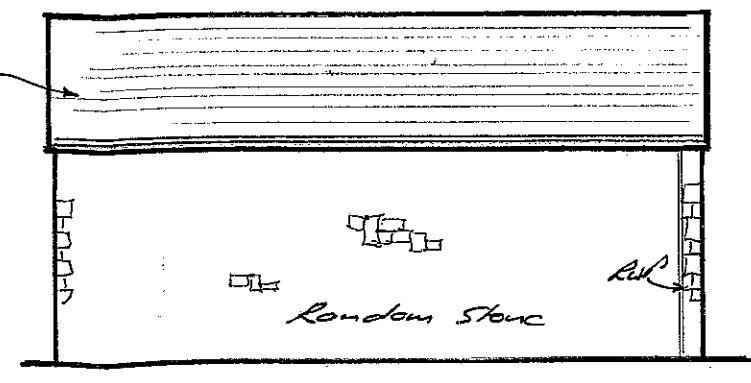

Proposed West Elevation

AMENDED PLANS RECEIVED
DATE 17/08/10

320100403P

J S Design Associates Building, Structural, Safety Consultants 114 Pimlico Road, Clitheroe, BB7 4PT Tel: 01200 426501, davidjohnson372@btinternet.com	
TITLE PROPOSED NEW BUILDING AT: HIGHER LAITHE BARN, HOLDEN, BB7 4PF PROPOSED DETAILS - REVISED LAYOUT	
DRAWING No JSDA/ID/04	DATE AUGUST 2010