



this drawing is to be read in conjunction with all relevant consultants and specialists drawings the architect is to be notified of any discrepancies before proceeding.
do not scale from this drawing
all dimensions are to be checked on site
this drawing is subject to copyright

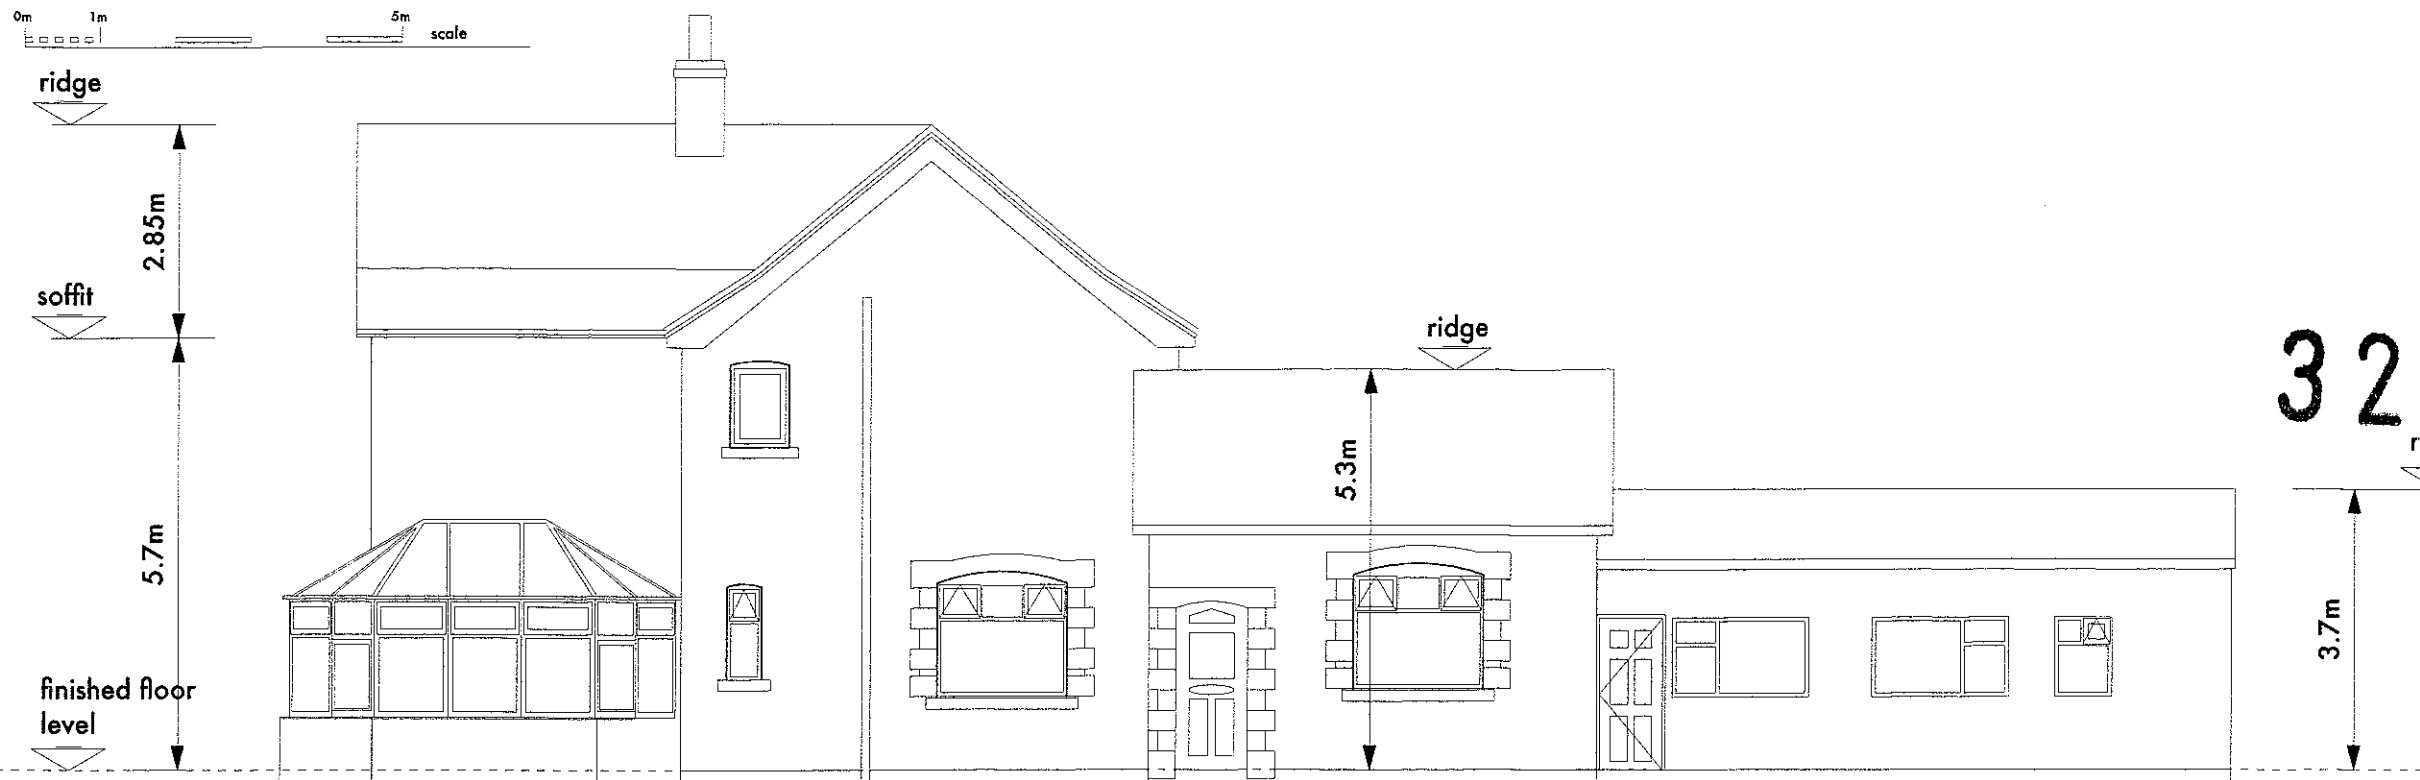

1 elevation no.1 - east
Scale: 1:100



2 elevation no.2 - south
Scale: 1:100

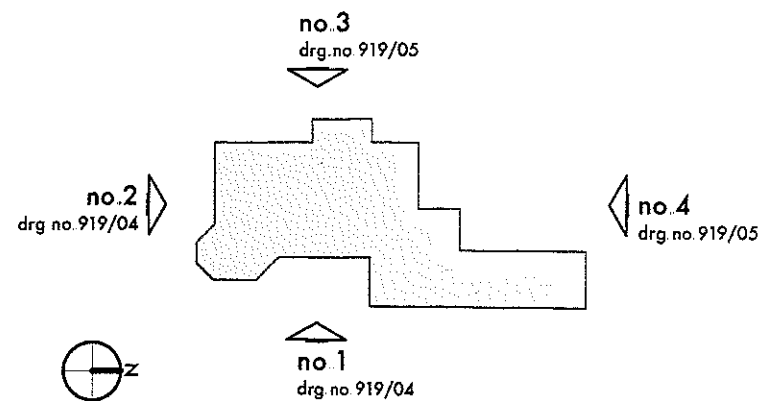

rev.B 17th june 2010
dimensions added in metres,
annotation of elevations

rev.A 16th june 2010
dimensions added

stanton andrews
architects

44 york street
clitheroe
BB7 2DL

t 01200 444490
f 01200 444491
e mail@stantonandrews.co.uk
w stantonandrews.co.uk

mr and mrs wood
withgill lodge


existing
elevations 1/2

drw.no. 9.19 / 04 rev. B

na august 09 1 to 100 @A3
drawn. date. scale.

0m 1m 5m scale

this drawing is to be read in conjunction with all relevant consultants and specialists drawings the architect is to be notified of any discrepancies before proceeding.
do not scale from this drawing
all dimensions are to be checked on site.
this drawing is subject to copyright

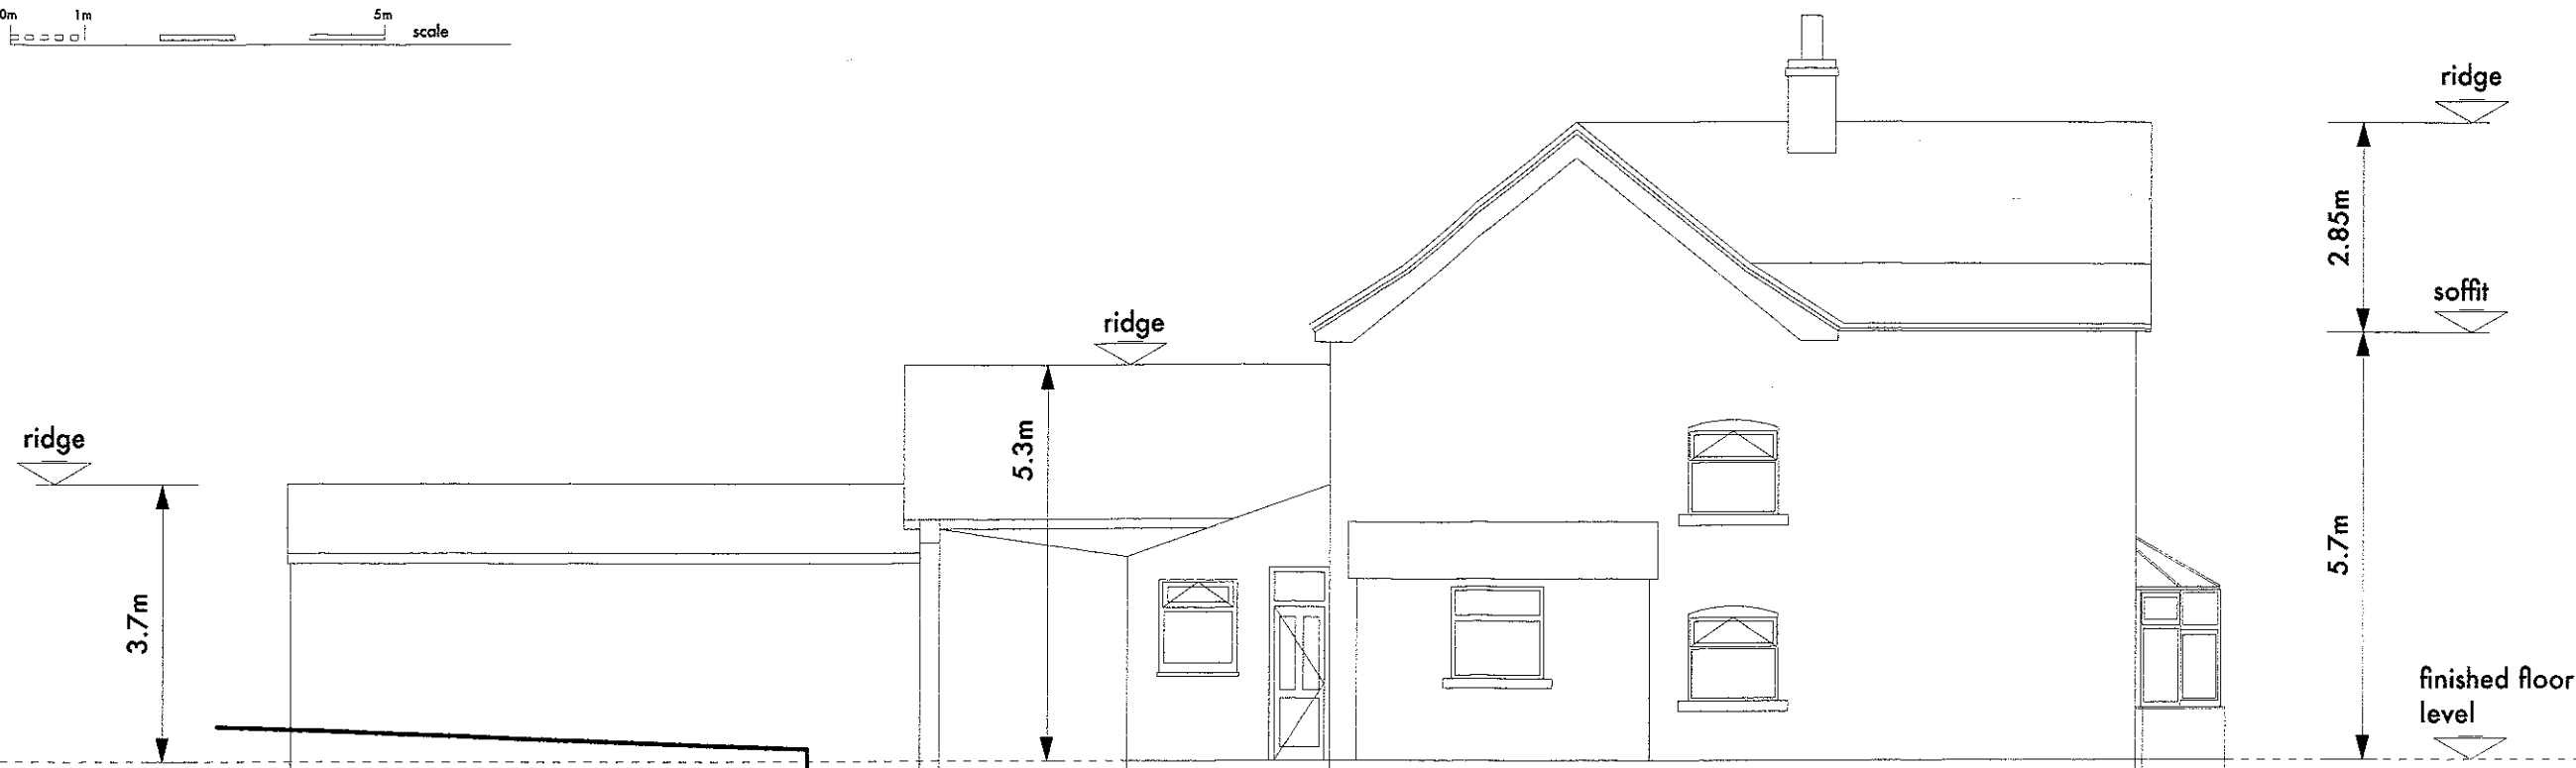

3


elevation no.3 - west
Scale: 1:100

320100533P



4

elevation no.4 - north
Scale: 1:100

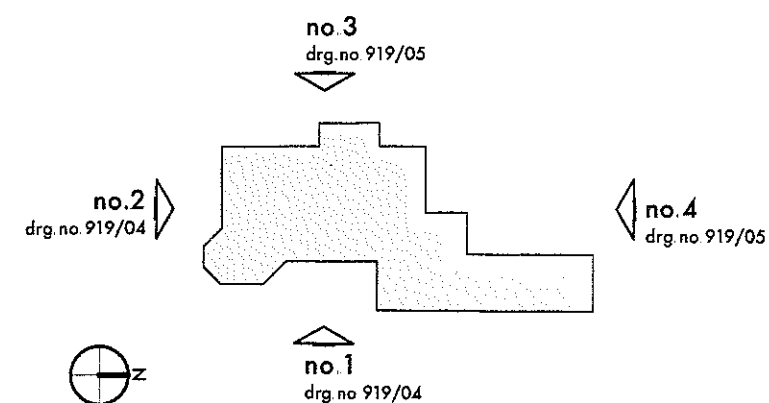

rev B 17th june 2010
dimensions added in metres,
annotation of elevations

rev A 16th june 2010
dimensions added

stanton andrews
architects

44 york street
clitheroe
BB7 2DL

t 01200 444490
f 01200 444491
e mail@stantonandrews.co.uk
w stantonandrews.co.uk


mr and mrs wood
withgill lodge

existing
elevations 2/2

drg.no.	9.19 / 05	rev.	B
na	august 09	1 to 100	@A3
drawn	date	scale	

this drawing is to be read in conjunction with all
relevant consultants and specialists drawings
the architect is to be notified of any discrepancies
before proceeding.
do not scale from this drawing.
all dimensions are to be checked on site.
this drawing is subject to copyright.

320100533P

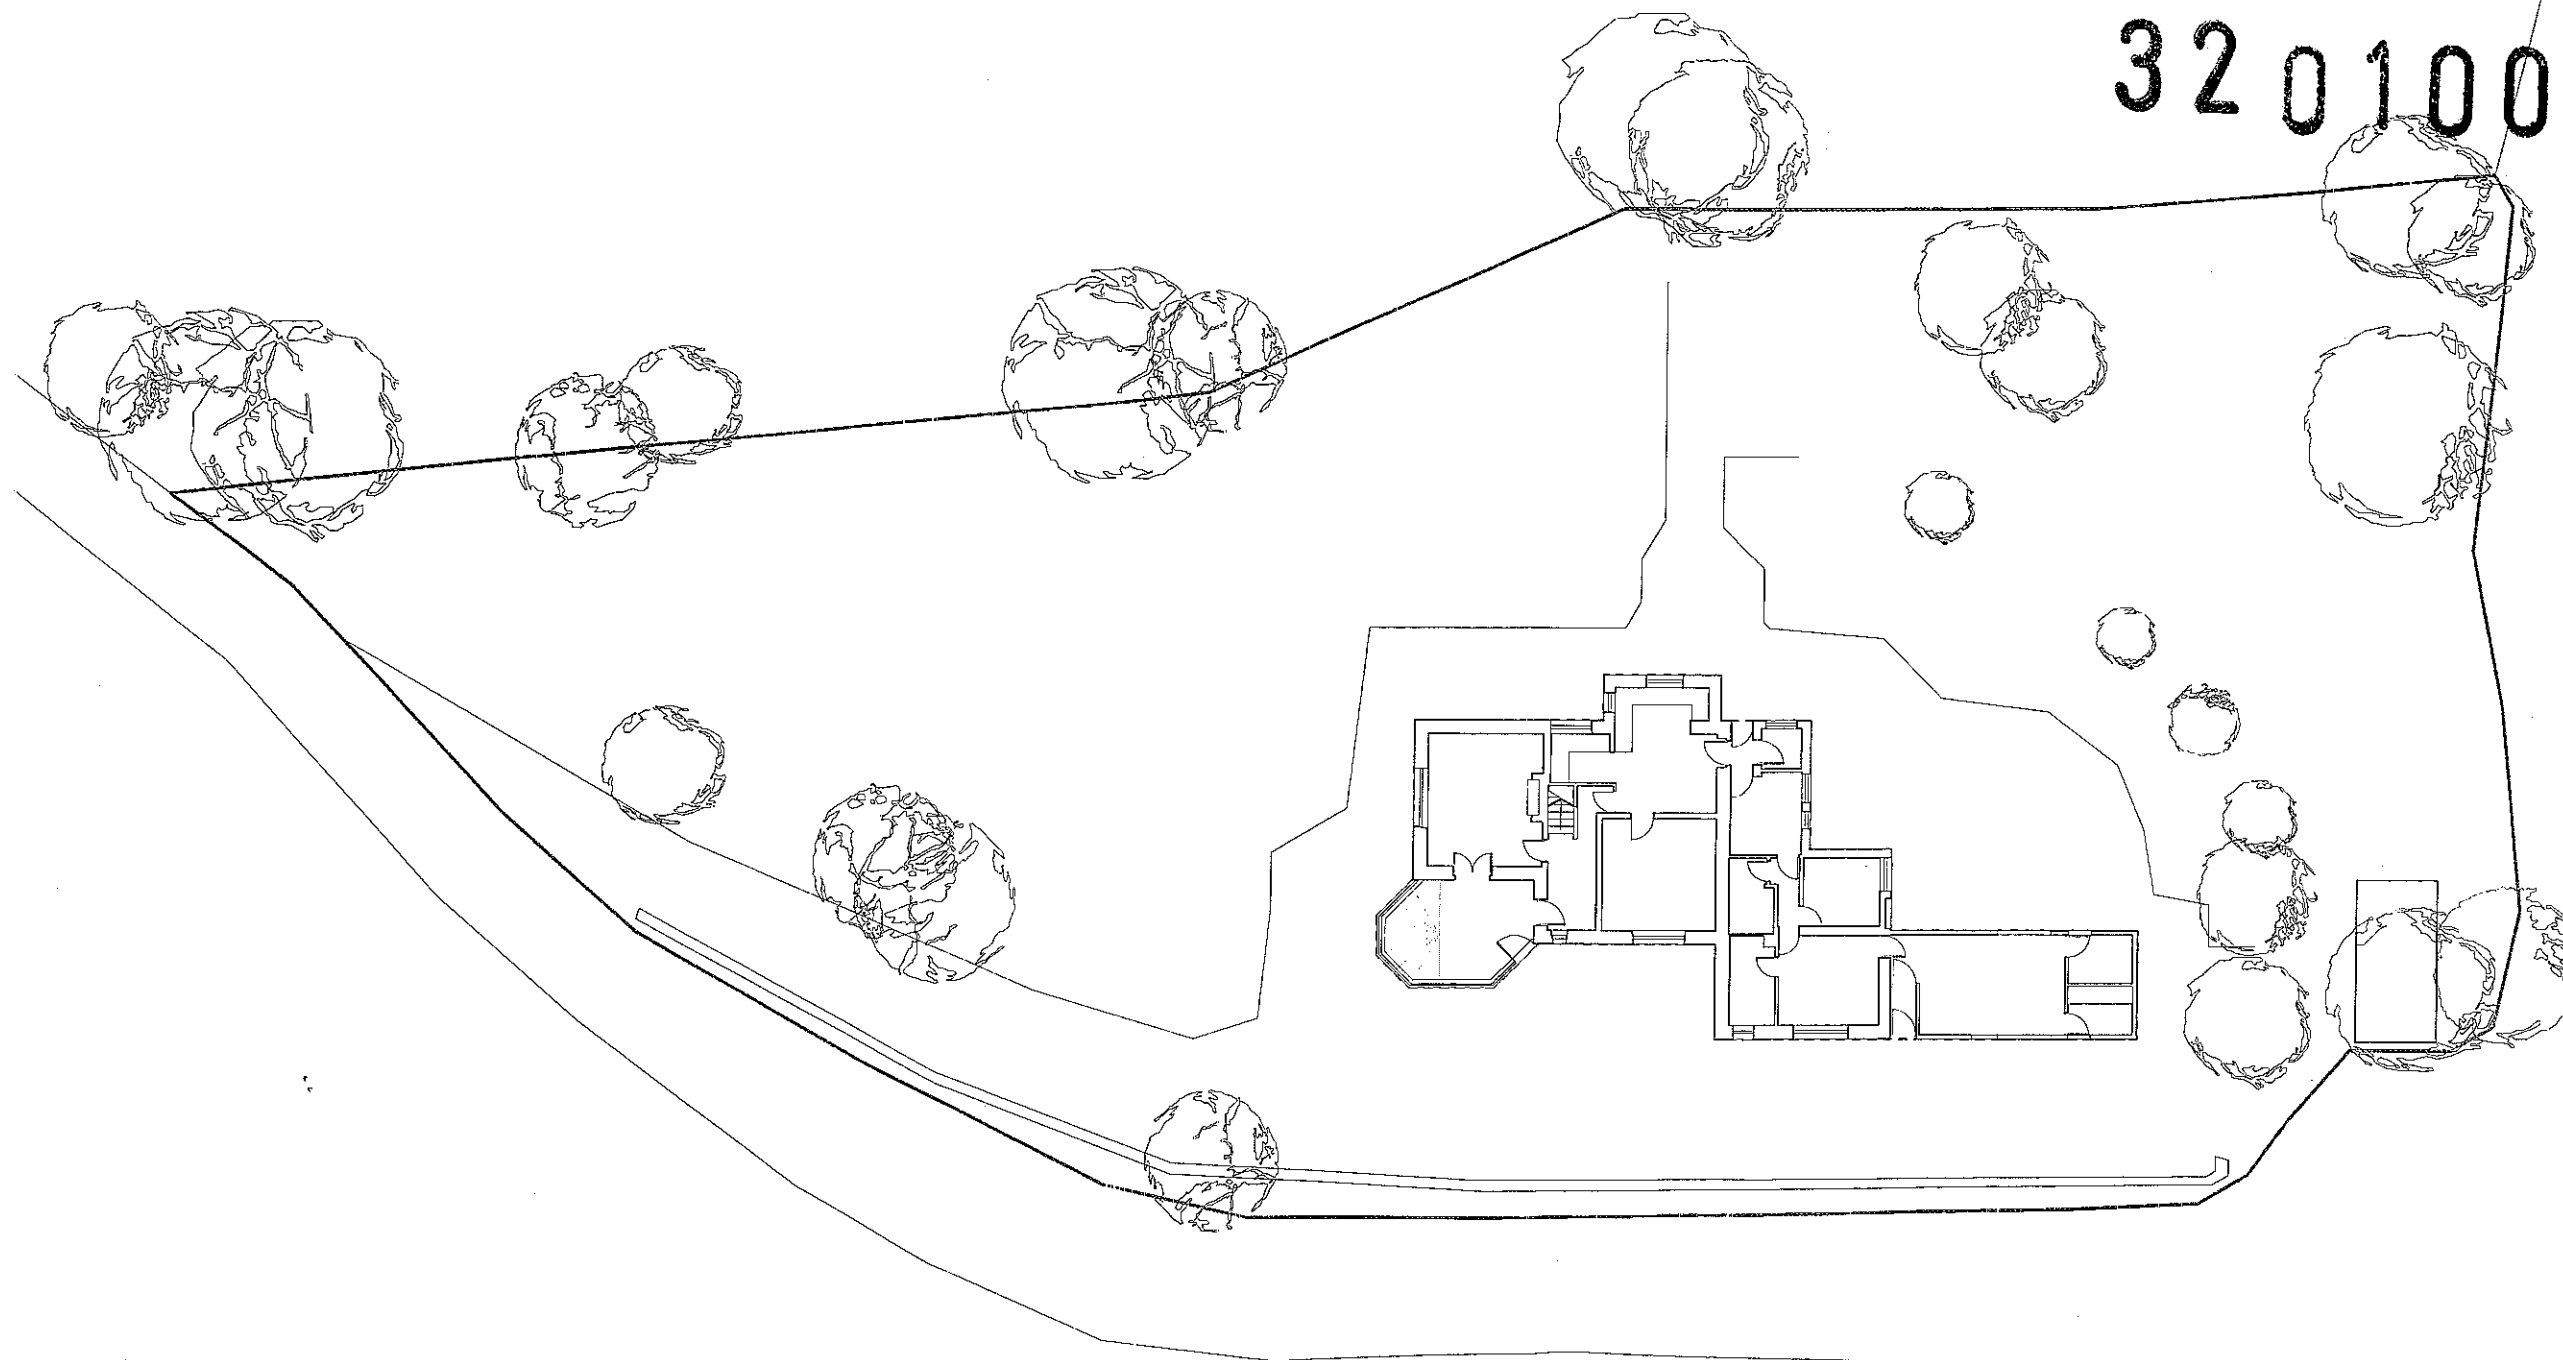

existing ground floor plan

stanton andrews
architects

44 york street
clitheroe
BB7 2DL

t 01200 444490
f 01200 444491
e mail@stantonandrews.co.uk
w stantonandrews.co.uk

mr and mrs wood
withgill lodge

existing
site plan

drg.no.	9.19 / 02	rev.	
na	august 09	scale	1 to 250 @A3
drawn	date	scale	

